




PROPOSED GROUND (ENTRY LEVEL) PLAN

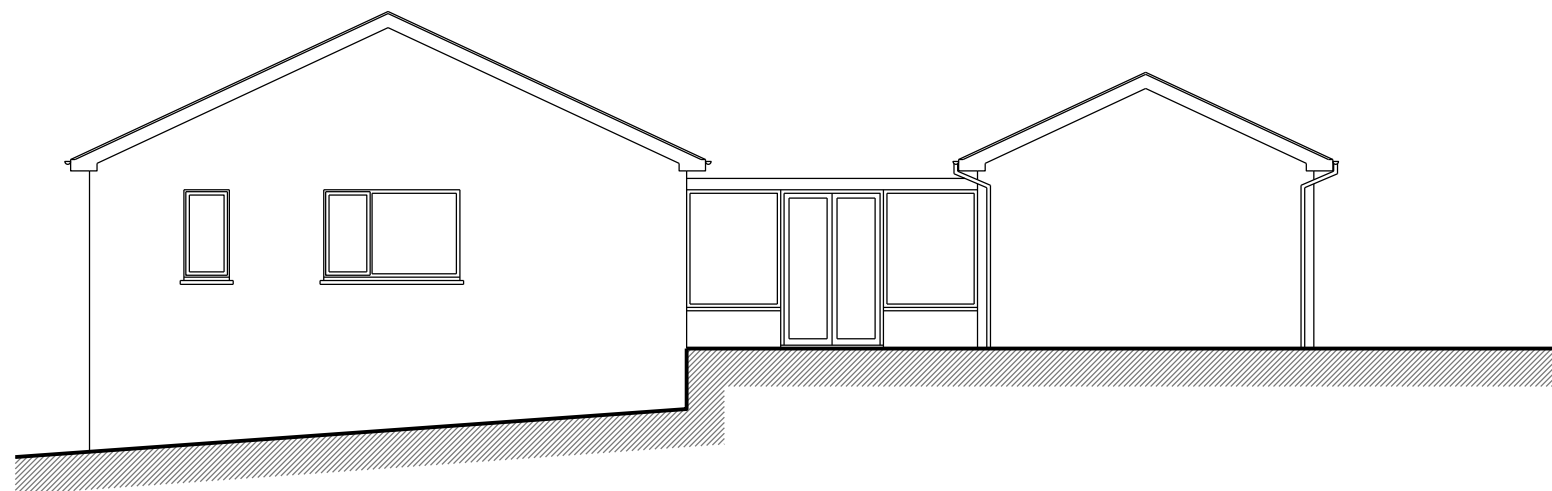

PROPOSED FRONT ELEVATION

revisions

project

PROPOSED EXTENTION TO
QUAKERS HOUSE,
GOITRE COED ROAD,
PENLOCKS
MERTHYR TYDFIL, CF46 5BB

title

PROPOSED DRAWINGS

date	scale	drawn by
AUG 20	1/100 on A3	CG

drawing number

15/2020/PL/005

client.

Mr Jon Cliss