


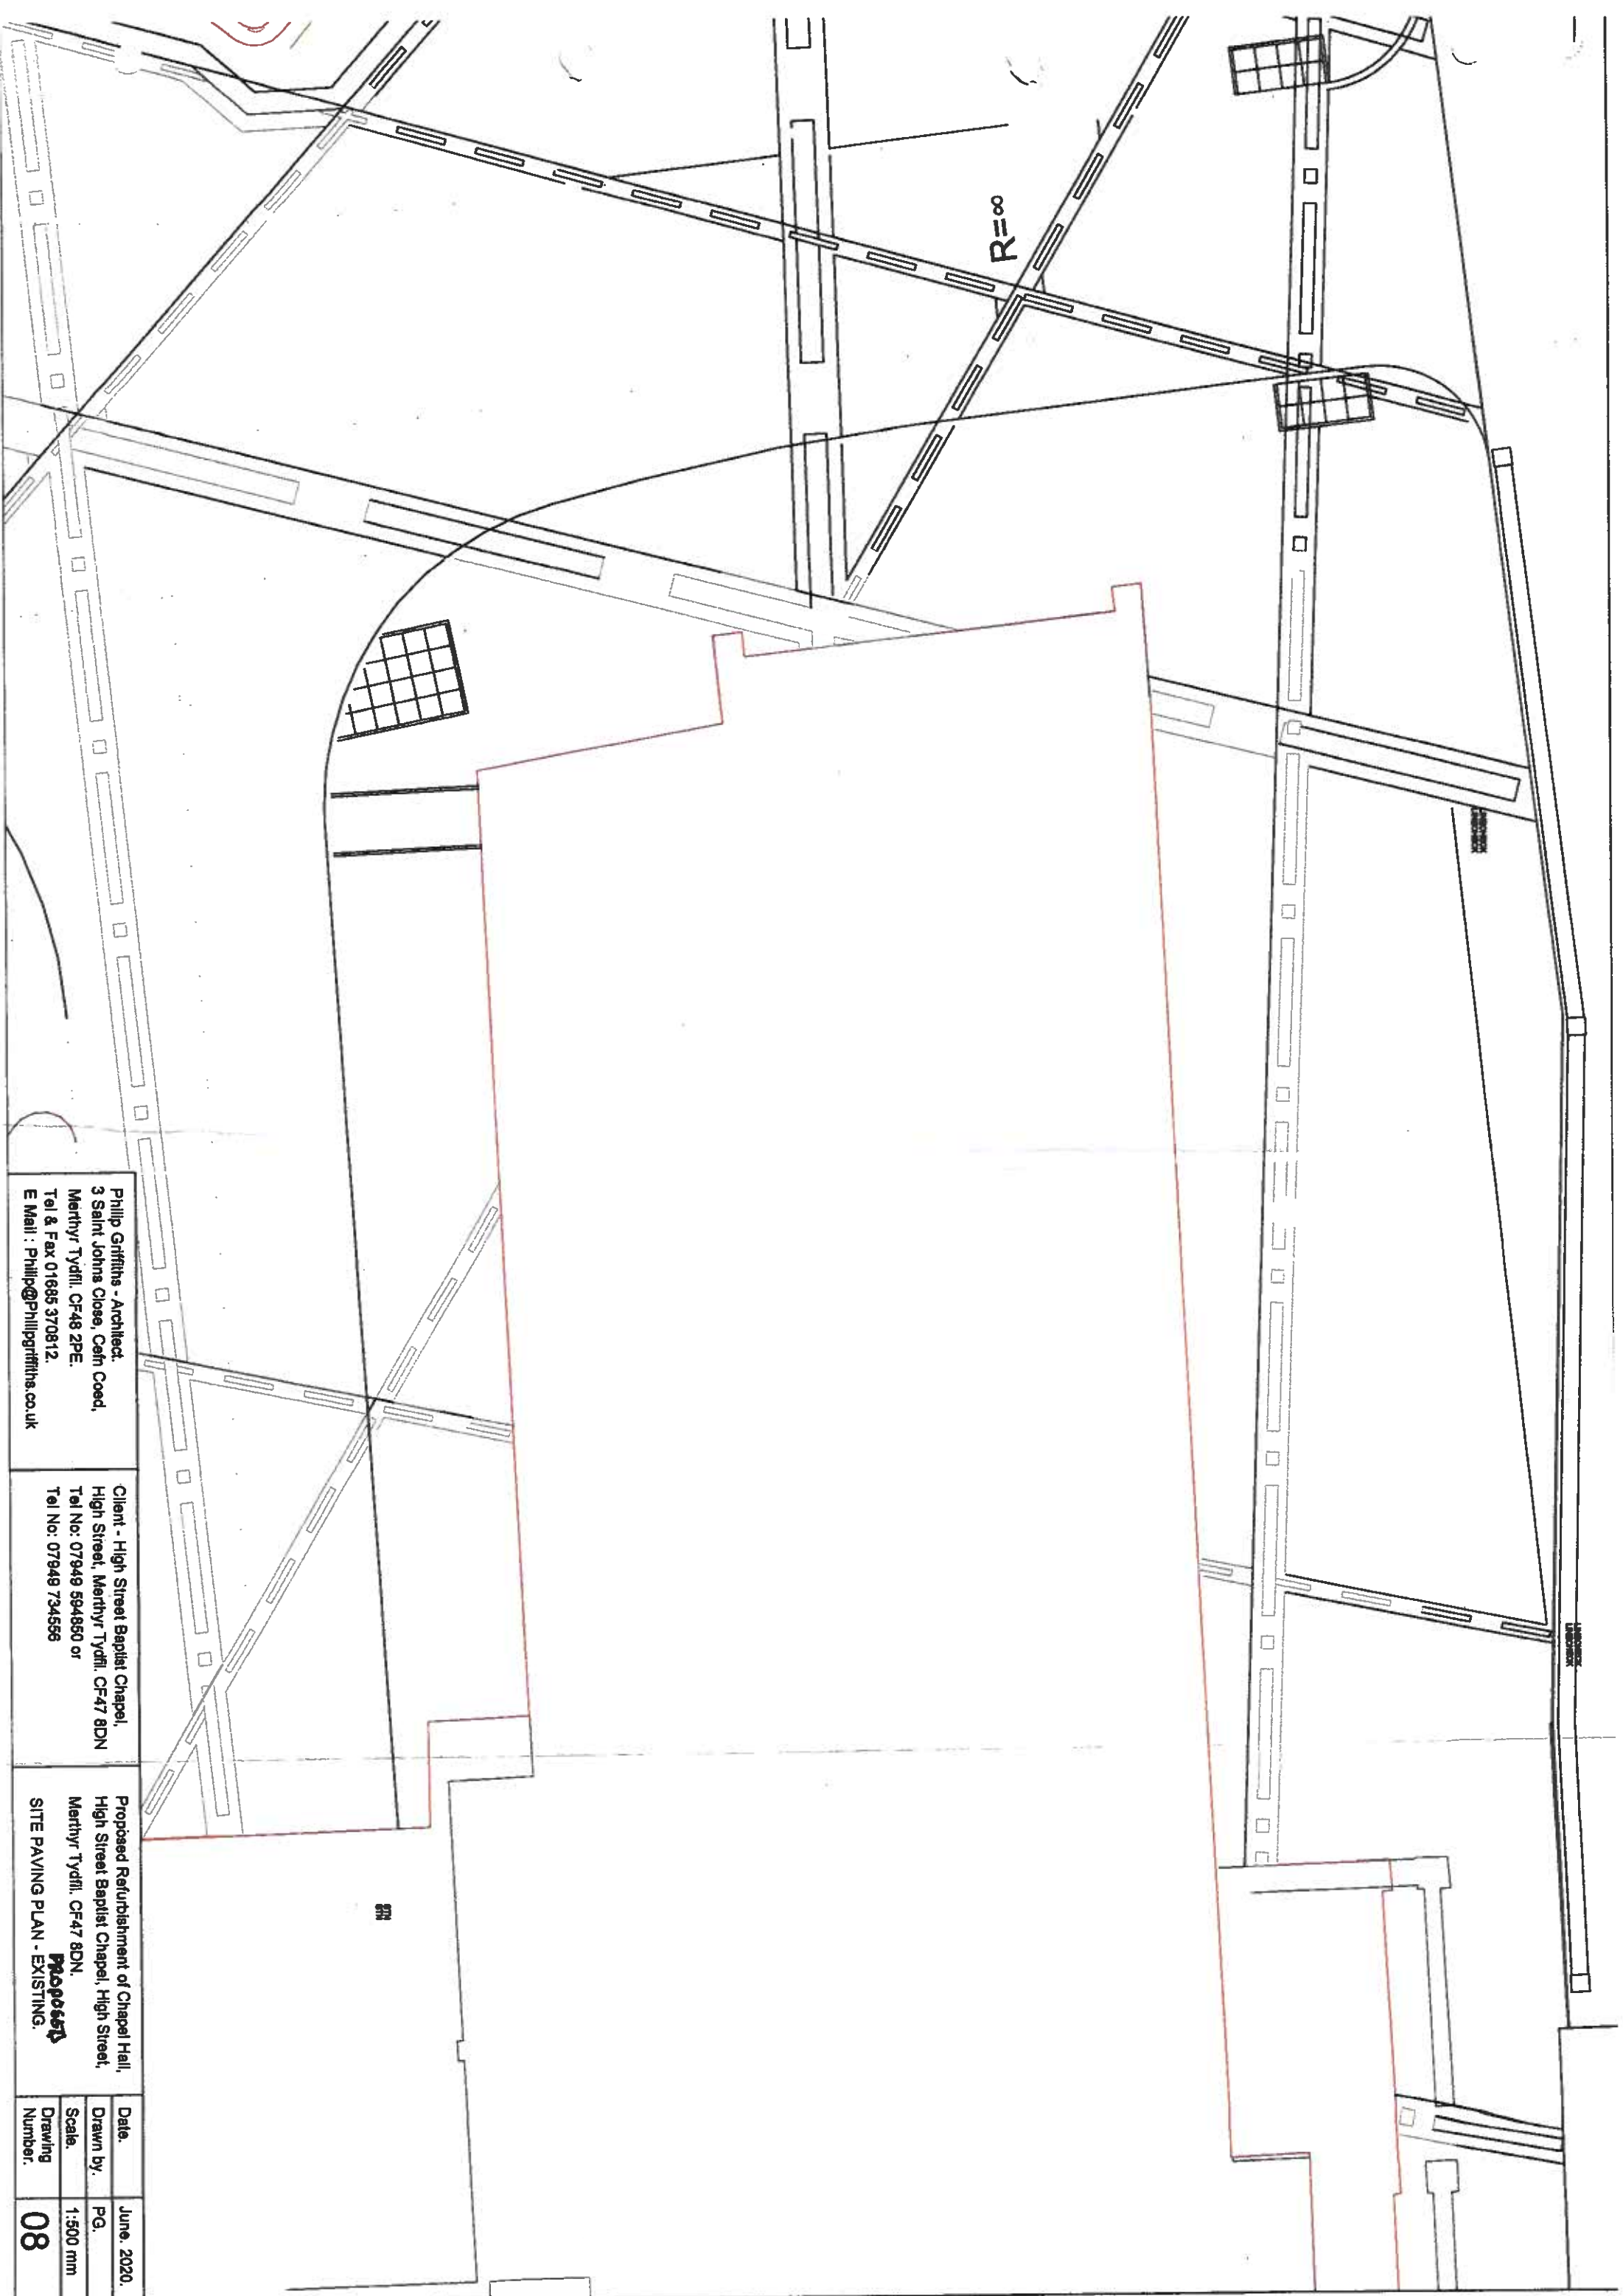

Philip Griffiths - Architect,
3 Saint Johns Close, Cefn Coed,
Merthyr Tydfil, CF48 2PE.
Tel & Fax 01685 370812.
E Mail : Philip@Philipgriffiths.co.uk

Client - High Street Baptist Chapel,
High Street, Merthyr Tydfil, CF47 8DN
Tel No: 07949 594850 or
Tel No: 07949 734556

Proposed Refurbishment of Chapel Hall,
High Street Baptist Chapel, High Street,
Merthyr Tydfil, CF47 8DN.
Proposed
SITE PAVING PLAN - EXISTING.

Date.	June, 2020.
Drawn by.	PG.
Scale.	1:500 mm
Drawing Number.	08