


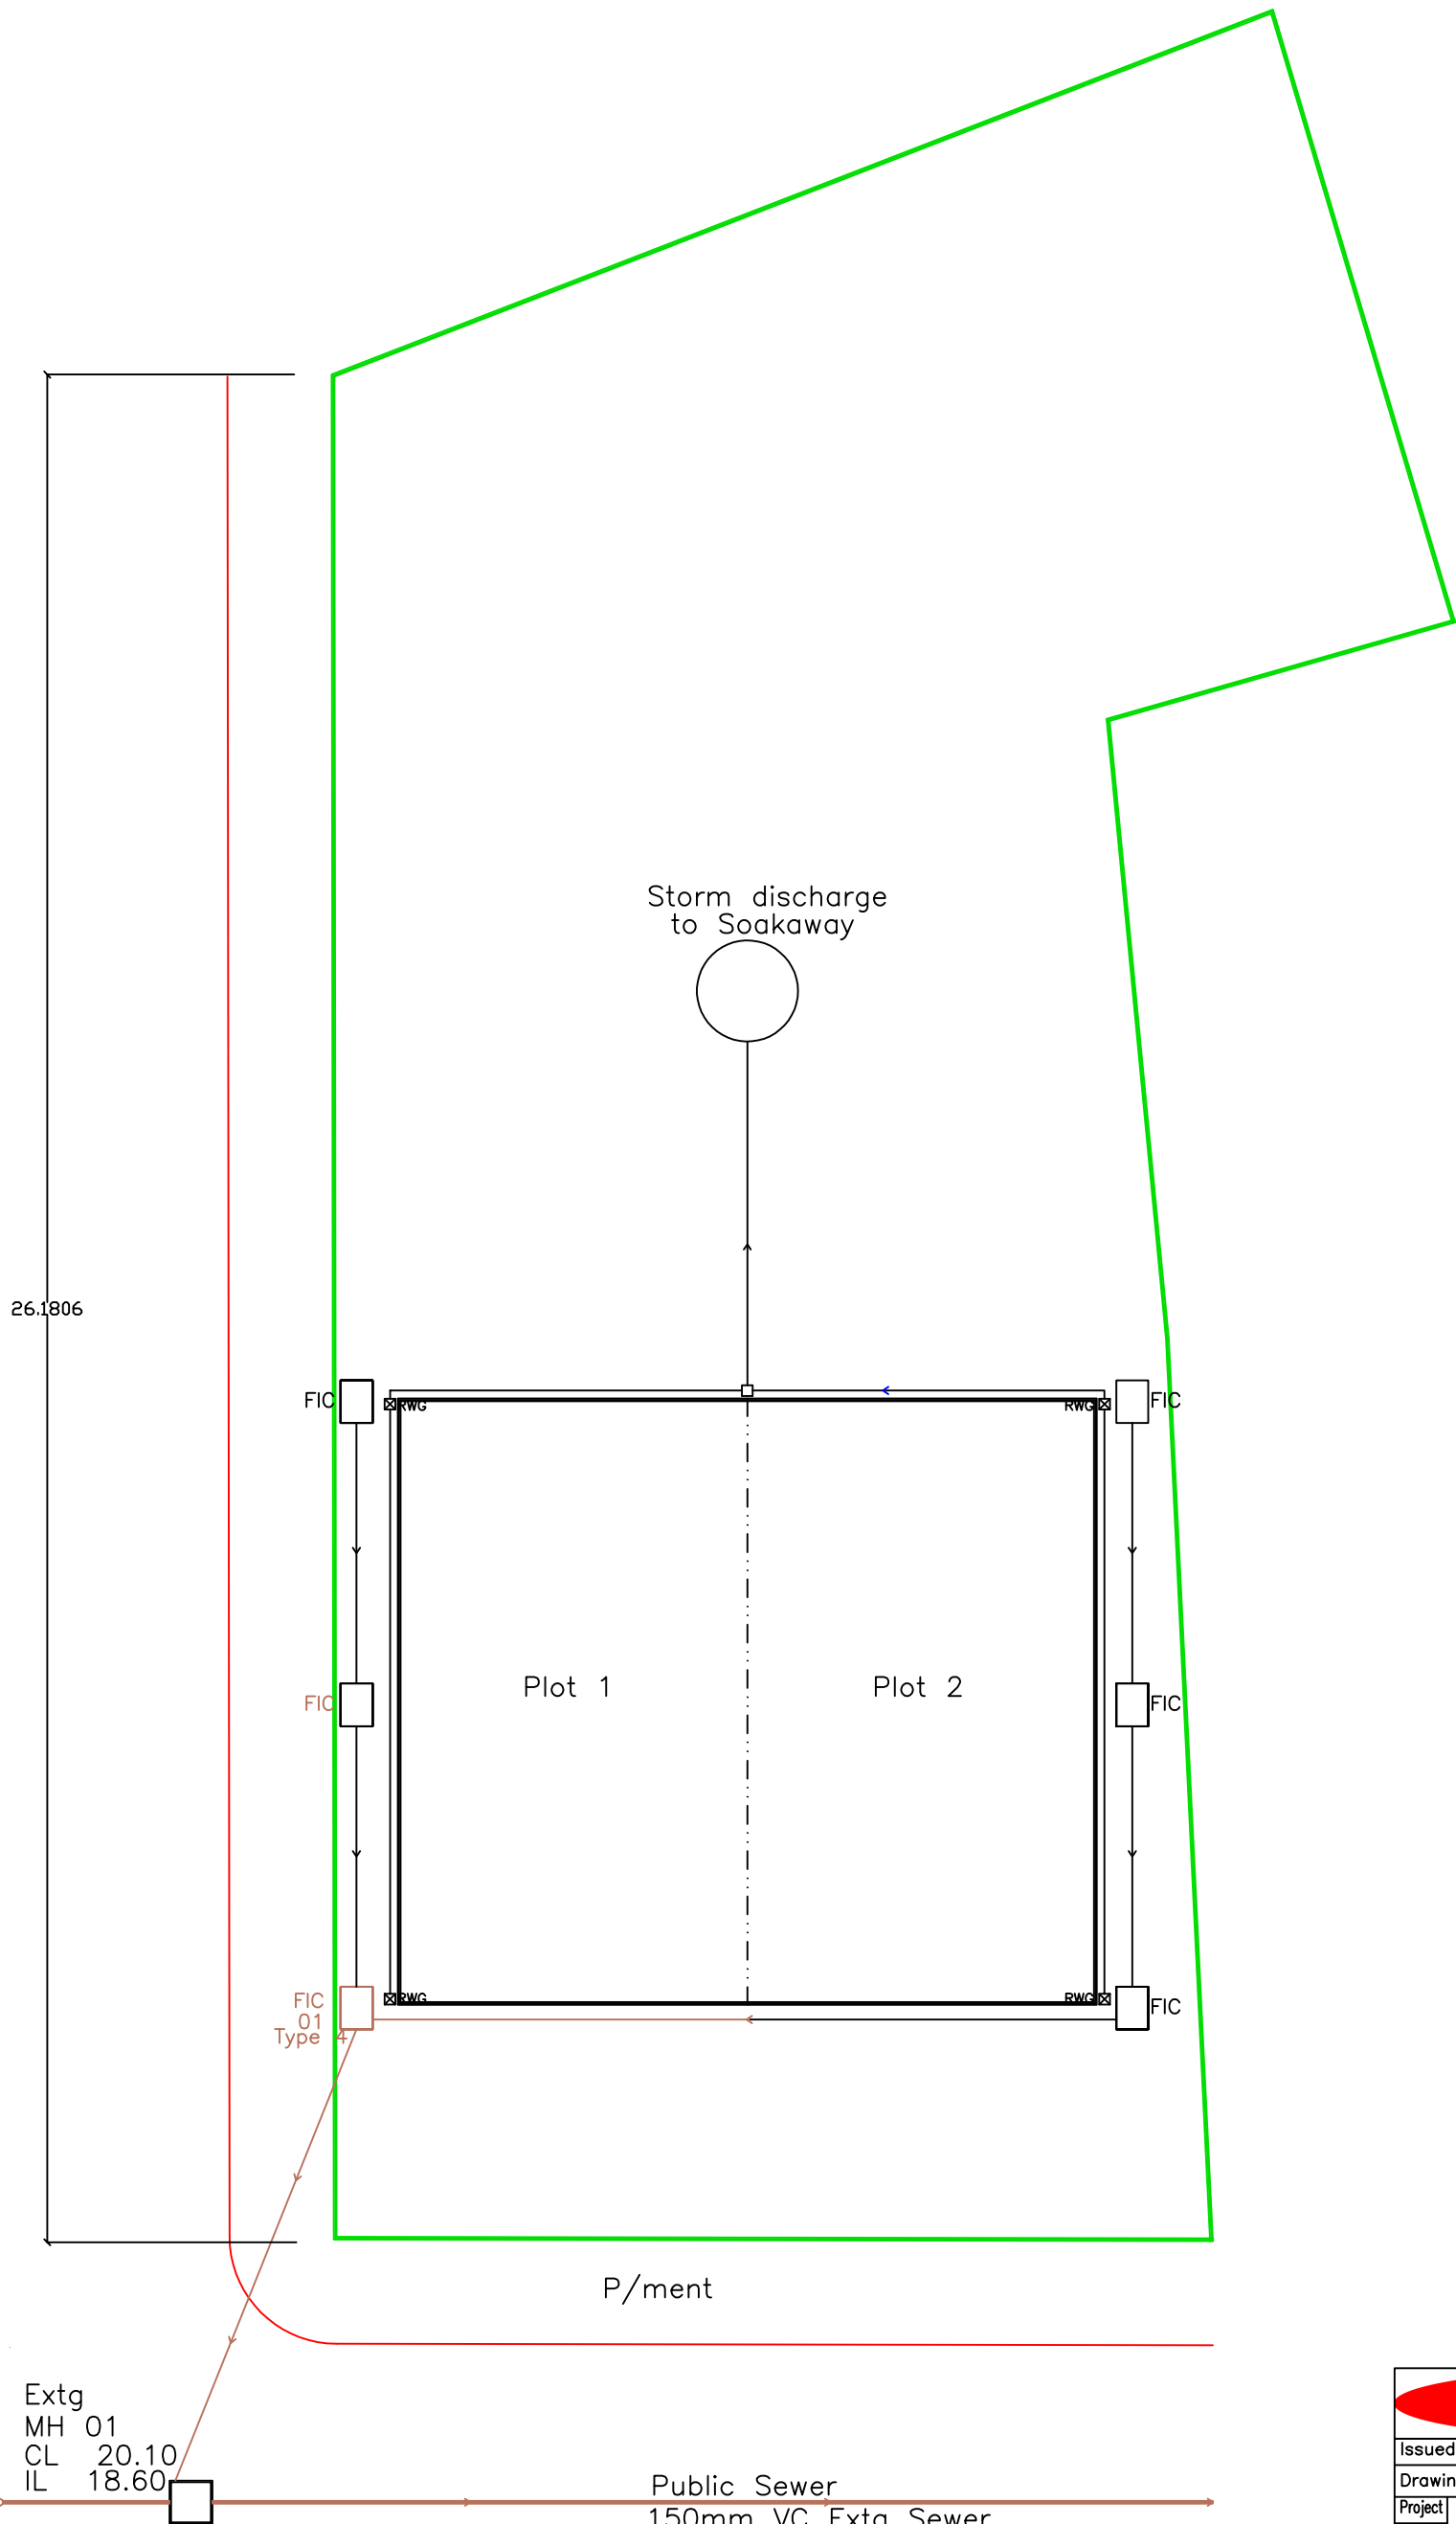

Proposed Site Plan  
1:100

The developer must self-vet and certify that the design criteria, material standards and workmanship specifications for the proposed adoptable sewers are in accordance with Sewers for Adoption 7th edition, the requirements of DCWW as the Statutory Sewerage Undertaker and the Welsh Ministers Build Standards

|                                                                                       |                                                                                         |                             |
|---------------------------------------------------------------------------------------|-----------------------------------------------------------------------------------------|-----------------------------|
|  |                                                                                         |                             |
| Issued Only for Purpose Indicated                                                     |                                                                                         |                             |
| Drawing Status: FOR CONSTRUCTION PURPOSES ONLY                                        |                                                                                         |                             |
| Project                                                                               | New Sewer Connection<br>Land Adjacent to<br>22, Pant Road<br>Merthyr Tydfil<br>CF48 3SP |                             |
| Drawn by<br>PT                                                                        | Date<br>23.07.20                                                                        | Paper<br>A3                 |
| Title                                                                                 | Scale<br>1:100                                                                          |                             |
| Proposed Plan                                                                         |                                                                                         | Drwg No<br>Pant Road 22 01B |