


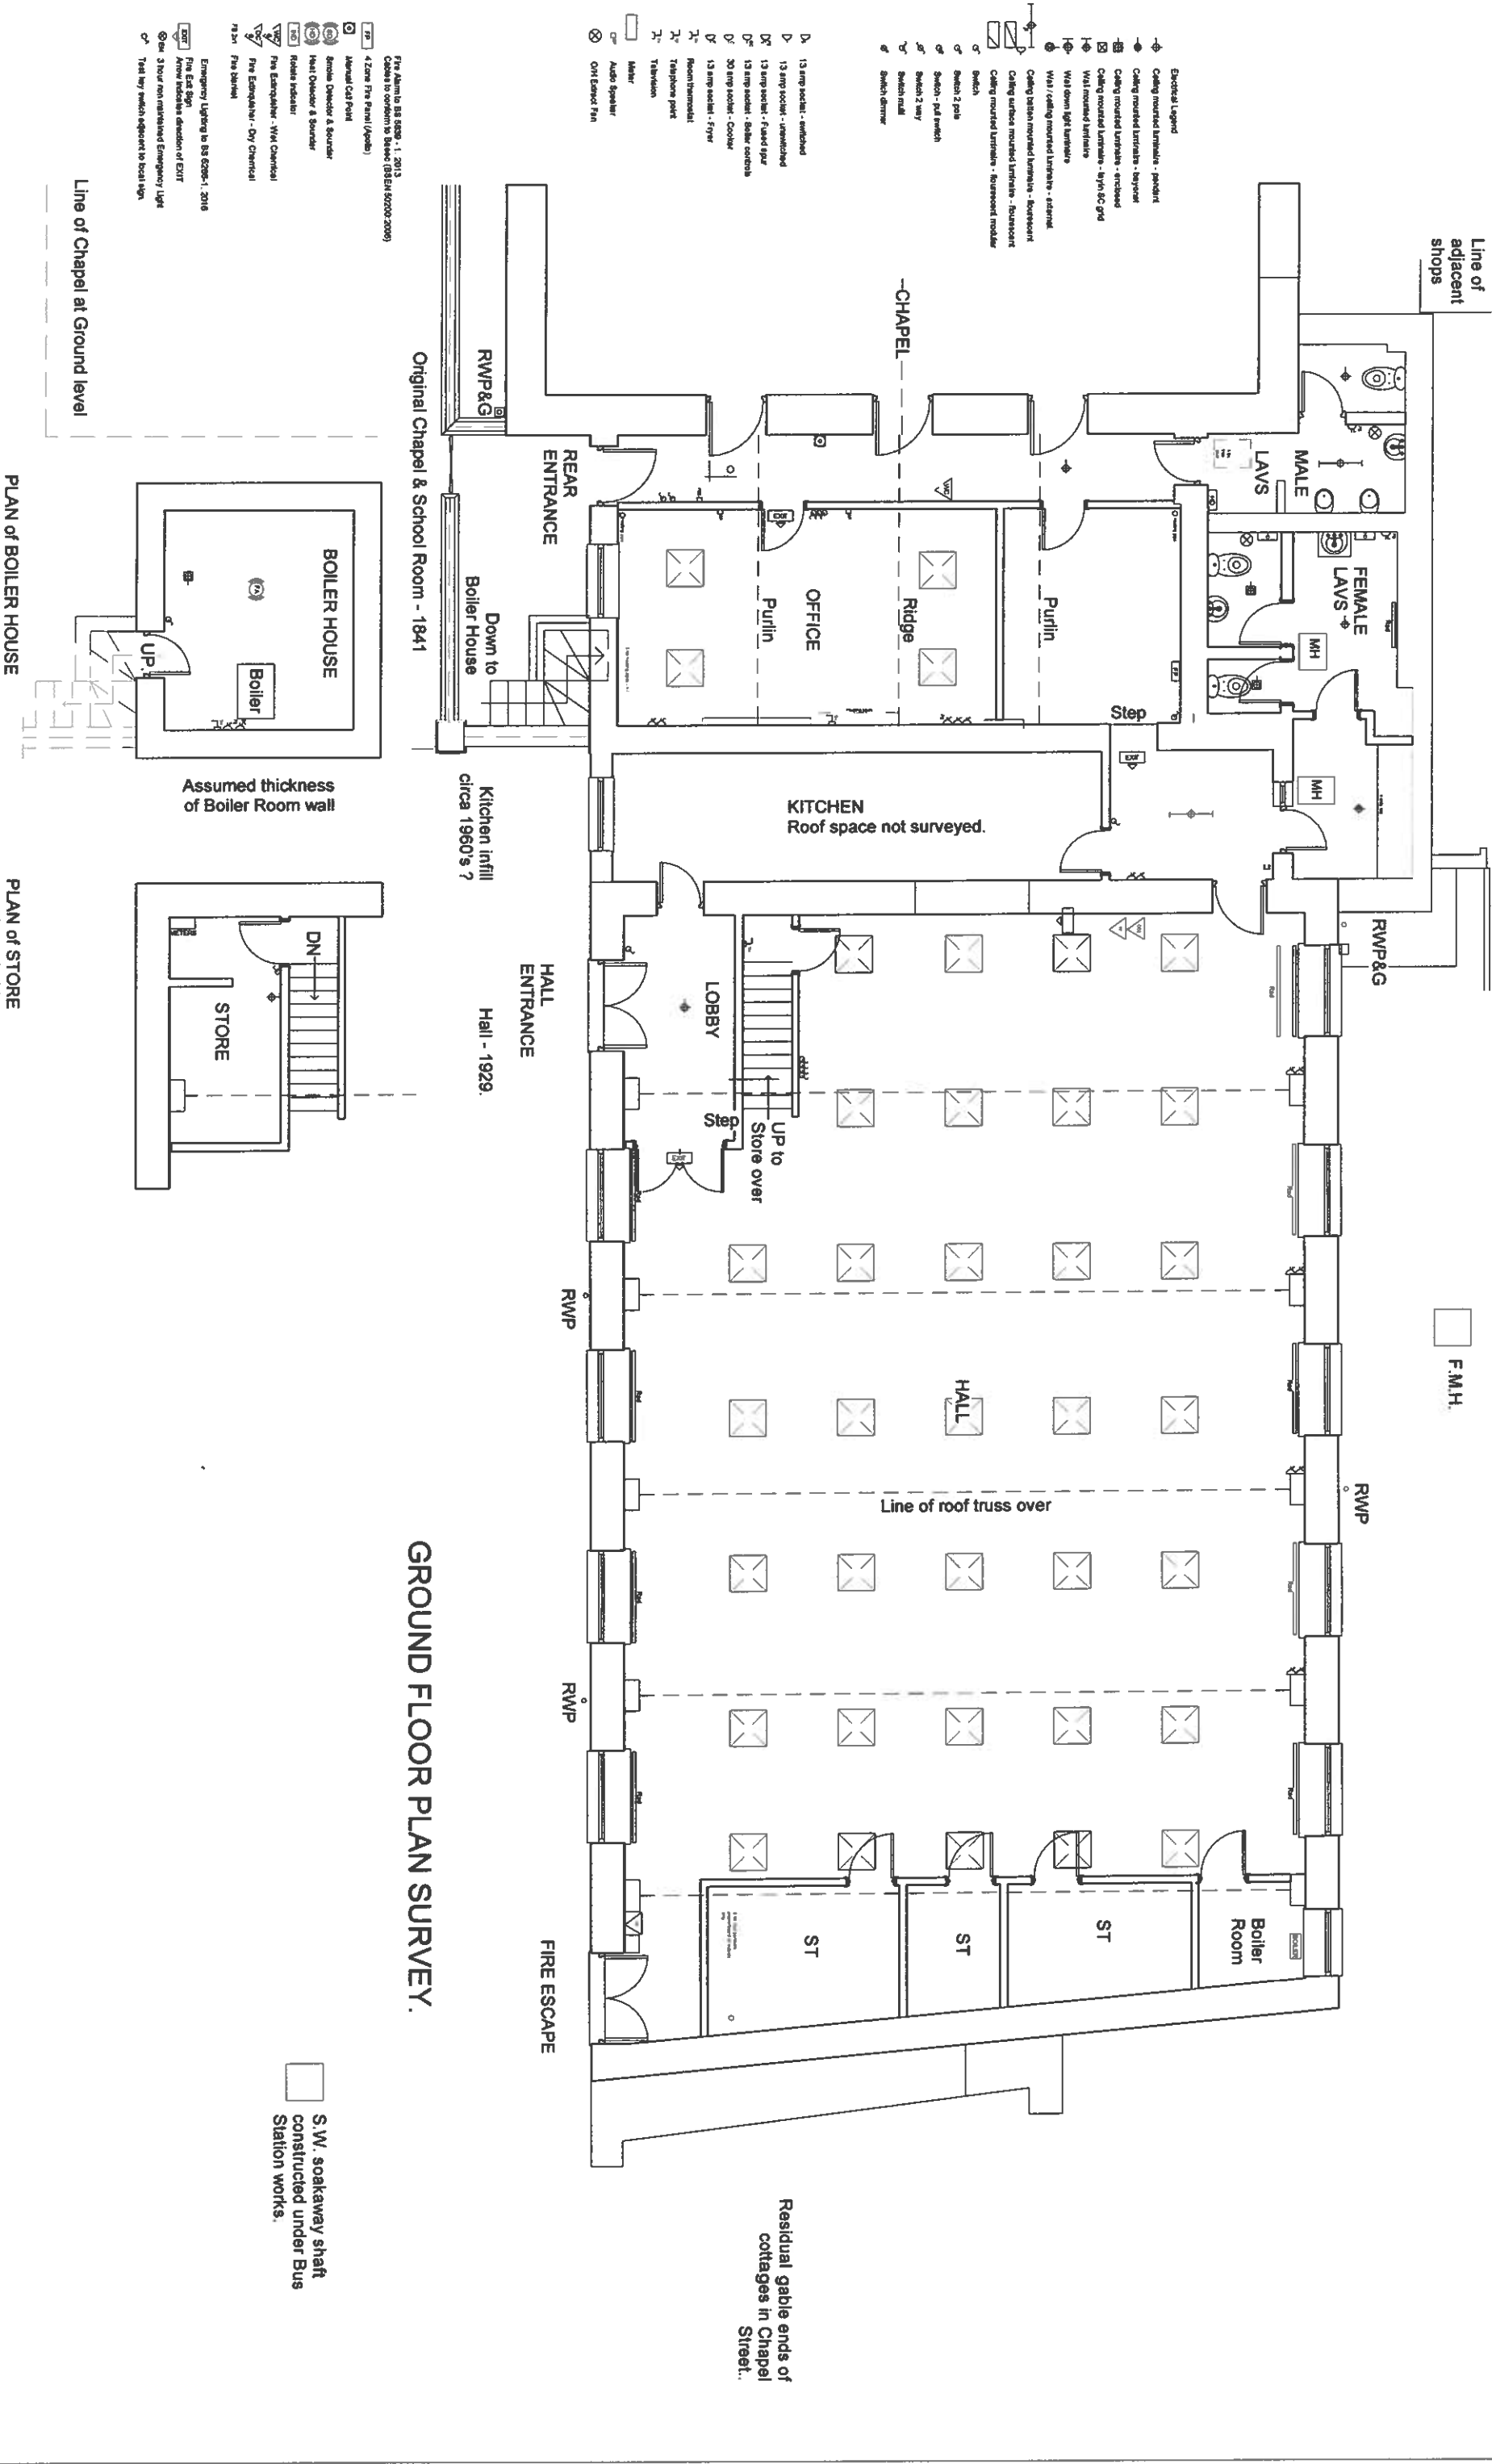

Revisions:
A - Kitchen window re-plotted. Survey amended.
B - Boiler House, Room over Lobby & Electrical layout existing plotted

Philip Griffiths - Architect
3, St Johns Close, Cefn Coed,
Merthyr Tydfil, CF48 2PE.
Tel: 01685 370812
Email: Philip@philipgriffiths.co.uk

Client: High Street Baptist Chapel,
High Street, Merthyr Tydfil. CF47 8DN
Tel No: 07949 594850 or
Tel No: 07949 734556

**Proposed Refurbishment of Chapel Hall @
High Street, Baptist Chapel, High Street,
Menthyr Tydfil. CF47 8DN**

Date: Feb. 2020
 Drawn by: PG.
 Scale: 1:100 mm
 Dwg. No. 02B