




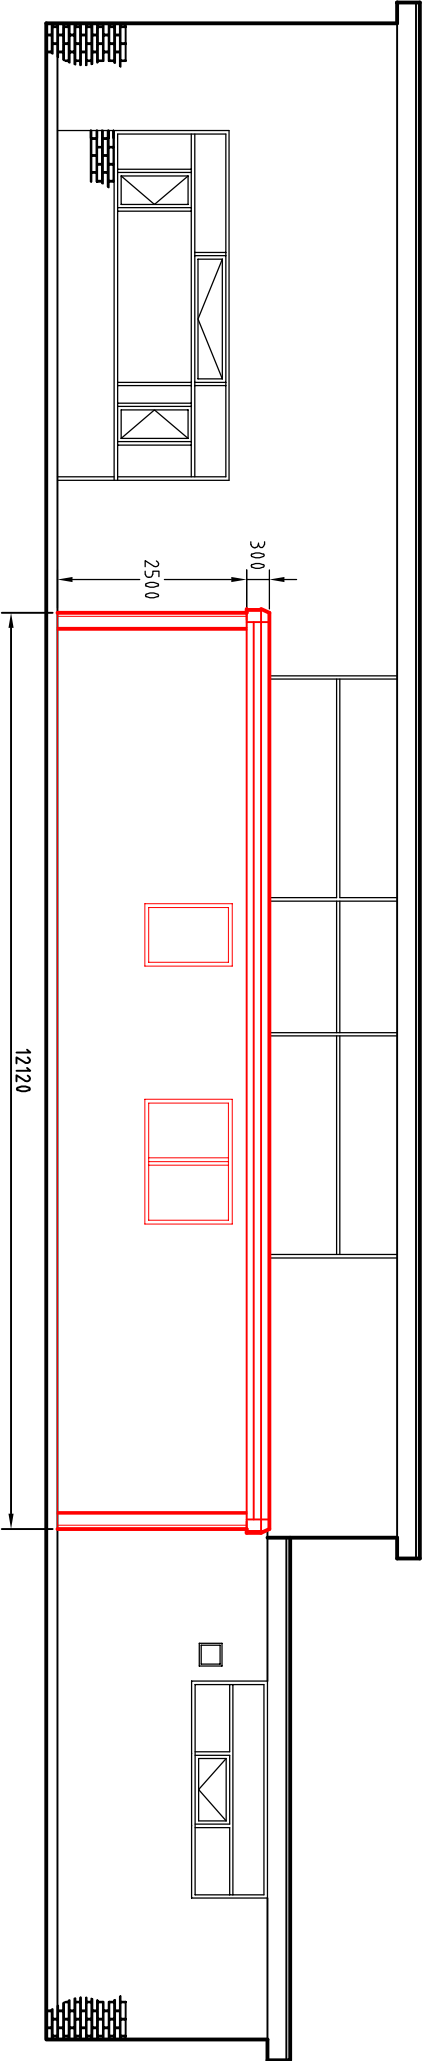

Proposed North-West Elevation

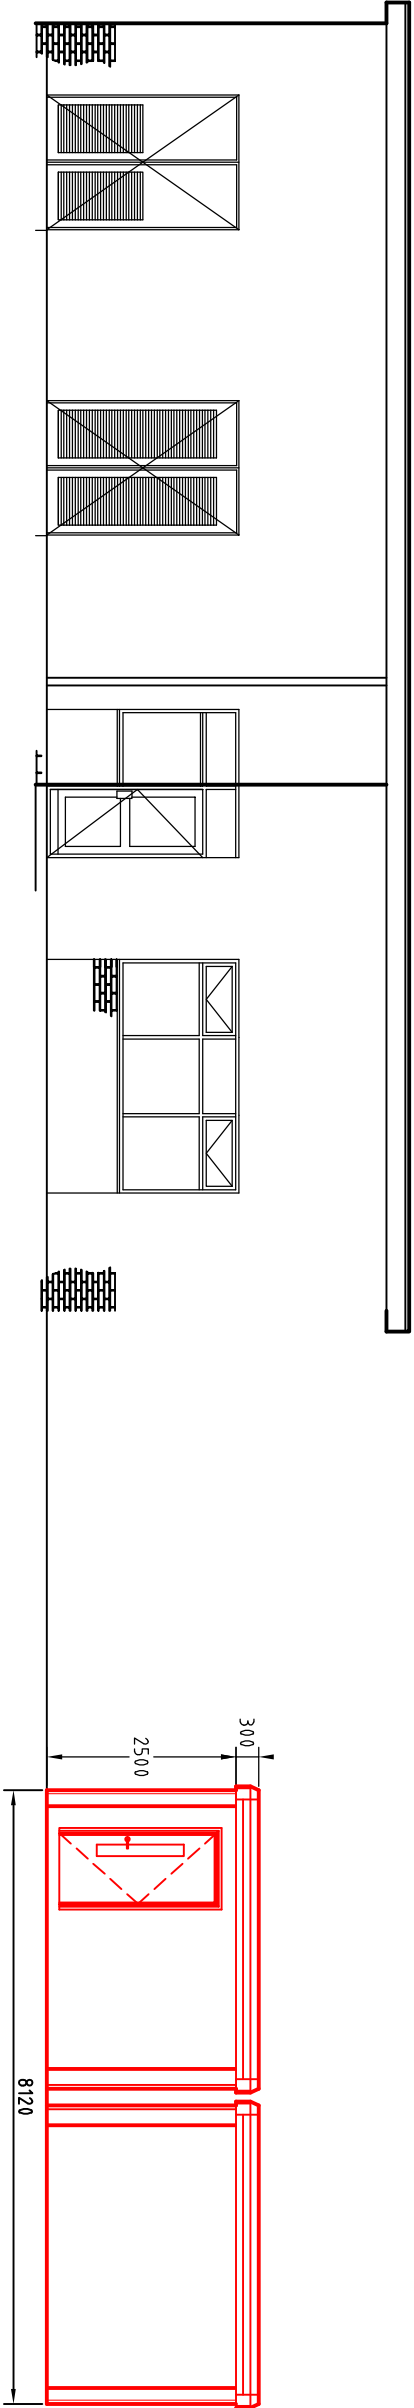

Proposed North-East Elevation

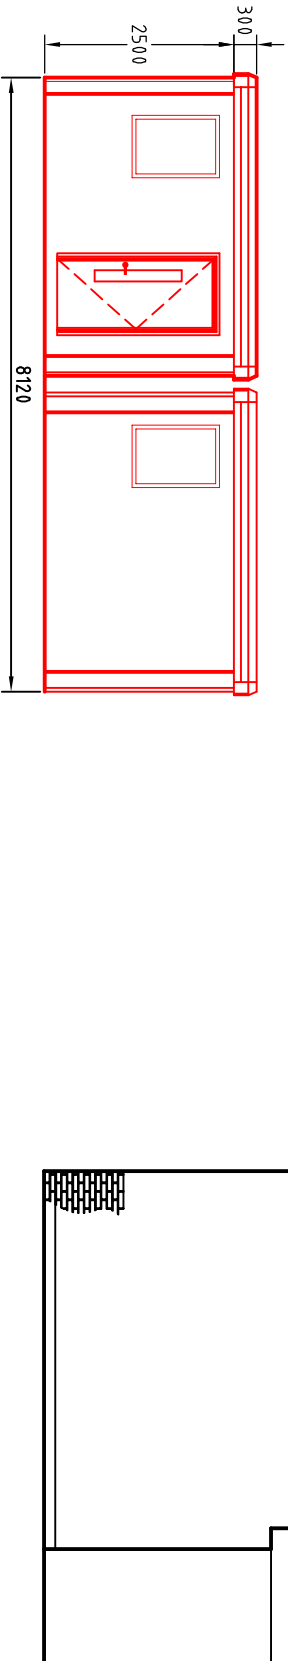

Proposed South-West Elevation

Job	Title	Scale	1/100	@	A3	Notes
New 2 Classroom Porakabin Greenfield School Dyffryn Road Merthyr Tydfil, CF48 4BJ	Proposed Elevations	Date	April 2021			Please see the attached Titan Building System Technical Specification and Tata Steel Colourcoat LG
		Drawn				
		Checked				
		Job. Ref.	Dwg. No.	Rev.		
		2020-084	06PP			
						<u>Roof</u> - Profiled plasticol-coated galvanised steel. <u>Building and Legs</u> - Plasticol-coated galvanised steel cladding. Colour of Building and Legs - Honesty or Albatross on Colourcoat LG <u>Doors</u> - Steel faced <u>Windows</u> - White PVC-U <u>Rainwater goods</u> - Black upvc.