


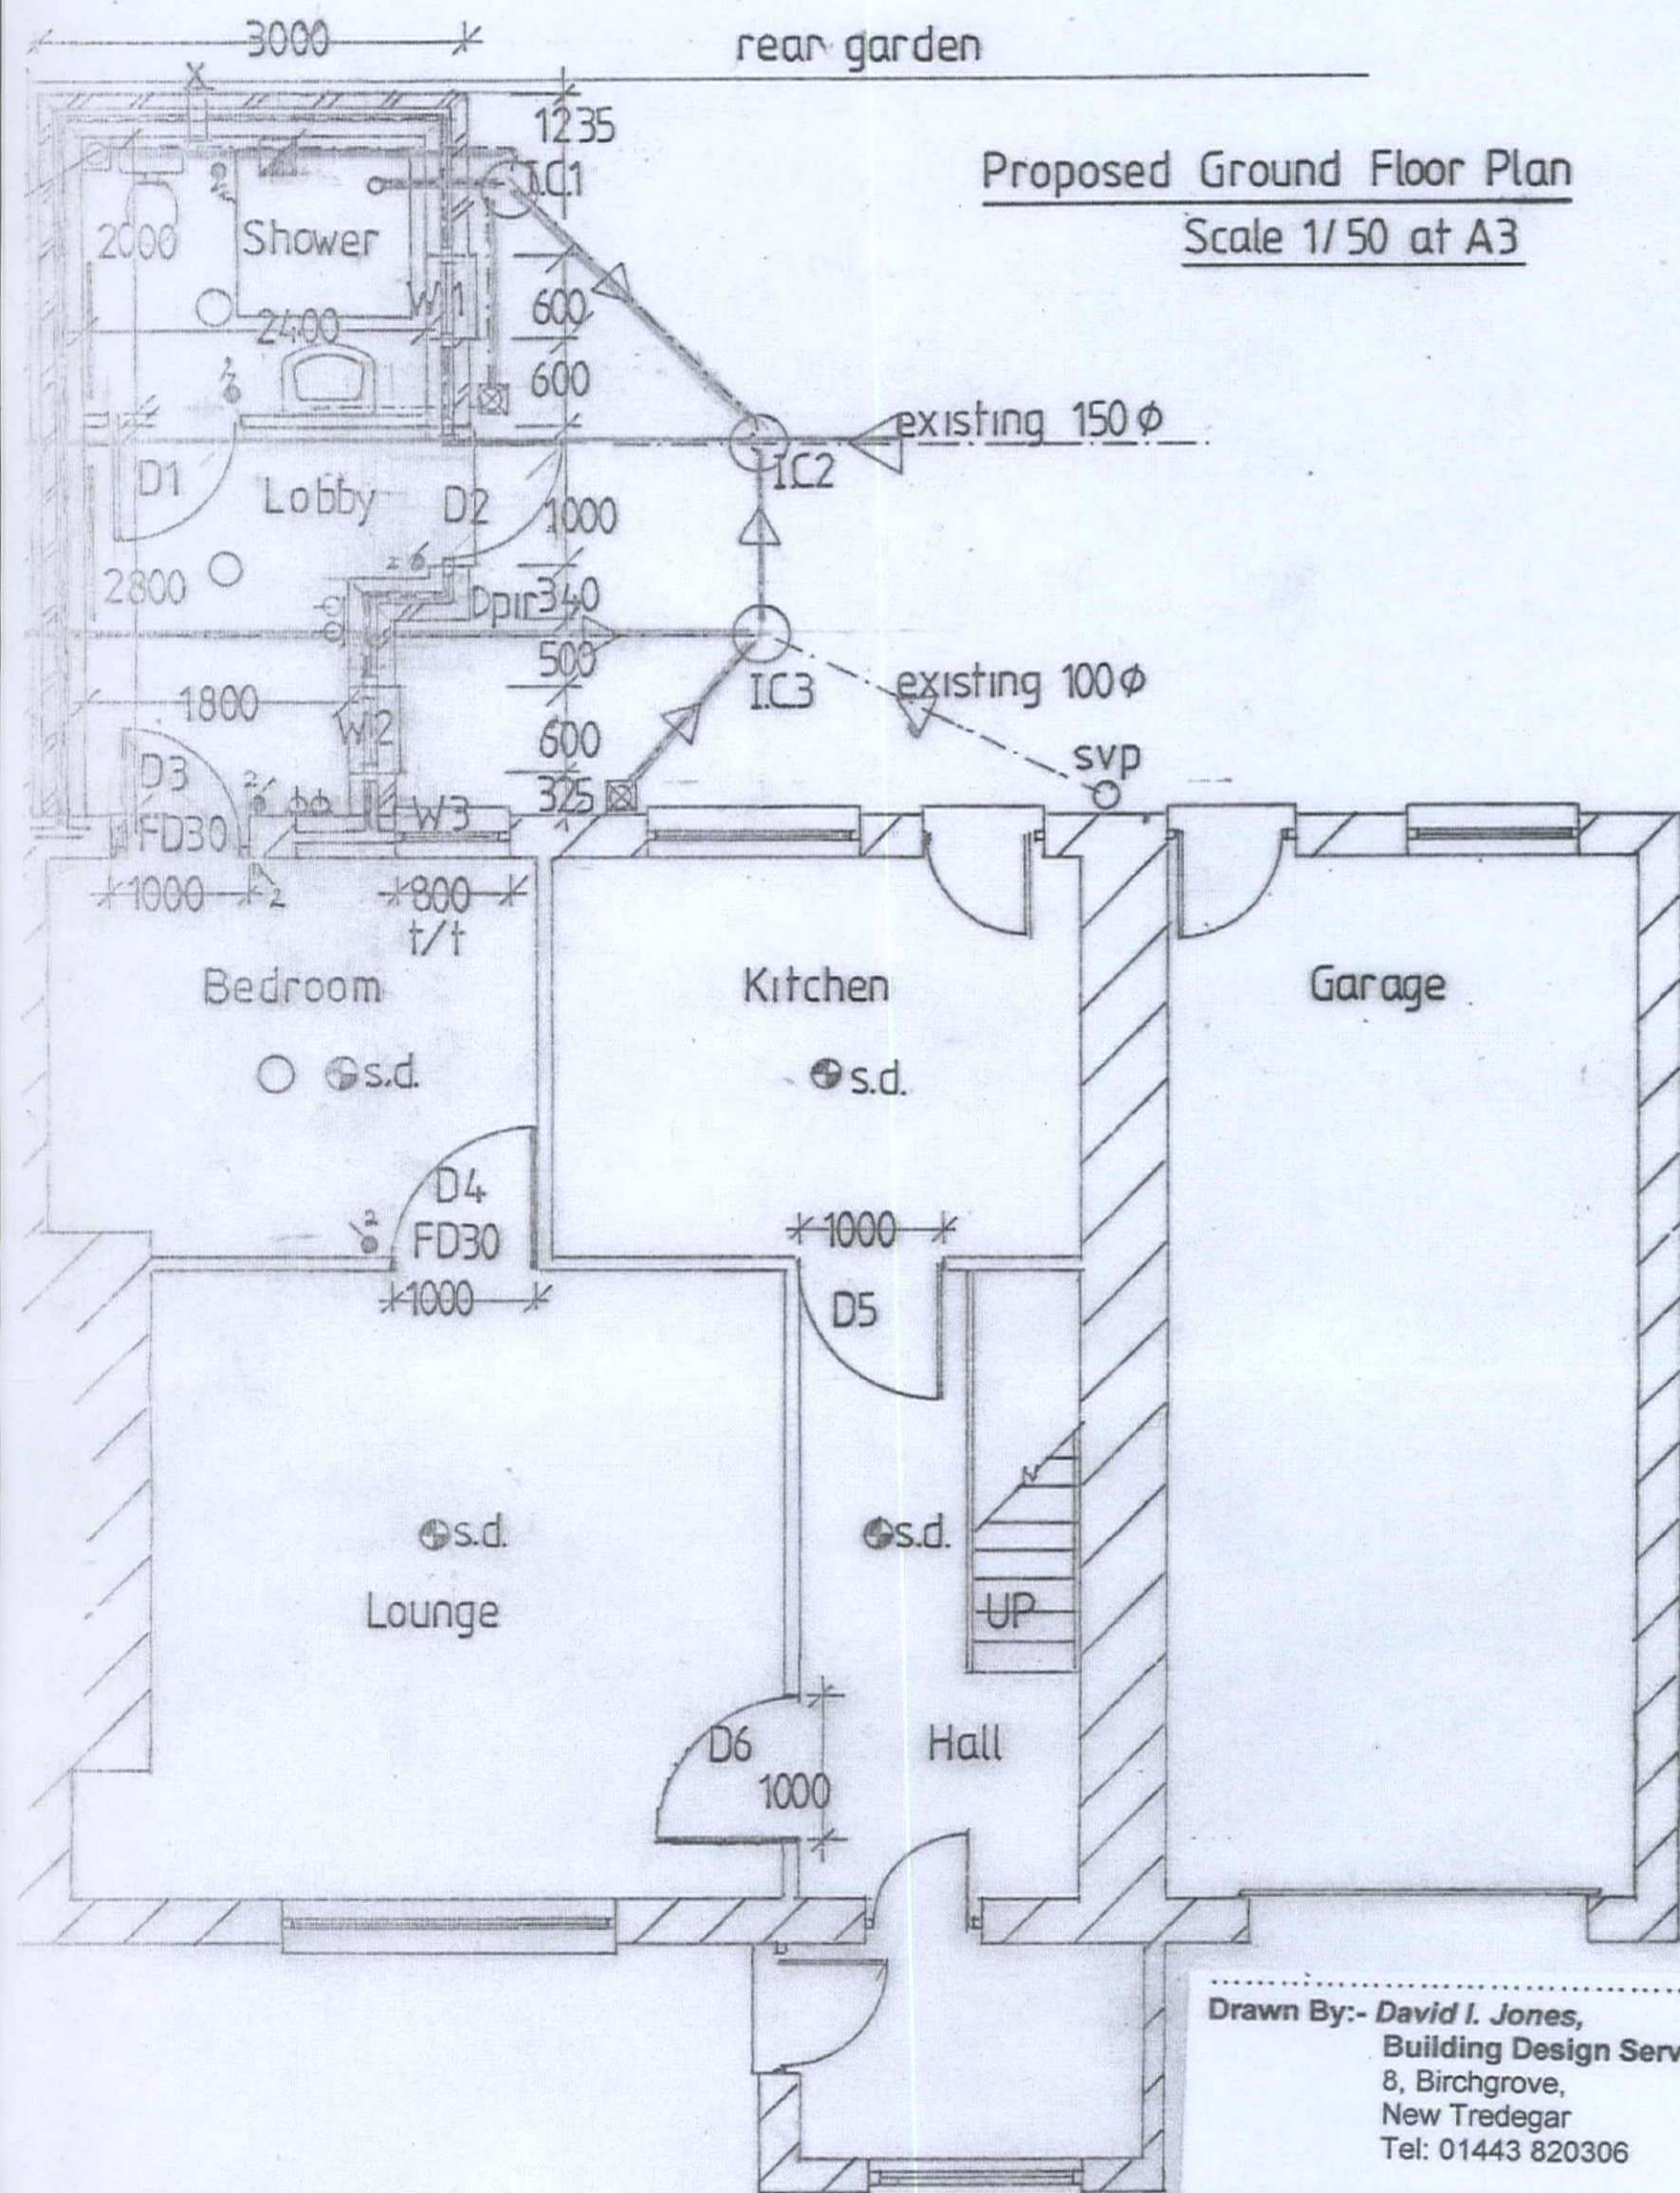

Proposed Ground Floor Plan

Scale 1/50 at A3

Drawn By:- David I. Jones,
Building Design Services
8, Birchgrove,
New Tredegar
Tel: 01443 820306

davidijonesbuildingdesign@ hotmail.co.uk

CLIENT: MTCBC Grantline Agency
PROJECT:- Ground floor rear extension
for Wetroom and Lobby

LOCATION:- 9, High Street, Dowlais, Merthyr
Tydfil, CF48 3HB

TITLE:- Proposed Ground Floor Plan
SCALES:- 1/50 AMENDED Nov. 2019
DWG.NO:- p101/2 AMENDED FEB 2019
DATE ; September, 2018