


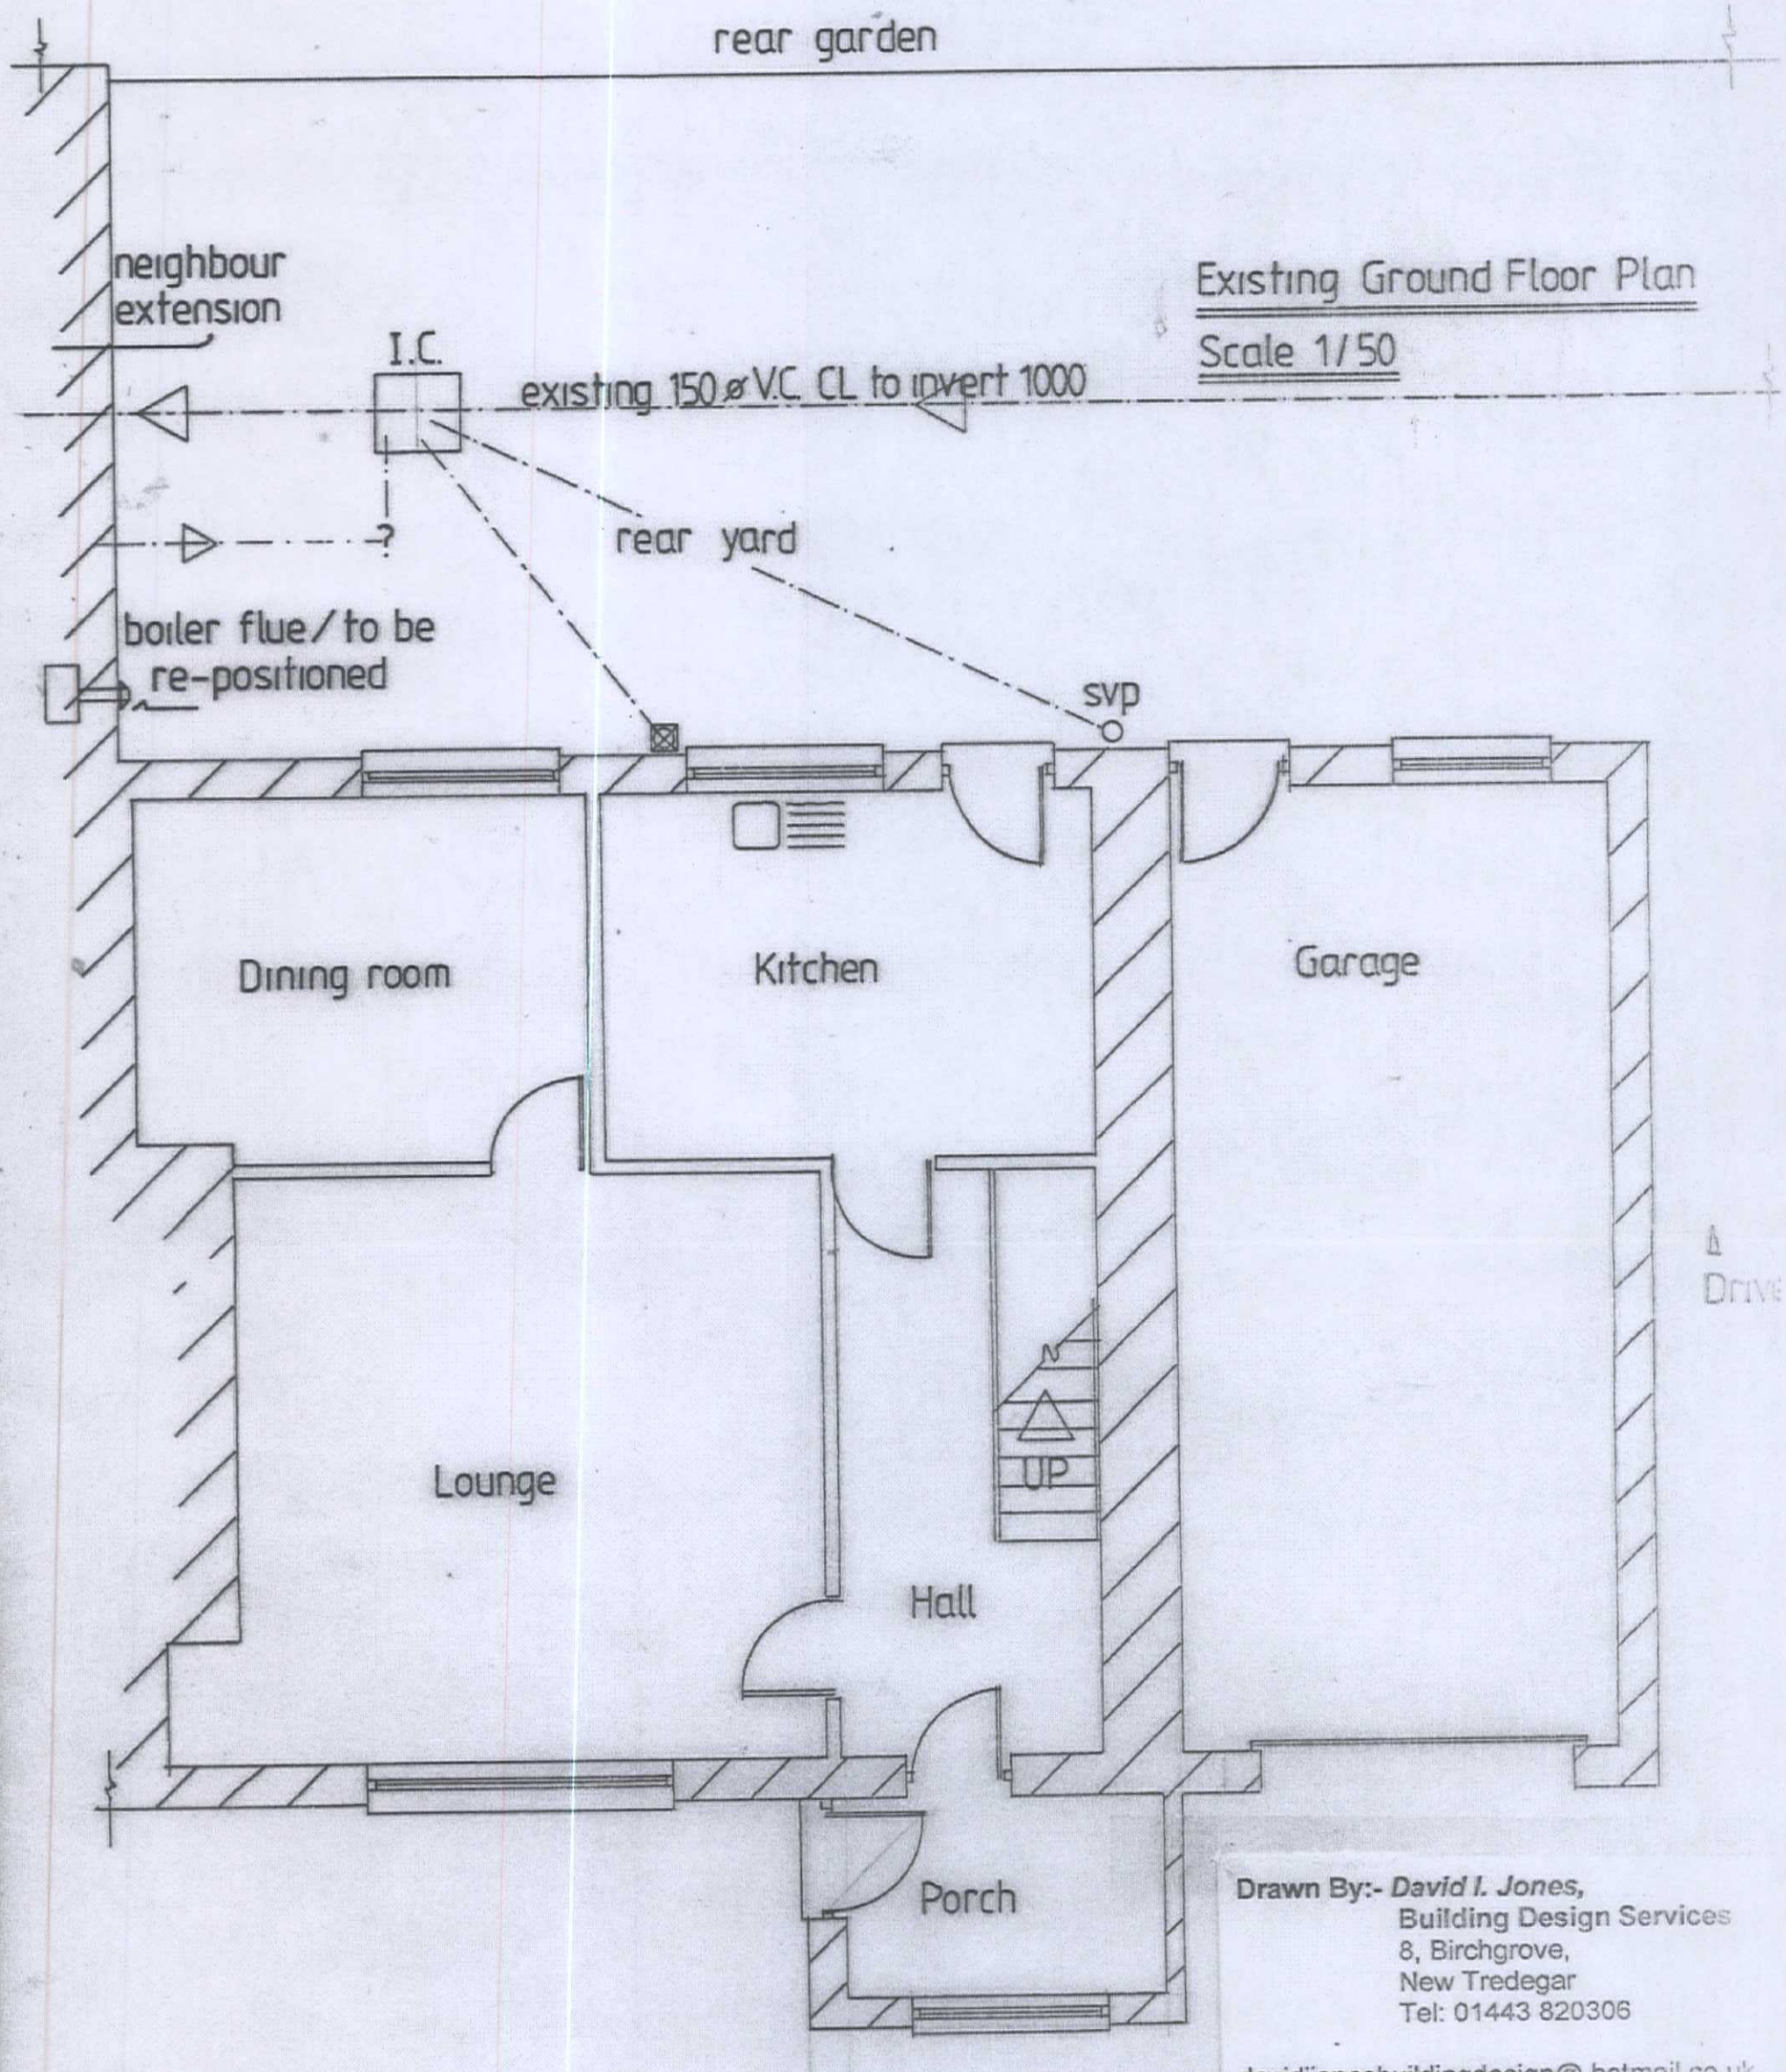

Drawn By:- David I. Jones,
Building Design Services
8, Birchgrove,
New Tredegar
Tel: 01443 820306

davidijonesbuildingdesign@hotmail.co.uk

CLIENT: MTCBC Grantline Agency
PROJECT:- Ground floor rear extension
for Wetroom and Lobby

LOCATION:- 9, High Street, Dowlais, Merthyr Tydfil, CF48 3HB

TITLE:- Existing Ground Floor Plan
SCALES:- 1/50
DWG.NO:- pl01/1 AMENDED
DATE: September, 2018