


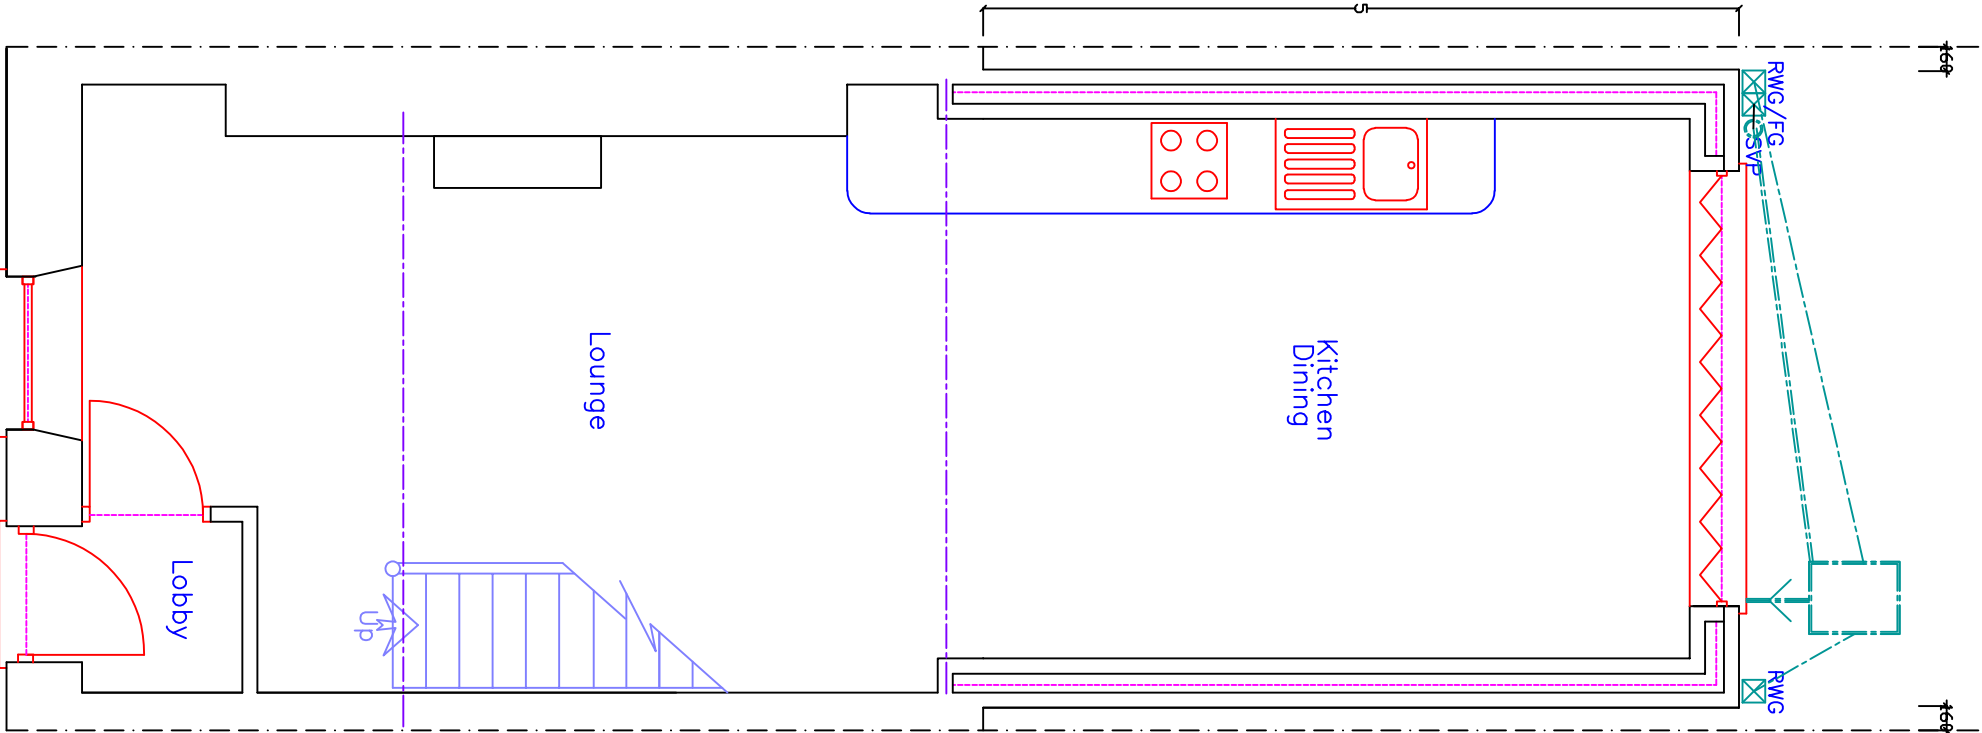


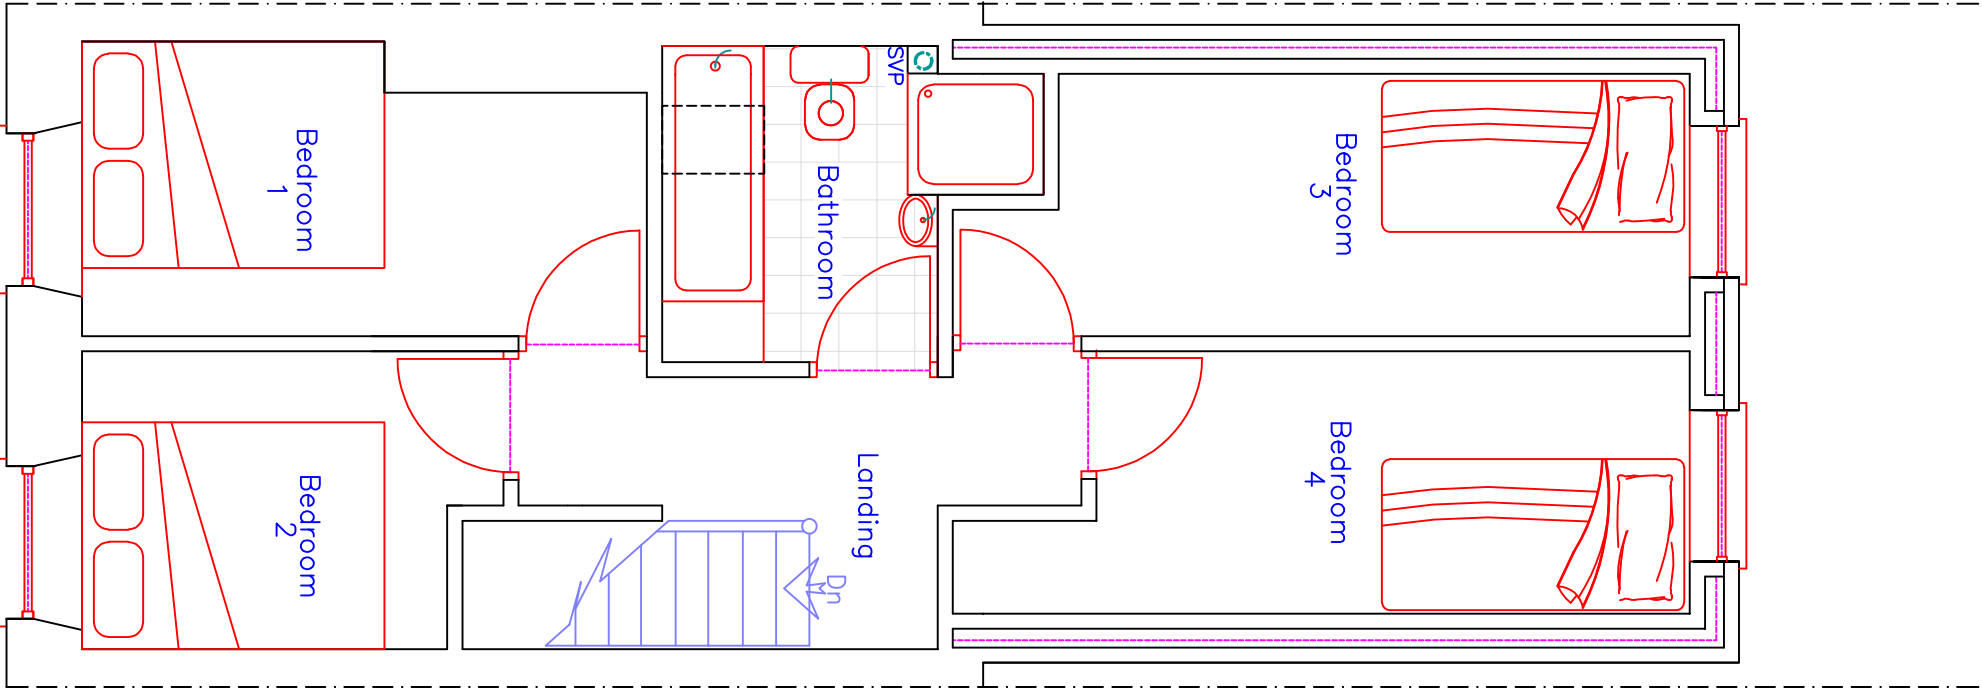

Proposed Ground Floor Plan
1:50

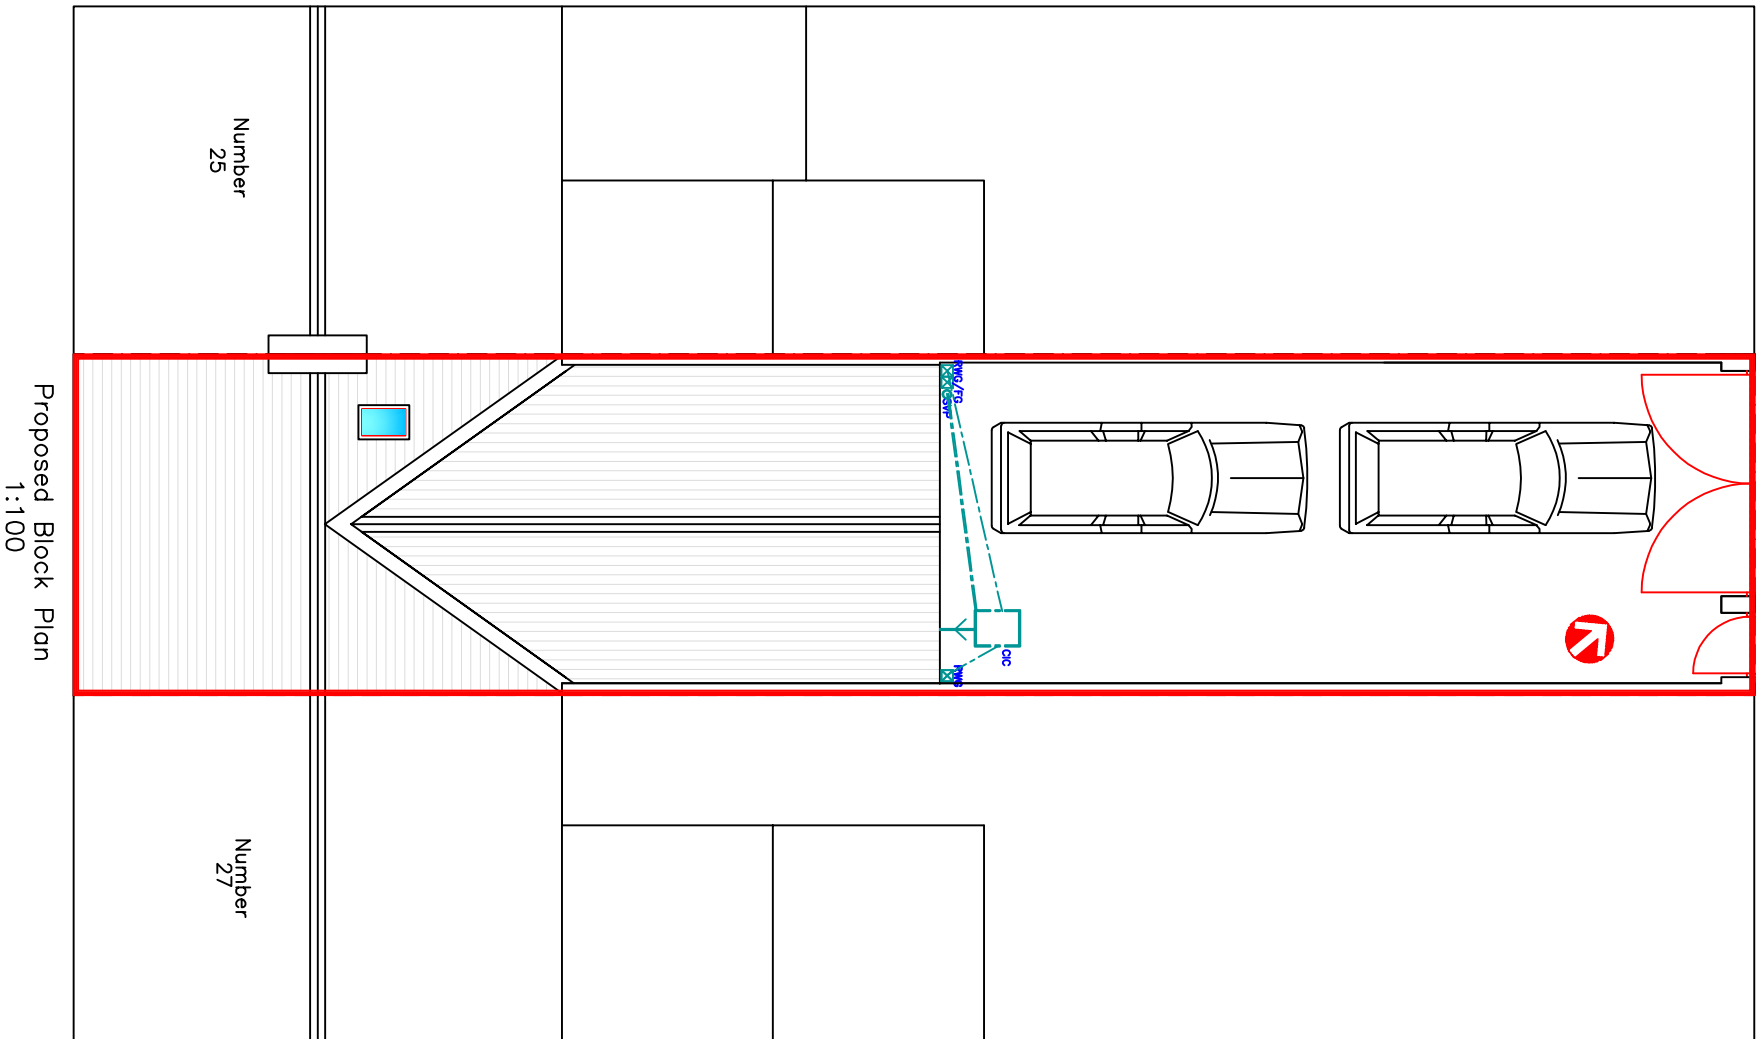

Proposed First Floor Plan
1:50

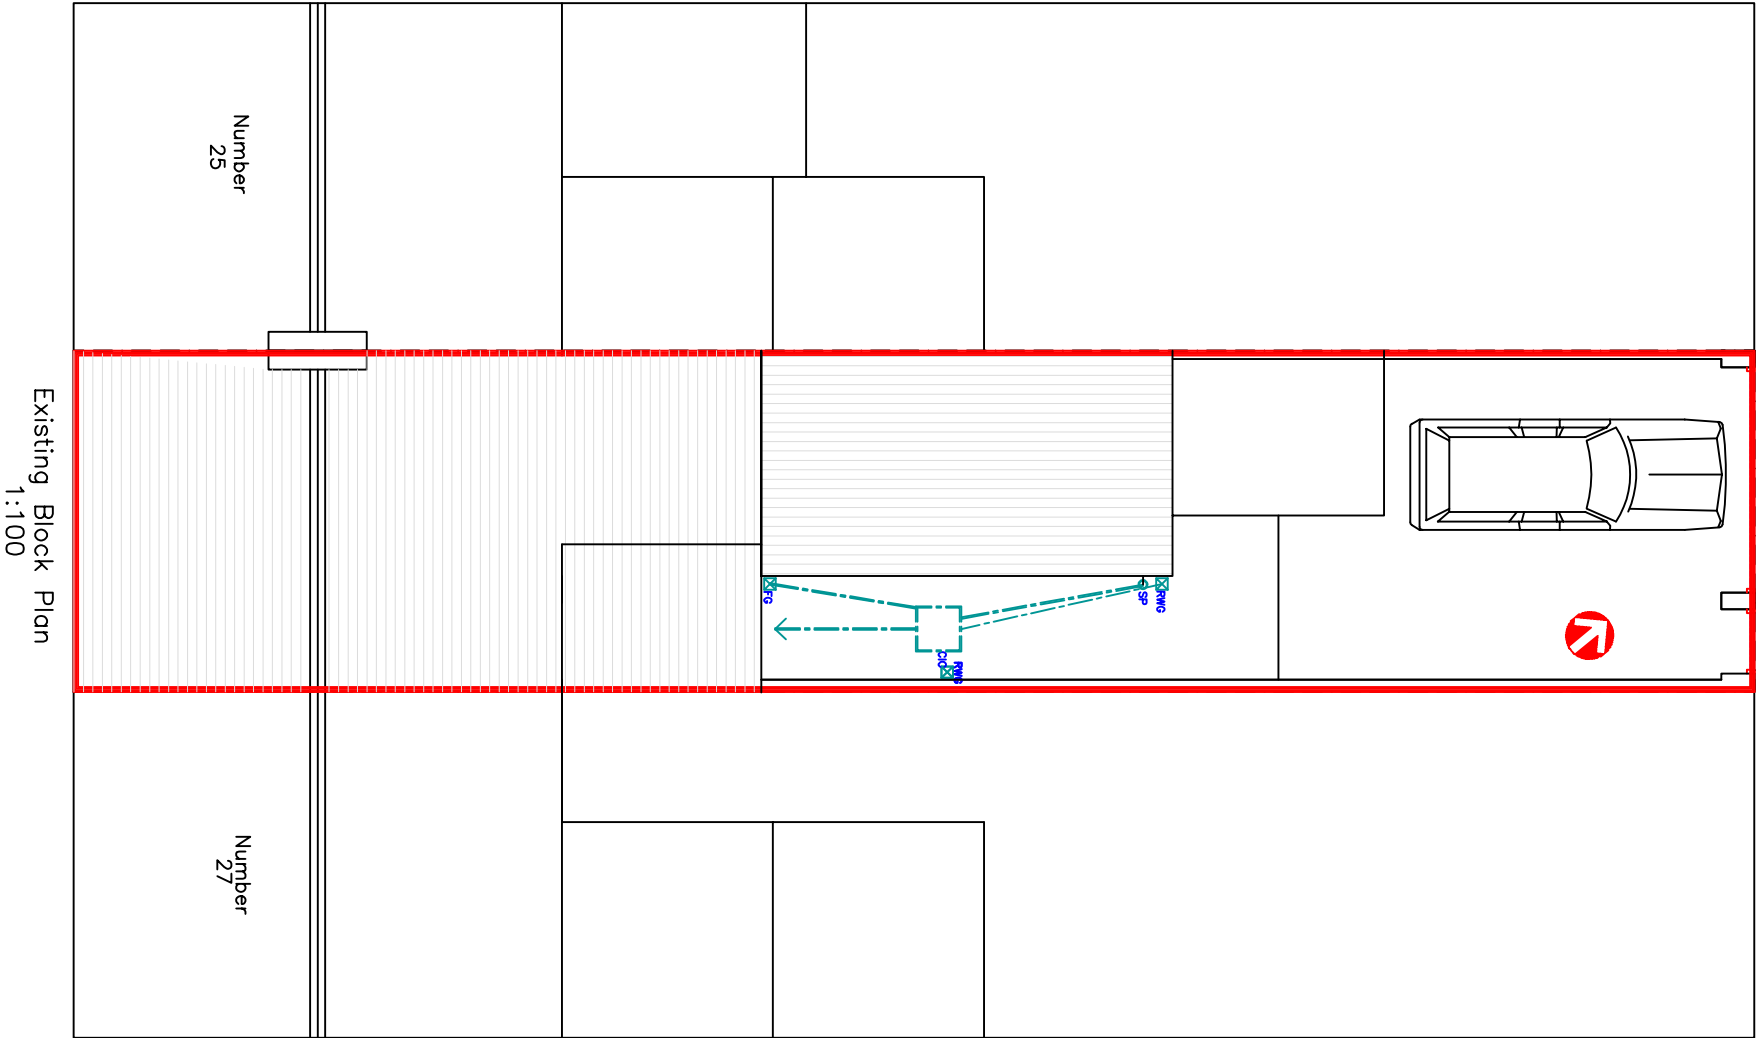

	
Utopia Design Architectural Services	
Building Planning Application Support Paul Thomas: BSc. (Hons) Tel: 01685 566220, Mob: 07908 725065	
Issued Only for Purpose Indicated Drawing Status: FOR PLANNING/BUILD CONTROL PURPOSES ONLY	
Address 26, Bicen Dowlais Dowlais Top Merthyr Tydfil CF48 3RB	
Project	
Proposed Two Storey Rear Extension with Alterations	
Drawn By PT	Page A2
Title	Date 09.11.2020
Scale	1:50 1:100
Existing & Proposed Plans.	Draw No Bicen Dowlais 26 02