



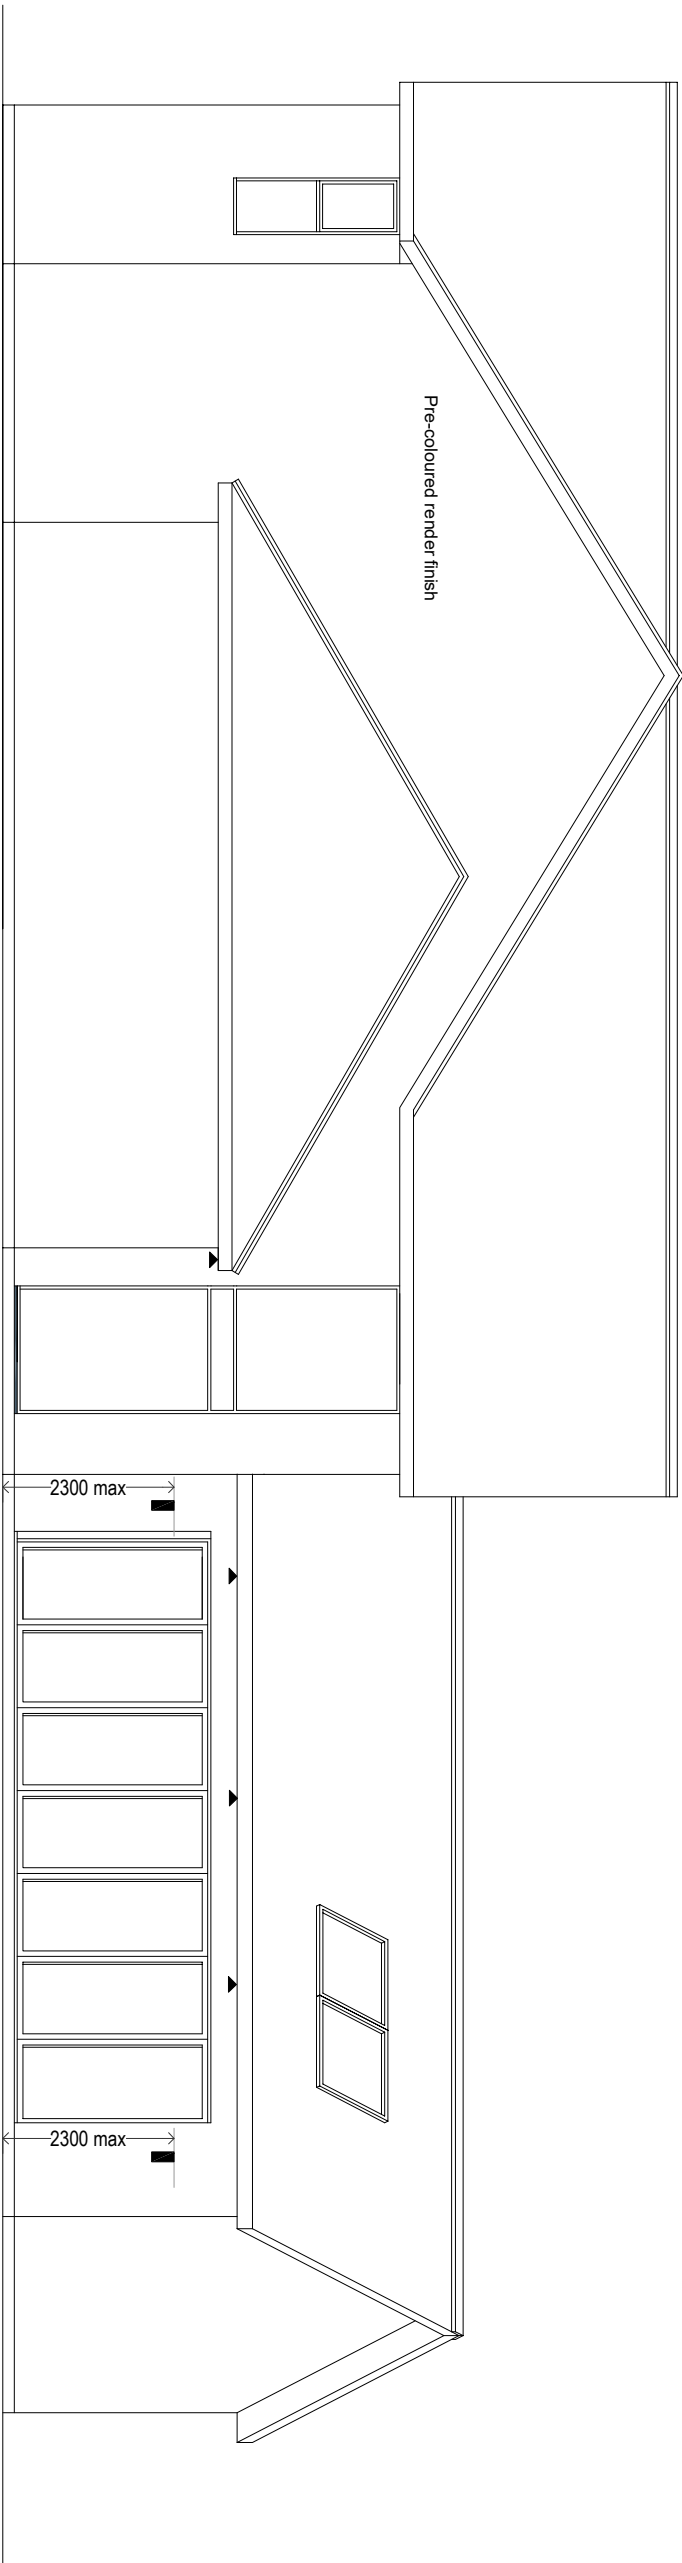

SIDE ELEVATION

NOTE: EXTERNAL LIGHTS TO HAVE PIR.

- External Wall light fitting max 2300 above ground level. lights to be PIR controlled
- ▶ Downlighter located in soffit to be PIR controlled

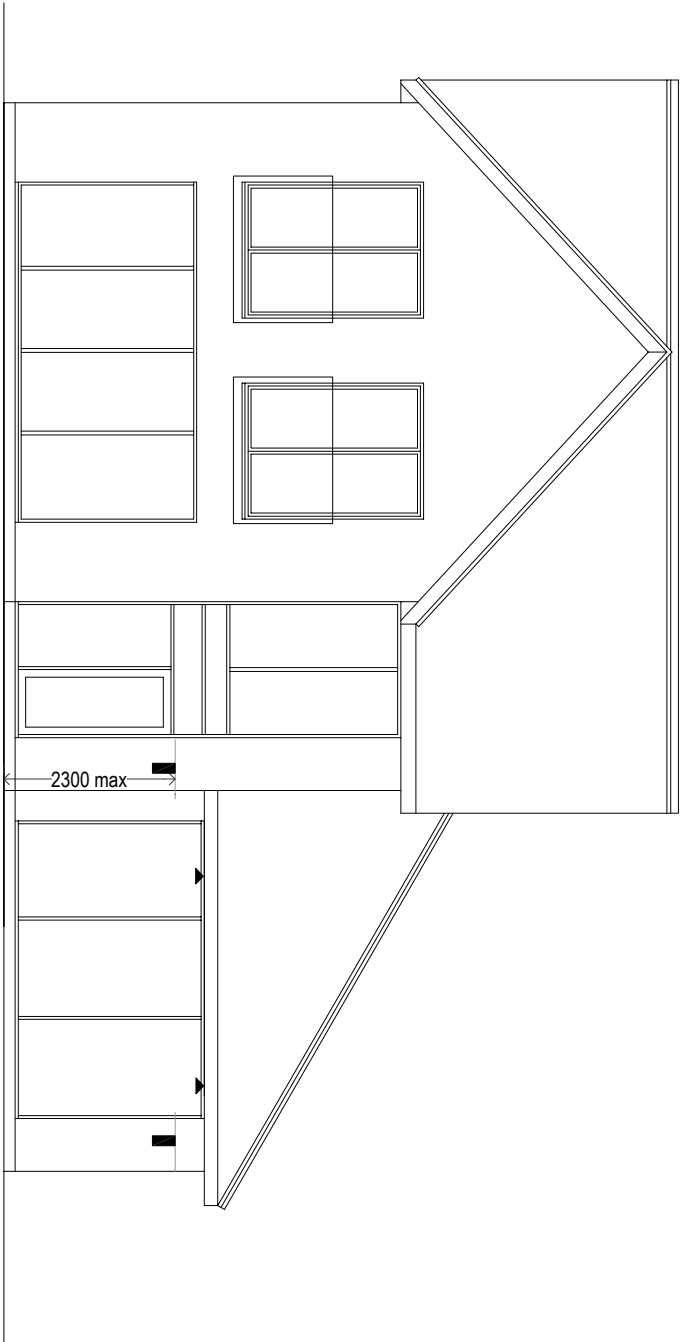

FRONT ELEVATION (FACING BRONDEG)

k.j.lloyd
AAdip, RIBA
CHARTERED ARCHITECT

49 Coed y Pia, Llanbradach
Caerphilly, CF83 3PT

PROJECT

PROPOSED DWELLING
LAND AT BOTTOM OF BRONDEG
HEOLGERRIG
MERTHYR TYDFIL

SCALE
1:100 @ A3

DATE
OCT 2020

DRAWING
PROPOSED ELEVATIONS SHEET 1 - LIGHTING LOCATIONS

DRAWN
KL

DRG. NO.
EL.02