
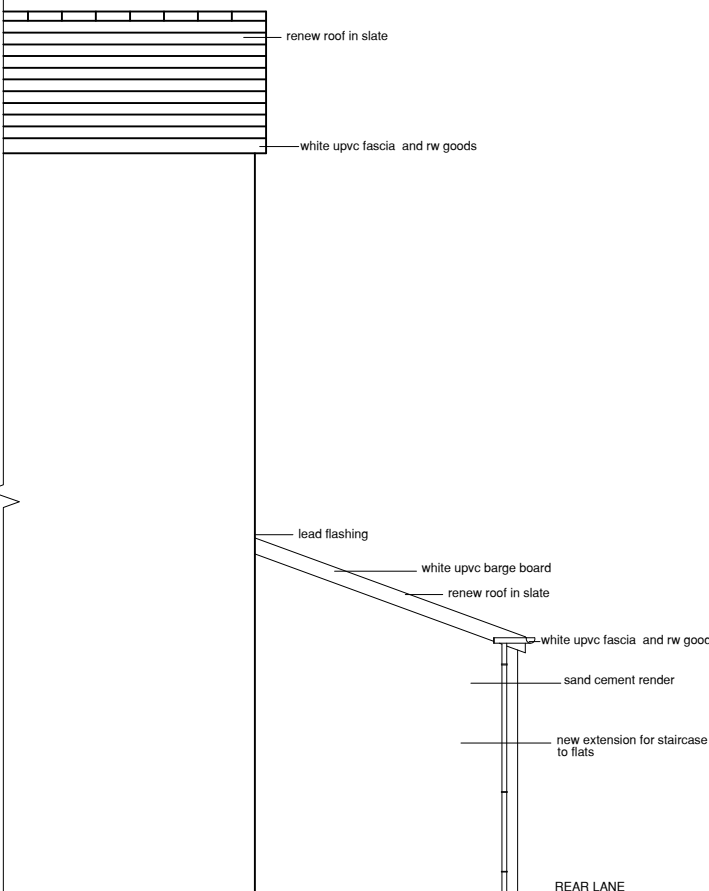
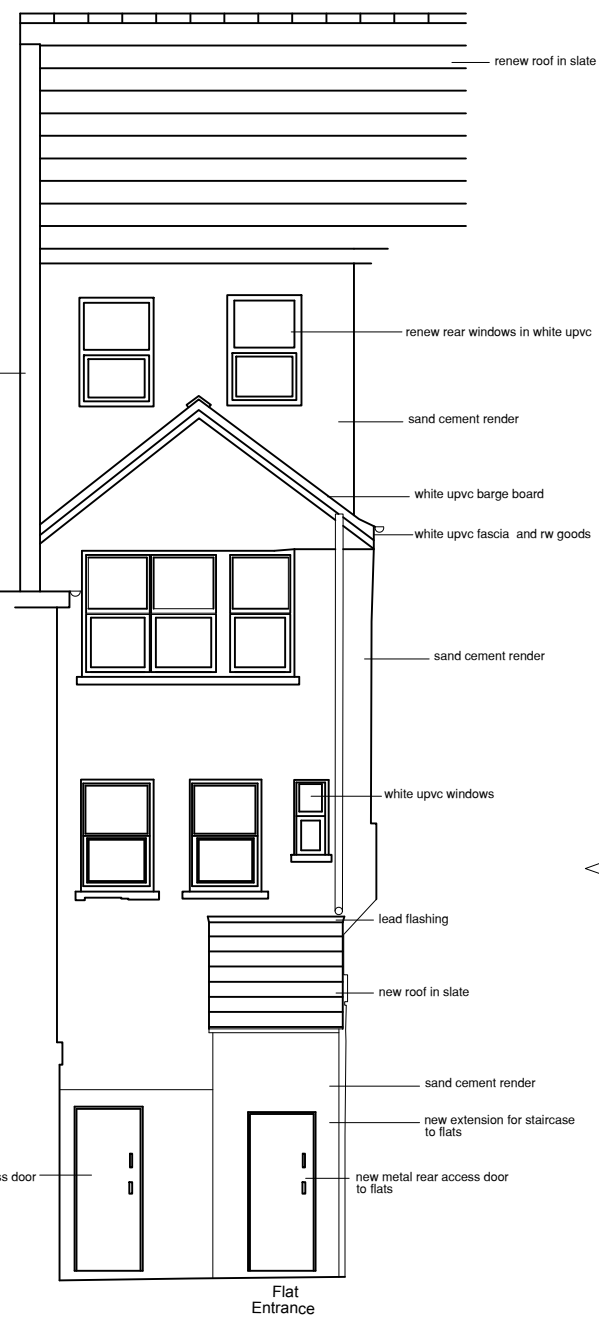
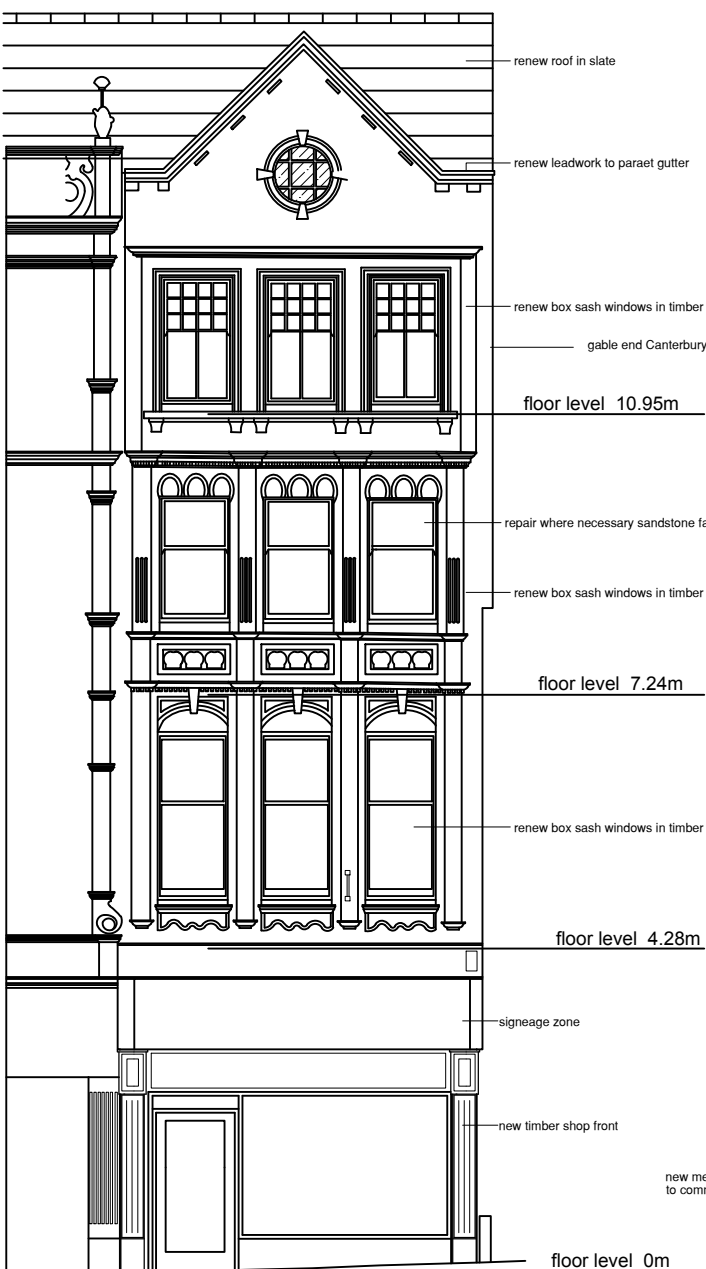


PROPOSED

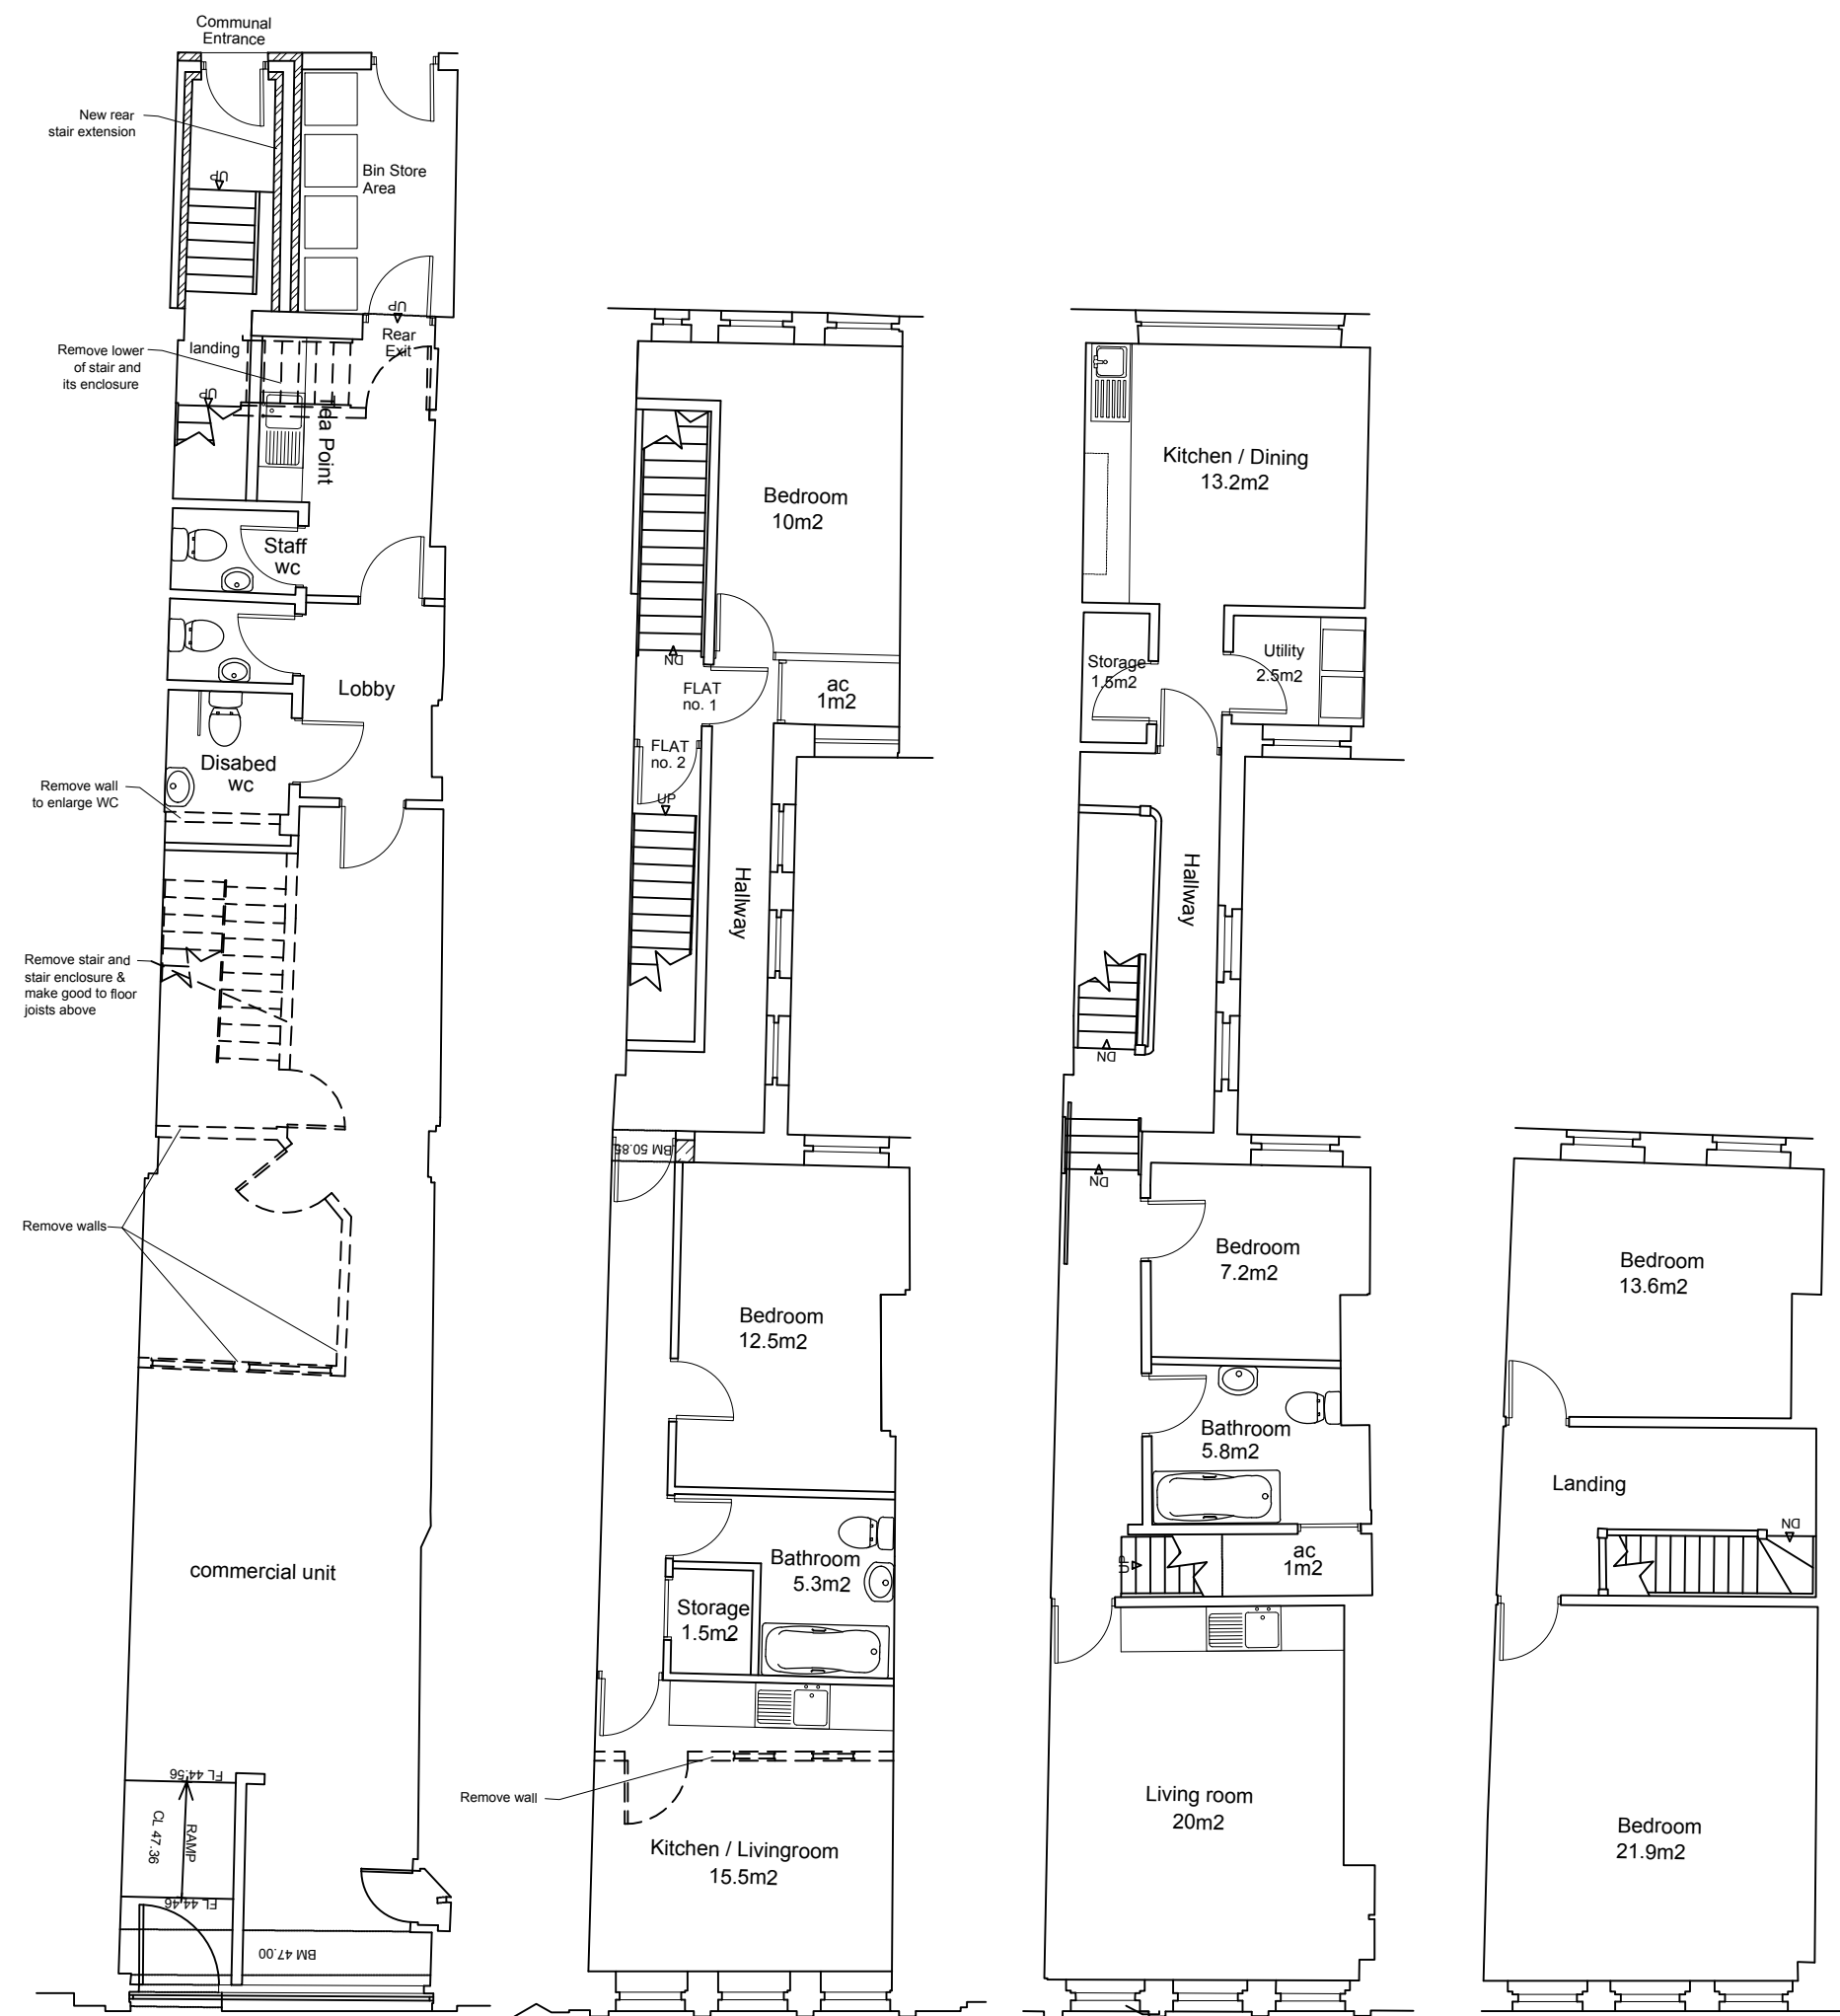

GROUND FLOOR

FIRST FLOOR

SECOND FLOOR

THIRD FLOOR

FRONT ELEVATION

REAR ELEVATION

PART SIDE ELEVATION

THIS DRAWING IS COPYRIGHT © C

Ken Bateman
Chartered Surveyor
B.Sc. (Hons.), MRICS, C. Build E. MCABE

project
114 High Street
Merthyr Tydfil

title
Proposed Plans and
elevations

Date: August 2026
Scale: A2@ 1:100
Drawn:
Drawing No. GA 002 Rev.