






PROPOSED REAR ELEVATION

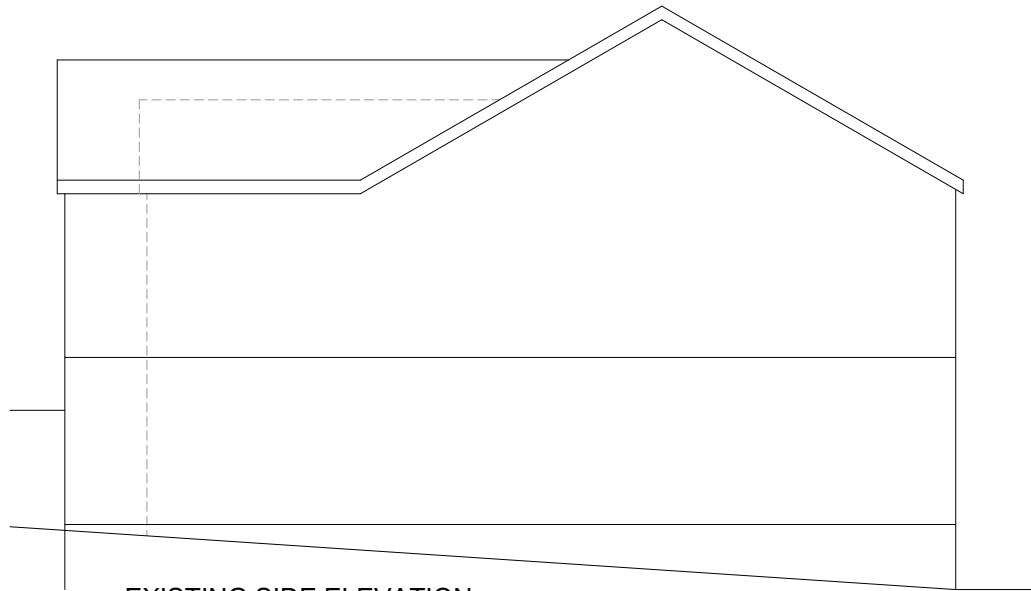


EXISTING SIDE ELEVATION

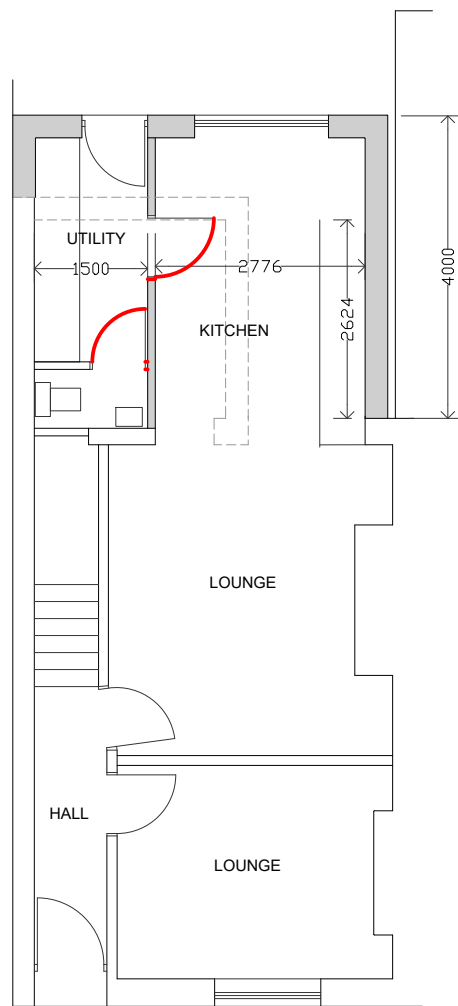

EXISTING GROUND FLOOR PLAN

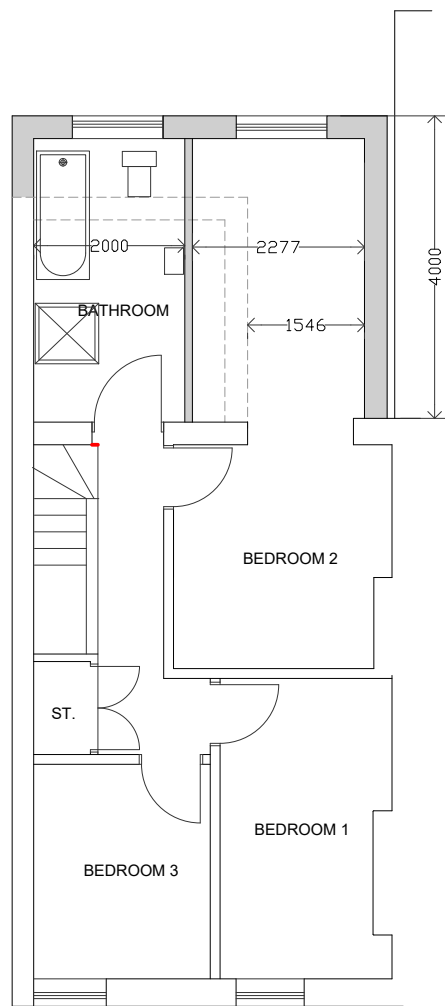

EXISTING FIRST FLOOR PLAN

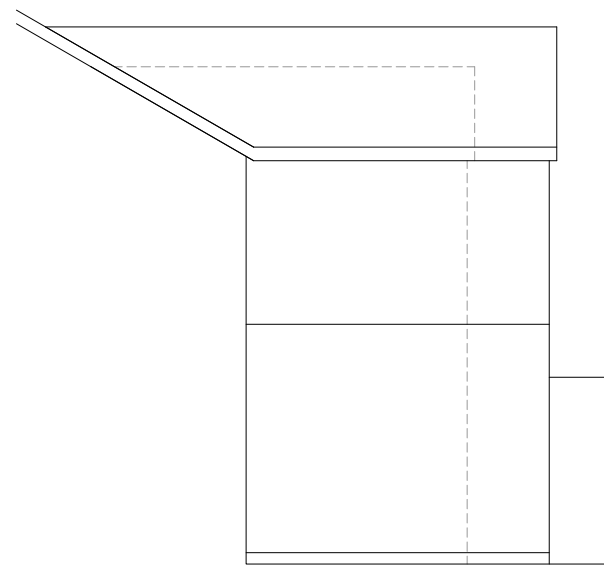

PROPOSED SIDE ELEVATION

k.j.lloyd AADip. RIBA CHARTERED ARCHITECT		49 Coed Y Pia, Llanbradach Caerphilly, CF83 3PT	
PROJECT 44 YNYSYGORED ROAD ABERFAN MERTHYR TYDFIL CF48 4QF	SCALE 1:100 @ A3 DATE OCT 2023 DRAWN KL DRG. NO. 02		
DRAWING PROPOSED PLANS AND ELEVATIONS			
THIS DRAWING IS COPYRIGHT			