




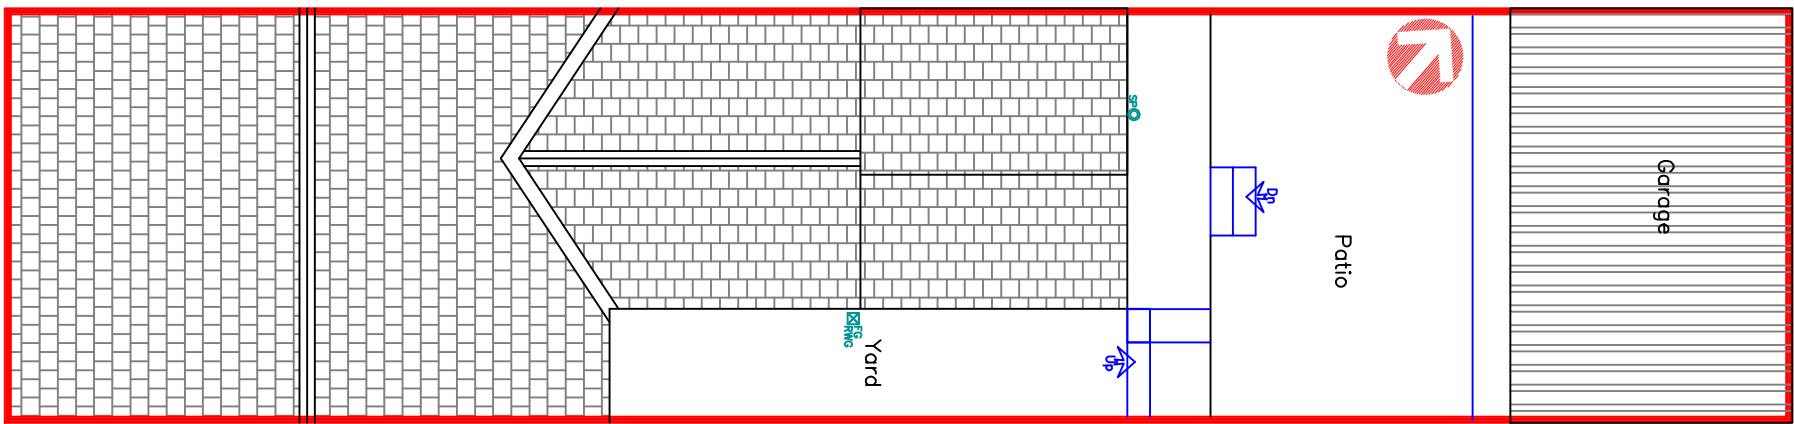


Existing Block Plan
Scale 1:100

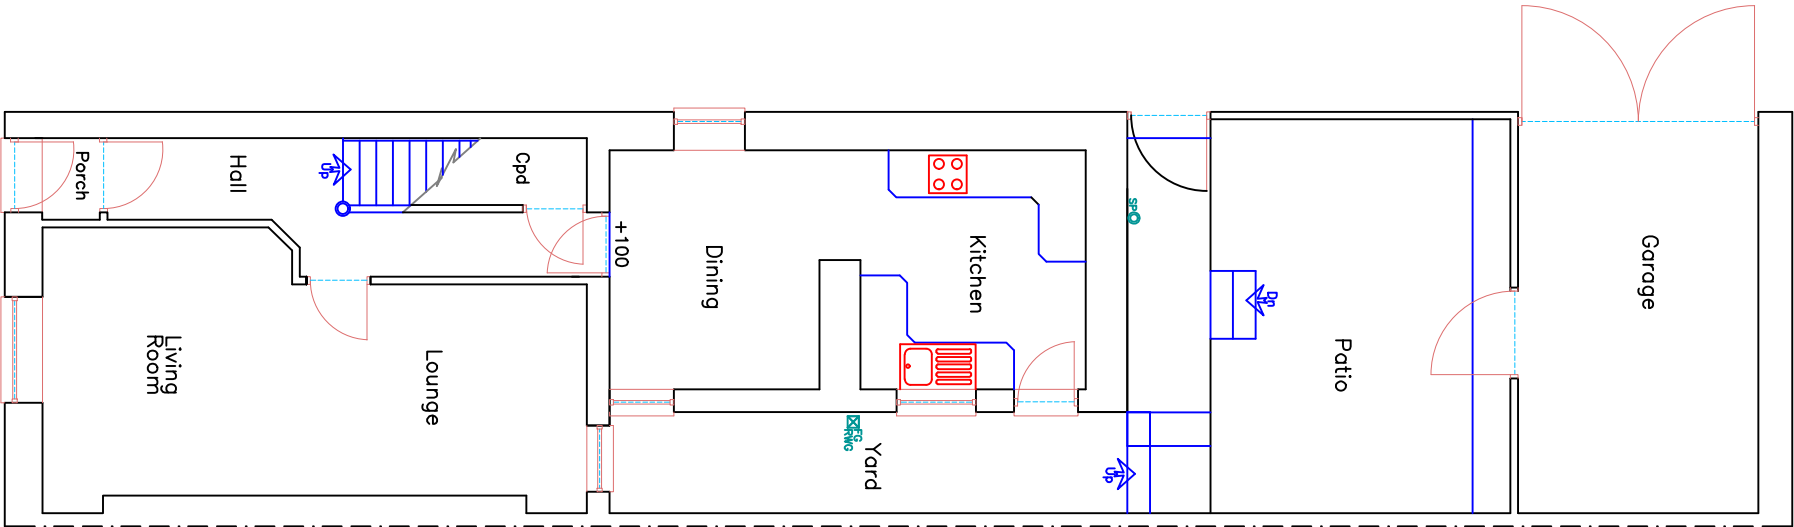


Existing Ground Floor Plan
Scale 1:100

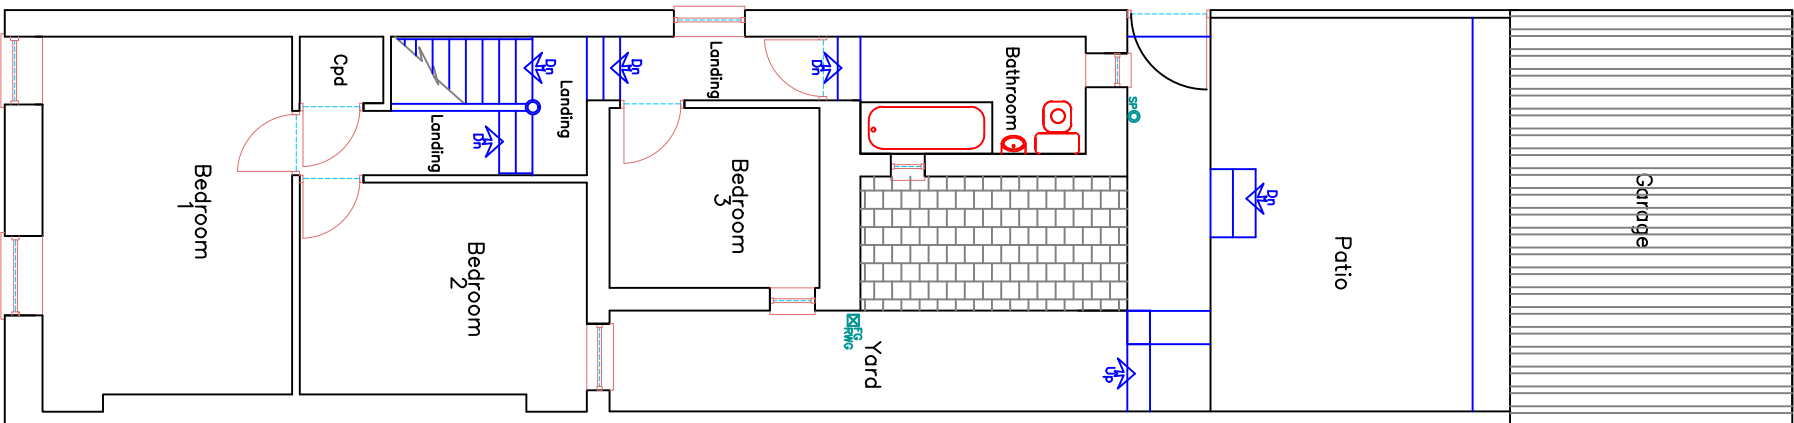


Existing First Floor Plan
Scale 1:100

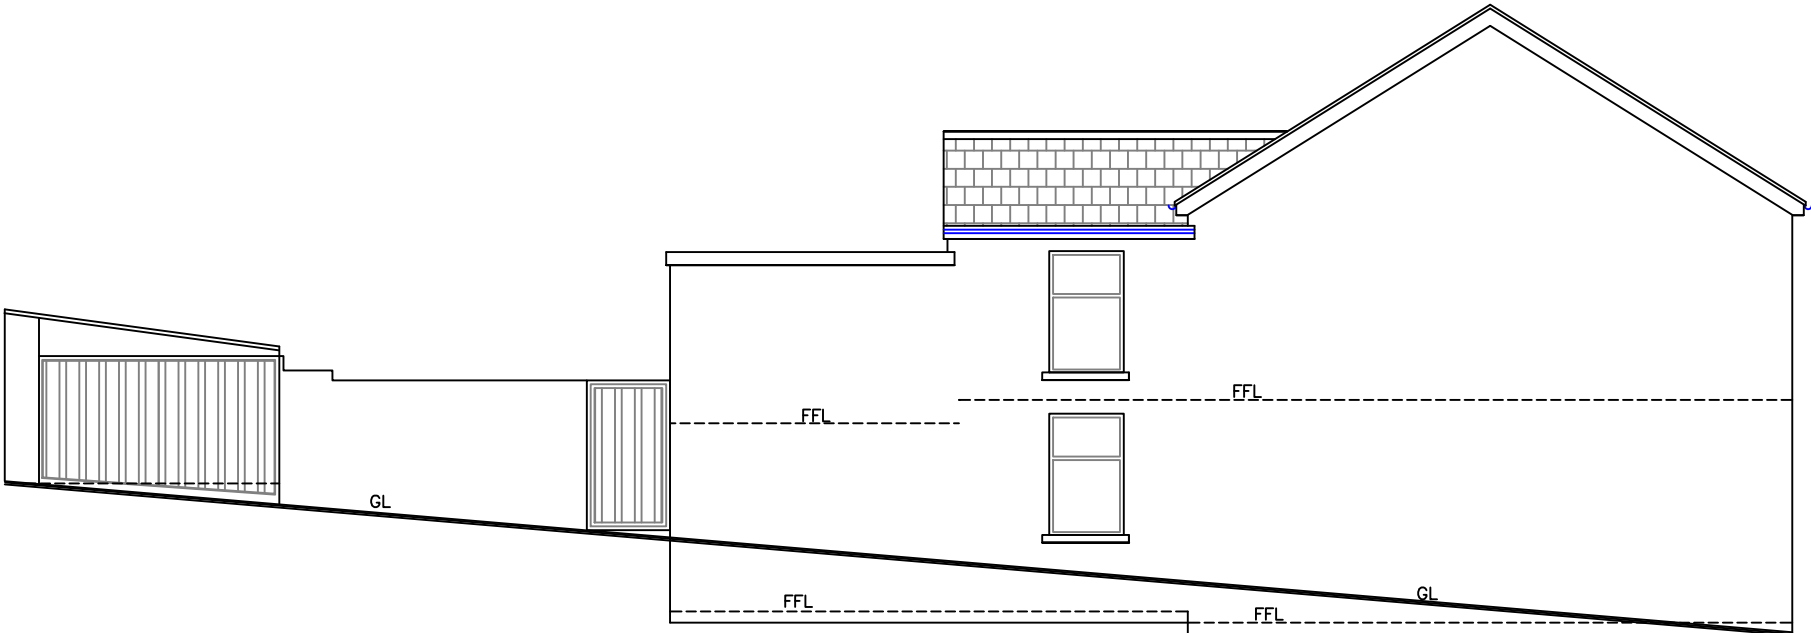


Existing Side Elevation
Scale 1:100

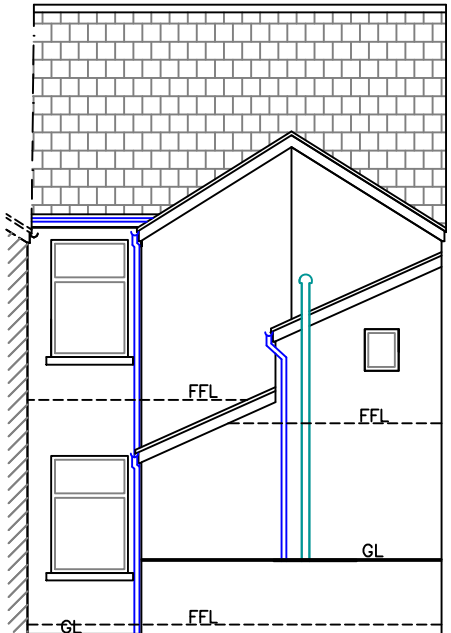


Existing Rear Elevation
Scale 1:100

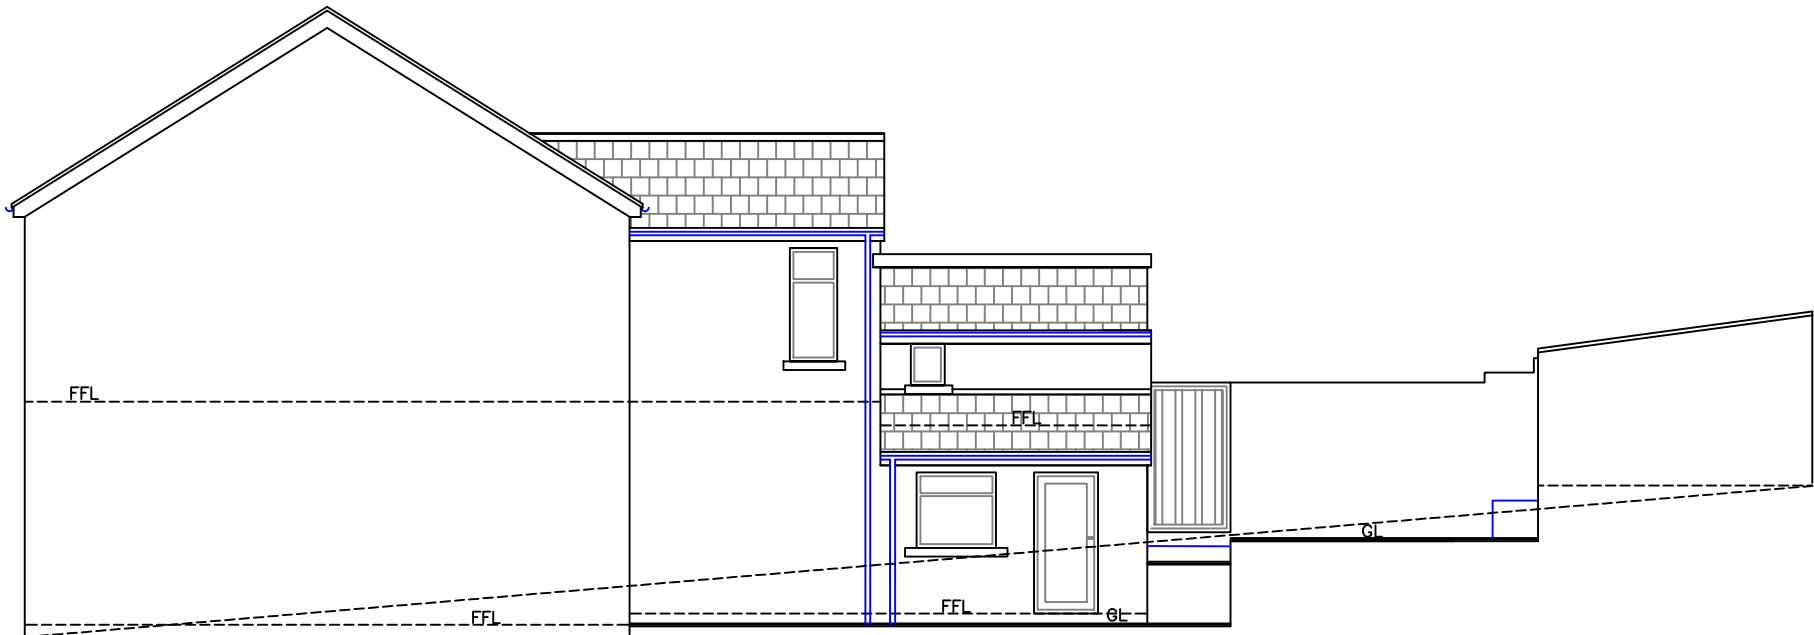

Existing Side Elevation
Scale 1:100

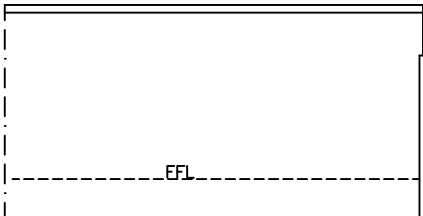

Existing Side Elevation
Garage
Scale 1:100

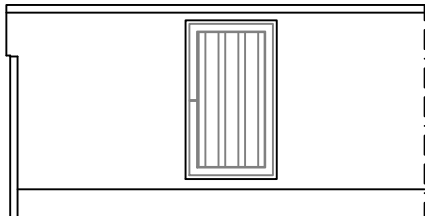

Existing Side Elevation
Garage
Scale 1:100

N.B.
All dimensions, levels, sewer runs
and existing foundations support to
be checked on site by contractor

N.B.
Notice needs to be served regarding
THE PARTY WALL ACT i.e.
Excavation of adjacent founds

Finishes	
Roof:	Steel sheet/Conc roof tile finish
External walls:	Dashed render matching existing
Windows/Doors:	White uPVC matching existing
Fascia/RWG's:	White uPVC matching existing



Utopia Design Architectural Services		
Building Planning Application Support		
Paul Thomas: BSc (Hons)		
Tel: 01685 55923. Mob: 07908 725065		
Issued Only for Purpose Indicated		
Drawing Status: FOR PLANNING/B CONTROL PURPOSES ONLY		
Client		
16, Hanover Street Merthyr Tydfil CF47 8SW		
Project		
Proposed Extension to Rear Garage and Rear First Floor Extension with Alterations		
Drawn by	Date	Paper
PT	JULY 25	A2
Title	Scale	
Existing Plans & Elevations		1:100
		Drwg No
		HANOVER 16 01