




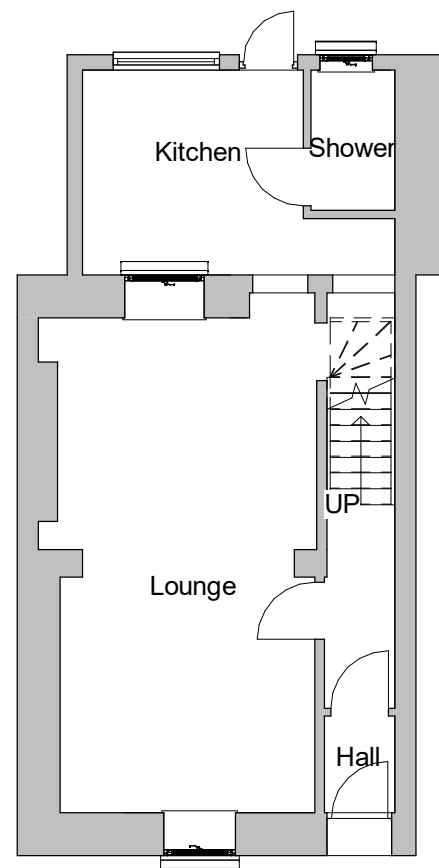


1 Existing Ground Floor
1 : 100

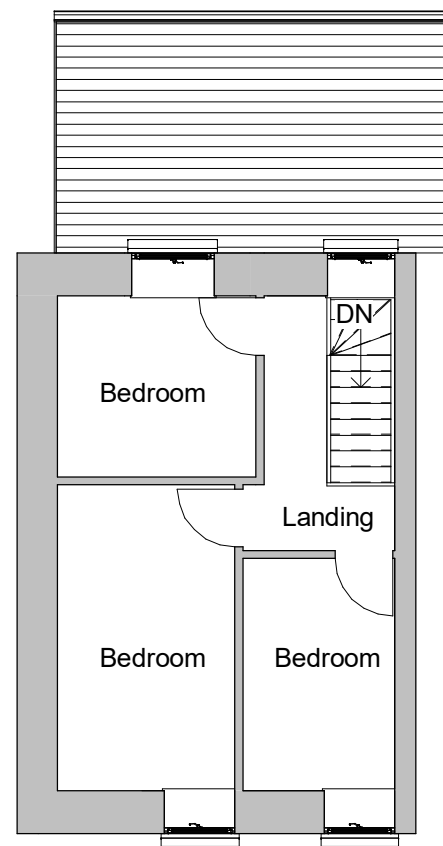


2 Existing First Floor
1 : 100

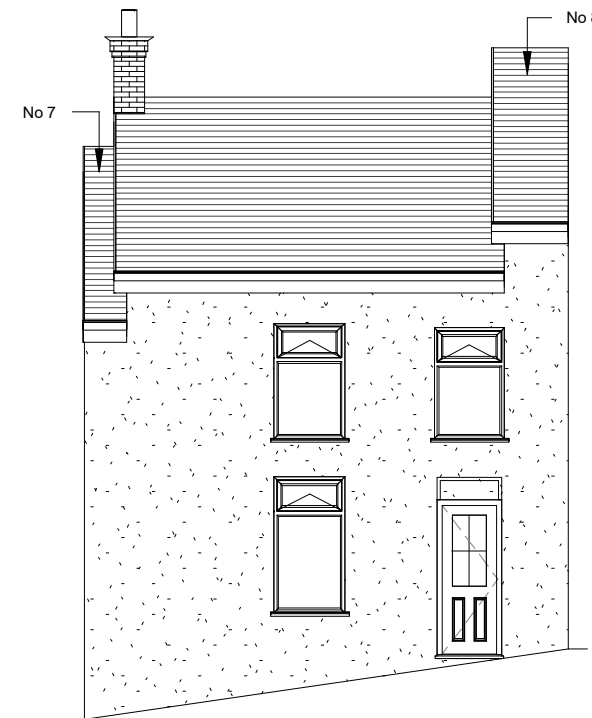


3 Existing Front Elevation
1 : 100

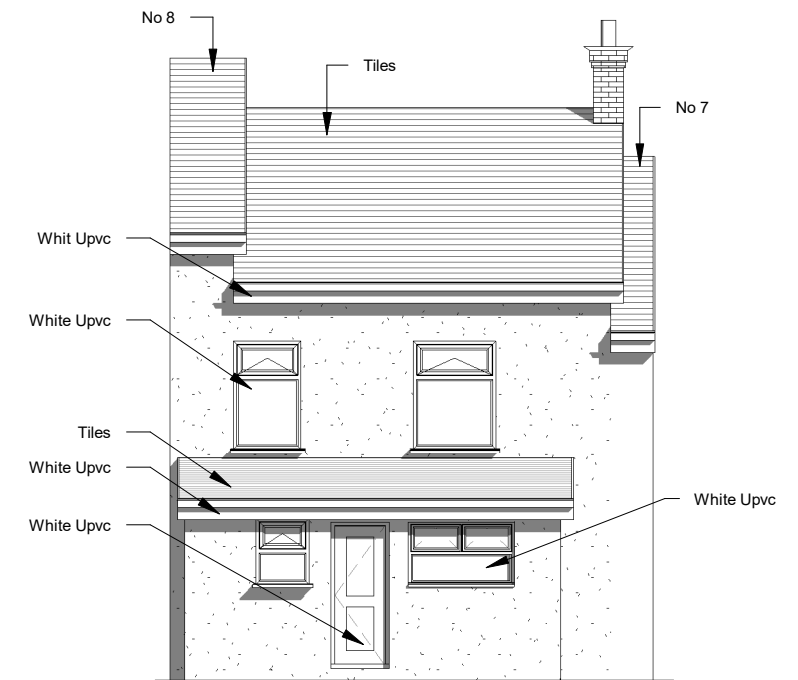


4 Existing Rear Elevation
1 : 100

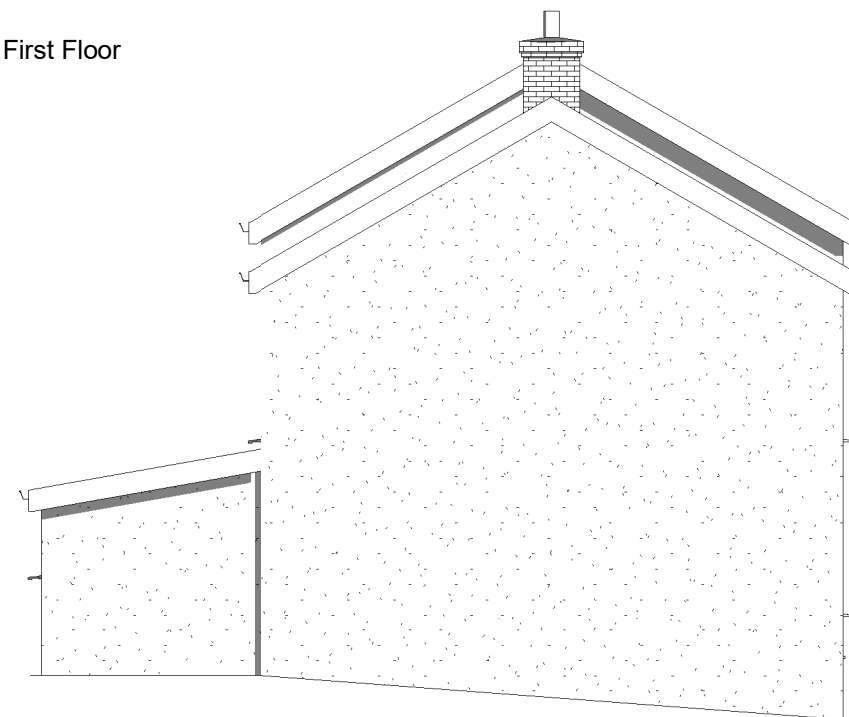


5 Existing Side 1 Elevation
1 : 100

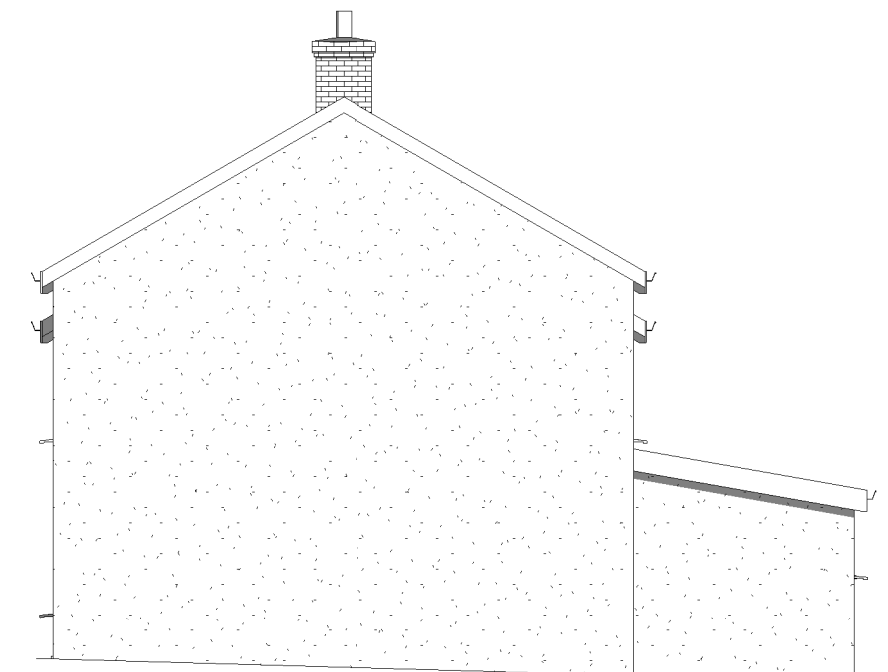

6 Existing Side 2 Elevation
1 : 100

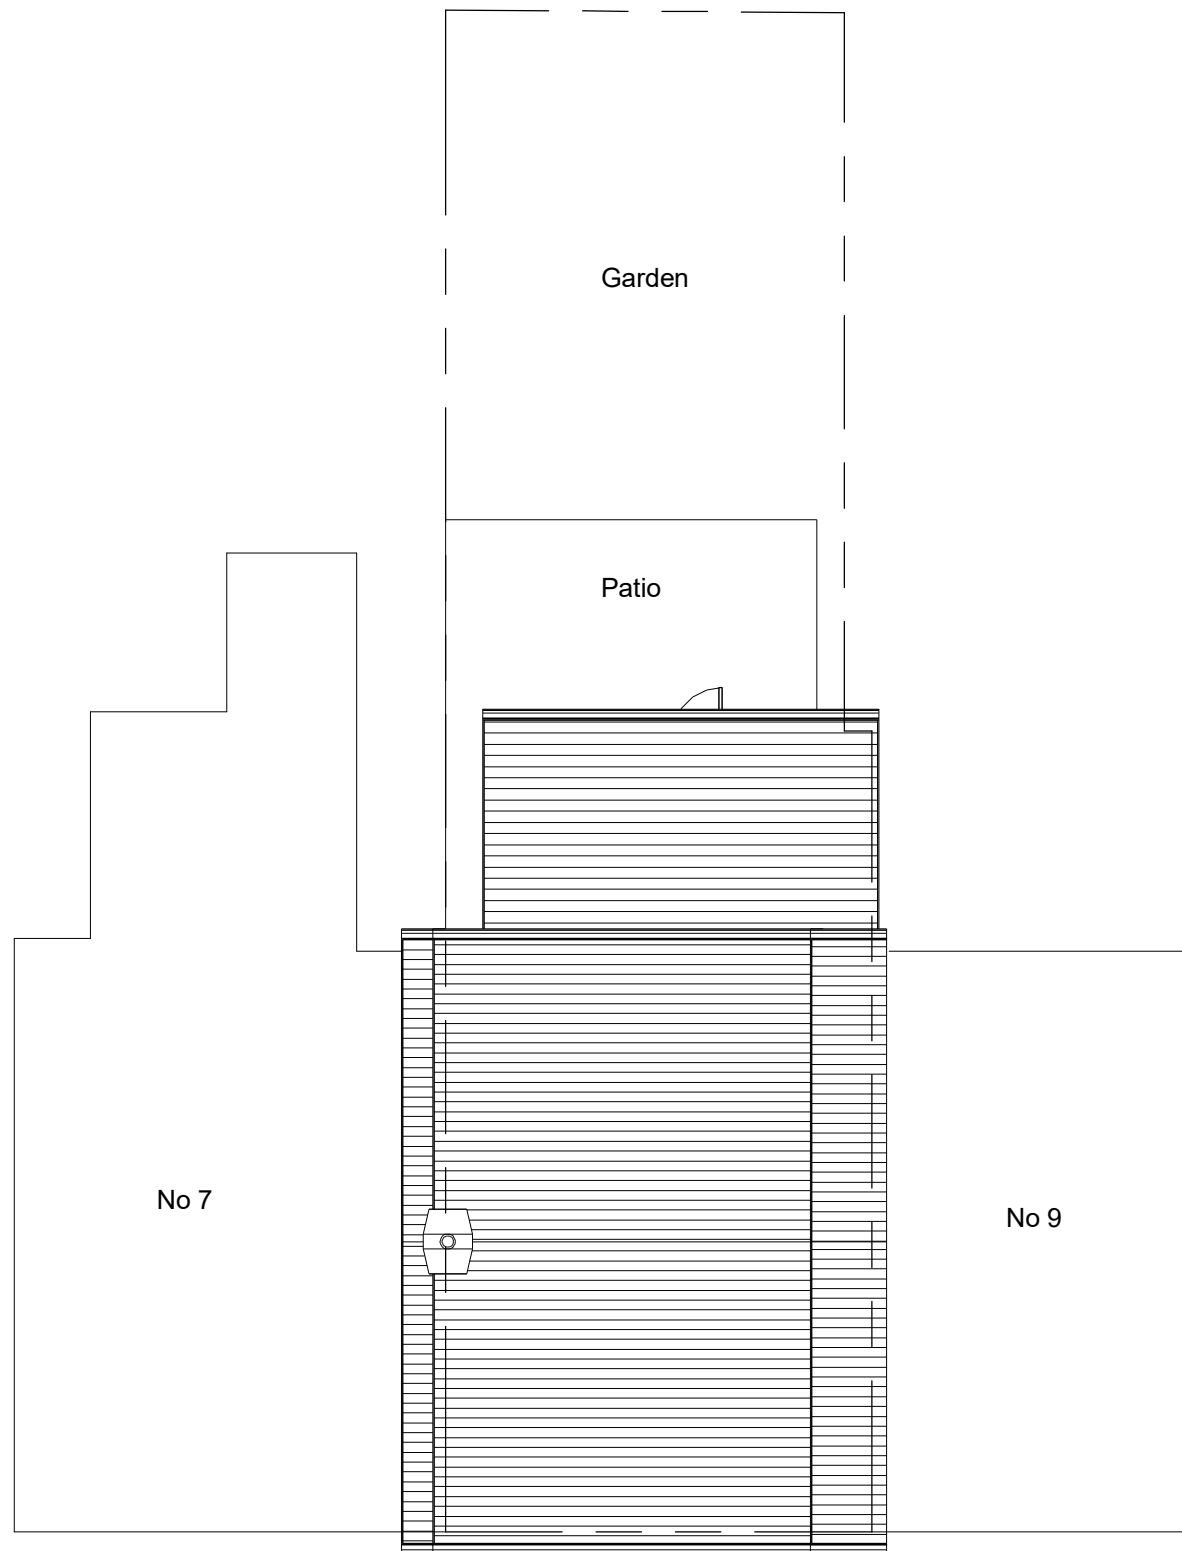

1 Existing Site
1 : 100

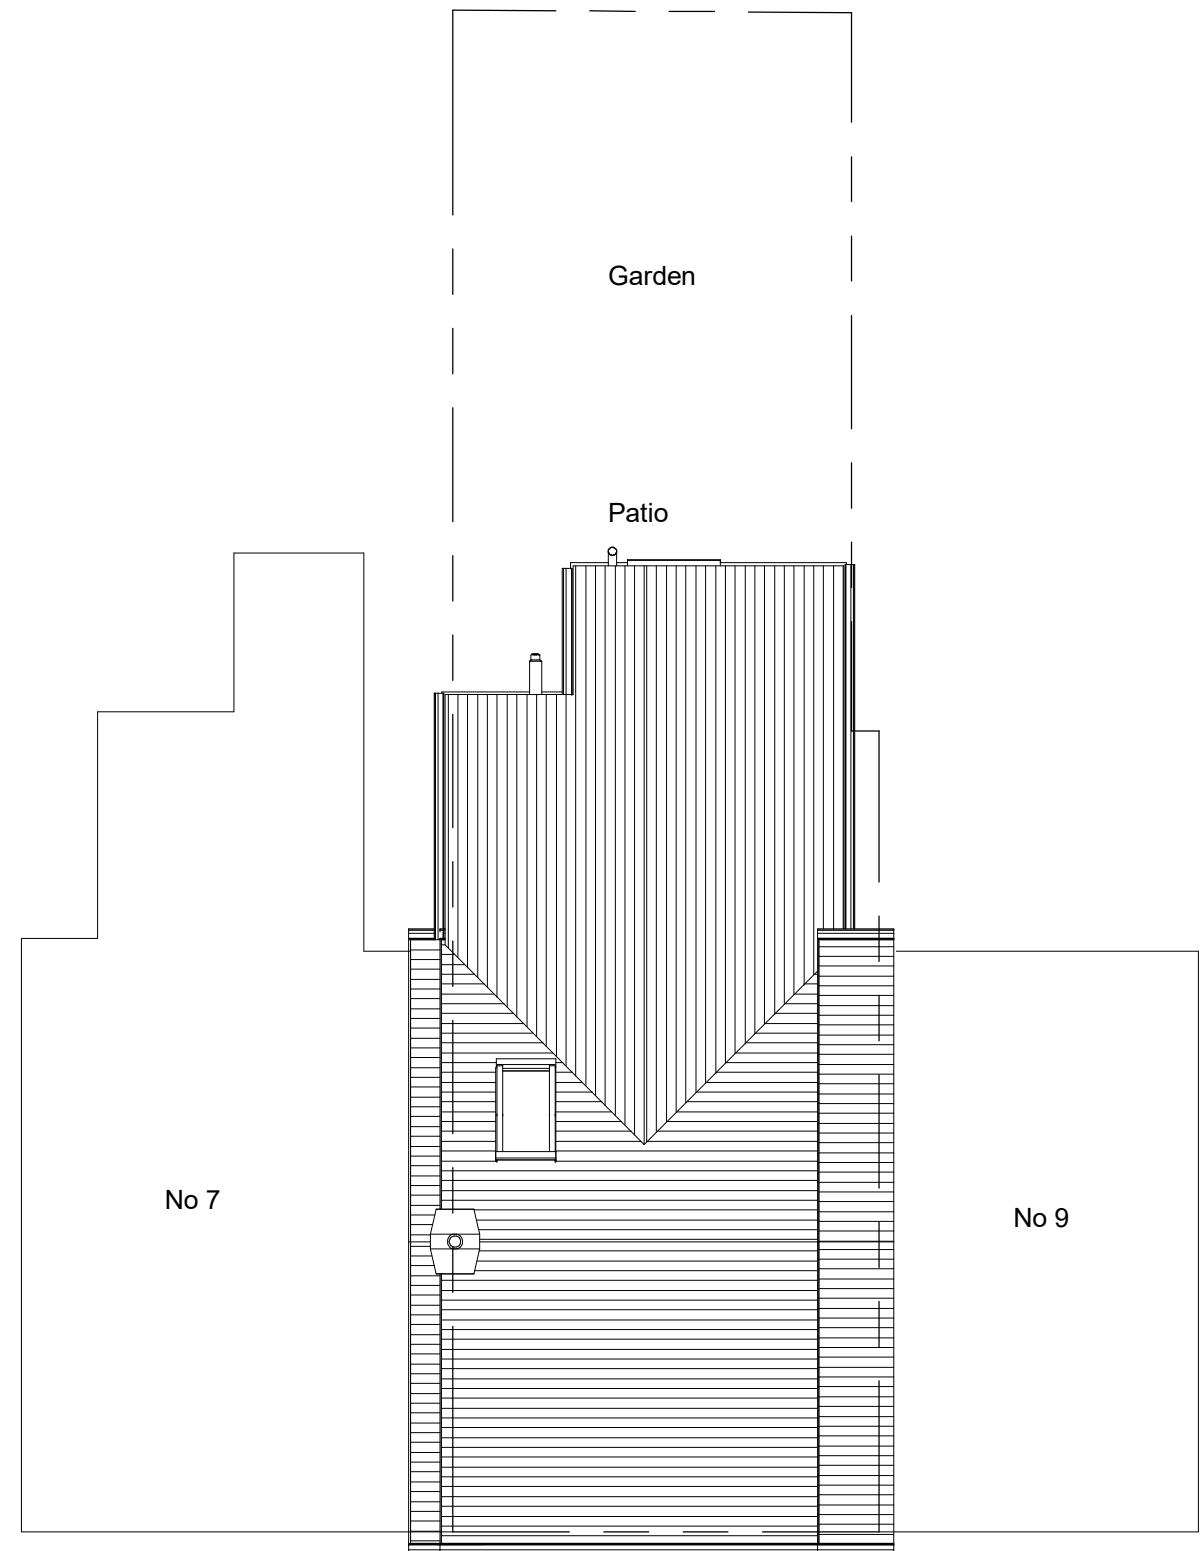

2 Proposed Site
1 : 100



Paul James
Managing Director

Direct Line: 07810 565334
paul@ecassgroup.co.uk
www.ecassgroup.co.uk

The ECAS Group
UNIT 2
PLYMOUTH COURT
WARLOW STREET
MERTHYR TYDFIL
CF47 0YS

Tel: 01685 386 495

ecas group
Trading arm of ECAS Systems Ltd

REGISTERED MASTER BUILDERS
Wales

FSB
Financial Services Board

Constructionline
Constructionline


HAAS
Health and Safety Accredited Contractor

APPROVED CONTRACTOR
Electrical Safety Register


Electrical Safety Register
E.E.C.S.A. ECA

Registered in England & Wales: 05280149
VAT Registration Number: 921 8023 58


Ecas Property Services. The Arches, Merthyr Tydfil, CF47 0YS. Mob 07810 565334 Email: info@ecasgroup.co.uk	PURPOSE OF ISSUE Planning Approval	CHECKED BY JH	DRAWN BY PH	DRAWING NUMBER RS-02	SCALE (@ A3) 1 : 100															
	PROJECT Two Storey Rear Extension	ADDRESS 8 Russell Street Dowlais Merthyr Tydfil CF48 3BG			<table><tr><td>Rev No</td><td>Description</td><td>Date</td></tr><tr><td>A</td><td>Issue</td><td>21/05/2021</td></tr><tr><td></td><td></td><td></td></tr><tr><td></td><td></td><td></td></tr><tr><td></td><td></td><td></td></tr></table>	Rev No	Description	Date	A	Issue	21/05/2021									
	Rev No				Description	Date														
A	Issue	21/05/2021																		
This Drawing is Copyright, Dimensions to be checked on site and not scaled from this drawing	SHEET Site Plans																			

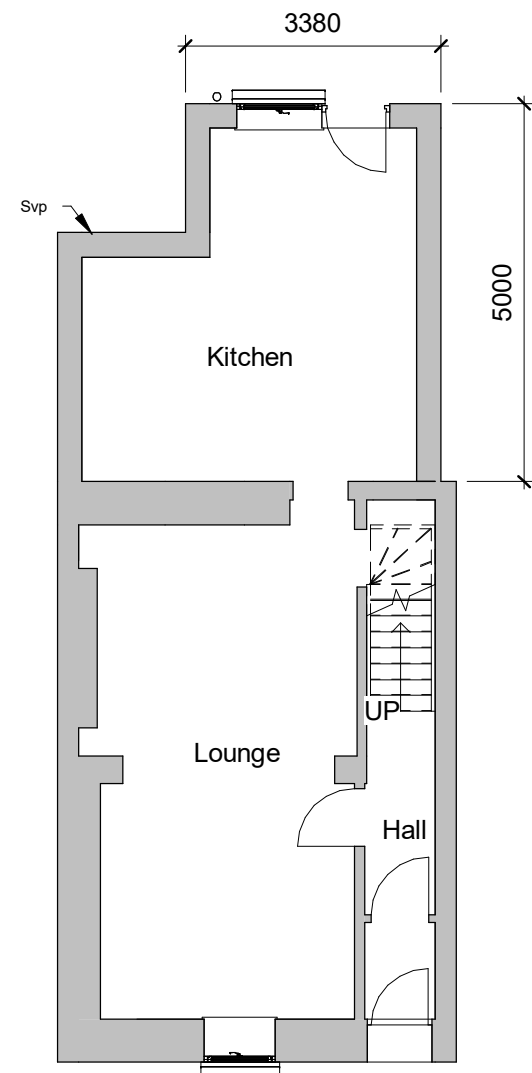


1 Proposed Ground Floor
1 : 100

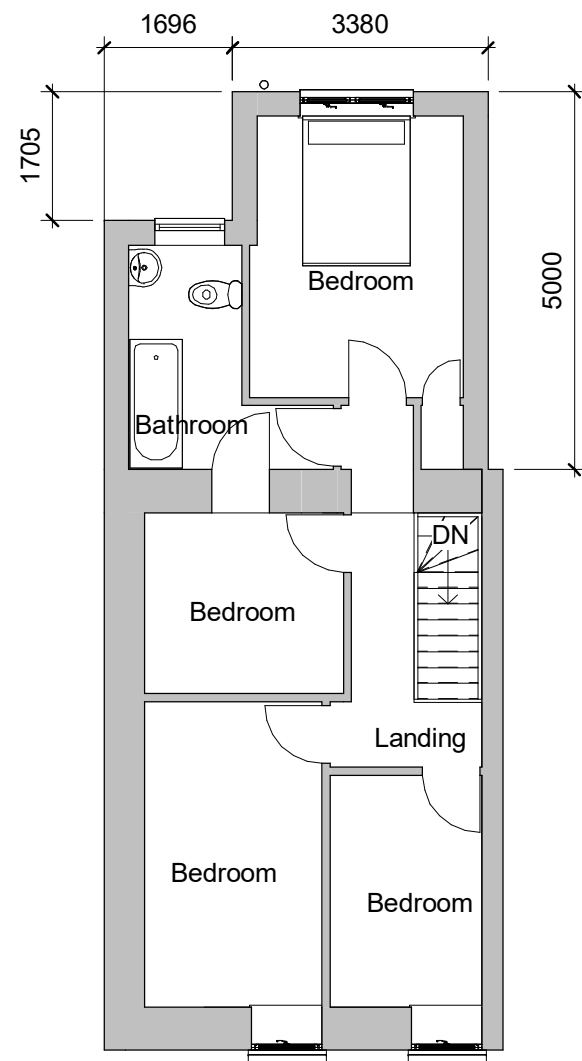


2 Proposed First Floor
1 : 100

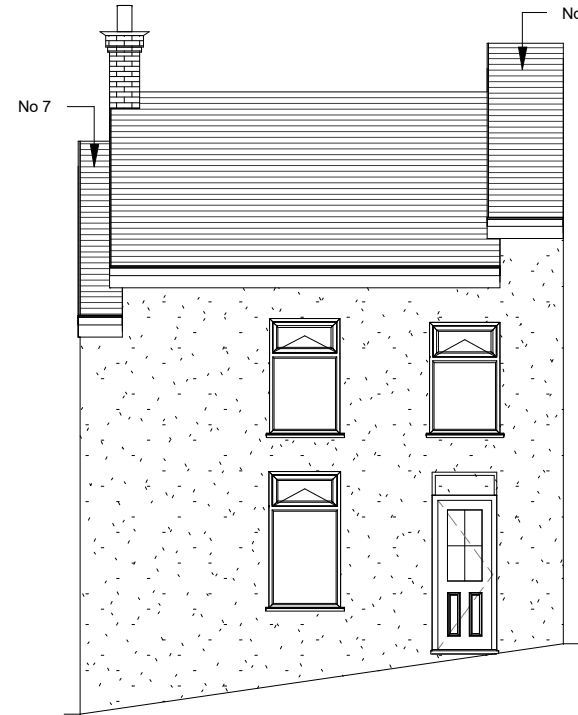


3 Proposed Front Elevation
1 : 100

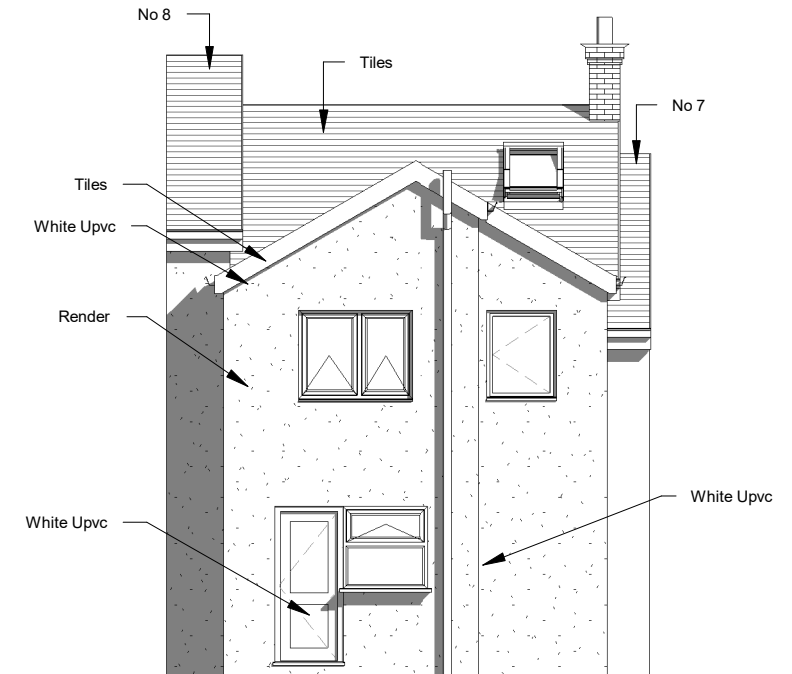

4 Proposed Rear Elevation
1 : 100

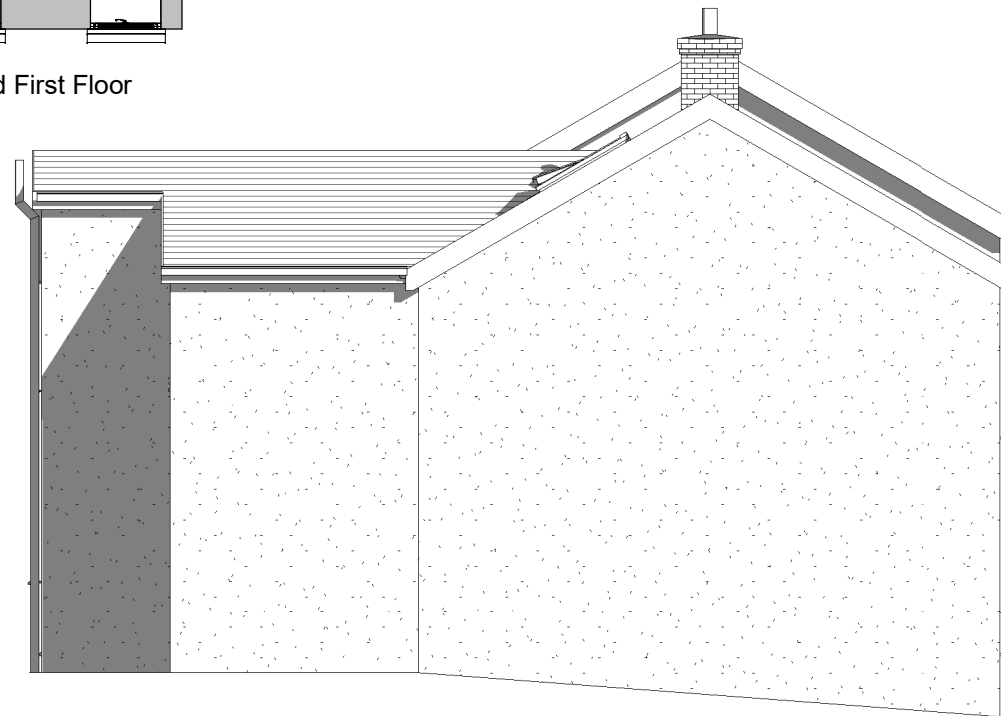

5 Proposed Side 1 Elevation
1 : 100

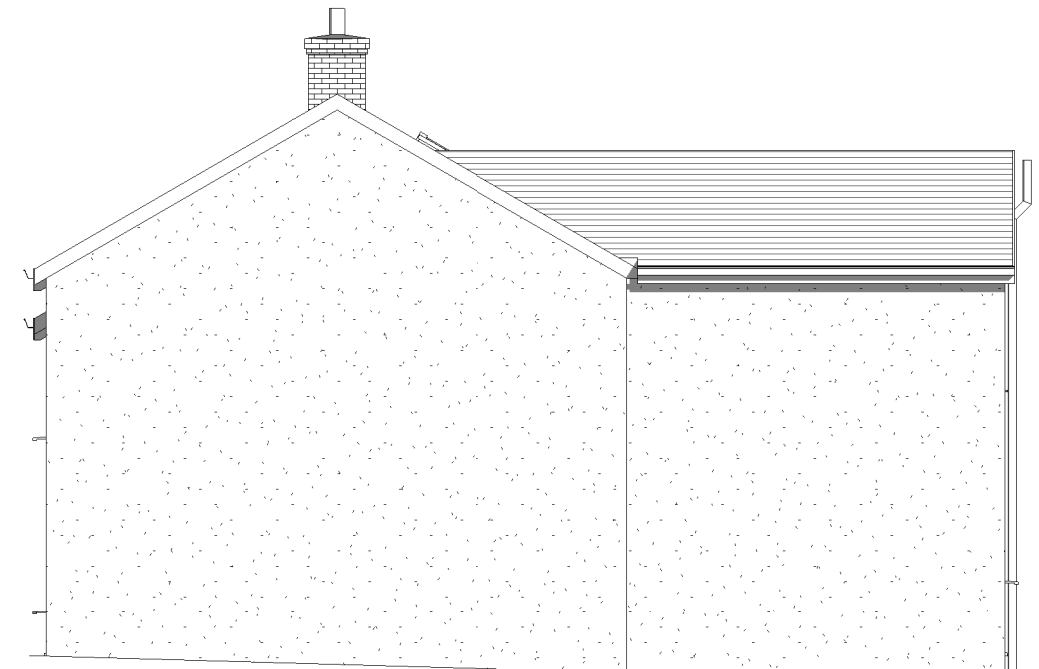

6 Proposed Side 2 Elevation
1 : 100