

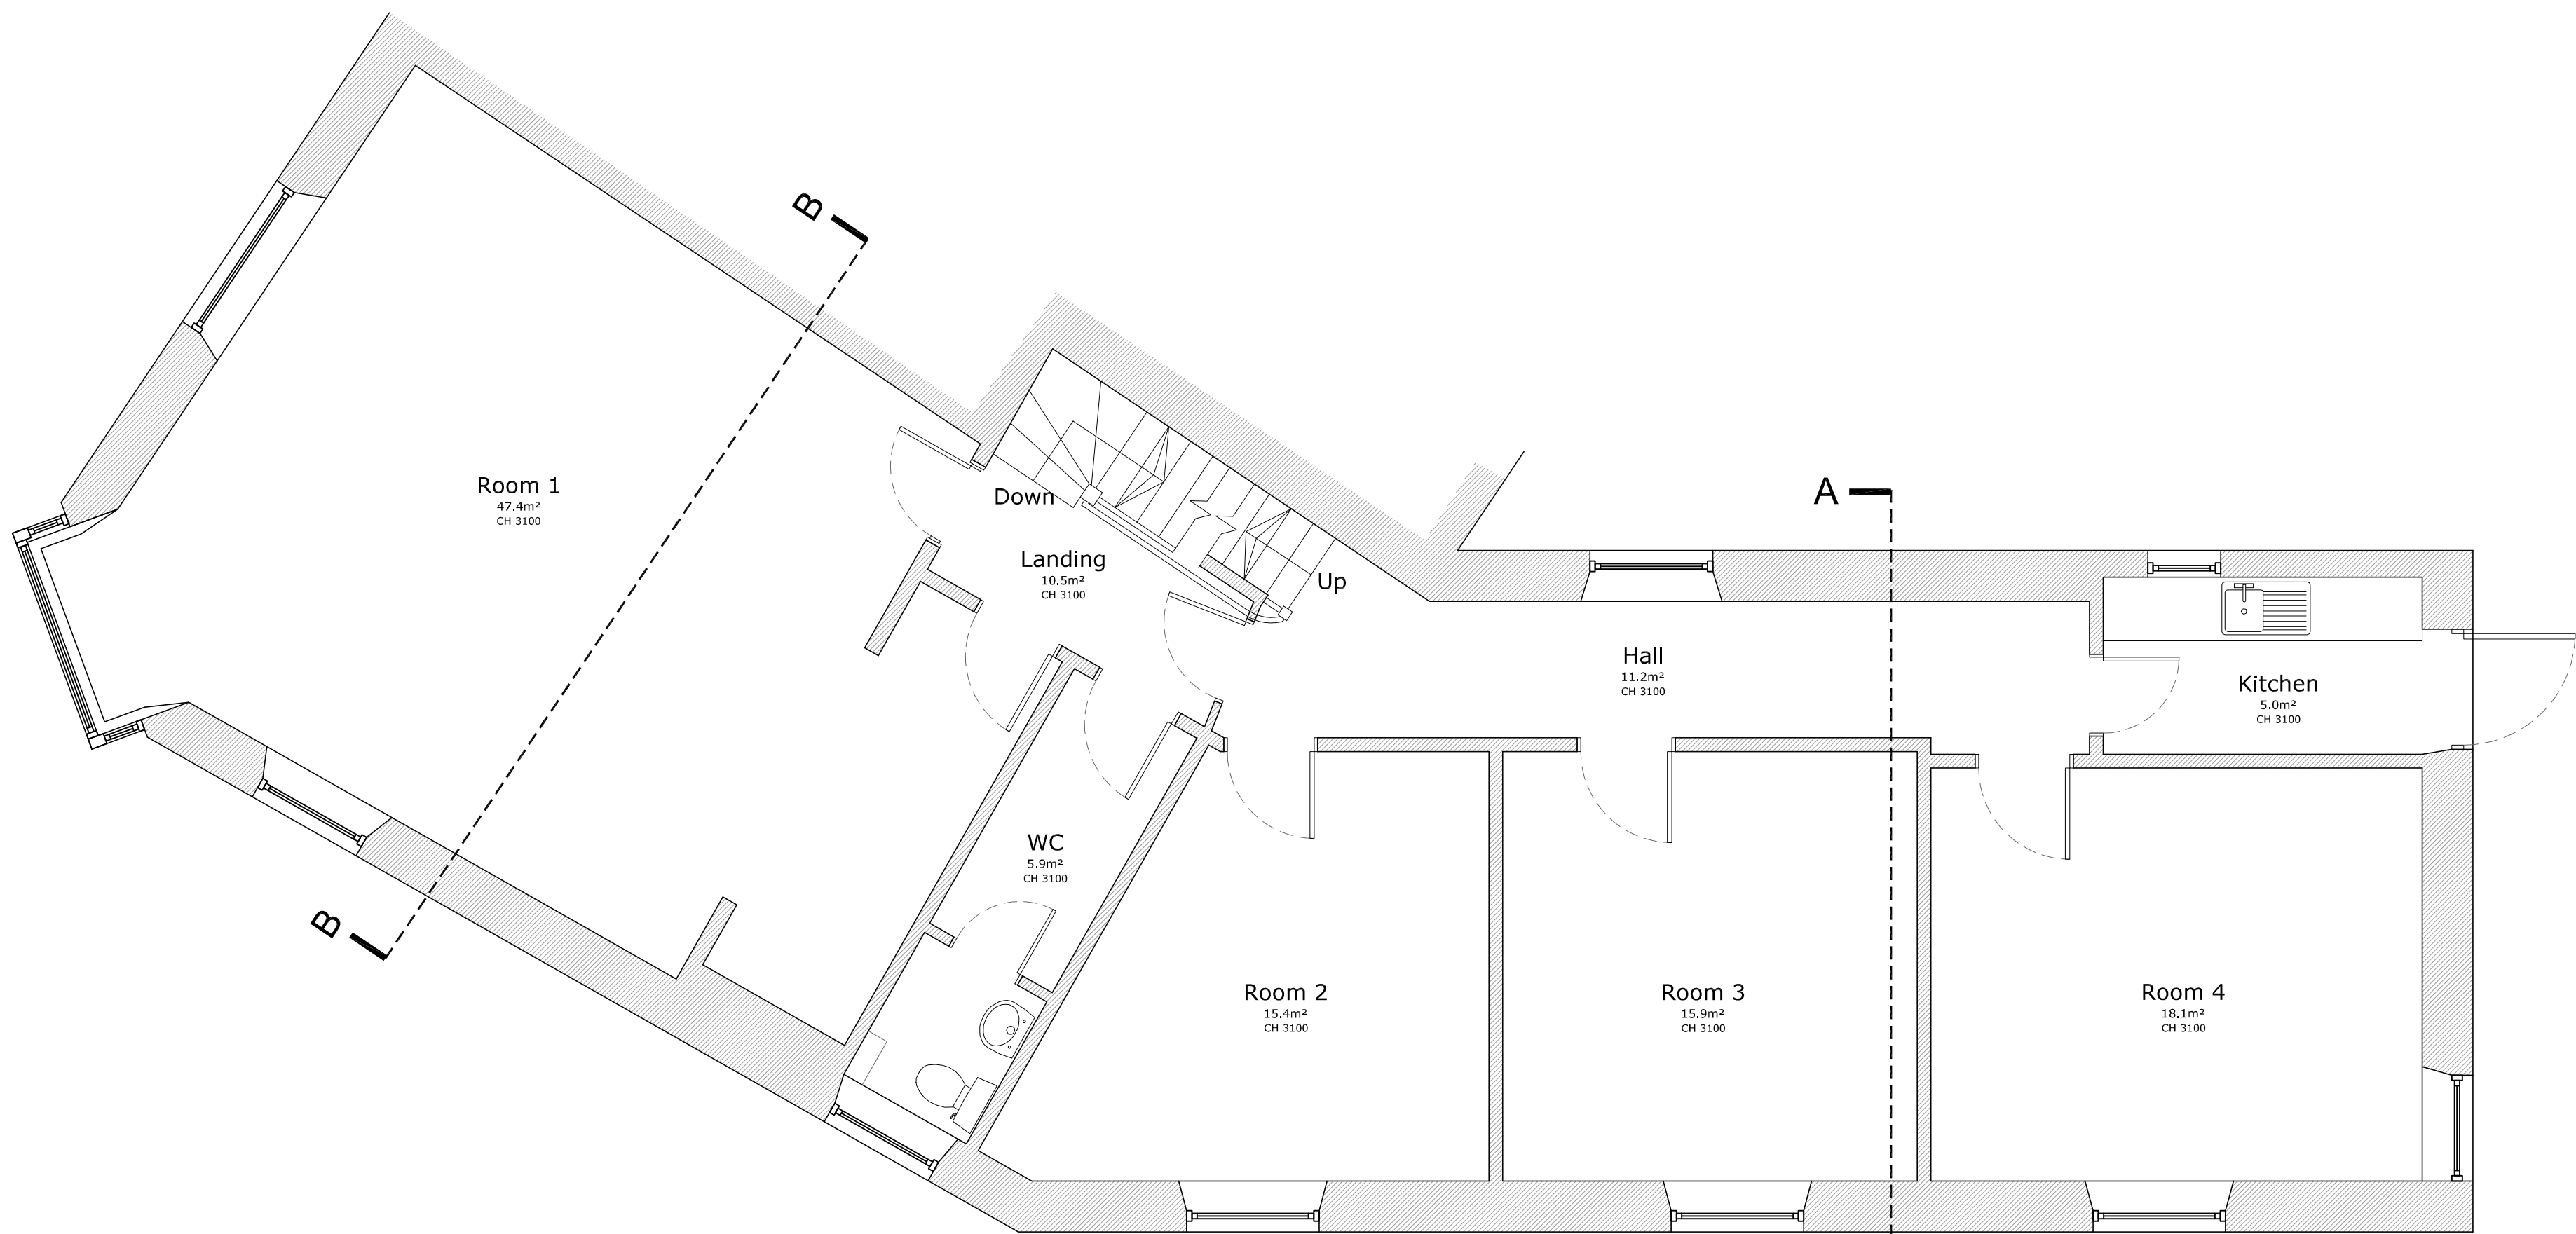


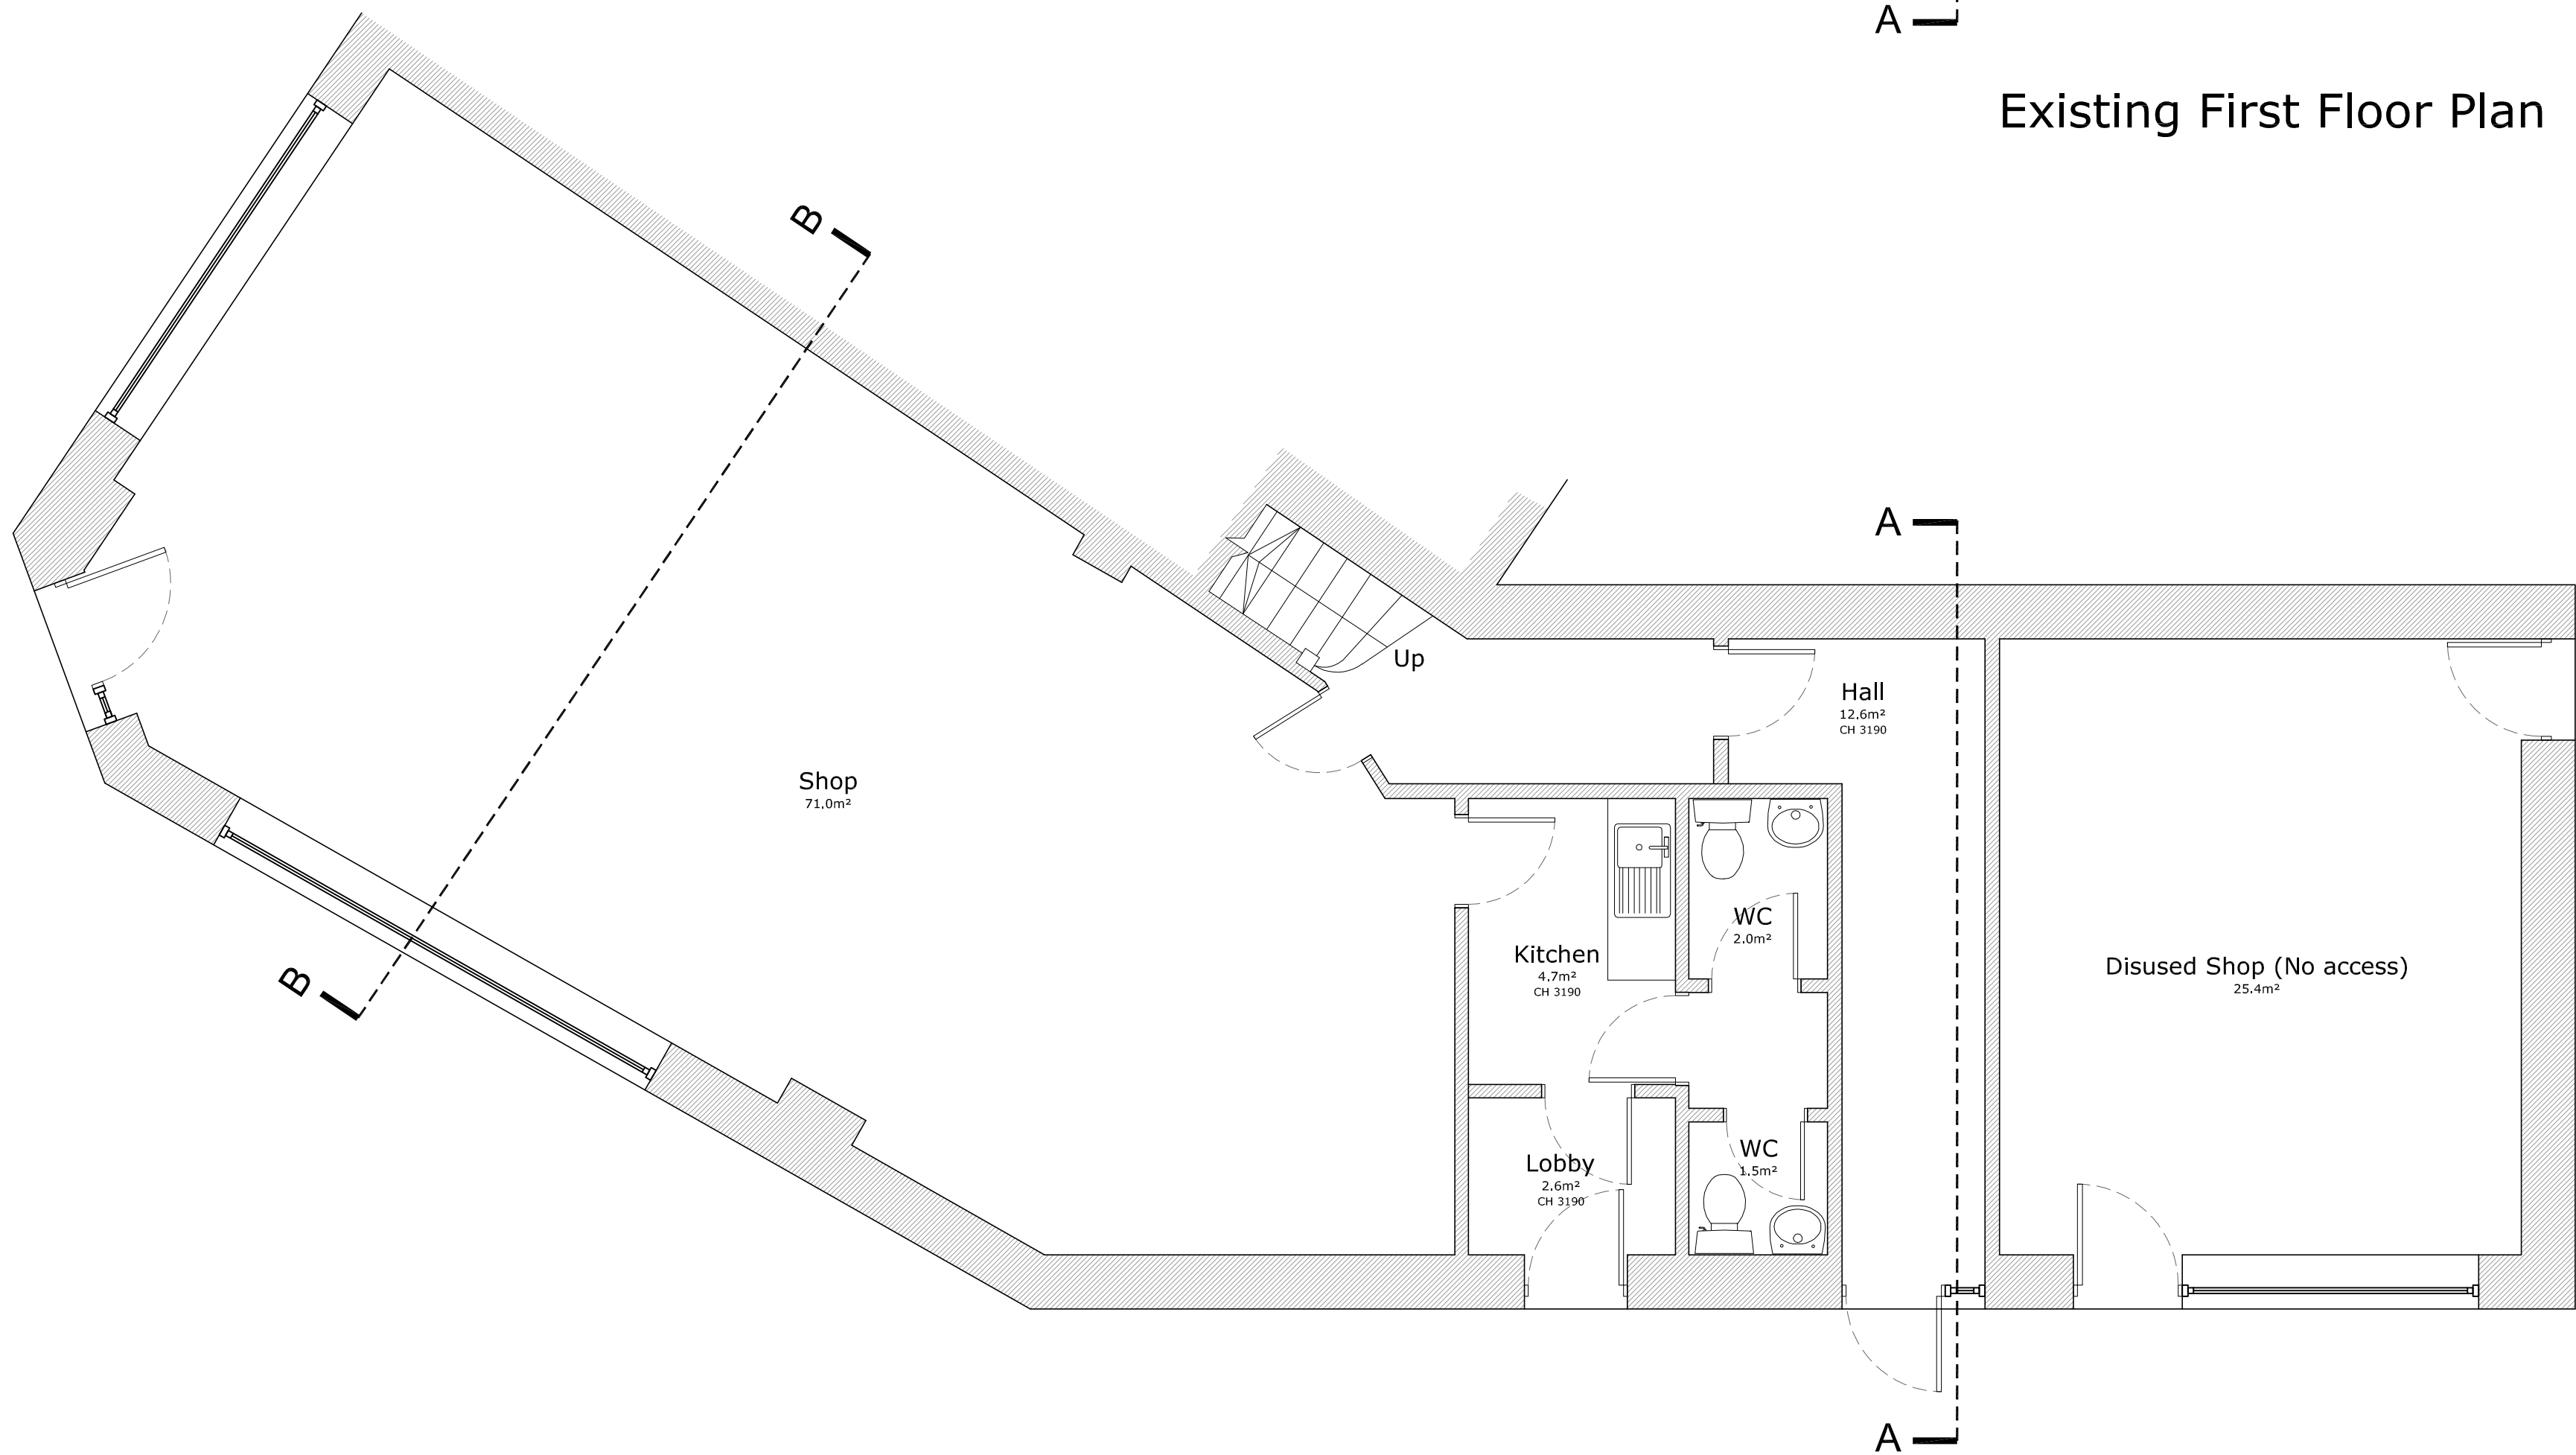

Existing First Floor Plan

 

Existing Ground Floor Plan

Issue	21.05.21	Planning Submission	
 Westfield Architects			
	Job:	32 High Street, Conversion to apartments and retail unit.	Date: 20.04.21
	Location:	32 High Street, Merthyr Tydfil, CF47 8DE	Scale: 1:50@A1
	Title:	Existing Ground and First Floor Plan	Dwg No: 302 - AL/99/01
	TEL: +07846 126350, E-MAIL: +sam@westfieldarchitects.co.uk 2 Alexander Gate, Florio Pengam, Cardiff, CF24 2SA.		