



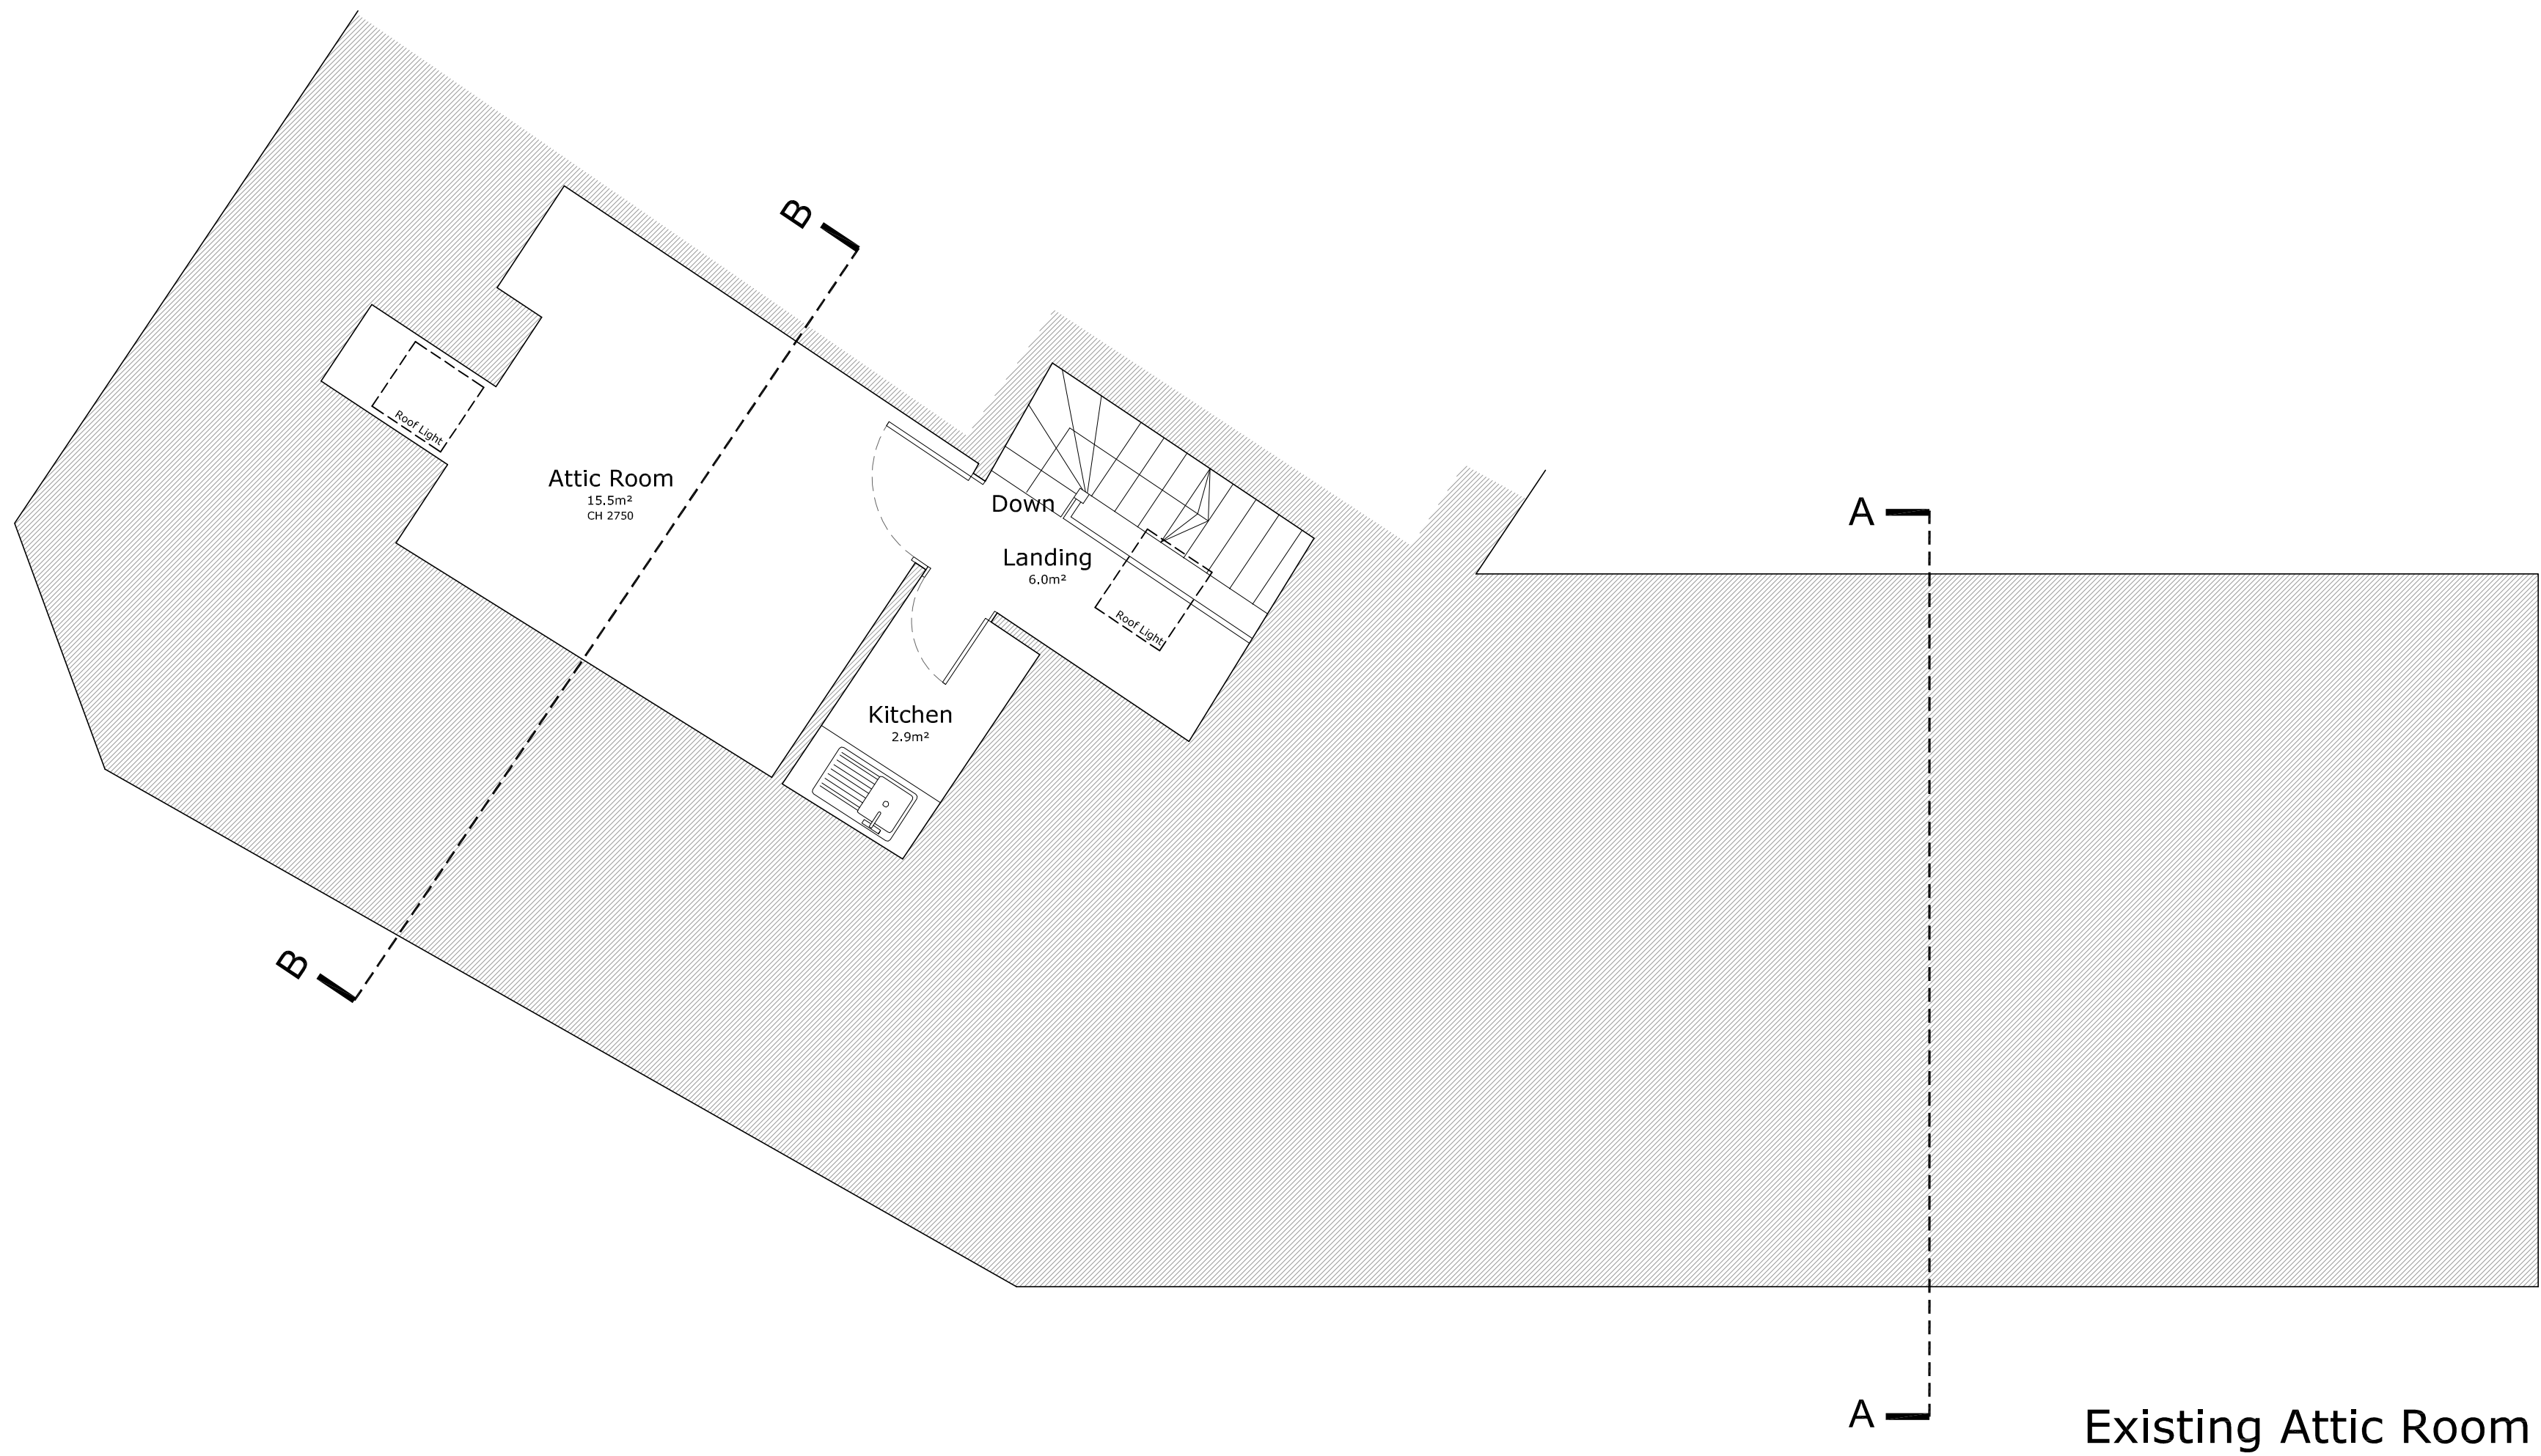


Existing Attic Room

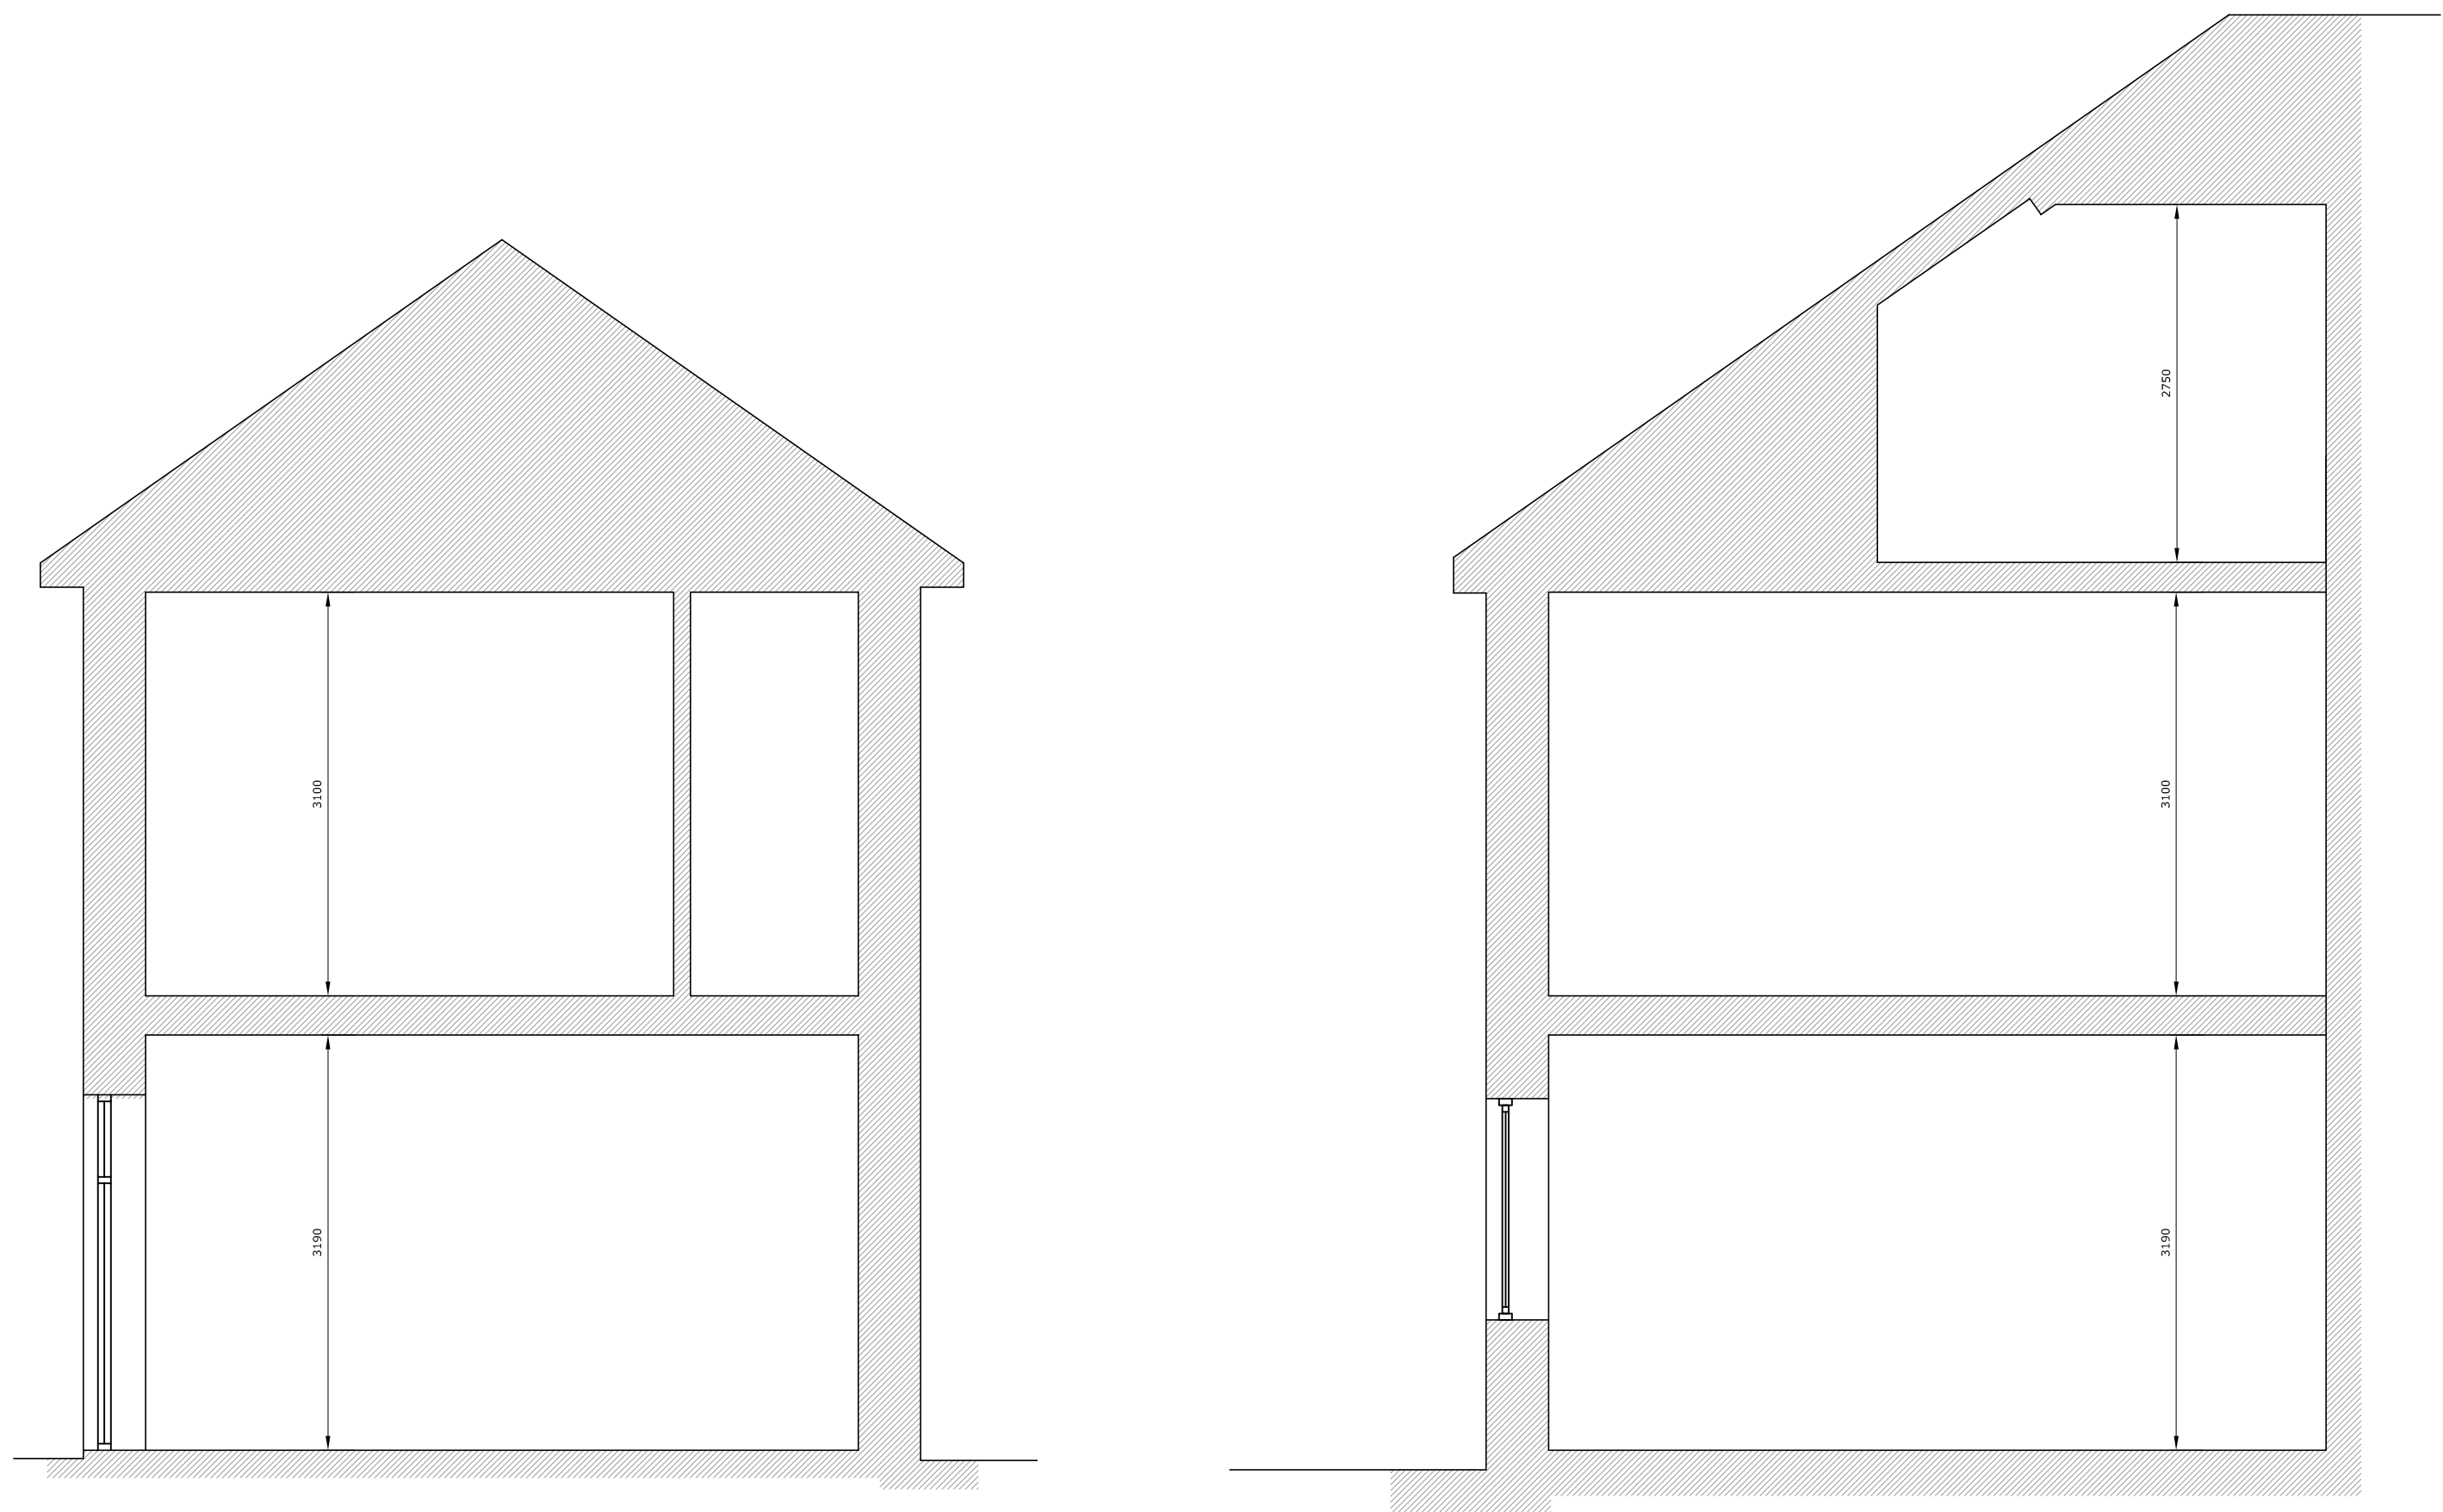

Section A-A

Section B-B

 Issue	21.05.21	Planning Submission	
			
	Job:	32 High Street, Conversion to apartments and retail units.	
	Location:	32 High Street, Merthyr Tydfil, CF47 8DE	Scale: 1:50@A1
	Title:	Existing Second Floor Plan and Sections	Dwg No: 302 - AL/99/02
TEL: +07846 126350, E-MAIL: sam@westfieldarchitects.co.uk 2 Alexander Gate, Florid Pengam, Cardiff, CF24 2SA			