




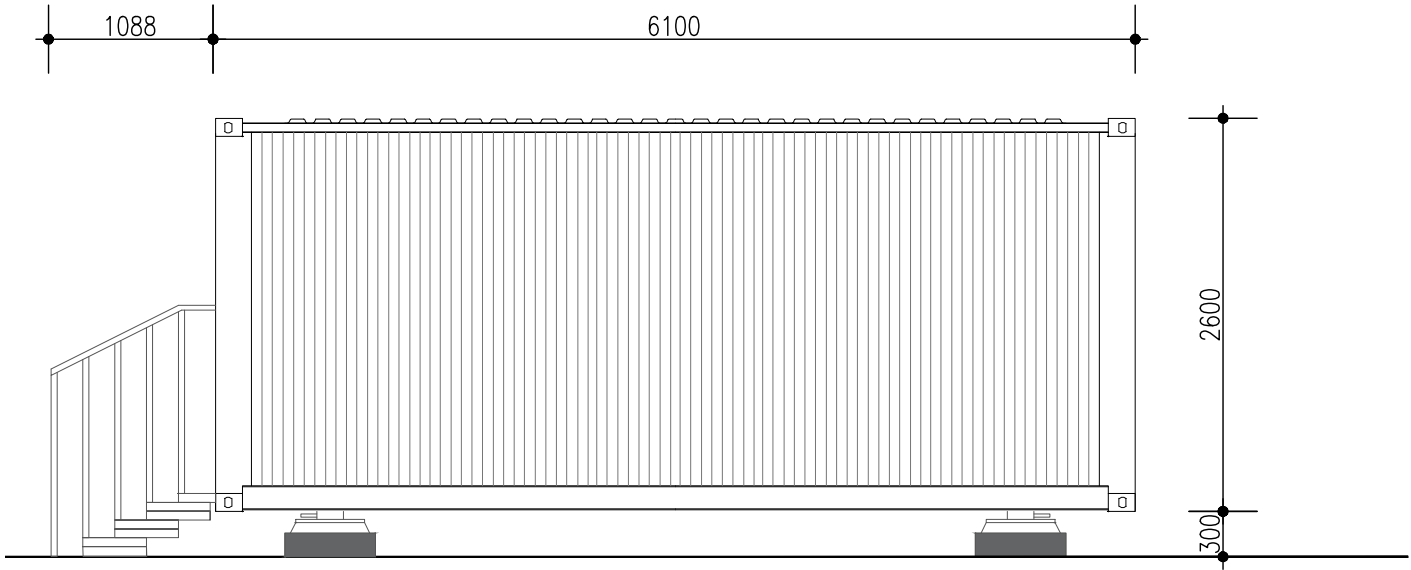


Rear Elevation

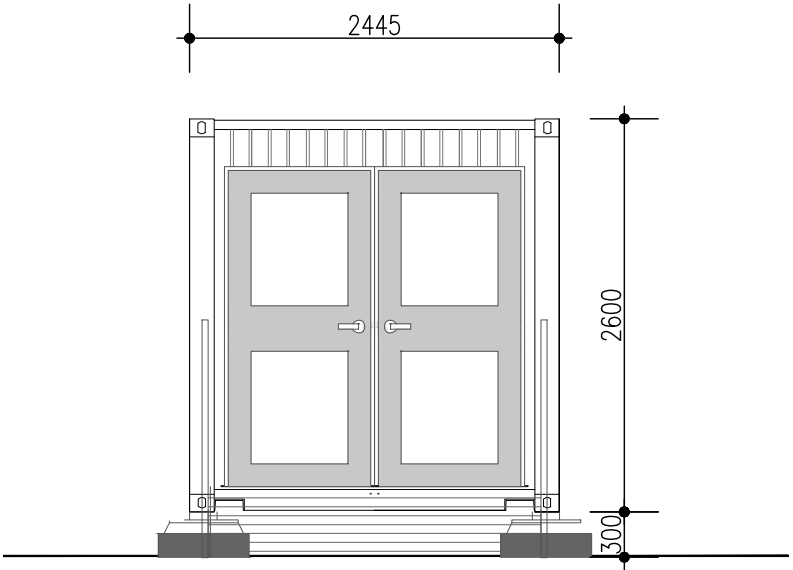


Side Elevation

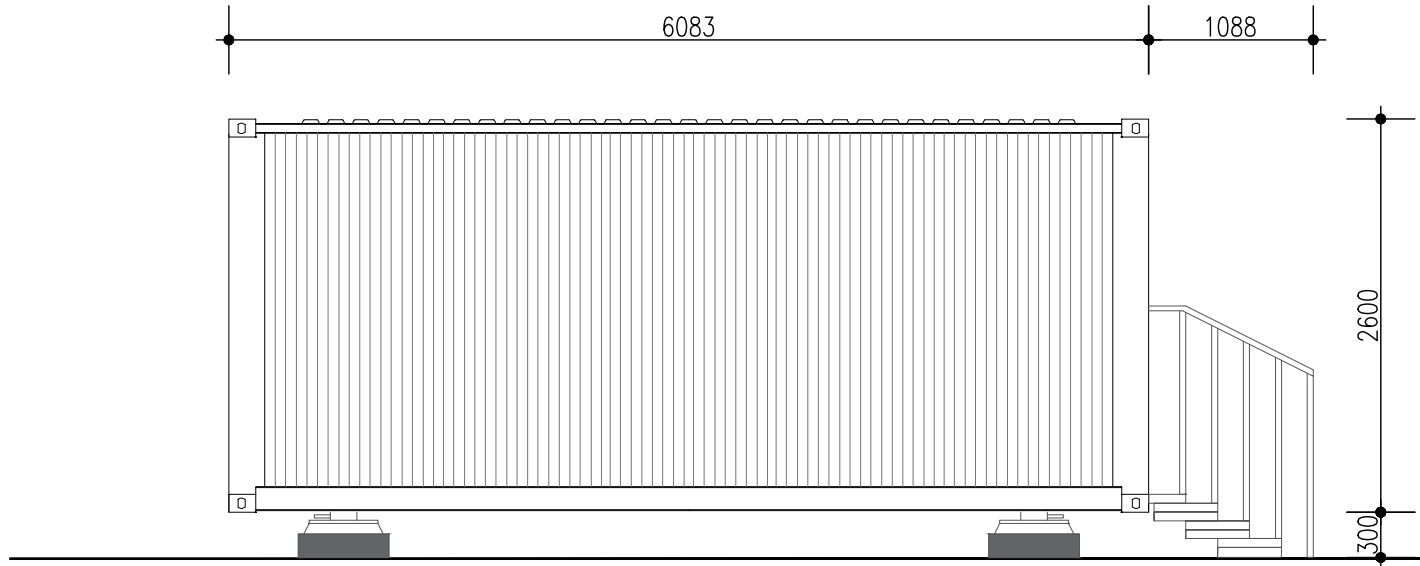


Front Elevation

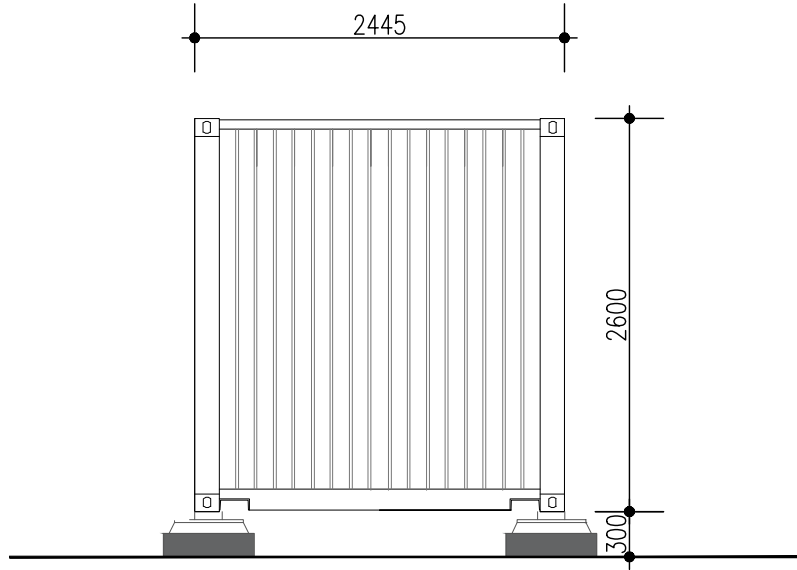

Side Elevation

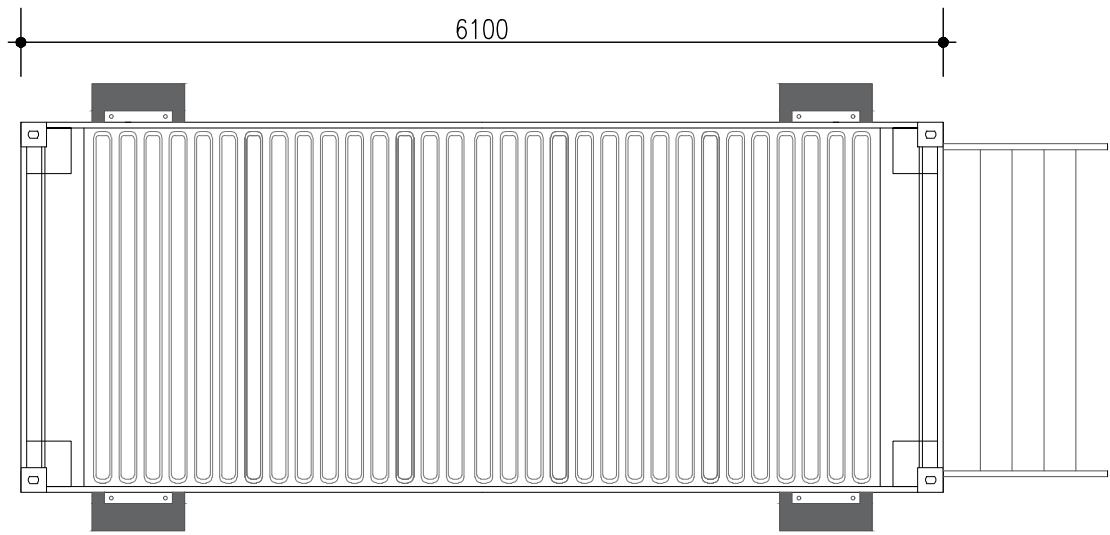

Roof Plan

 

Rev.	Date	Description	Scale	Drawn	Checked	Drawn	Checked
		Client Pulse Clean Energy	1:50 @ A2	DGP	DGP		
		Project Dowlas Top, Merthyr Tydfil CF48 2TA	Date February 2026	File P2154-Container			
		Drawing Title General Storage Container Plan & Elevations	Drg.No. P2154.SC.02	Rev. -	Drawing Status PLANNING		

