





Roof Plan^{ENT}

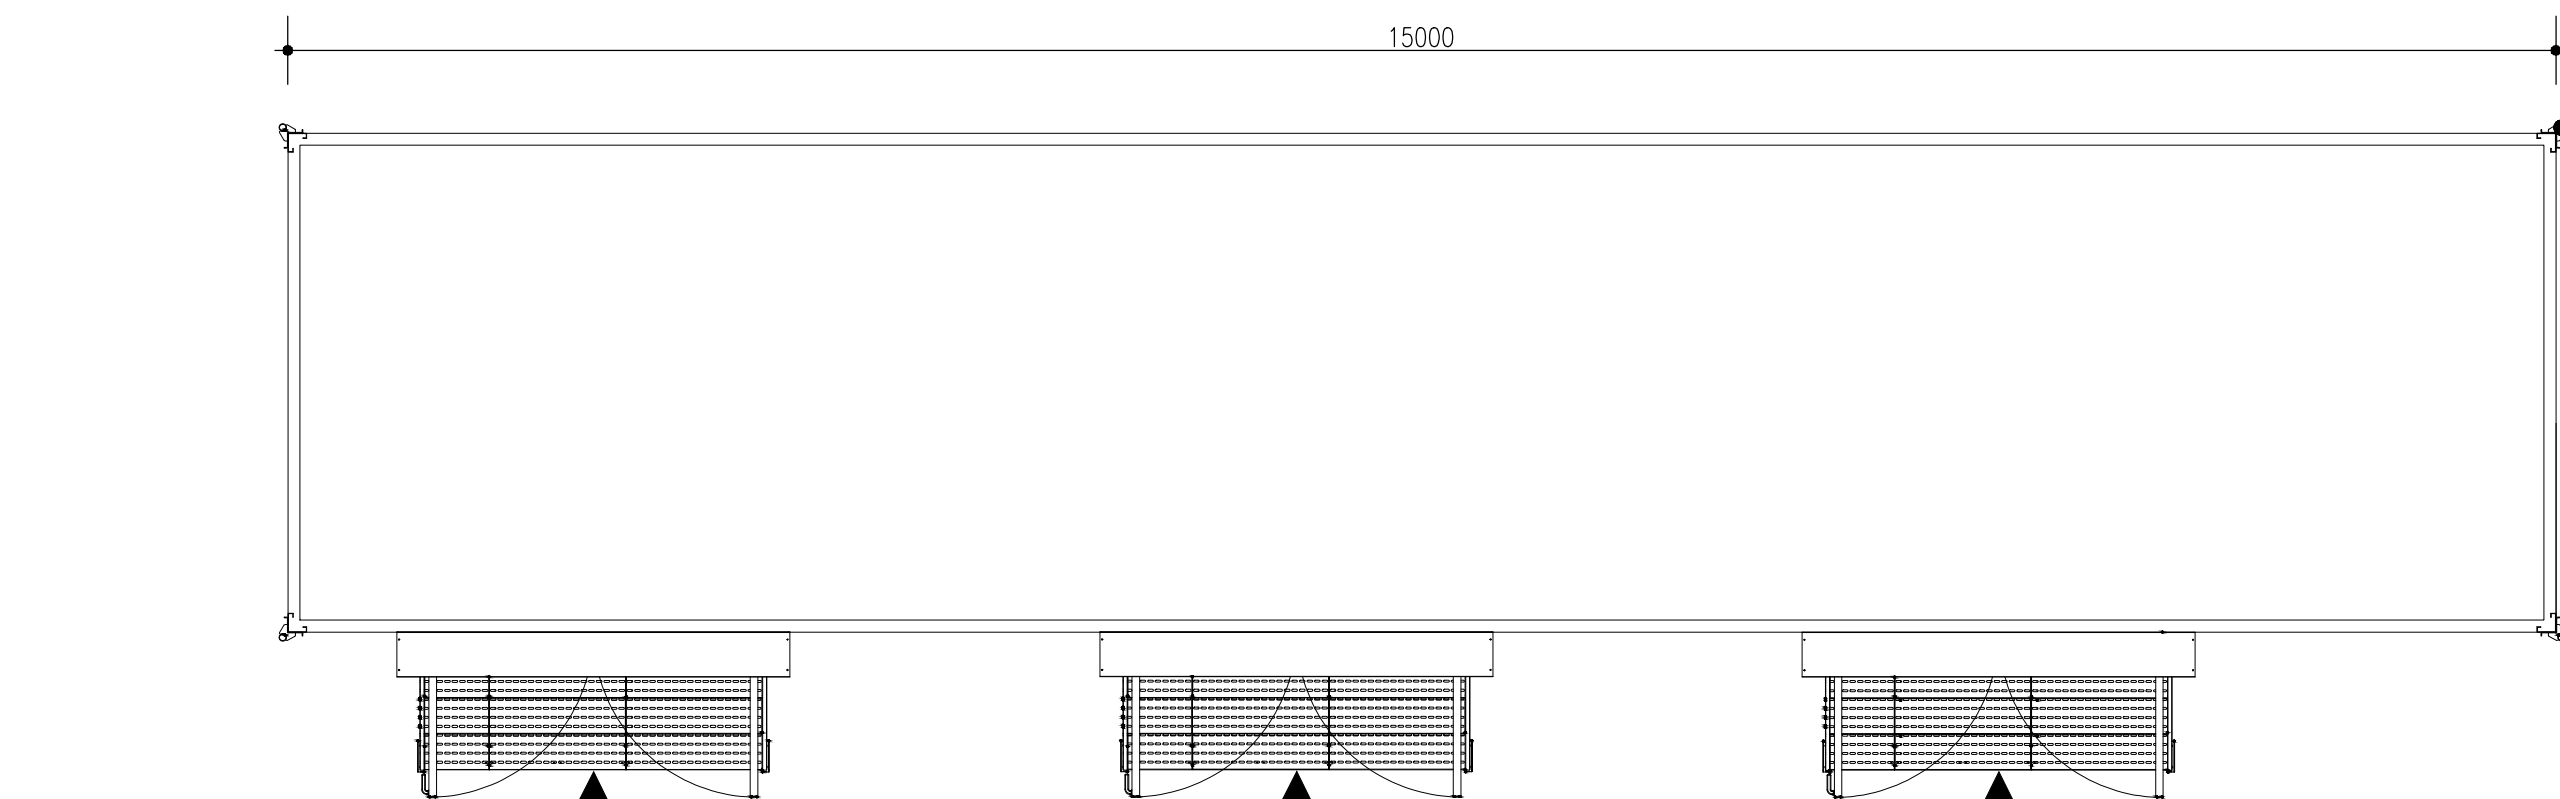


Entrance

Interim Floor Plan

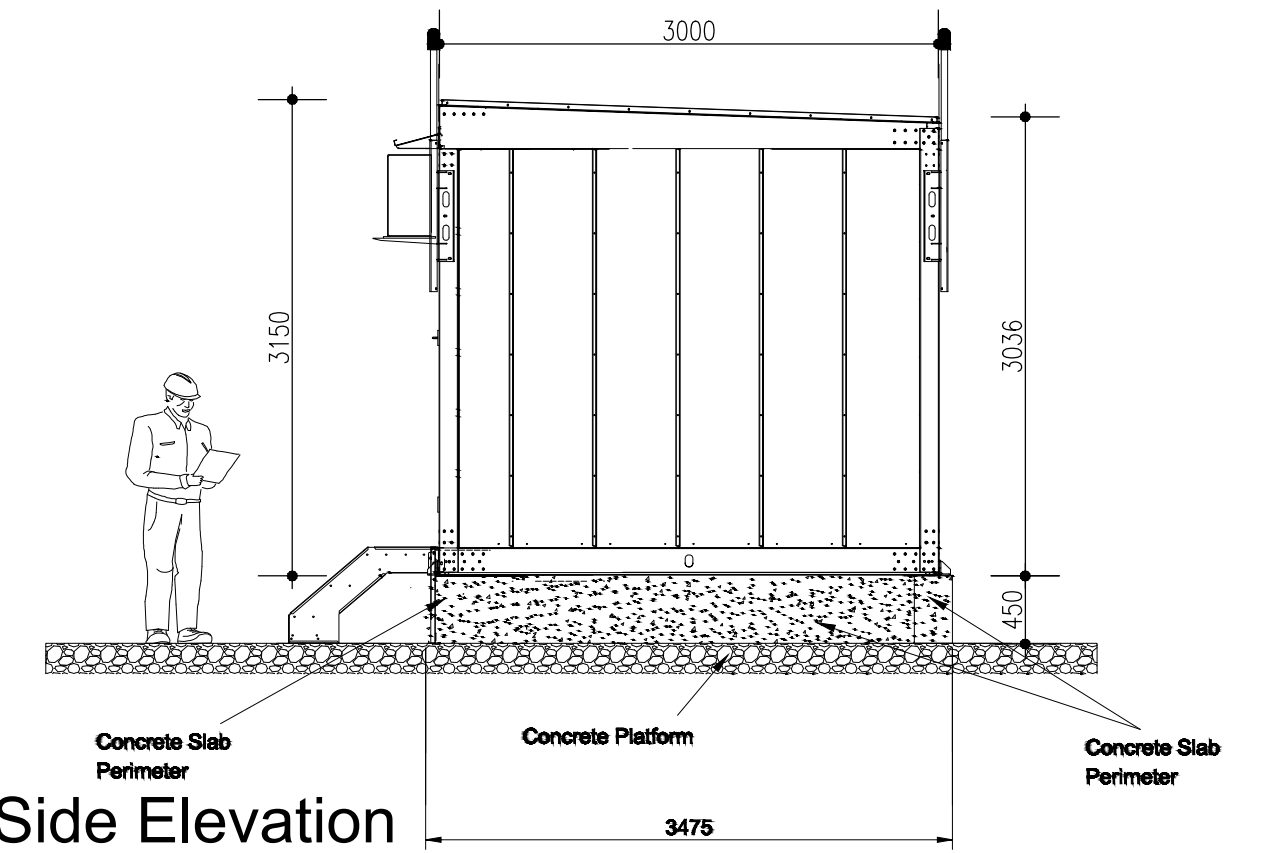

Side Elevation

 

Rev.	Date	Description	Scale	Drawn	Checked
		Client Pulse Clean Energy	1:50 @ A2	DGP	DGP
		Project Dowlais Top, Merthyr Tydfil CF48 2TA	Date February 2026	File P2154-Container	
		Drawing Title Customer / Client Switchroom Plan & Elevations	Drg.No. P2154.SC.03	Rev.	Drawing Status PLANNING





AAP Architecture Ltd
Unit A, Monument Business Centre, Monument Way East, Woking, Surrey GU21 5LG
T 01483 727345 **E** projects@aap-arc.co.uk **W** aap-arc.co.uk

Under the Intellectual Property Act 2014, this drawing is the copyright of AAP Architecture Ltd.