


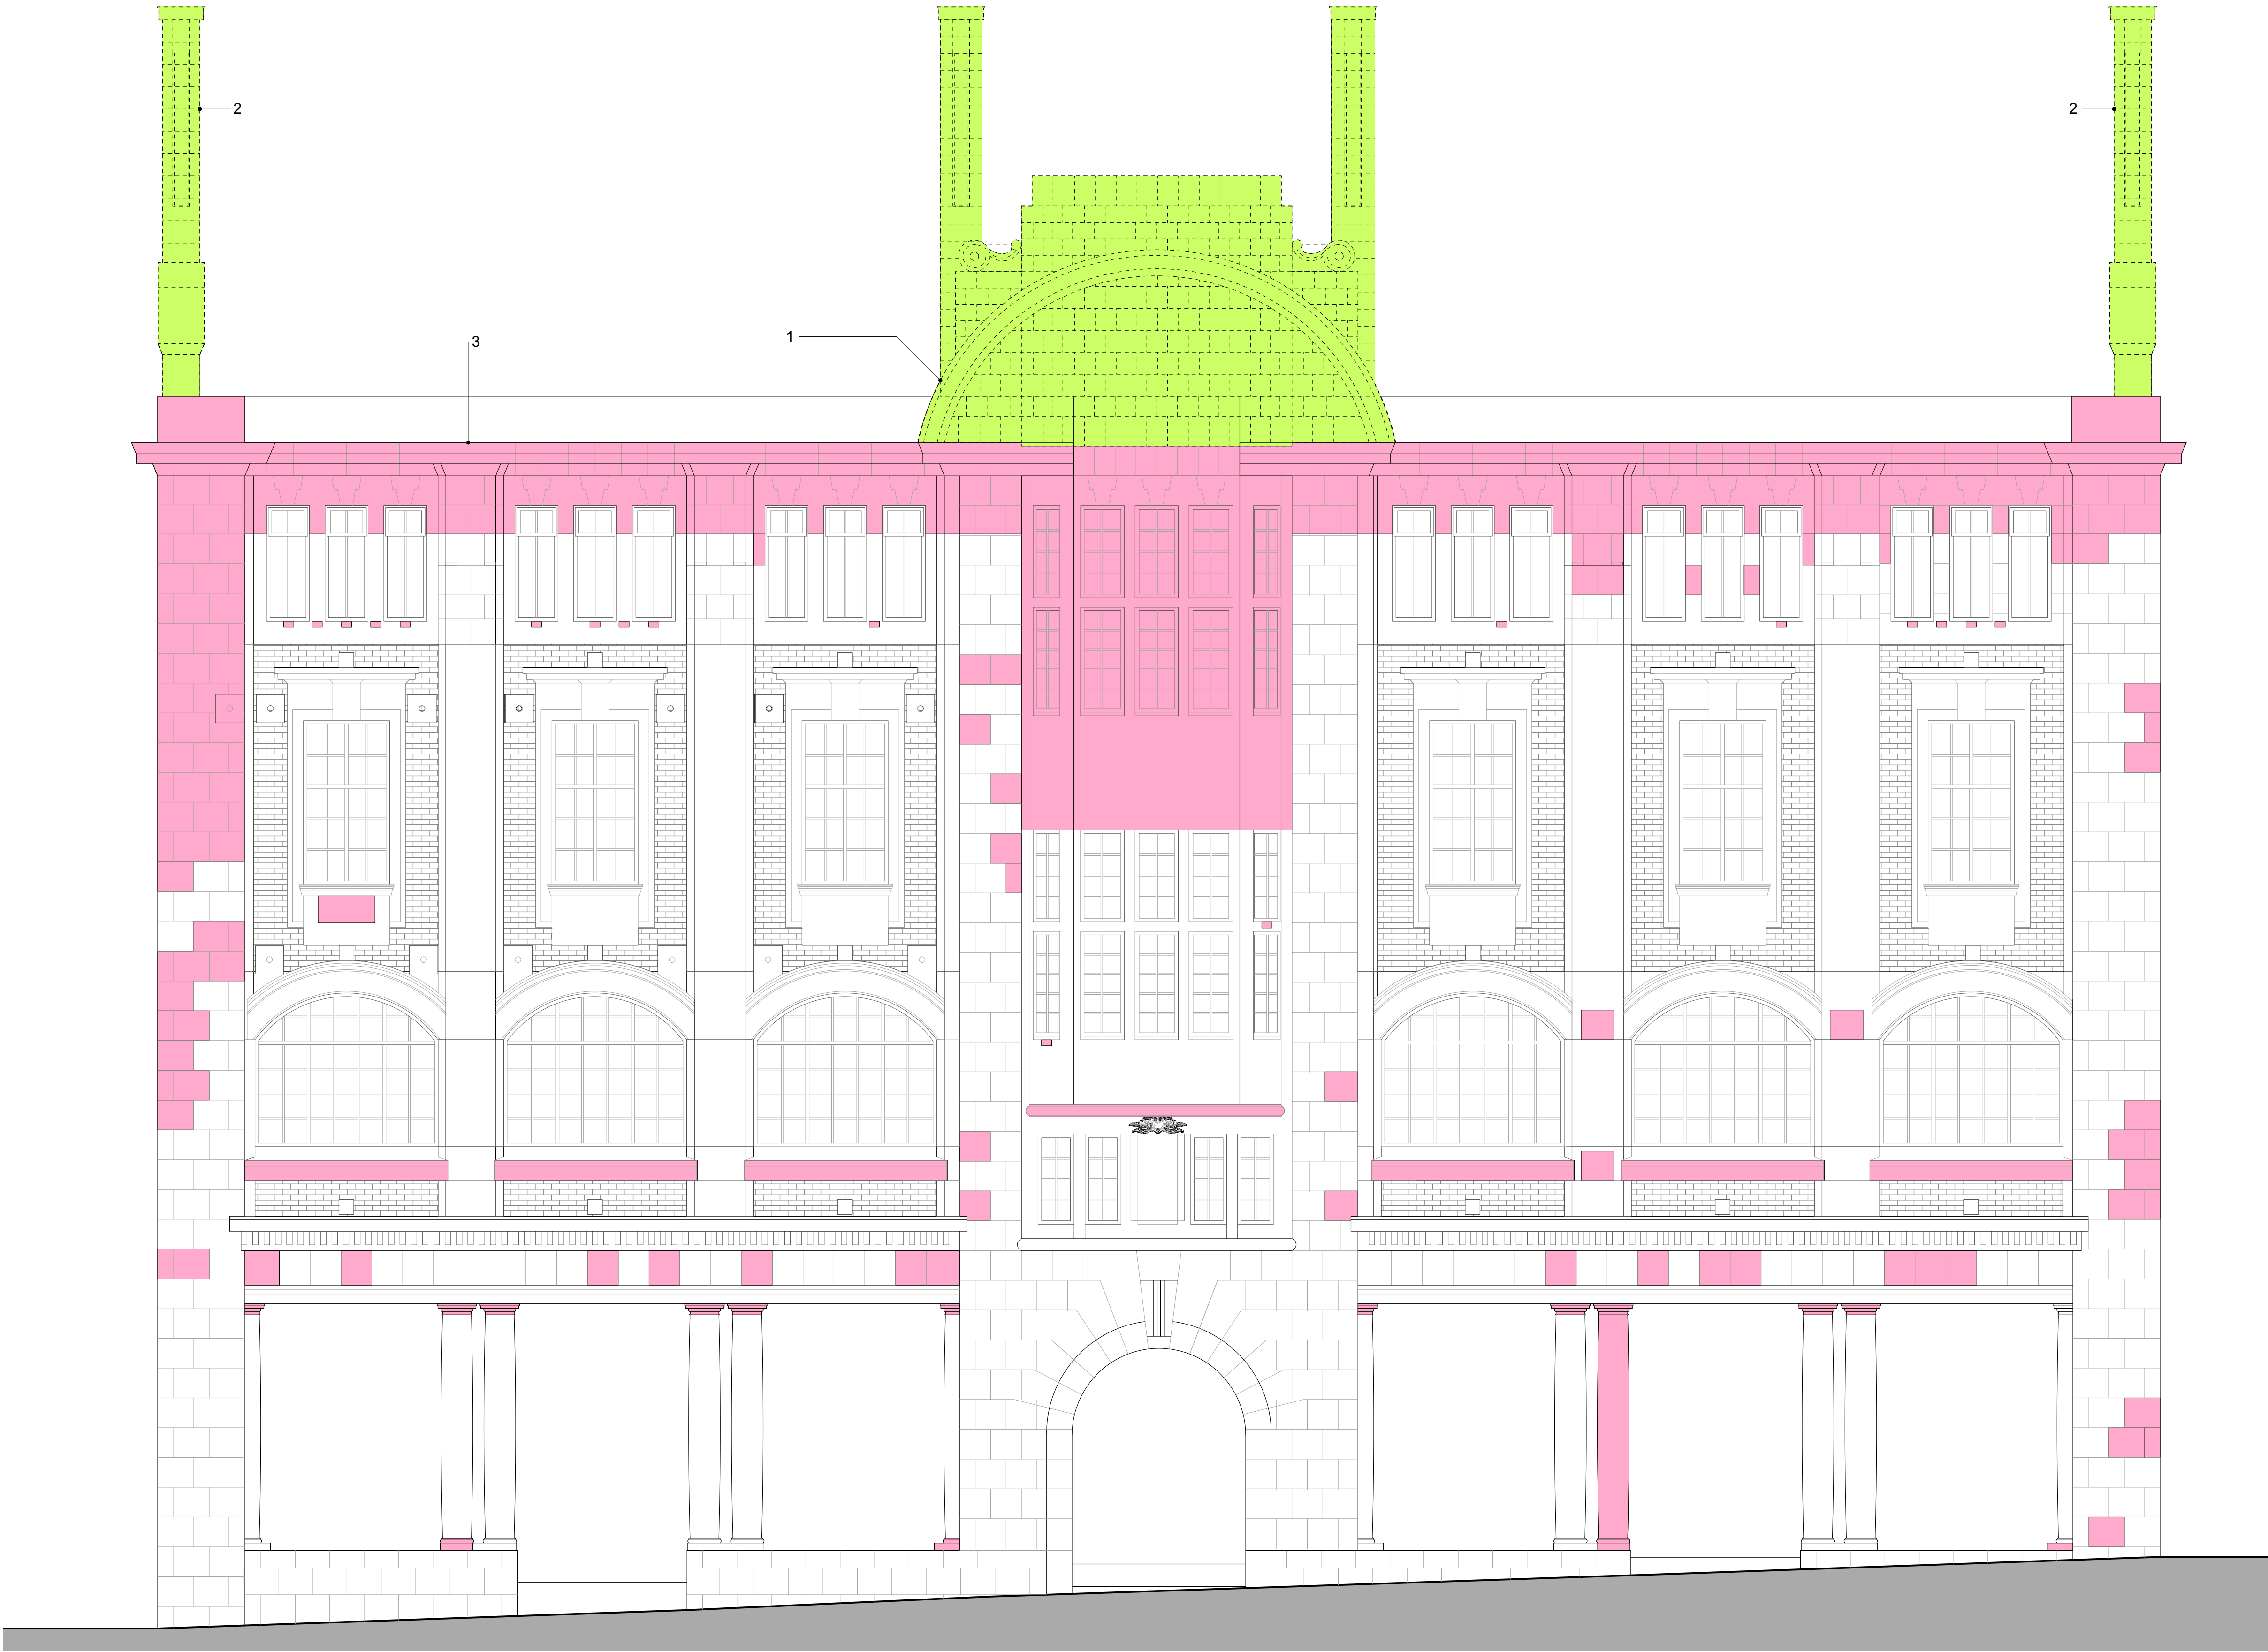

NOTE: Exact quantity and type of repair is to be confirmed by CA following site inspection.

Defective terracotta unit - Allow for careful removal/ of existing terracotta and replacement with new as specification section C41.

Missing terracotta units - Allow for careful removal of any remains of existing terracotta unit and replacement with new as specification section C41. (Units may be found on site).

Partially Damaged terracotta unit - To be repaired where possible. Allow for careful removal of damaged units, repair and reinstatement, supplemented with new as specification section C41.

Proposed terracotta unit - as specification section C41.

R 145 South East Elevation- Terracotta Supply

SCALE 1:50 @ A1, 1:100 @ A3

Notes:

Responsibility is not accepted for errors made by others scaling from this drawing.

All construction information should be taken from figured dimensions only. Dimensions are in millimetres unless otherwise stated.

All dimensions and conditions are to be checked on site prior to preparing drawings or commencing any work.

Any variations or supplementary drawings are to be approved by The Architect.

Notes

1. Remaining pediment terracotta units to be cleaned/ repaired and re-used. Missing terracotta to be manufactured to match original.
2. Entire gable end chimney is missing, new terracotta required to rebuild.
3. Replacement terracotta required.

NO	DATE	REVISION
CLIENT		
CHRT		
PROJECT		
YMCA, Merthyr Tydfil		
DRAWING TITLE		
South East Elevations - Terracotta Supply		
DRAWN/CHECKED	SCALE	DATE
LB/KS	1:50	May 16
DO NOT SCALE FOR CONSTRUCTION PURPOSES - ALL DIMENSIONS TO BE CHECKED ON SITE - NOTIFY ARCHITECT OF ALL DISCREPANCIES - THIS DRAWING IS COPYRIGHT		DRAWING NO.
		3510_R_145
		REV.

DAVIES SUTTON
ARCHITECTS
Penrhed Studios • Penrhed Street
Grangatown • Cardiff • CF11 7LJ
Tel: 029 2066 4455 • Fax: 029 2066 4411
E-mail: office@davies-sutton.co.uk
Web: www.davies-sutton.co.uk