





Southern Elevation

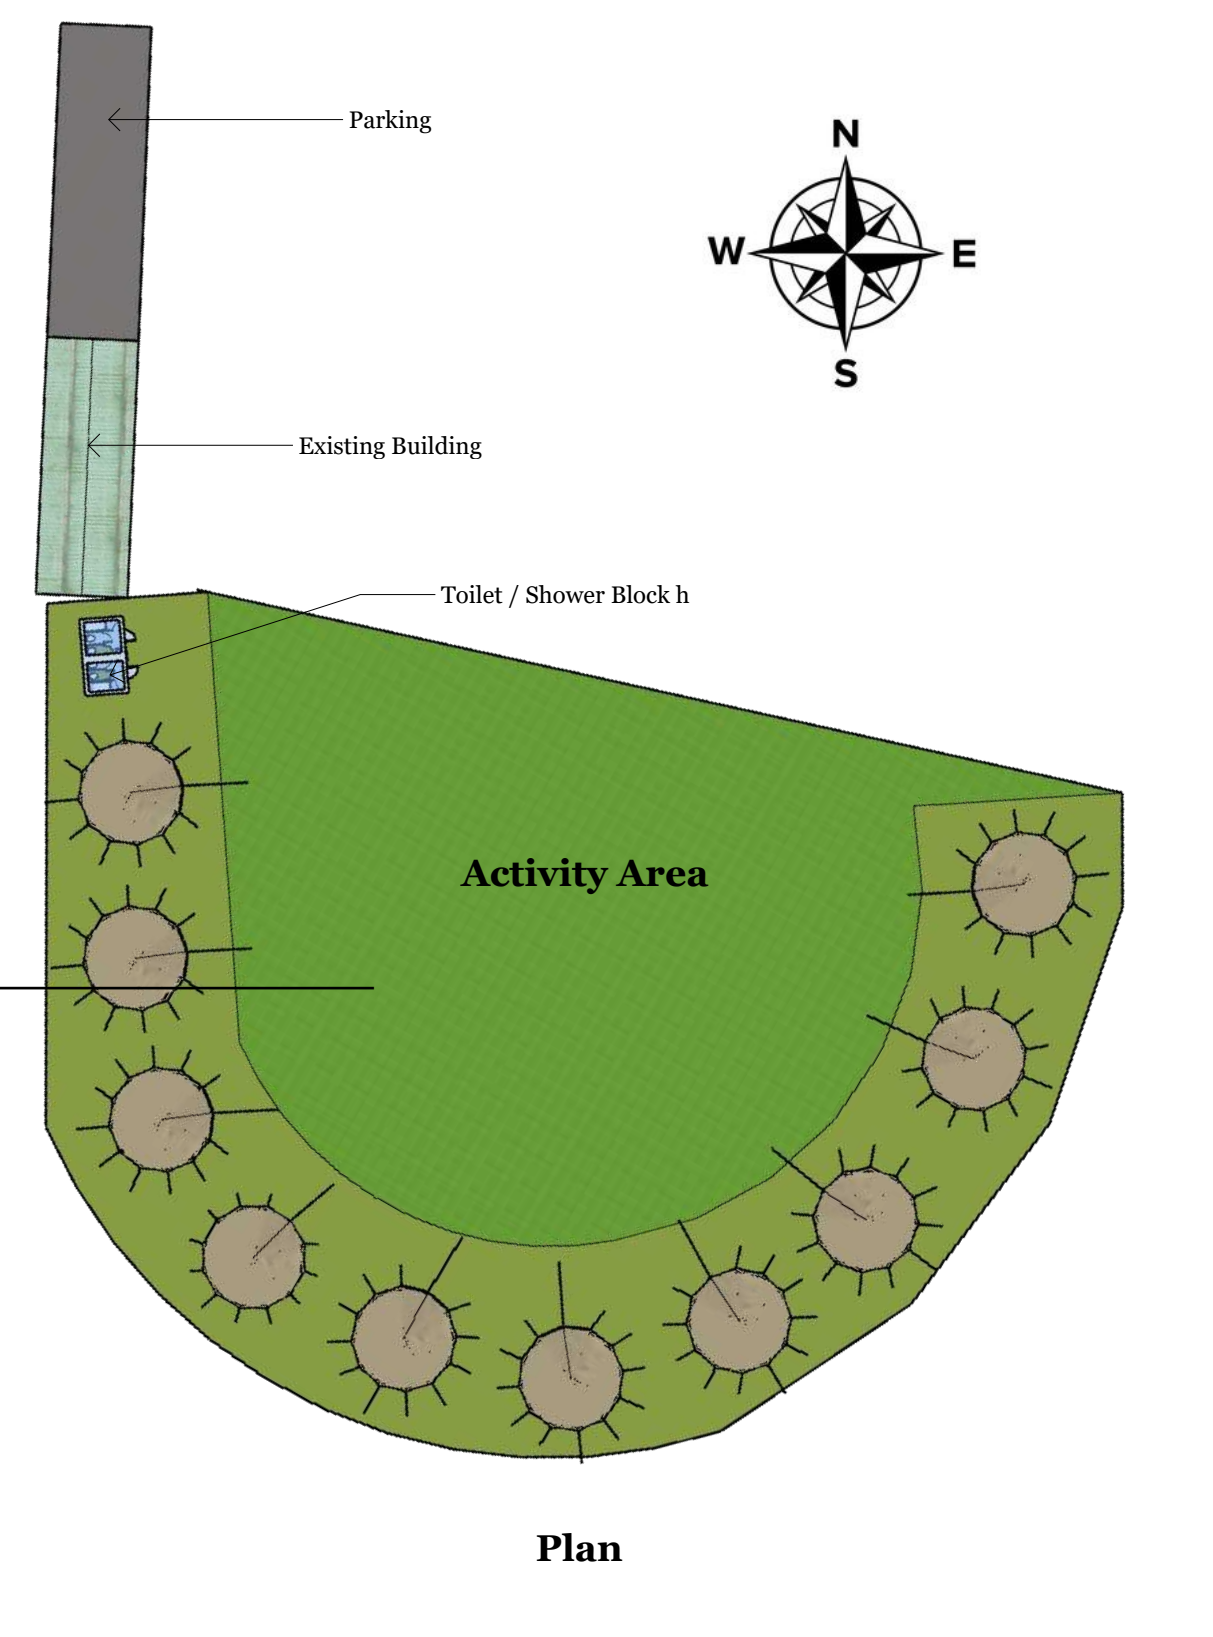

Northern Elevation

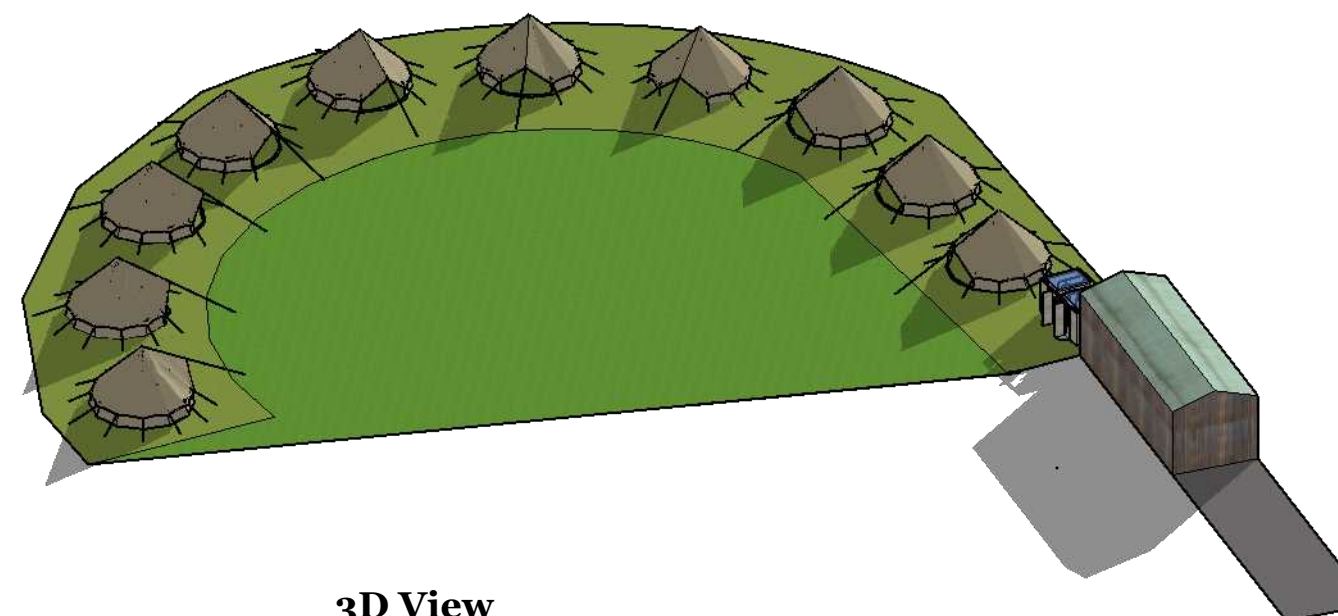

3D View

**All images scaled to
1:500@A3**



Metres



(England and Wales)

**Planning Service UK
Gemma House
39 Lilestone Street
Marylebone
London
NW8 8SS
0330 133 8666**

(Scotland and N. Ireland)

**Planning Service UK
Clyde Offices (2nd Floor)
48 West George Street
Glasgow
G2 1BP
0141 266 6666**

CLIENT

**PROJECT
Glamping site**

**DRAWN BY
TC**

**ISSUE
02/11/2023**

**DESCRIPTION
Proposed Site Plan**

P_{s.01}