


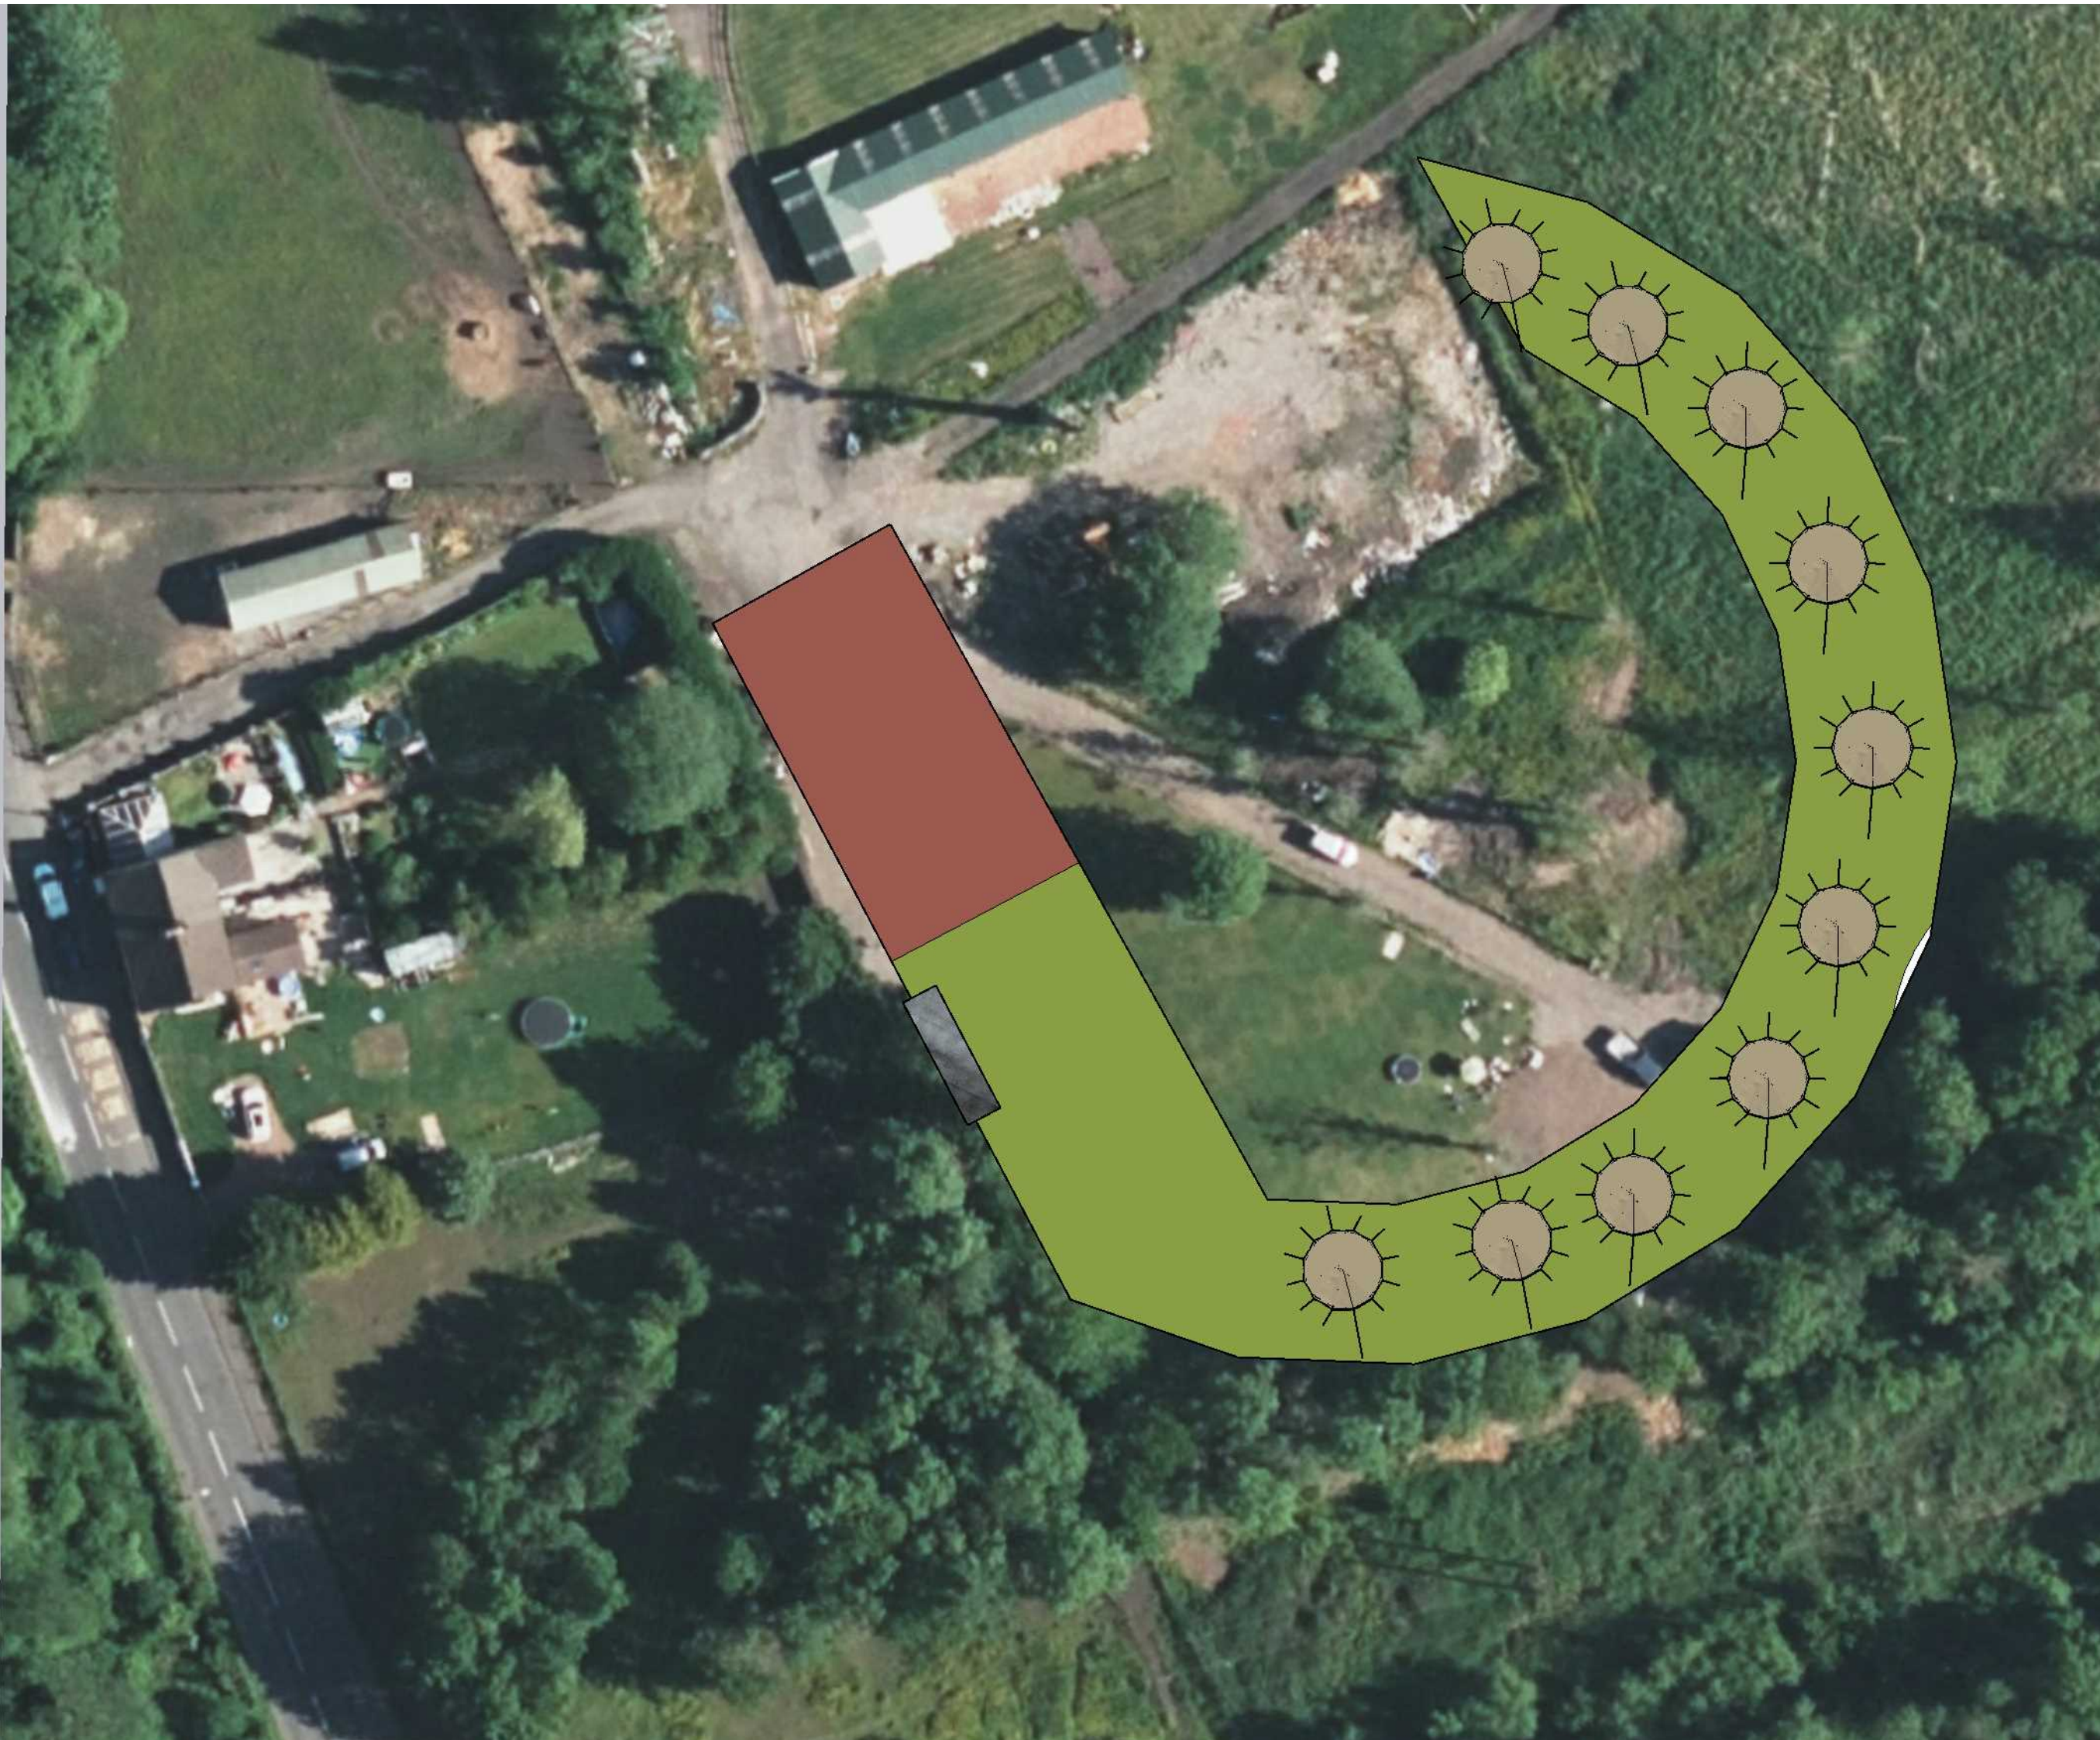

(England and Wales)

Planning Service UK  
Gemma House  
39 Lilestone Street  
Marylebone  
London  
NW8 8SS  
0330 133 8666

(Scotland and N. Ireland)

Planning Service UK  
Clyde Offices (2nd Floor)  
48 West George Street  
Glasgow  
G2 1BP  
0141 266 6666


PROJECT

Glamping Site

DRAWN BY  
TC

ISSUE  
02/11/2023

DESCRIPTION  
Proposed Site Plan

 

**P**<sub>s.01</sub>