




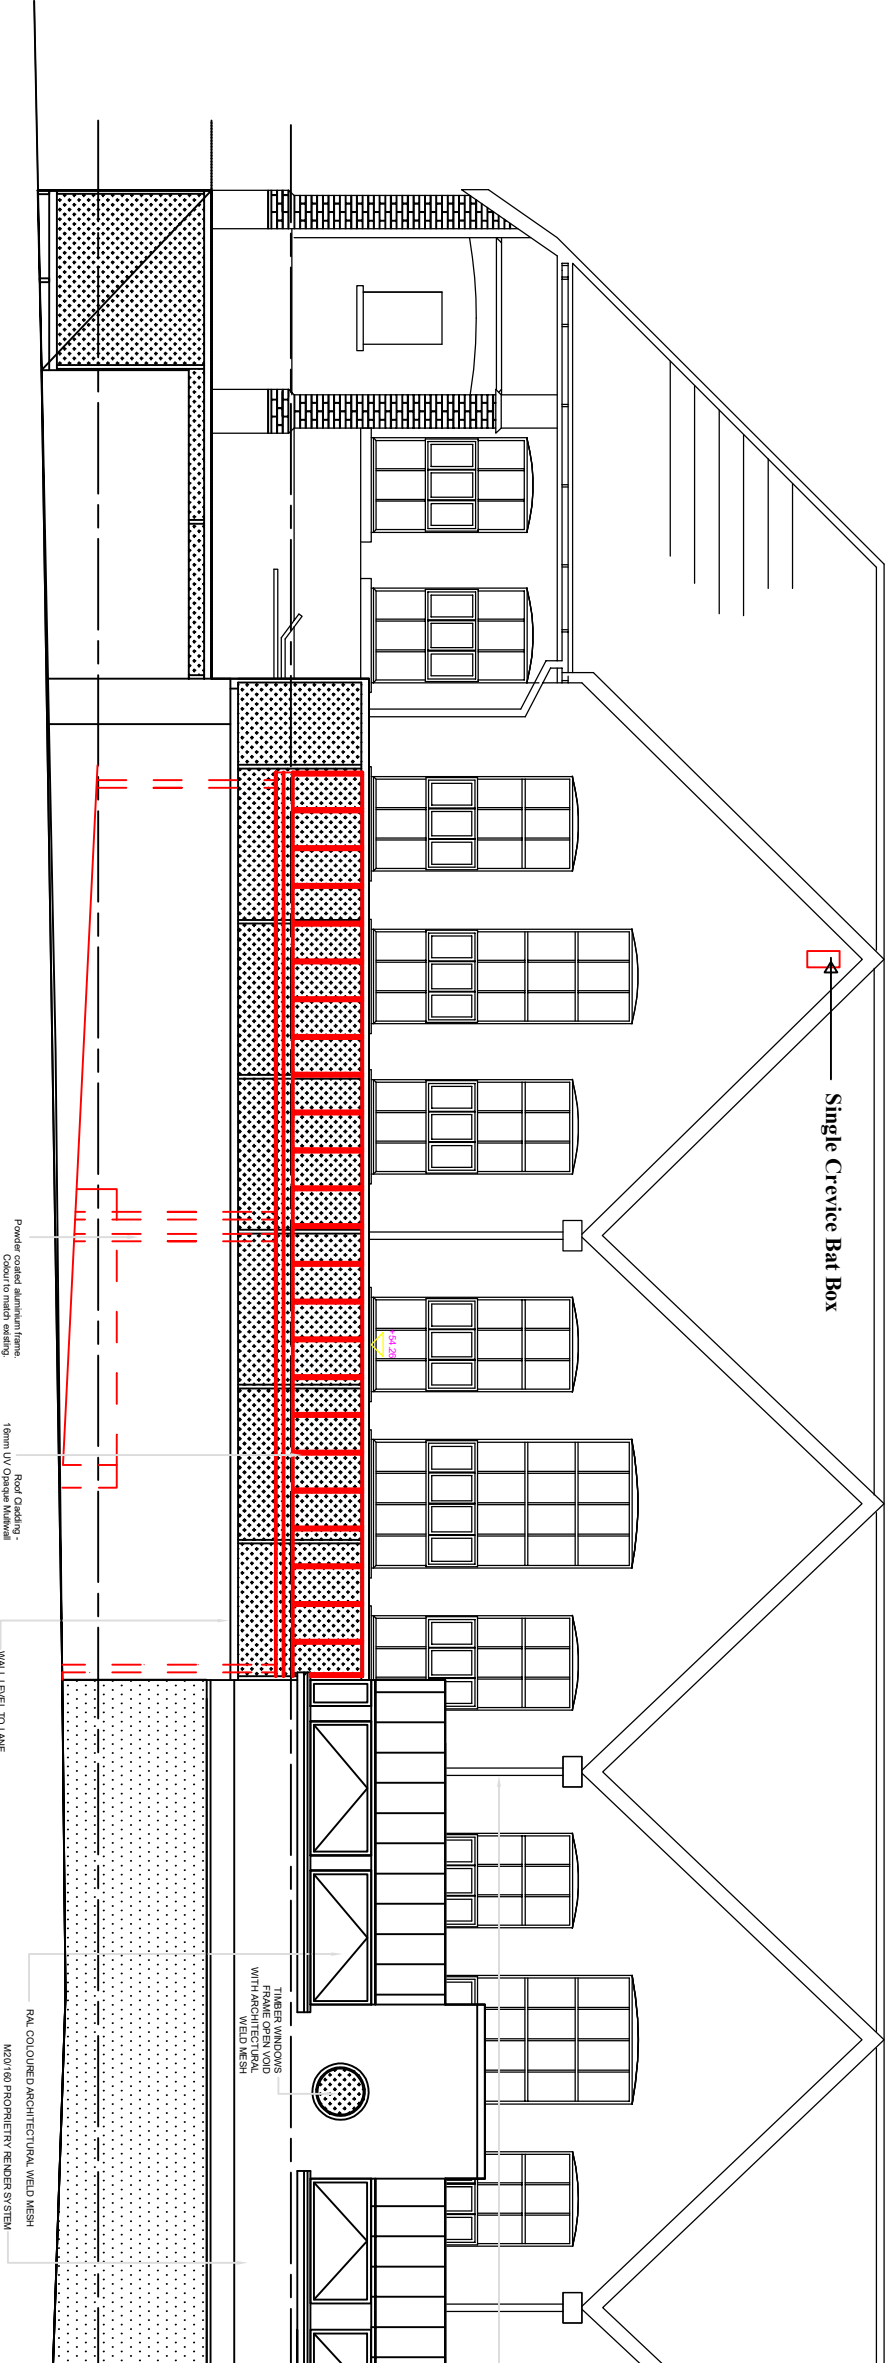

Proposed South-West Elevation

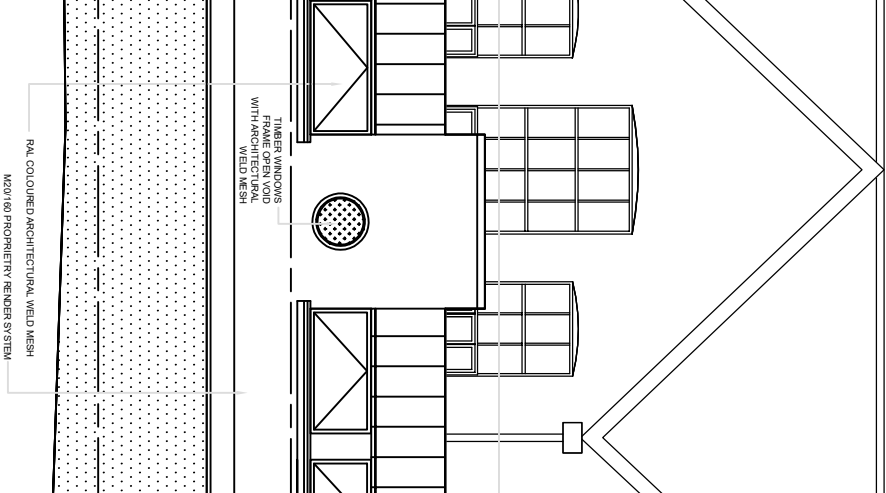

South west elevation

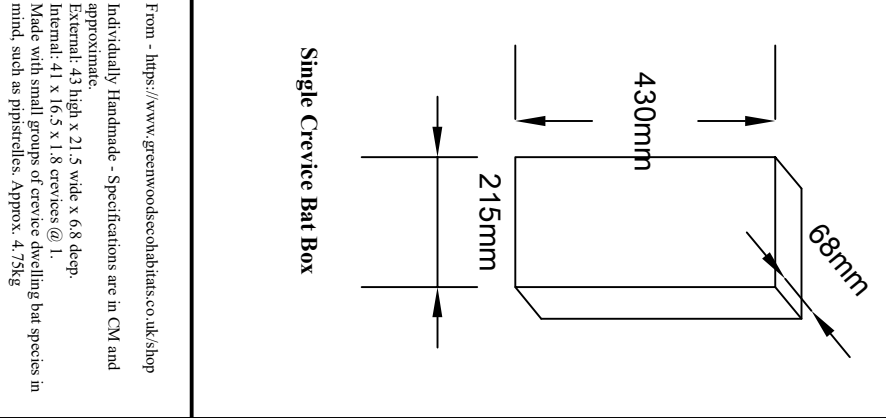

Corporate Property

Unit 5  
Triangle Business Park  
Pentrebach  
Merthyr Tydfil  
CF48 4TQ


Job  
Proposed Canopy and Boundary Fence  
Cyfarthfa Infants School,  
Norman Terrace,  
Merthyr Tydfil,  
CF47 8SD

Title  
Existing and Proposed  
South-West Elevations

Rev  
A - 8-10-21 Bat Box

|          |           |         |       |
|----------|-----------|---------|-------|
| State    | 1/100     | @       | A3    |
| Date     | July 2021 |         |       |
| Drawn    |           |         |       |
| Checked  |           |         |       |
| Job Ref. | 2021-042  | Dwg No. | 05(P) |
|          |           | Rev.    | A     |

Existing South-West Elevation

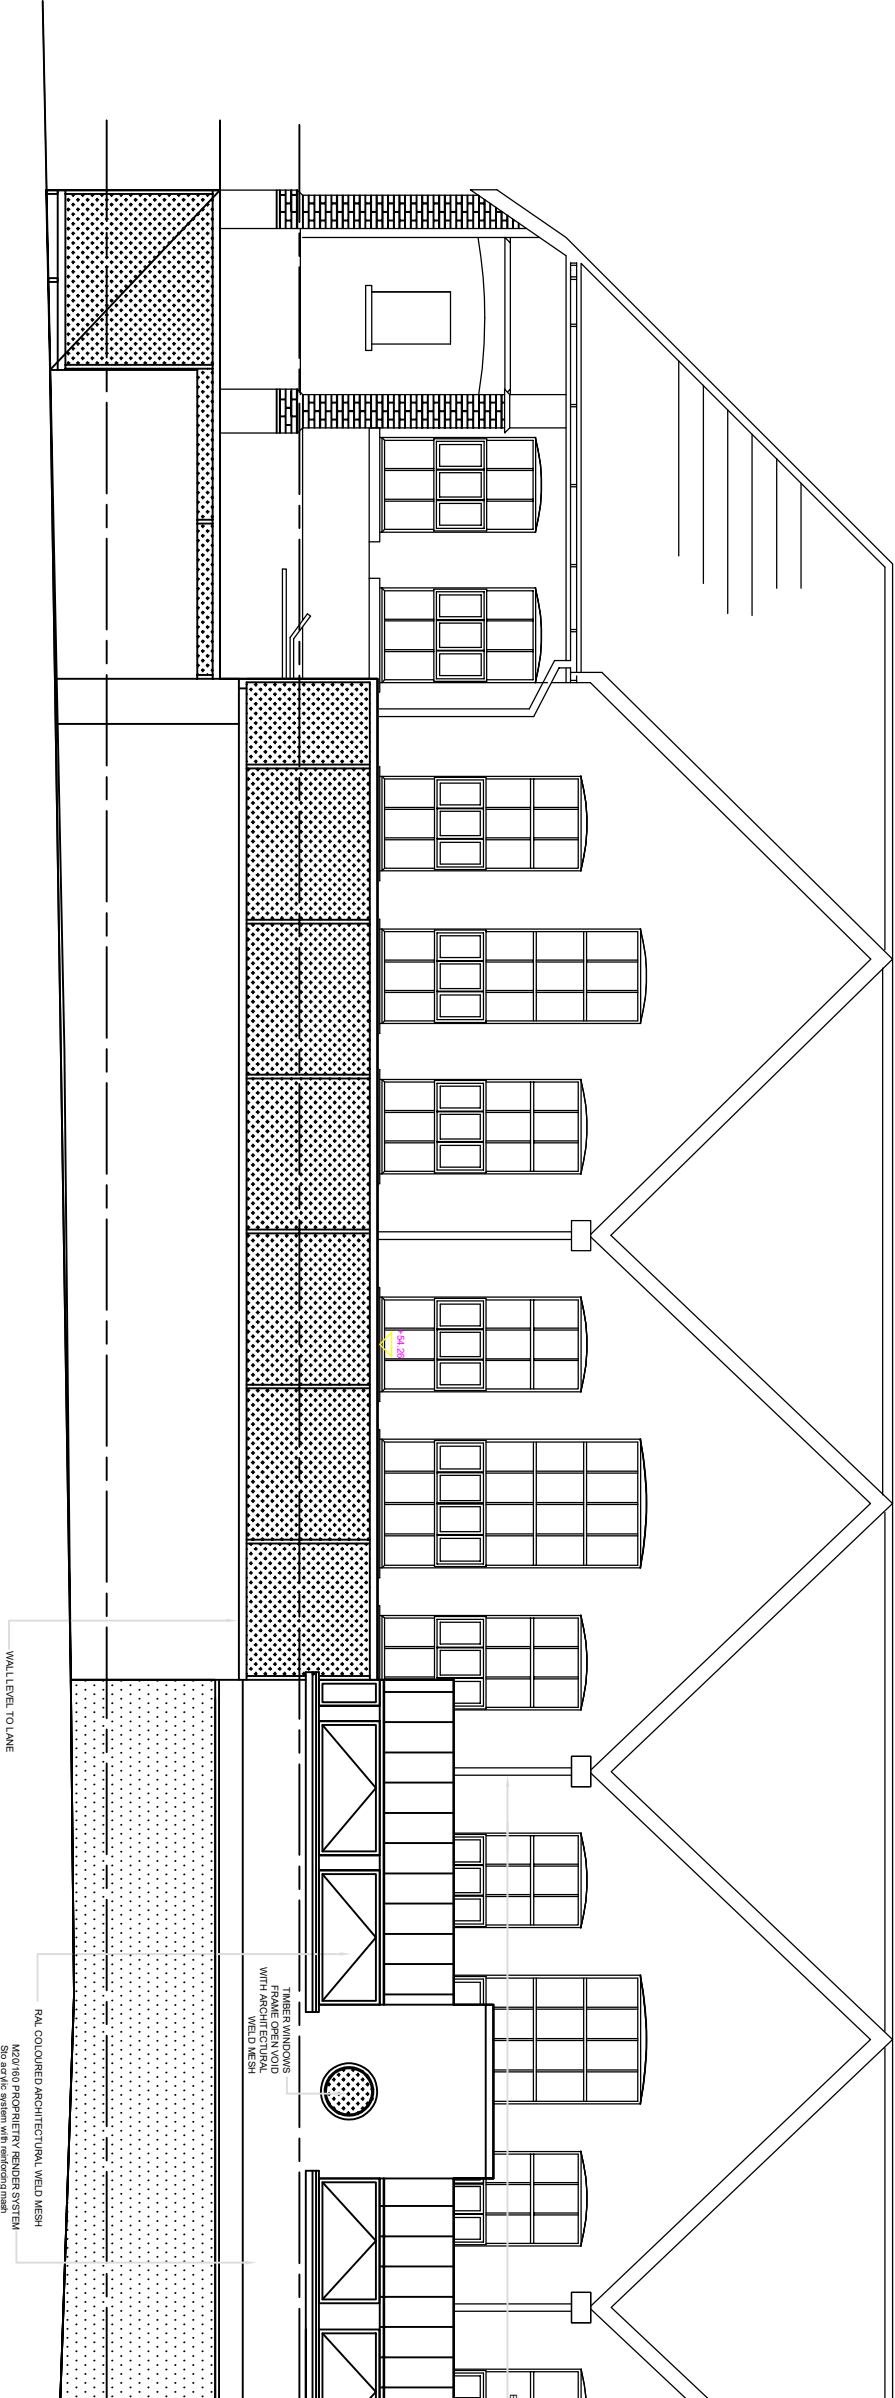

South west elevation