



Proposed South East Elevation (A)

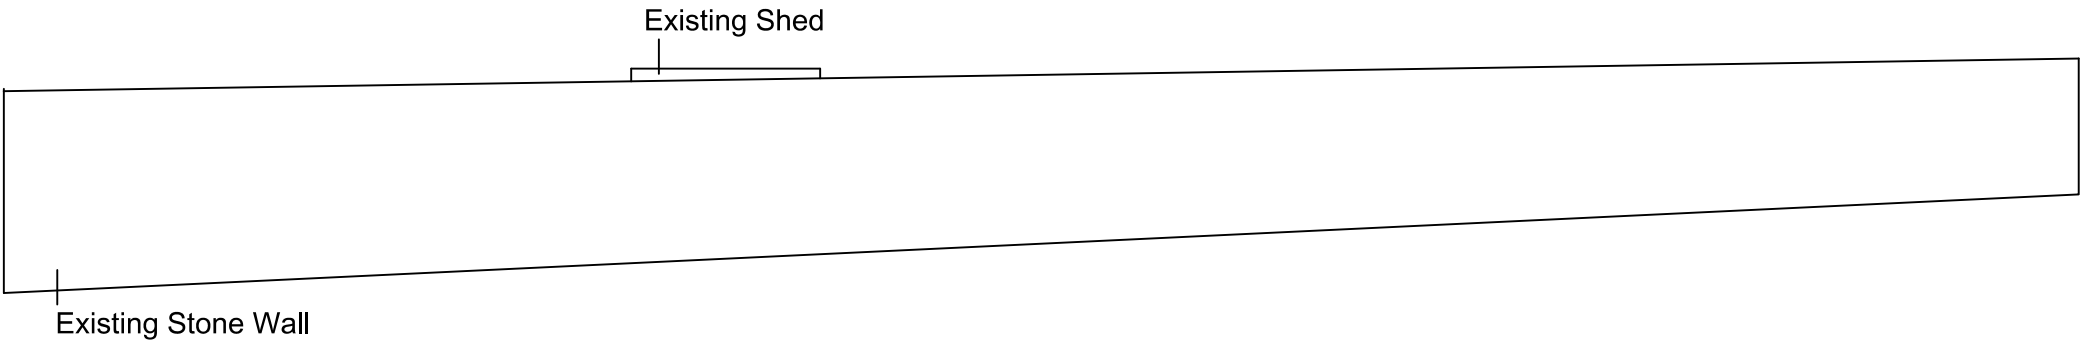

Existing South East Elevation (A)

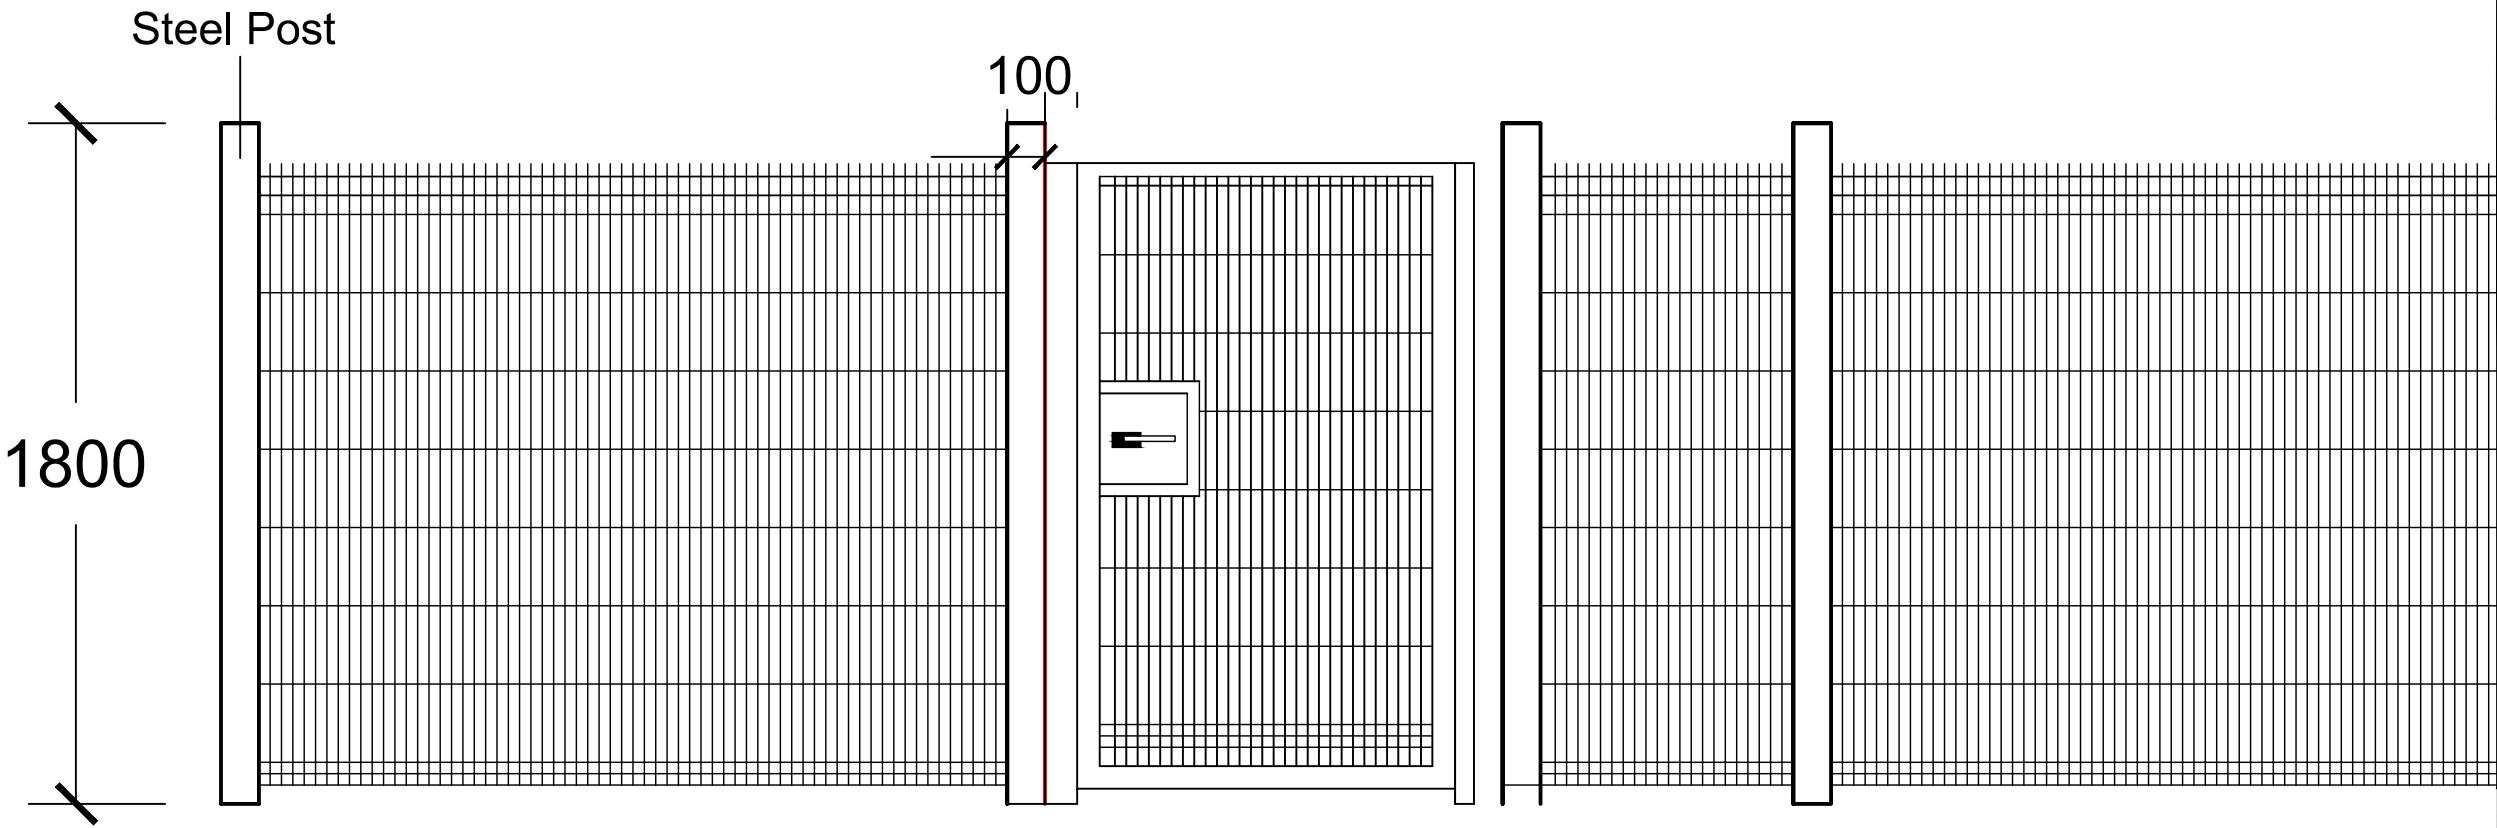

V Profile Mesh Fencing. Powder Coated - Colour to match existing

Job. Ref.	Dwg. No.	Rev.
FIGURED DIMENSIONS MUST BE TAKEN NOT SCALED MEASUREMENTS. ANY DISCREPANCIES IN THIS DRAWING MUST BE REPORTED IMMEDIATELY TO THE ARCHITECT. CONTRACTORS MUST CHECK ALL DIMENSIONS ON SITE.		
Corporate Property Unit 5 Triangle Business Park Pentrebach Merthyr Tydfil CF48 4TQ		
Job	Proposed Canopy and Boundary Fence Cyfarthfa Infants School, Norman Terrace, Merthyr Tydfil, CF47 8SD	
Title	Existing and Proposed South - East Boundary of School - Elevation A. The fence will fixed to the playground and will sit approximately 1m behind the existing boundary wall.	
Rev	A - 08-10-21 Gate shown	
Scale	1/100	1/20 @ A3
Date	July 2021	
Drawn		
Checked		
Job. Ref.	Dwg. No.	Rev.
2021-042	06(P)	A