



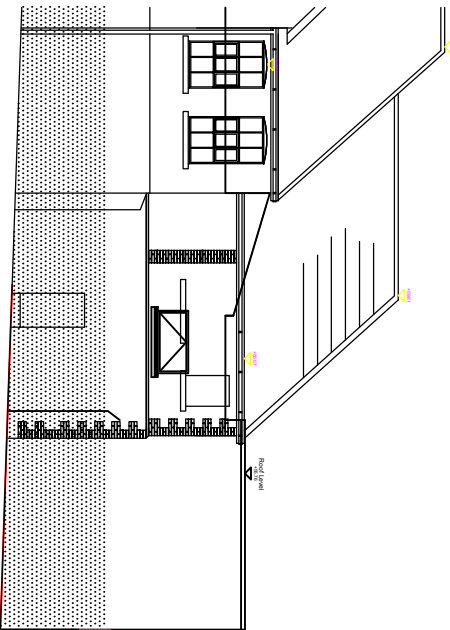

Proposed Gate


Proposed Mesh Fence

Proposed South-West Elevation - Elevation B

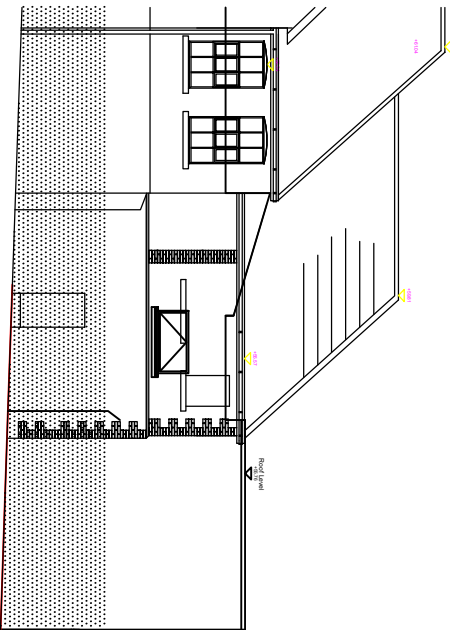

Existing South-West Elevation - Elevation B

Steel Post

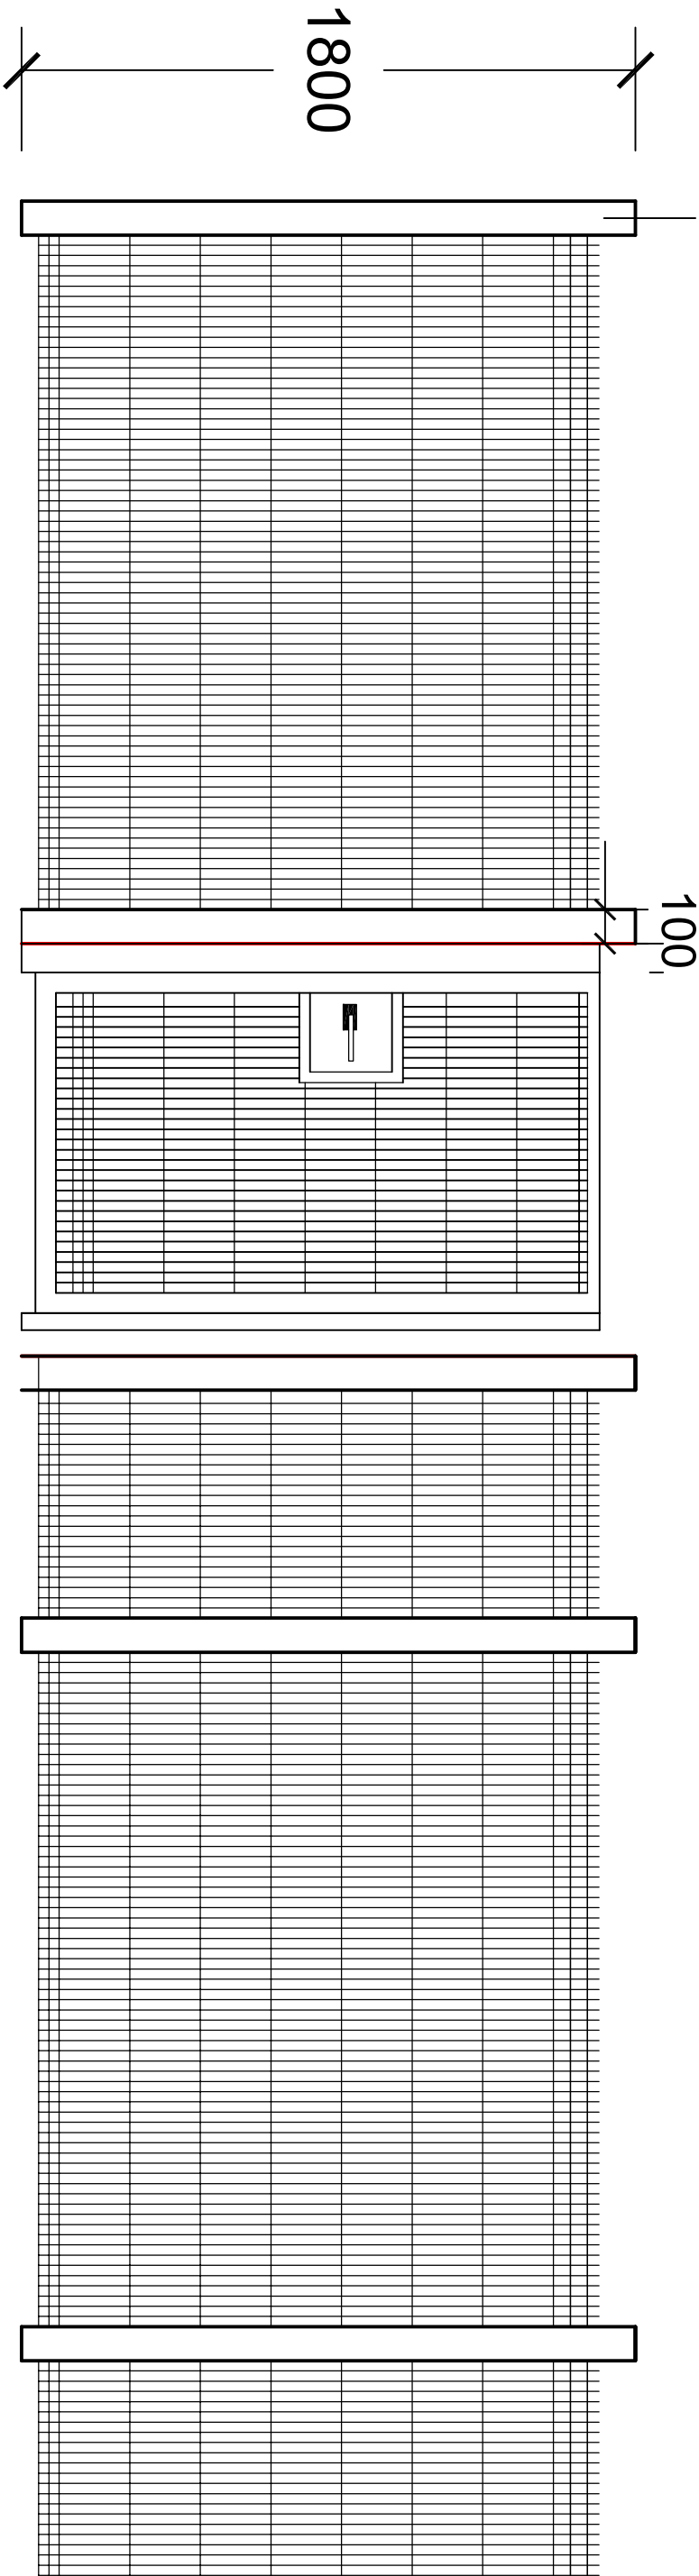

Job	Proposed Canopy and Boundary Fence Cyfarthfa Infants School, Norman Terrace, Merthyr Tydfil, CF47 8SD	Title Existing and Proposed South - West Boundary of School - Elevation B. The fence will be fixed to the playground and will sit approximately 1m behind the existing boundary wall.	Rev A - 08-10-21 Gate shown	Corporate Property Unit 5 Triangle Business Park Pentrebach Merthyr Tydfil CF48 4TQ	Scale			1/200	1/20	@	A3
					Date			July 2021			
					Drawn						
					Checked						
					Job Ref.			Dwg No.		Rev.	
					2021-042			07(P)		A	
					FIGURED DIMENSIONS MUST BE TAKEN NOT SCALED MEASUREMENTS. ANY DISCREPANCIES IN THIS DRAWING MUST BE REPORTED IMMEDIATELY TO THE ARCHITECT. CONTRACTORS MUST CHECK ALL DIMENSIONS ON SITE.						