


Job. Ref.	Dwg. No.	Rev.

FIGURED DIMENSIONS MUST BE TAKEN
NOT SCALED MEASUREMENTS.
ANY DISCREPANCIES IN THIS DRAWING
MUST BE REPORTED IMMEDIATELY TO
THE ARCHITECT.
CONTRACTORS MUST CHECK ALL
DIMENSIONS ON SITE.

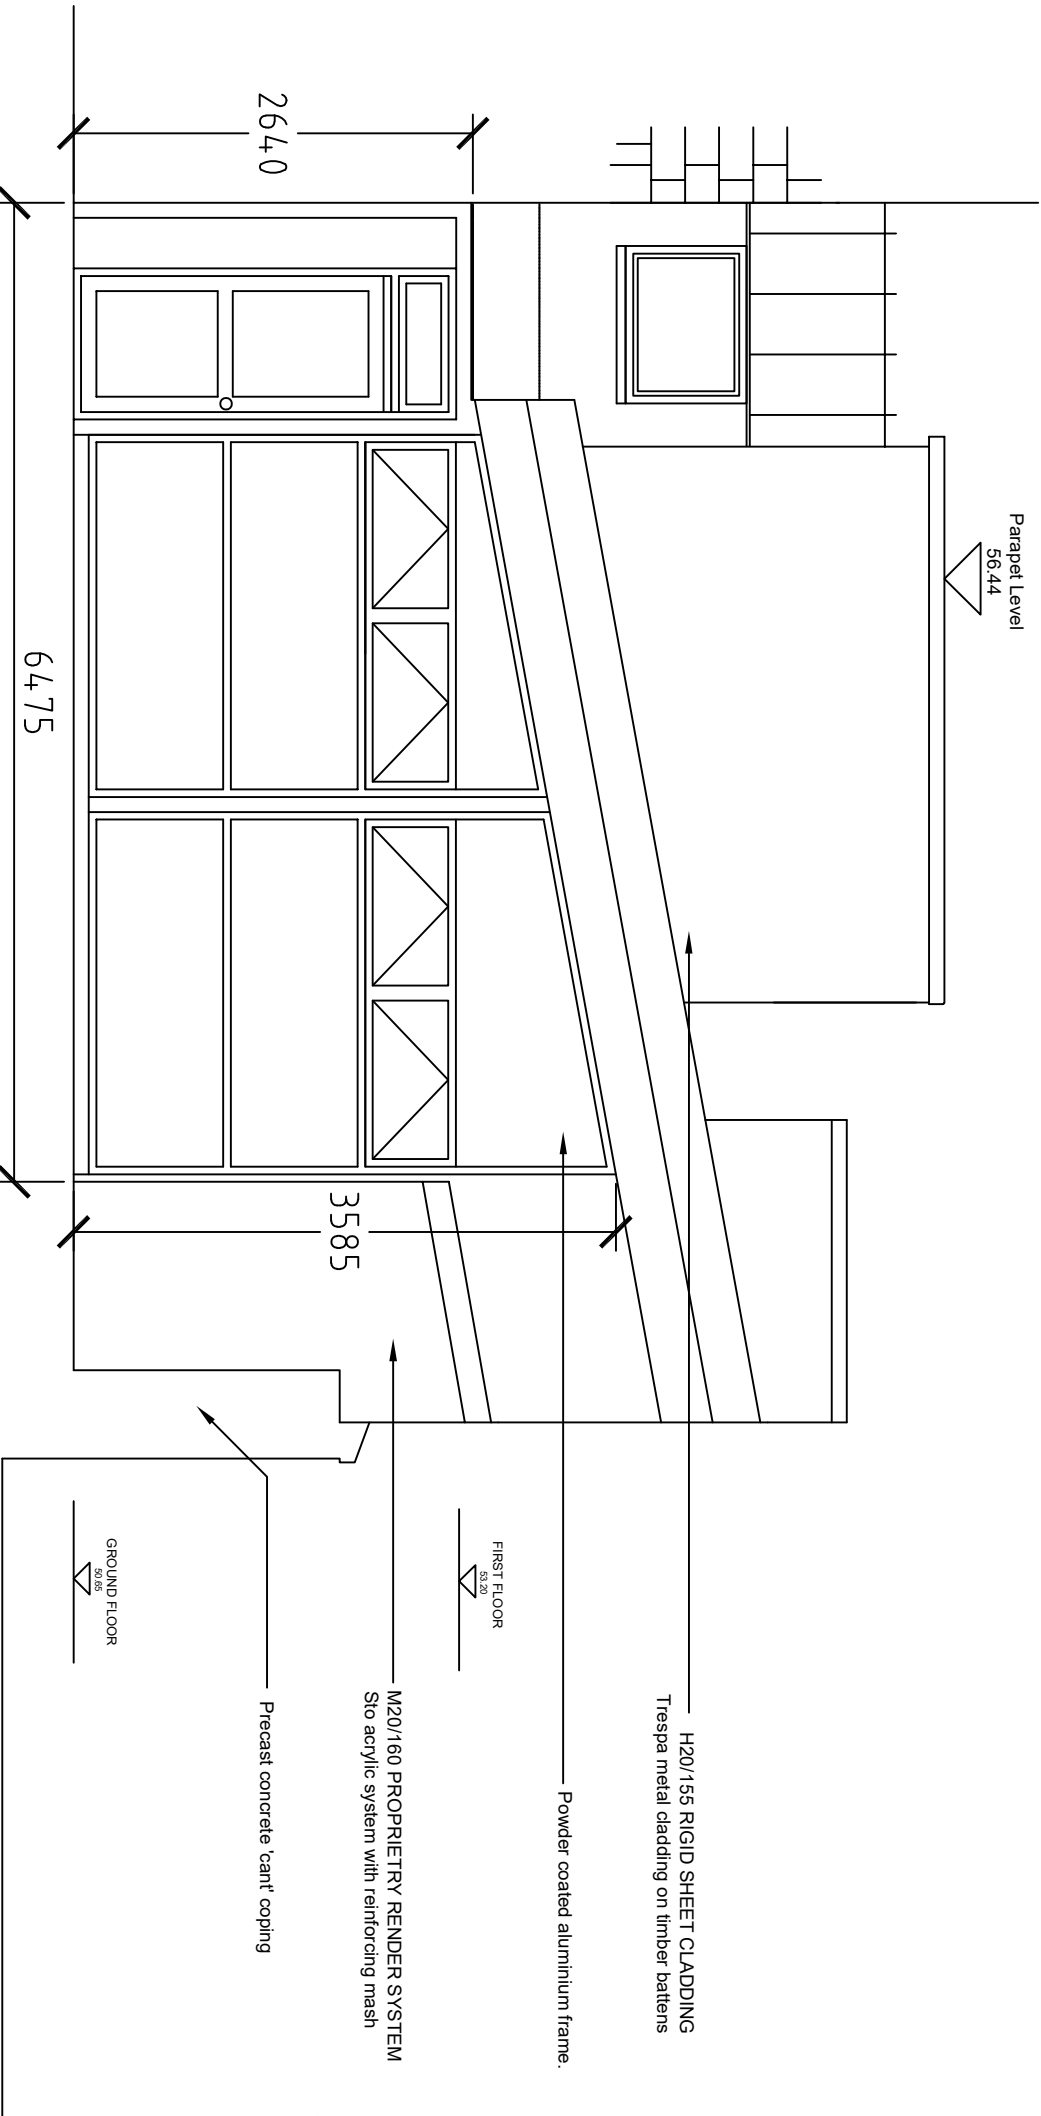

Existing North west elevation

Job Proposed Canopy and Boundary Fence Cyfarthfa Infants School, Norman Terrace, Merthyr Tydfil, CF47 8SD		
Title Existing North-West Elevation		
Scale 1/50 @ A3		
Date July 2021		
Drawn		
Checked		
Job. Ref.	Dwg. No.	Rev.
2021-042	02(P)	A