




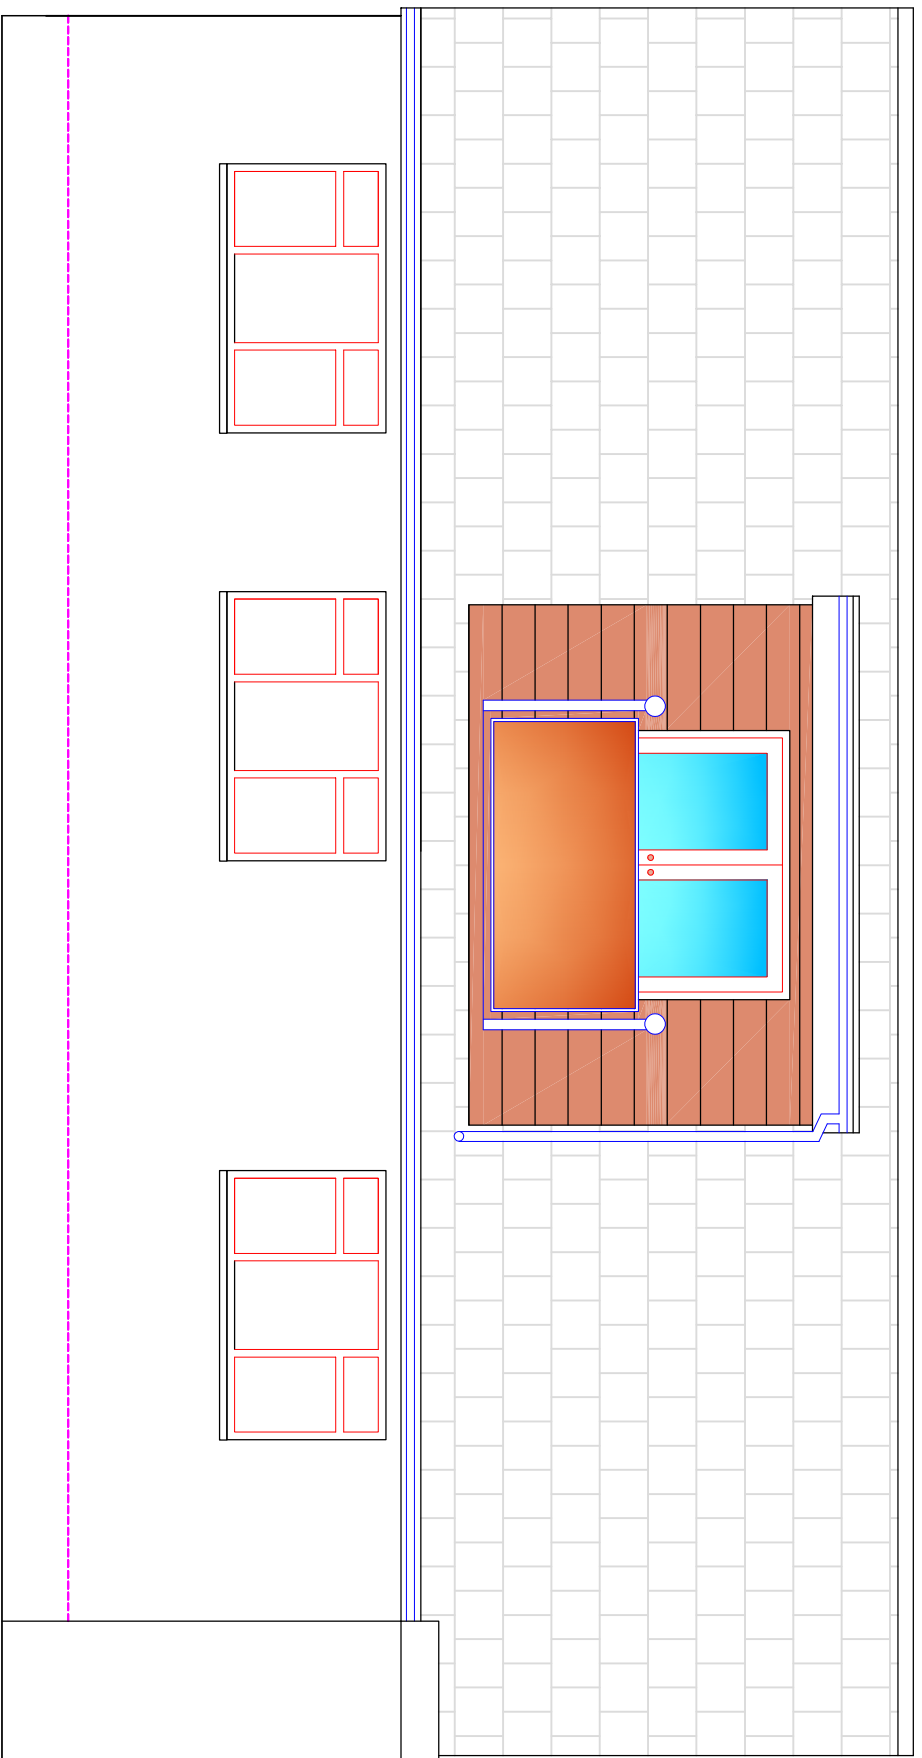


Proposed Rear Elevation
1:50

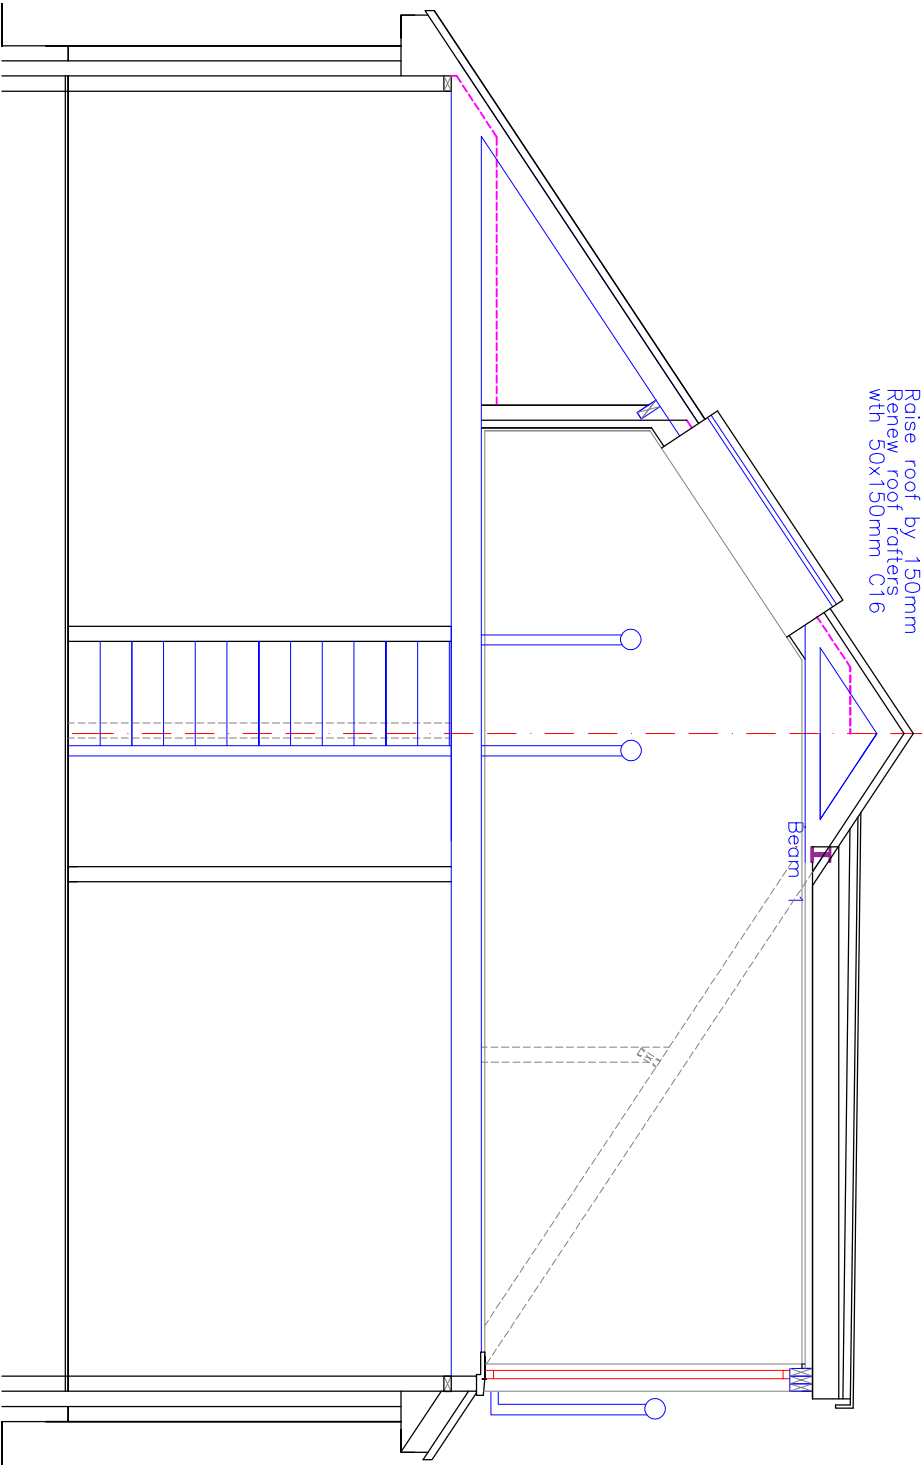


Proposed Section
1:50

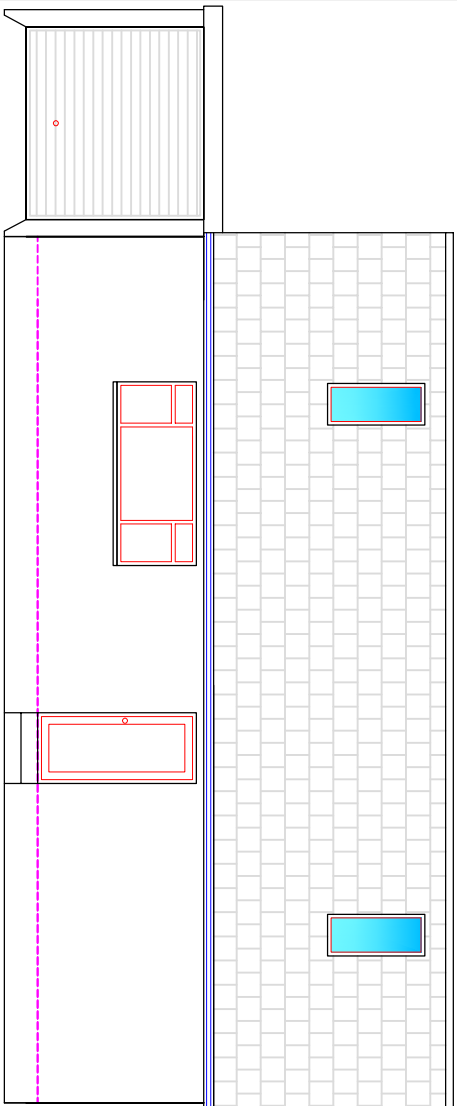


Proposed Front Elevation

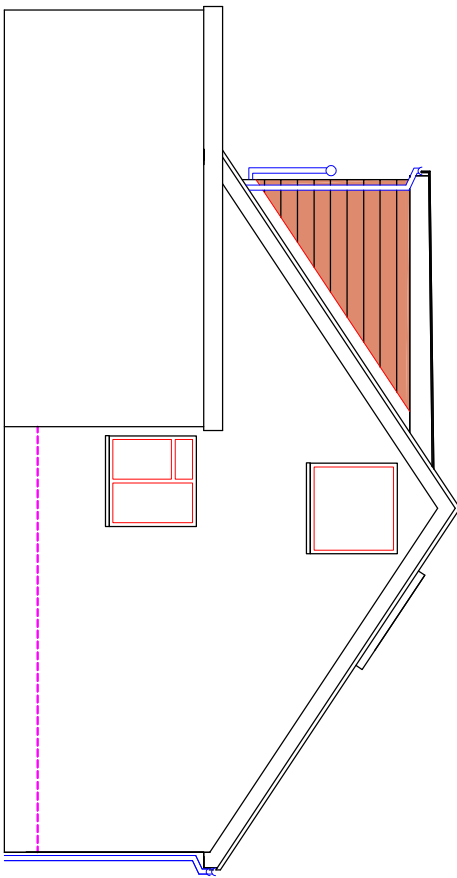


Proposed Side Elevation

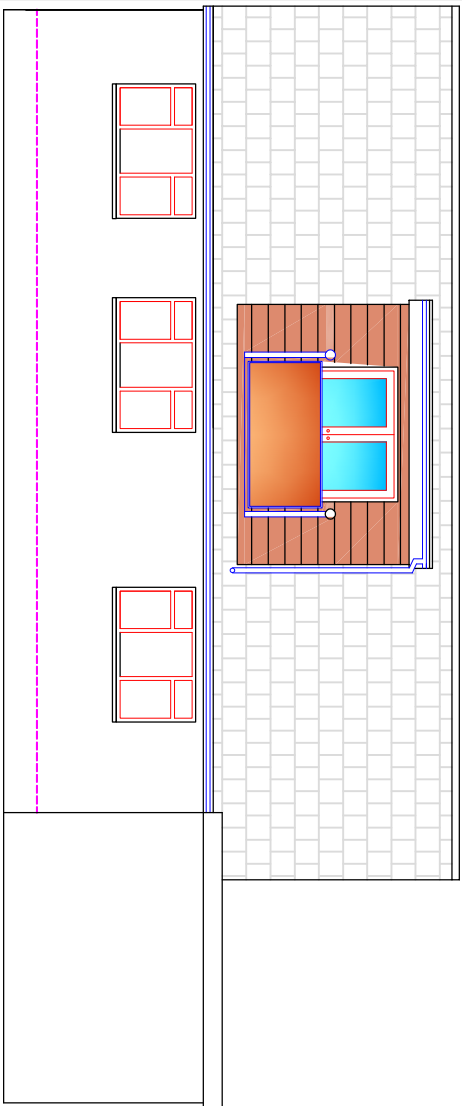

Proposed Rear Elevation

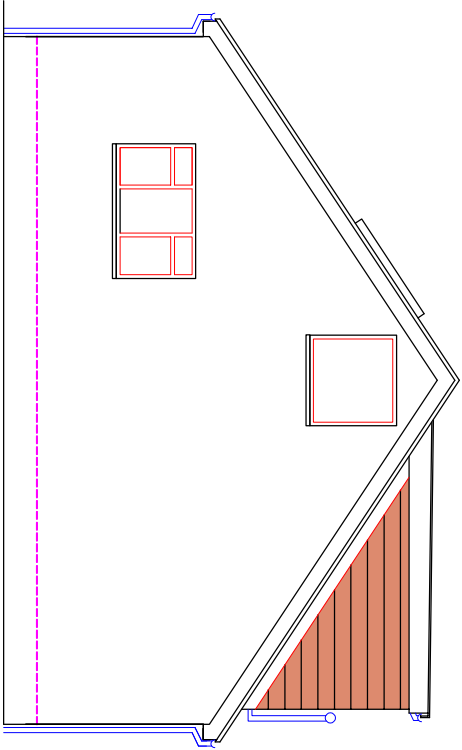


Proposed Side Elevation

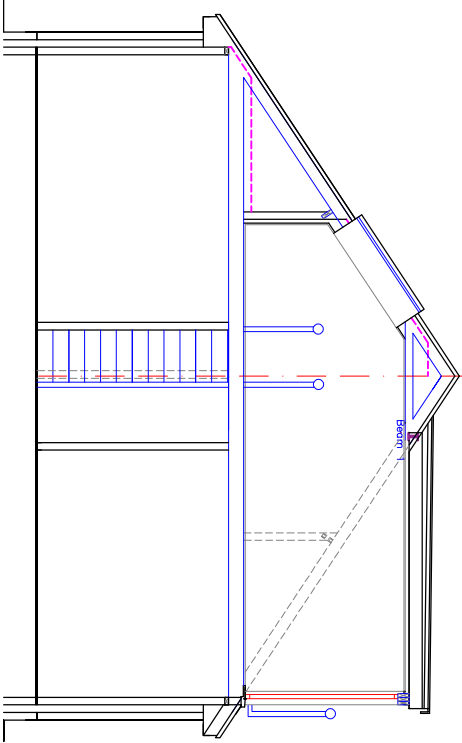


Proposed Section

Raise roof by 150mm
Rear roof rafters
with 50x150mm C16


Finishes	
Roof:	Roof tile charcoal grey. Polymer in grey
External walls:	Natural timber cladding
Balustrade:	Stainless Steel and Smoked Glass
Windows/Doors:	White uPVC
Fascia/RWC's:	White uPVC

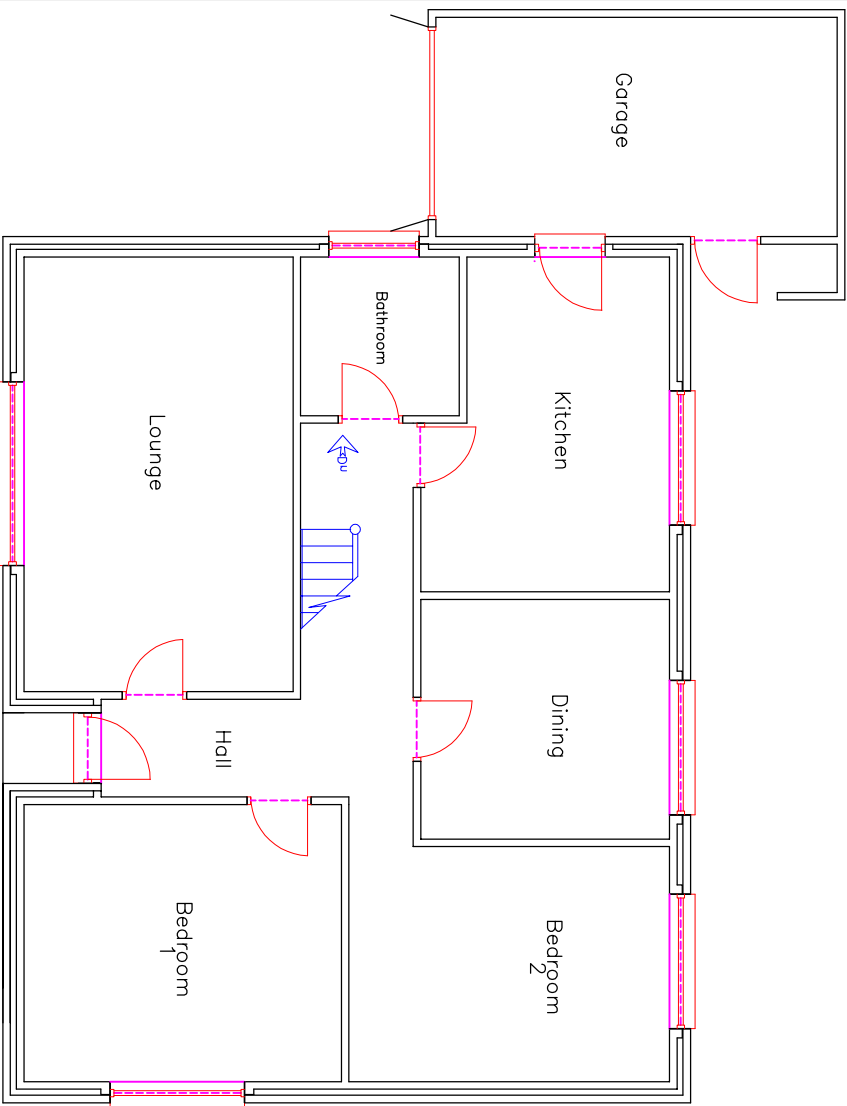

Proposed Ground Floor Plan

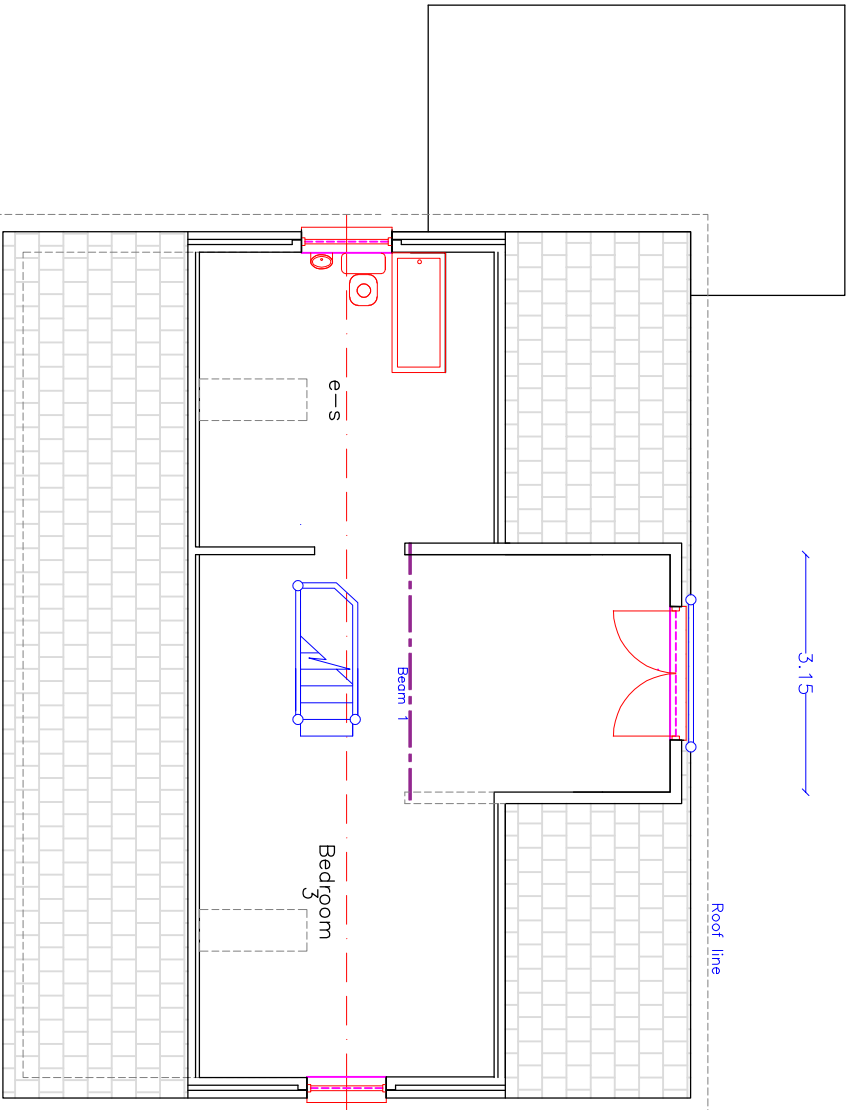

Proposed First Floor Plan

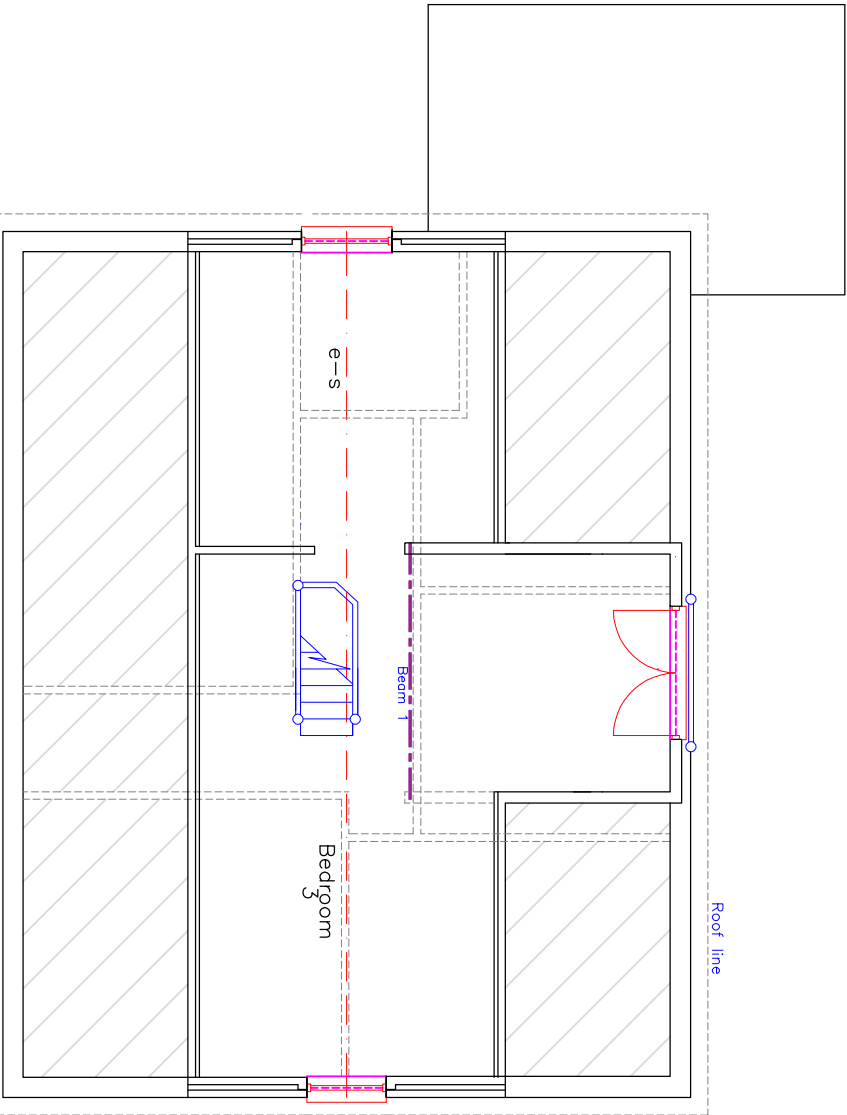

Proposed Structural First Floor Plan



Utopia Design
Architectural Services
Building Planning Application Support
Paul Thomas: BSc (Hons)
Email: utopiadass@hotmail.com
Tel: 01685 559230. Mob: 07908 725065
Drawing Status: FOR PLANNING/BUILDING FOR PURPOSES ONLY

Client
34, Pandy Close
Merthyr Tydfil CF47 8PB

Project
Proposed Loft Conversion
and Raising of Roof with
Front Elevation Roof Windows

Date
JUNE 2020

Title
Proposed Plans,
&
Sections

Scale
1:50

Paper
A2

Dwg No
PANDY_34_028