

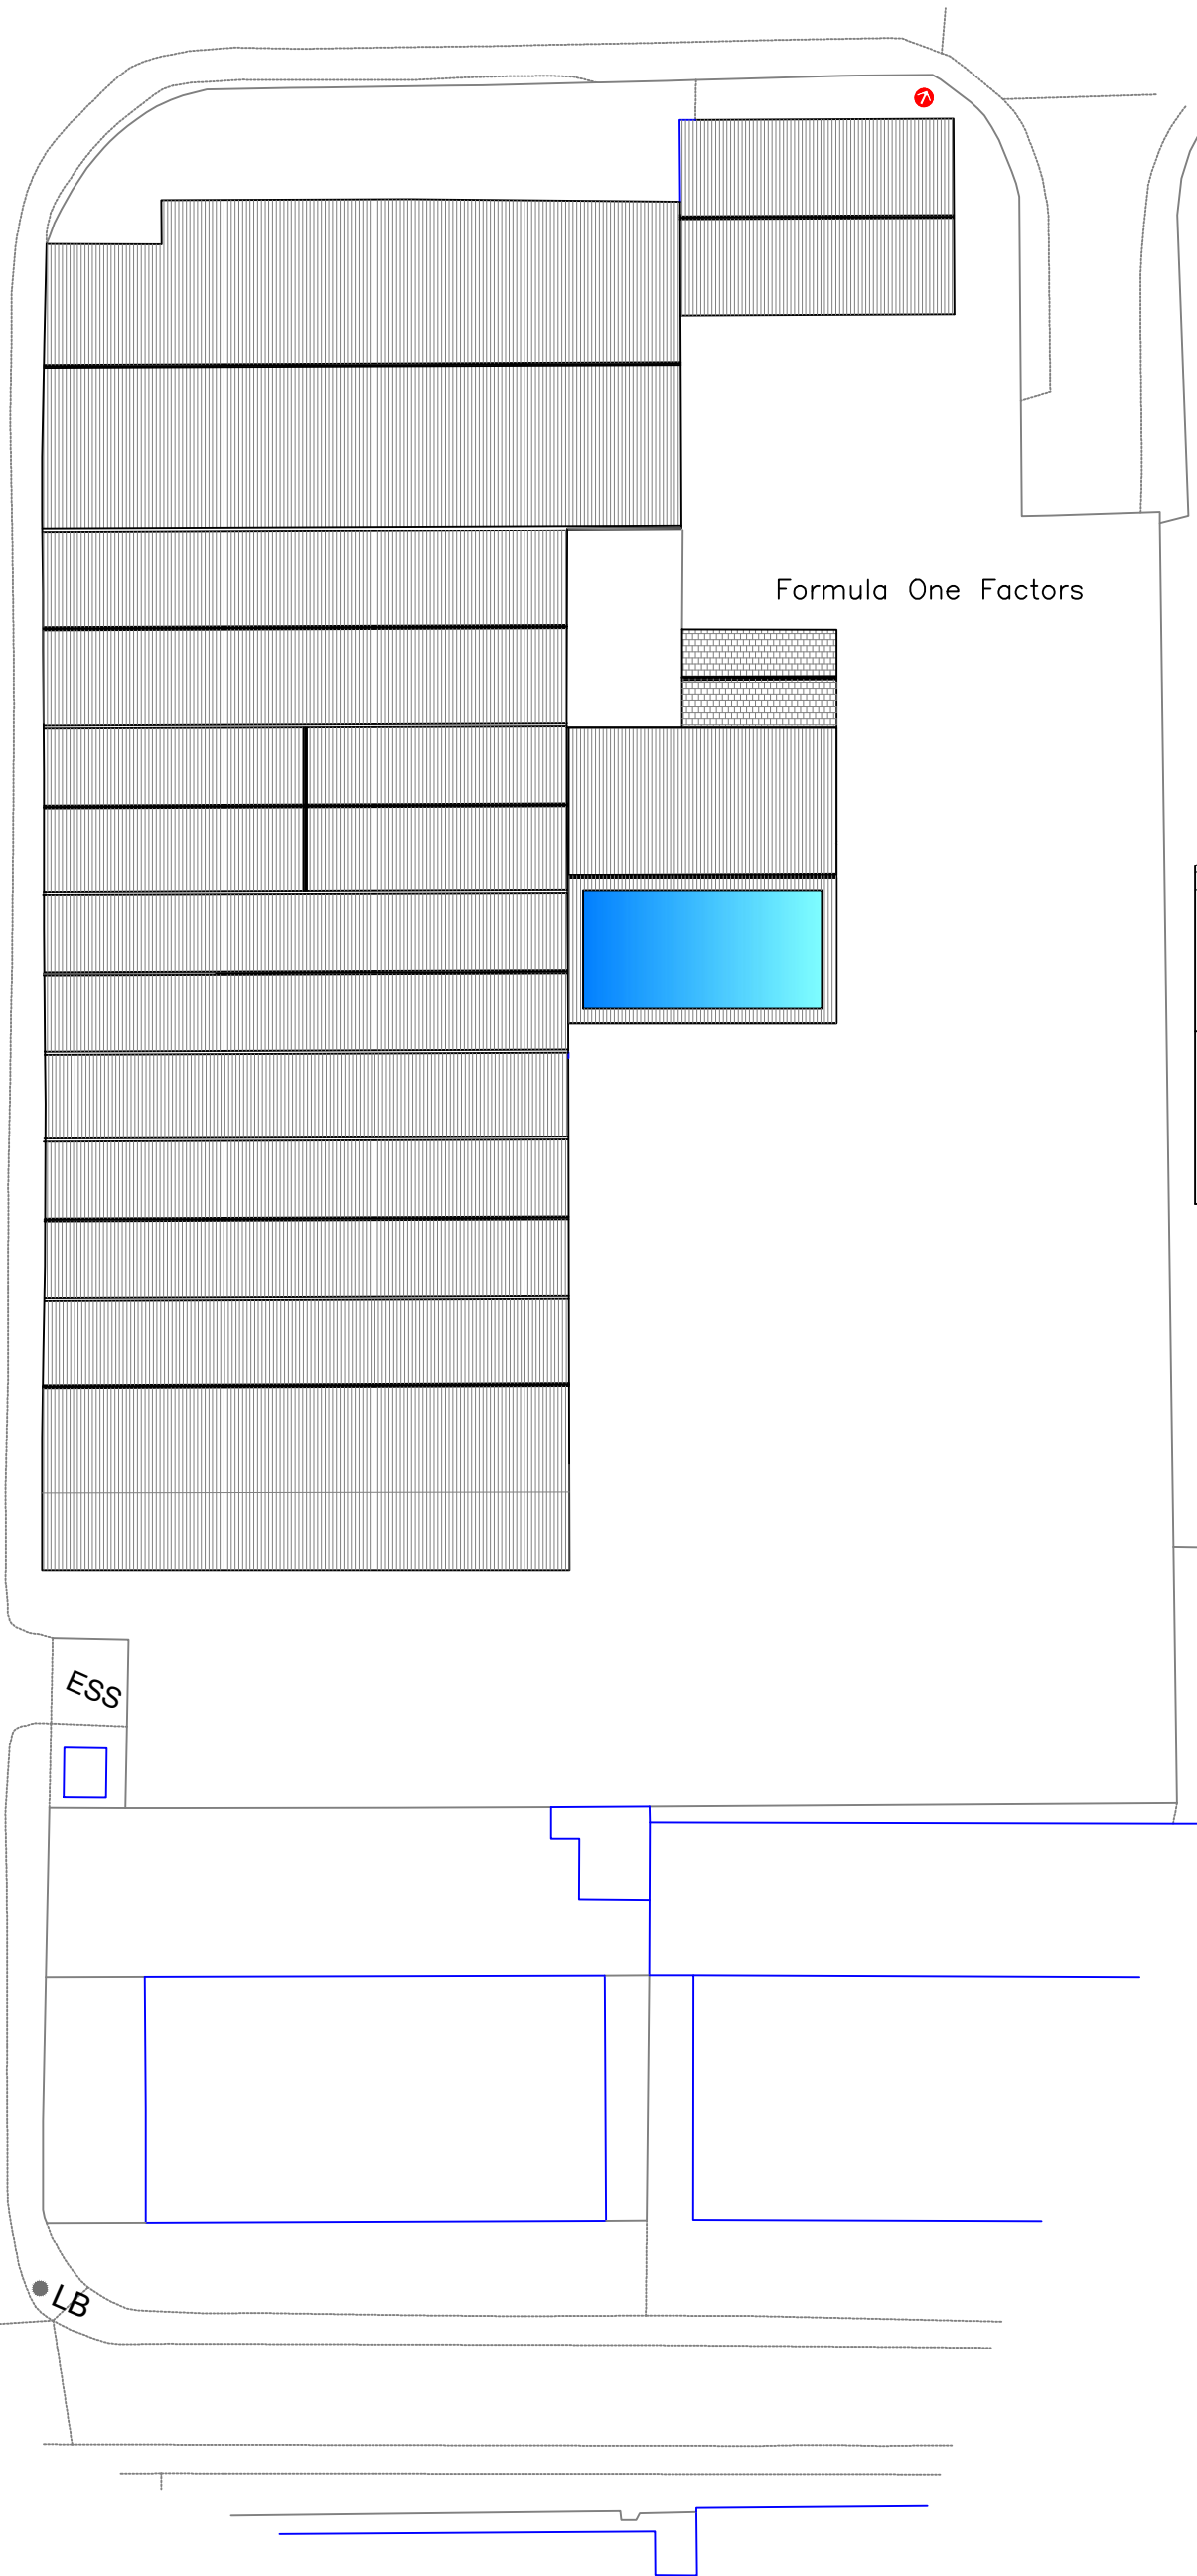


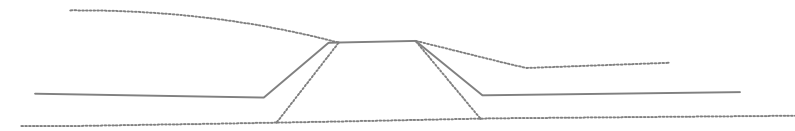


Proposed Site Plan
1:500


Formula One Factors

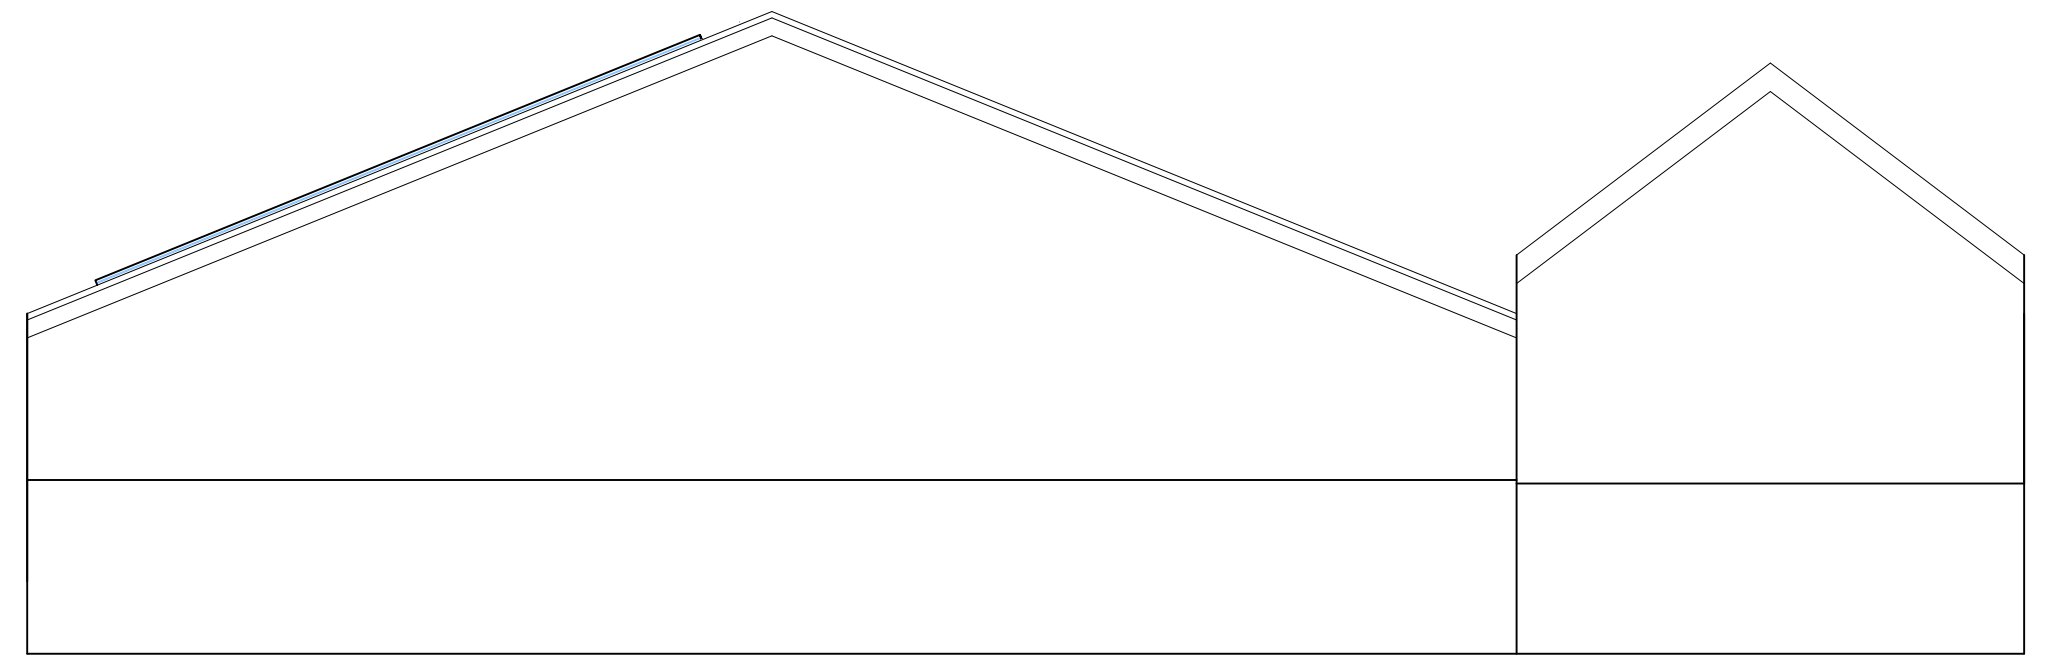

Proposed Front Elevation
1:100

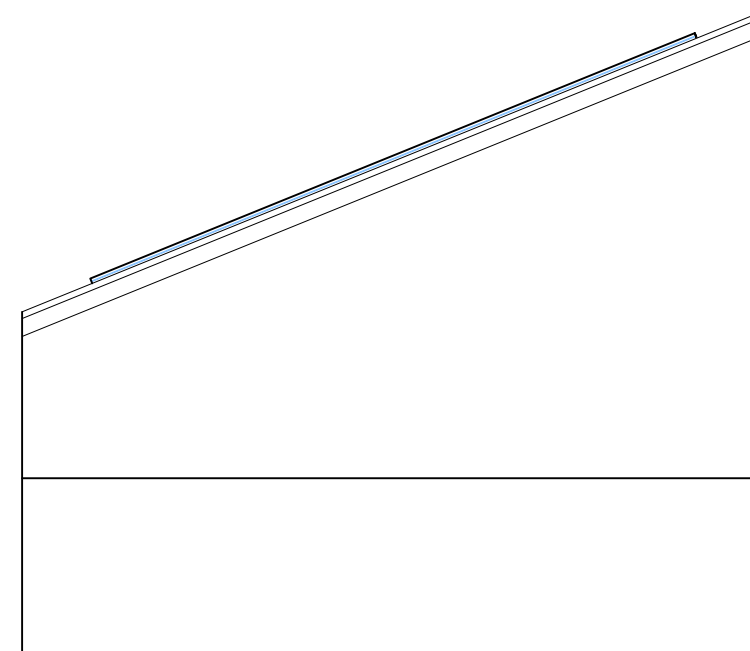


Proposed Partial Front Elevation
1:100

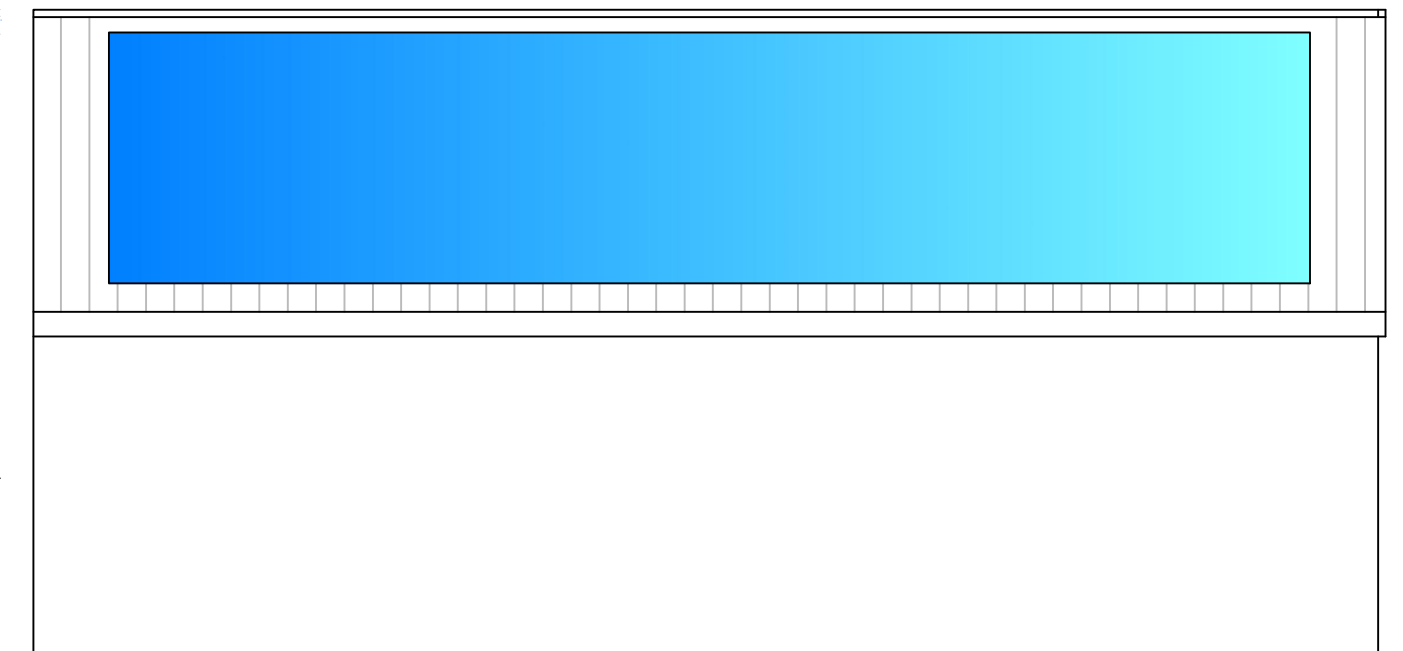

Proposed Side Elevation
1:100

Protrusion of PV
PV module min 35mm depth
K2 Minirail 385x85.4x31mm deep
Total protrusion 71.6mm
Min 1m from roof edge

Extg roof

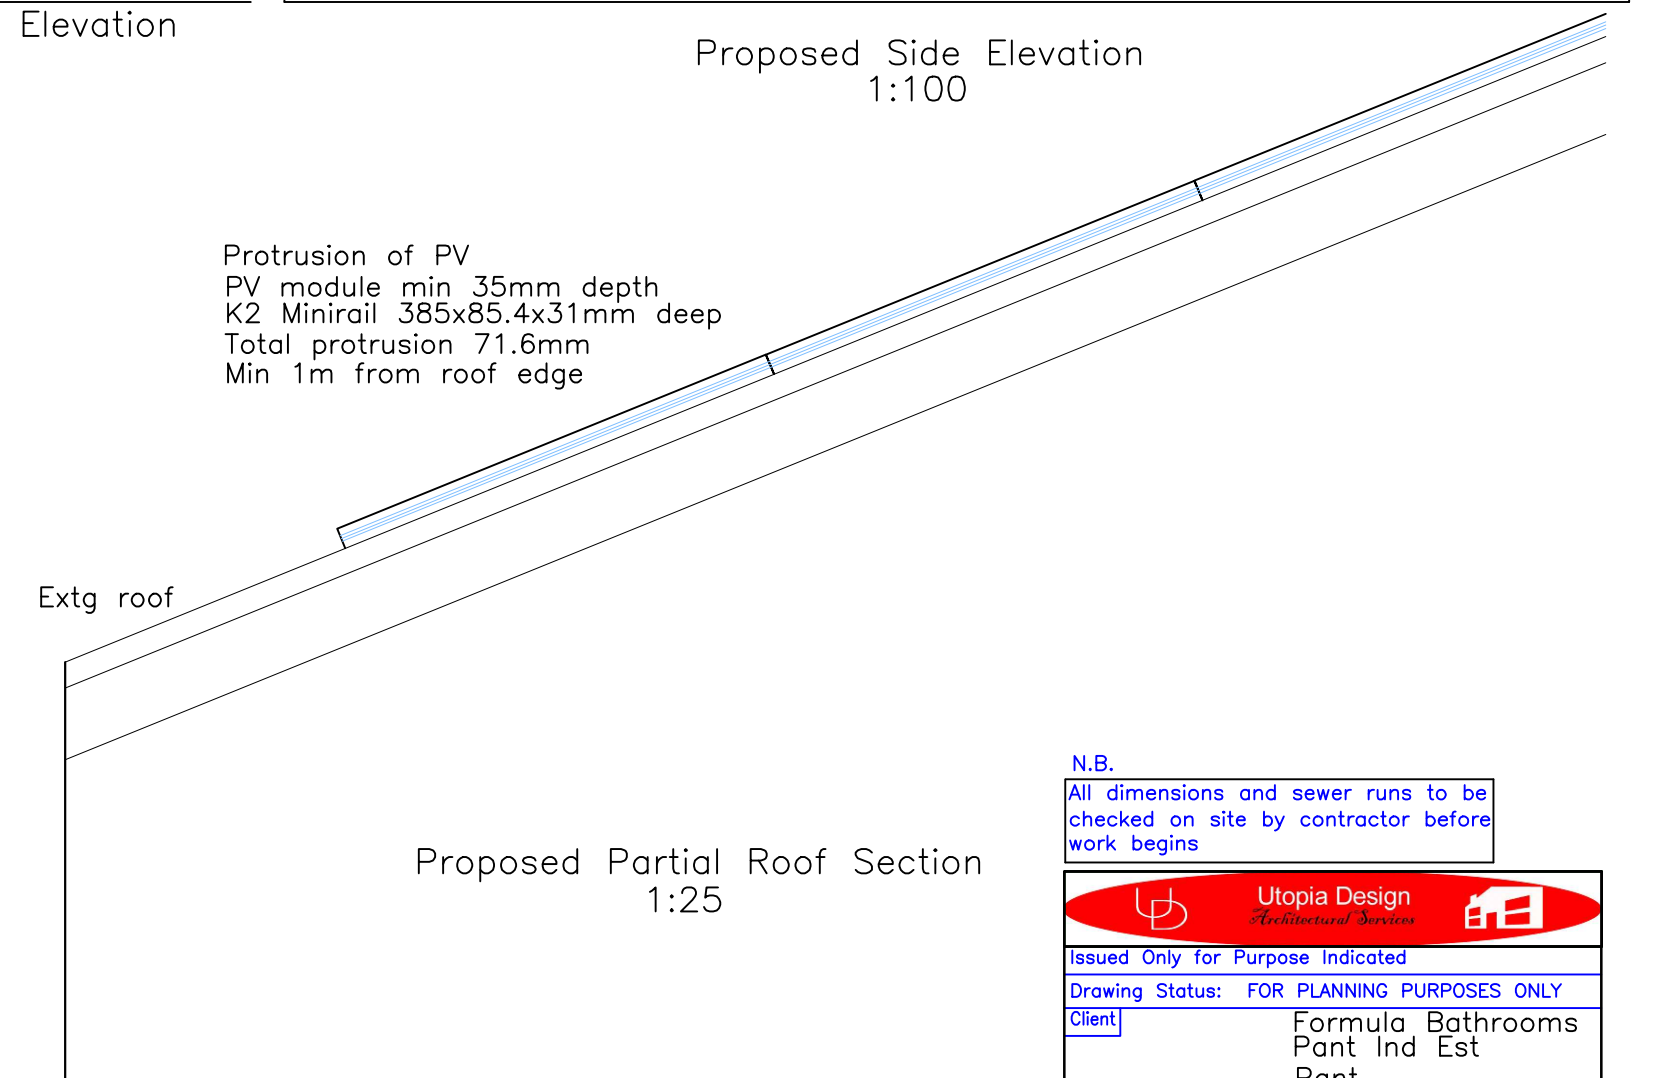

Proposed Partial Roof Section
1:25

N.B.
All dimensions and sewer runs to be
checked on site by contractor before
work begins

Utopia Design Architectural Services			
Issued Only for Purpose Indicated			
Drawing Status: FOR PLANNING PURPOSES ONLY			
Client	Formula Bathrooms Pant Ind Est Pant Merthyr Tydfil CF48 2SR		
Project	Proposed New Solar Panels on Roof		
Drawn by	Paper	Date	MAR 24
PT	A2	Scale	1:25 1:100 1:500
Title	Drwg No		
Proposed Elevations and Site Plan		FORMULA 02A	