




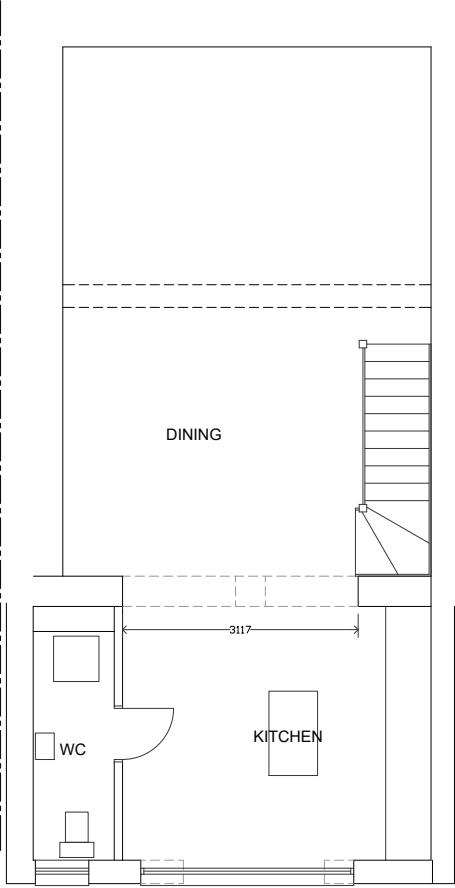

PROPOSED LOWER GROUND FLOOR PLAN

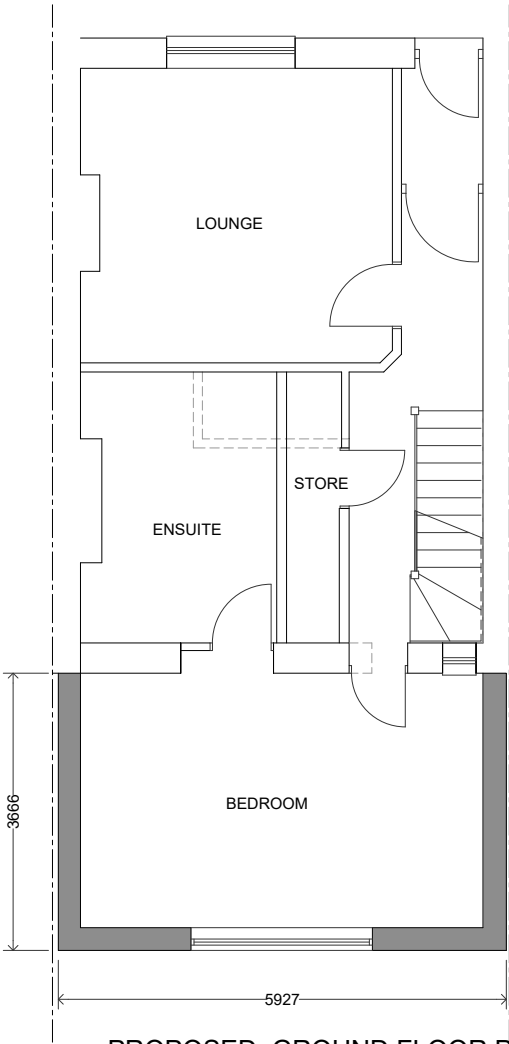

PROPOSED GROUND FLOOR PLAN

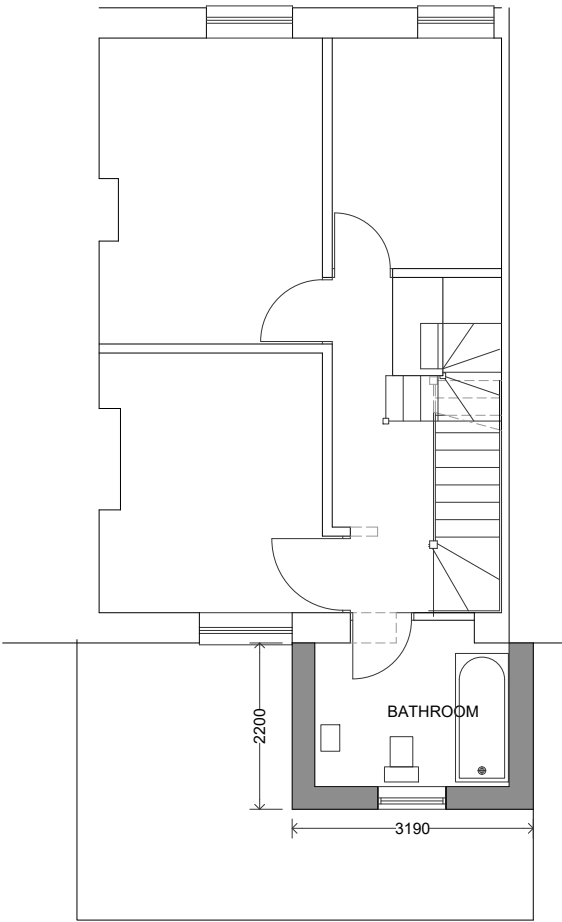

PROPOSED FIRST FLOOR PLAN

k.j.lloyd AADip. RIBA CHARTERED ARCHITECT		49 Coed Y Pia, LLanbradach Caerphilly, CF83 3PT	
PROJECT PROPOSED REAR EXTENSION 23 HANOVER STREET MERTHYR TYDFIL CF47 8SW		SCALE 1:100 @ A3	
		DATE JAN 2021	
		DRAWN KL	
		DRG. NO. 03	
DRAWING PROPOSED PLANS			
THIS DRAWING IS COPYRIGHT			