



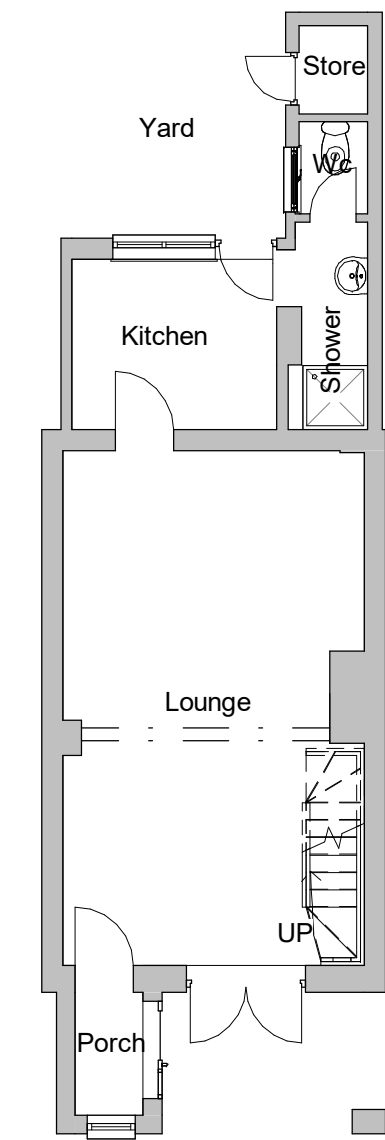


1 Existing Ground Floor
1 : 100

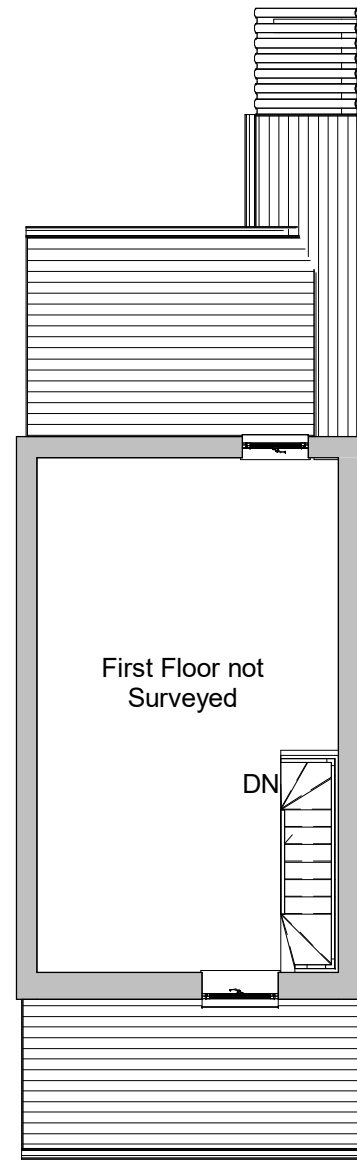


2 Existing First Floor
1 : 100




3 Existing Front Elevation
1 : 100

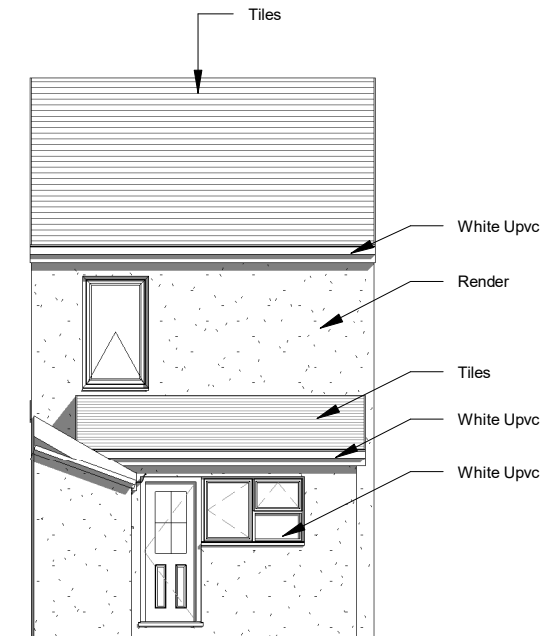

4 Existing Rear Elevation
1 : 100

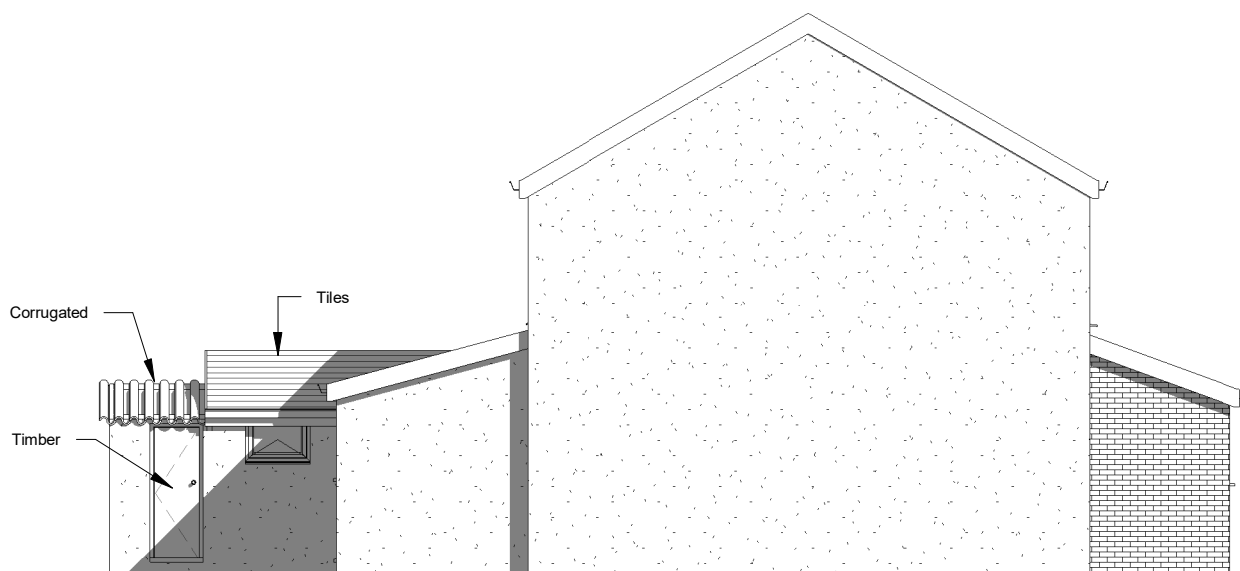

5 Existing Side 1 Elevation
1 : 100

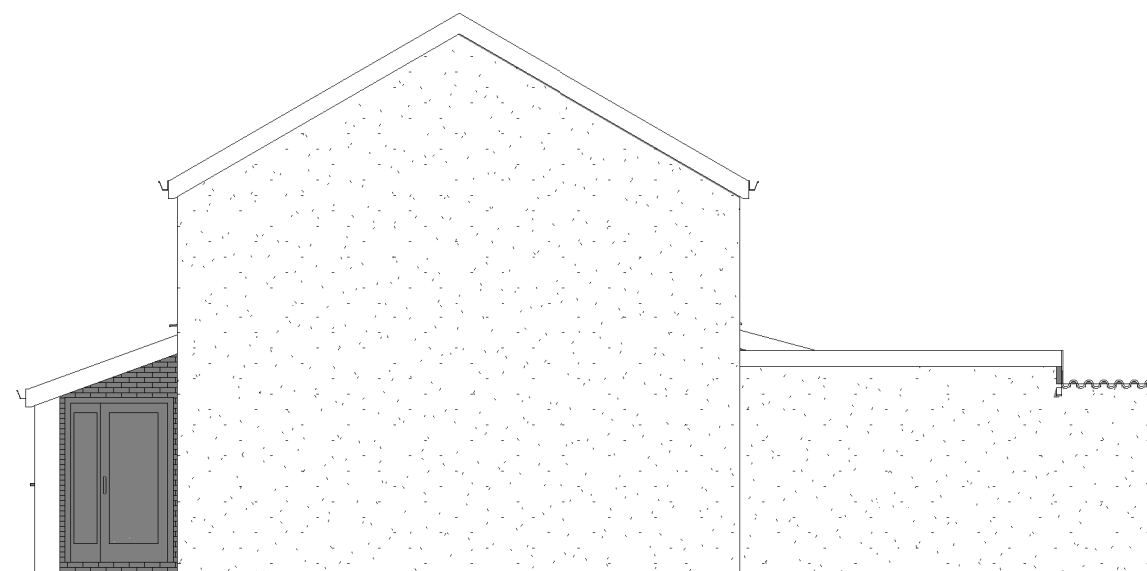

6 Existing Side 2 Elevation
1 : 100

INDIGO DESIGN (Part of 3dcadwales Ltd) 5 Ashlea Drive,
Merthyr Tydfil, CF47 0NY Tele 01685 385746 Mob -
07940913216 Email: philip@3dcadwales.co.uk

This Drawing is Copyright,
Dimensions to be checked
on site and not scaled from
this drawing



PURPOSE OF ISSUE
Planning Approval

DRWAING NUMBER
MC-01

PROJECT
Single storey extension to Rear

SHEET
Existing Plans and Elevations


Address
10 Model Cottages, Penyard,
Merthyr Tydfil. CF47 0HS

Checked by
JH

Drawn by
PH

Scale (@ A3)
1 : 100

Rev No	Description	Date
A	Issue	6/02/2021

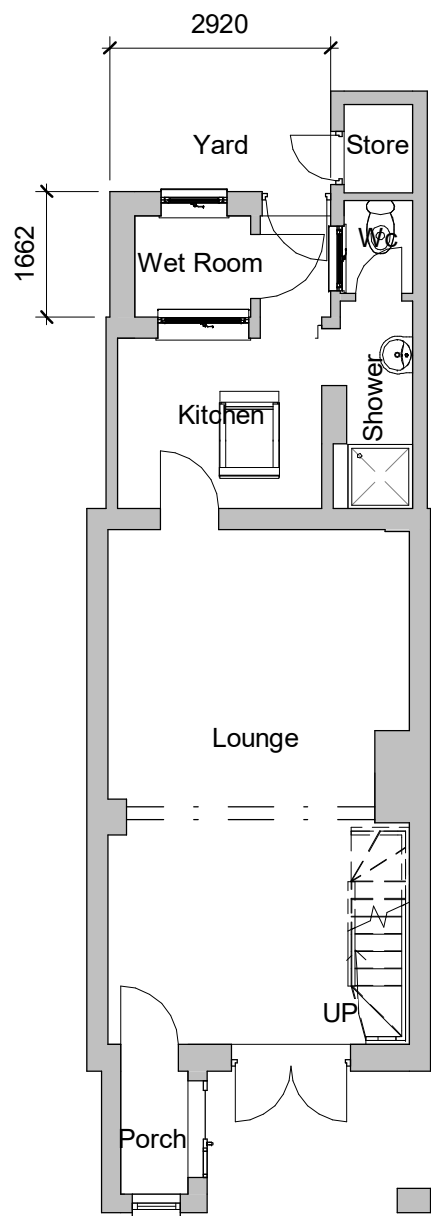


1 Proposed Ground Floor
1 : 100




2 Proposed First Floor
1 : 100




3 Proposed Front Elevation
1 : 100

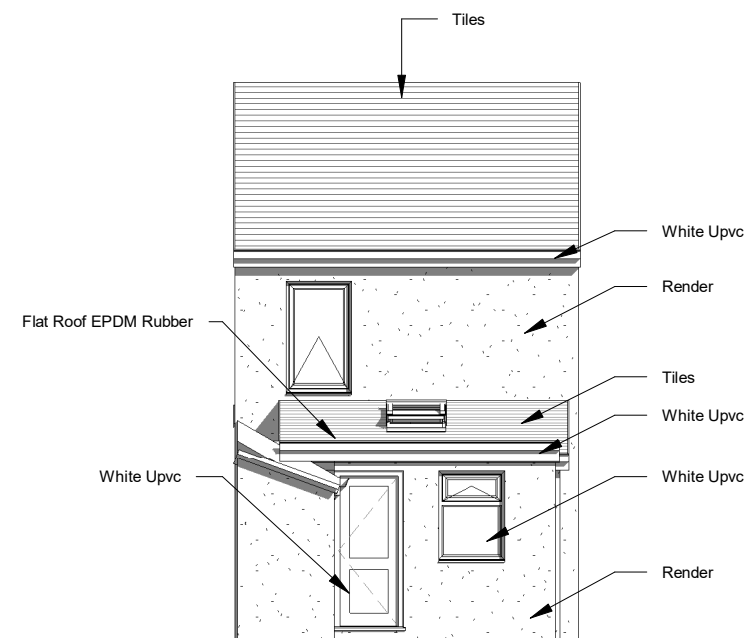

4 Proposed Rear Elevation
1 : 100

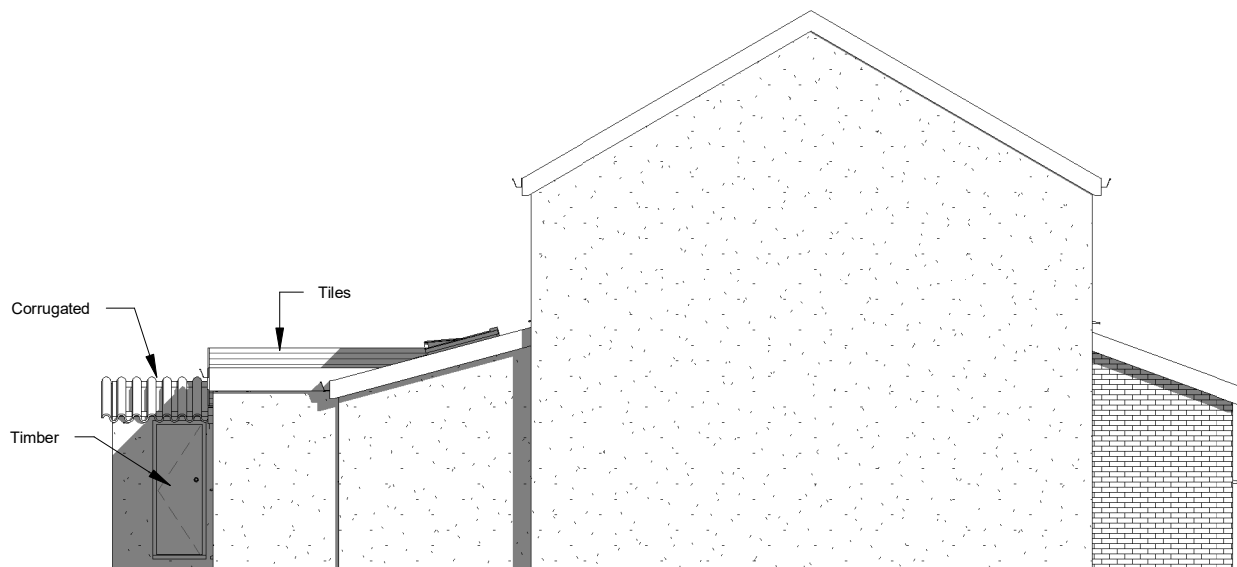


5 Proposed Side 1 Elevation
1 : 100

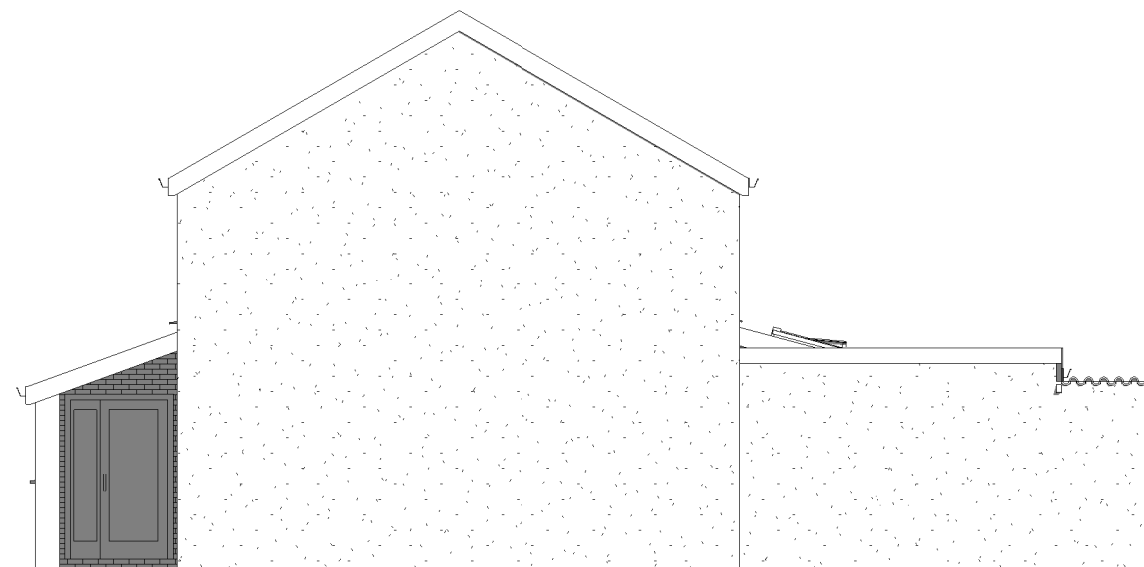


6 Proposed Side 2 Elevation
1 : 100

INDIGO DESIGN (Part of 3dcadwales Ltd) 5 Ashlea Drive, Merthyr Tydfil, CF47 0NY Tele 01685 385746 Mob - 07940913216 Email: philip@3dcadwales.co.uk		
This Drawing is Copyright, Dimensions to be checked on site and not scaled from this drawing		 Indigo 3d Design
PURPOSE OF ISSUE	DRAWING NUMBER	
Planning Approval	MC-02	
PROJECT		
Single storey extension to Rear		
SHEET		
Proposed Plans and Elevations		
Address		
10 Model Cottages, Penyard, Merthyr Tydfil. CF47 0HS		
Checked by	Drawn by	Scale (@ A3)
JH	PH	1 : 100
Rev No		
Description		
Date		
A	Issue	6/02/2021

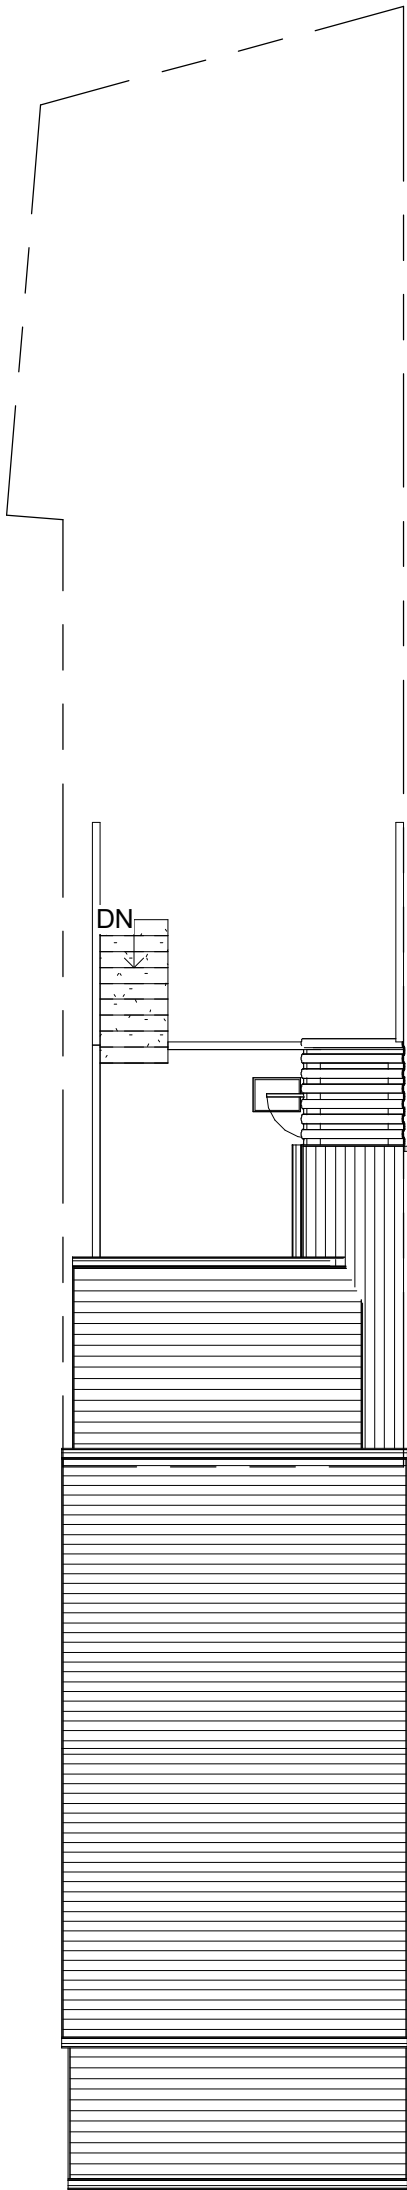

1 Existing Site
1 : 100

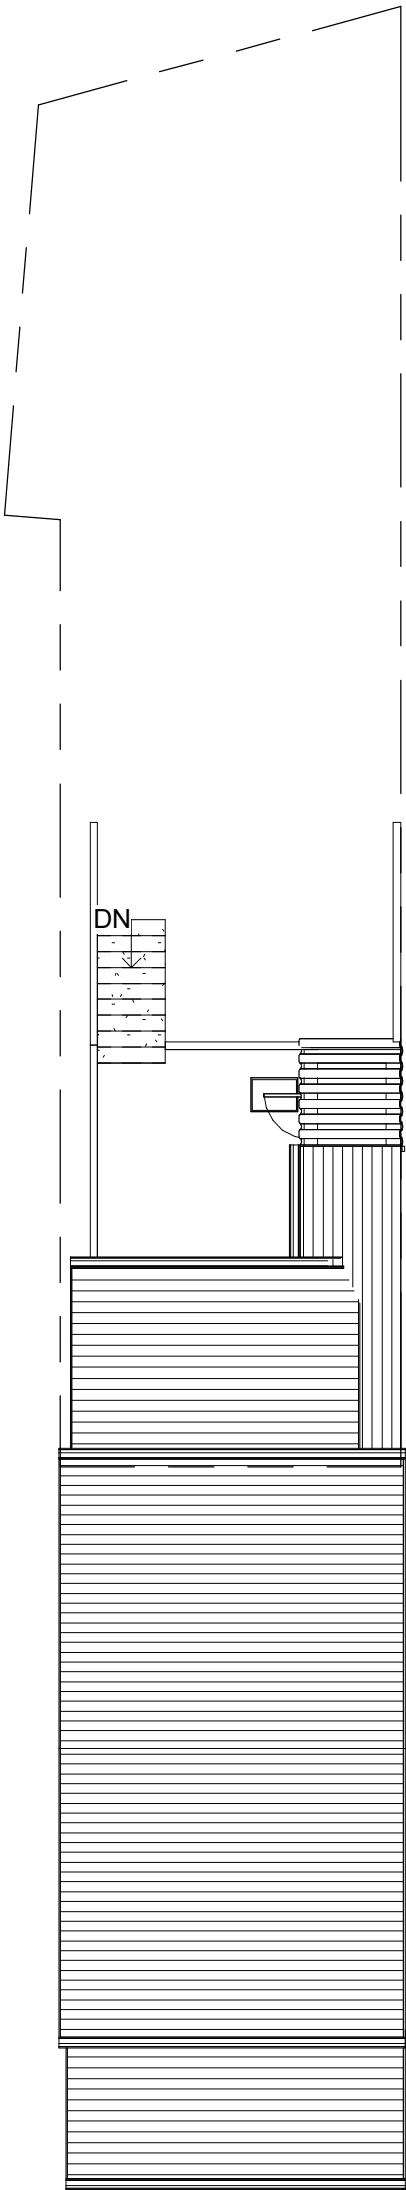

2 Proposed Site
1 : 100

INDIGO DESIGN (Part of 3dcadwales Ltd) 5 Ashlea
Drive, Merthyr Tydfil, CF47 0NY Tele 01685 385746
Mob 07940913216 Email: philip@3dcadwales.co.uk

This Drawing is Copyright,
Dimensions to be checked
on site and not scaled from
this drawing



PURPOSE OF ISSUE

Planning Approval

DRWAING NUMBER

MC-03

PROJECT

Single storey extension to Rear

SHEET

Site Plans

Address

10 Model Cottages, Penyard, Merthyr
Tydfil. CF47 0HS

Checked by

JH

Drawn by

PH

Scale (@ A3)

1 : 100

Rev No


A

Description


Issue

Date

6/02/2021

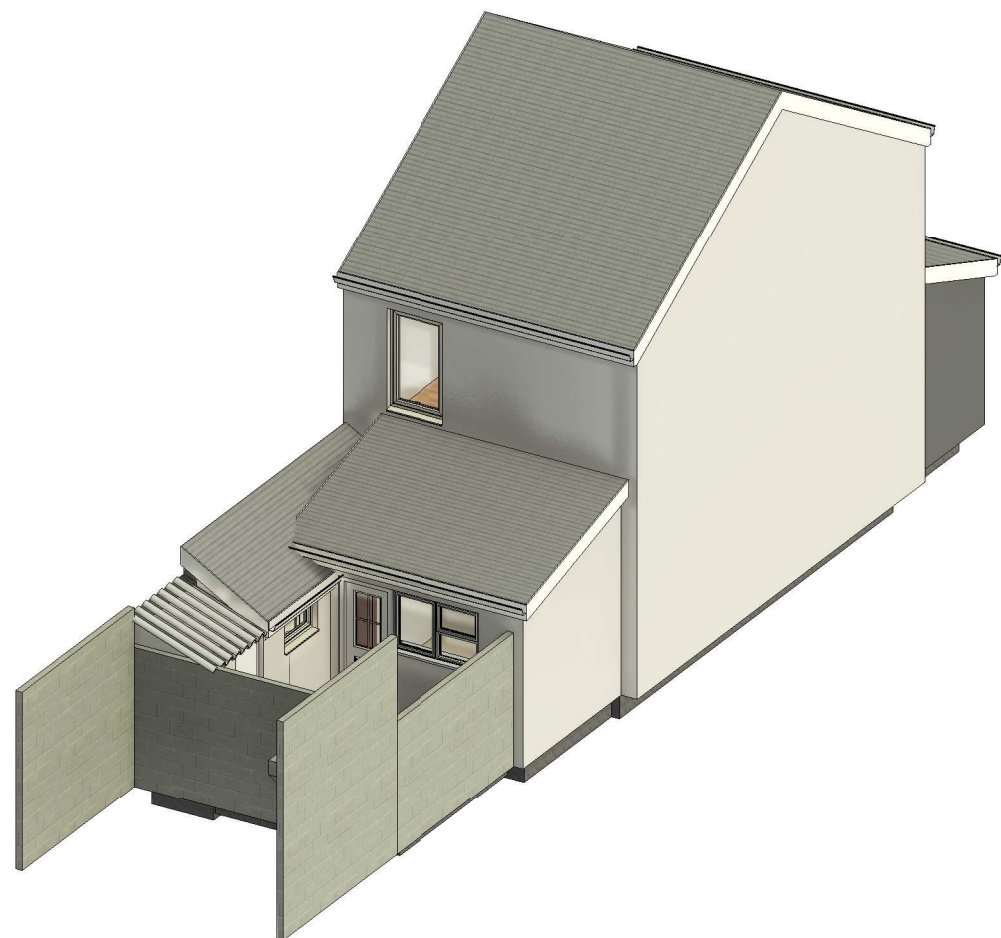

1 Existing Illustration

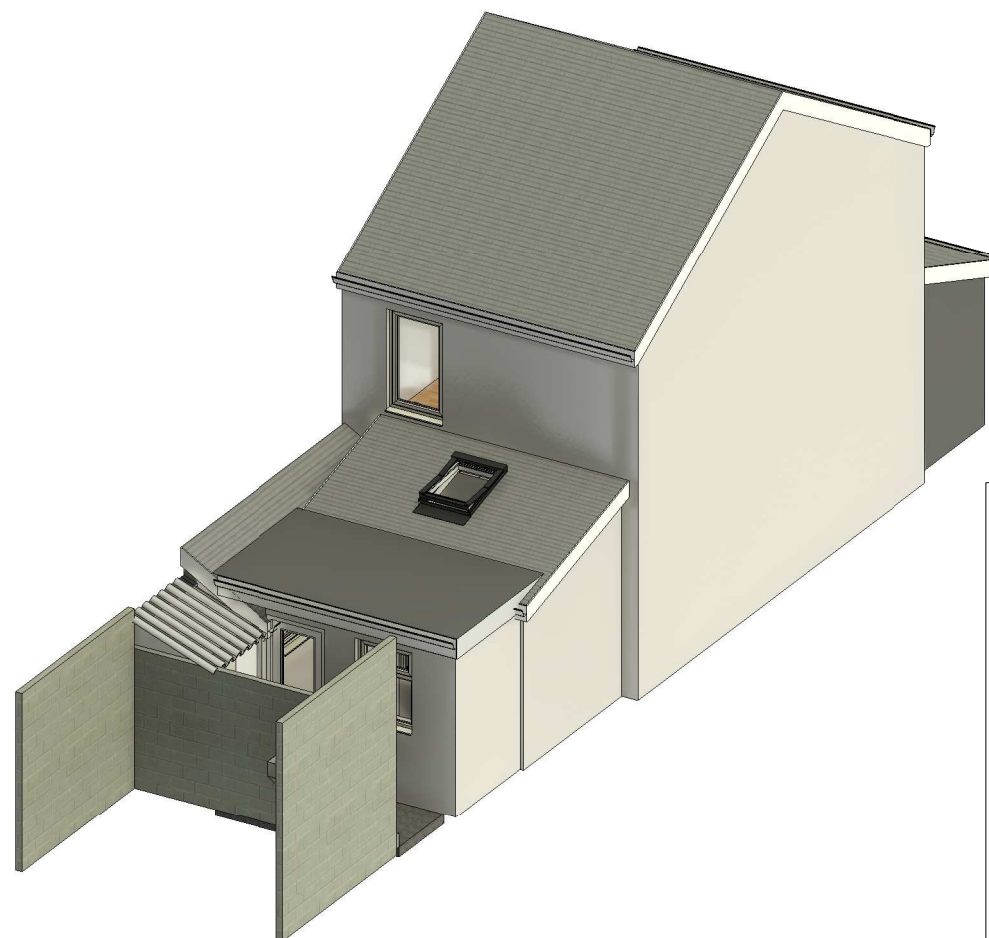

2 Proposed Illustration

INDIGO DESIGN (Part of 3dcadwales Ltd) 5 Ashlea Drive, Merthyr Tydfil, CF47 0NY Tele 01685 385746 Mob - 07940913216 Email: philip@3dcadwales.co.uk		
This Drawing is Copyright, Dimensions to be checked on site and not scaled from this drawing		 Indigo 3d Design
PURPOSE OF ISSUE Planning Approval	DRWAING NUMBER MC-04	
PROJECT Single storey extension to Rear		
SHEET Illustrations		
Address 10 Model Cottages, Penyard, Merthyr Tydfil. CF47 0HS		
Checked by JH	Drawn by PH	Scale (@ A3)
Rev No	Description	Date