




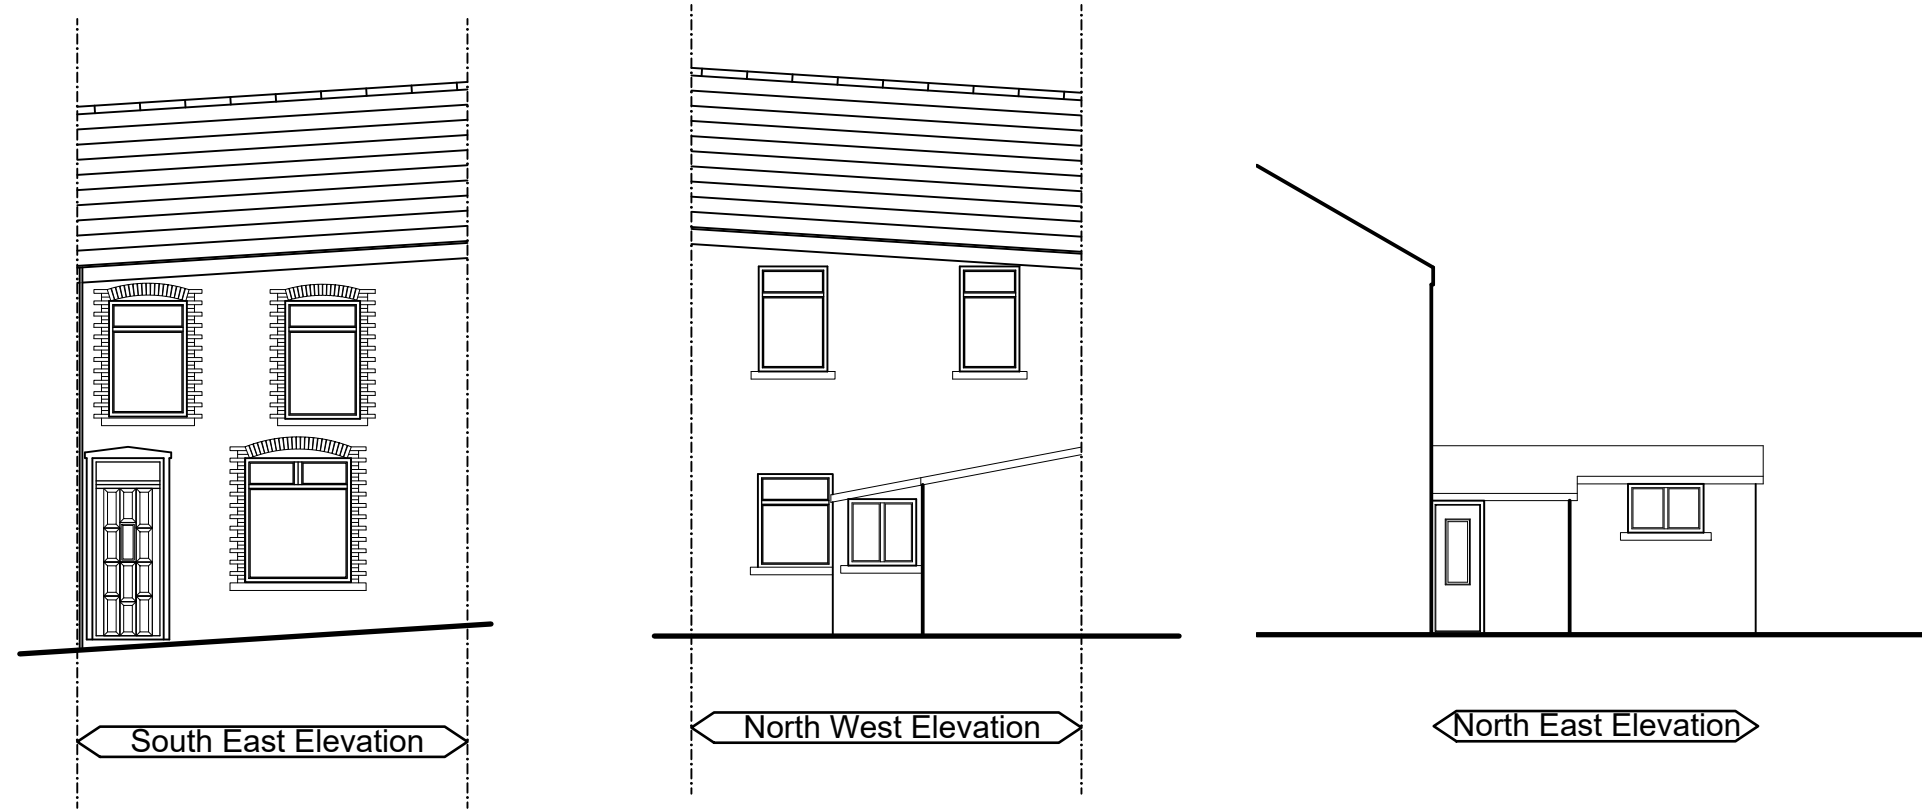


Elevations as Existing
Scale 1:100

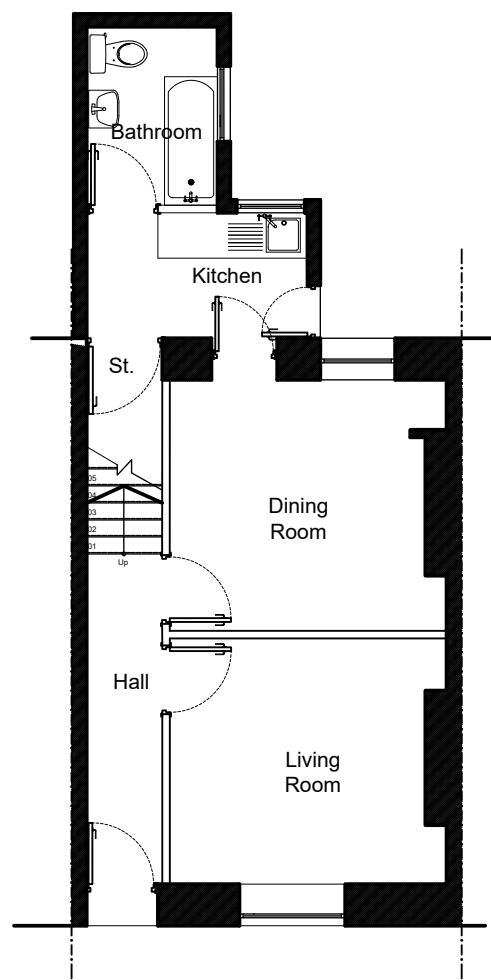


Ground Floor as Existing
Scale 1:100

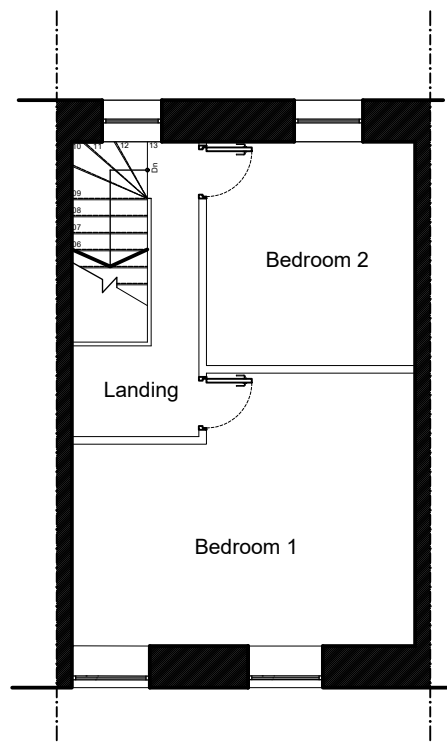


First Floor as Existing
Scale 1:100

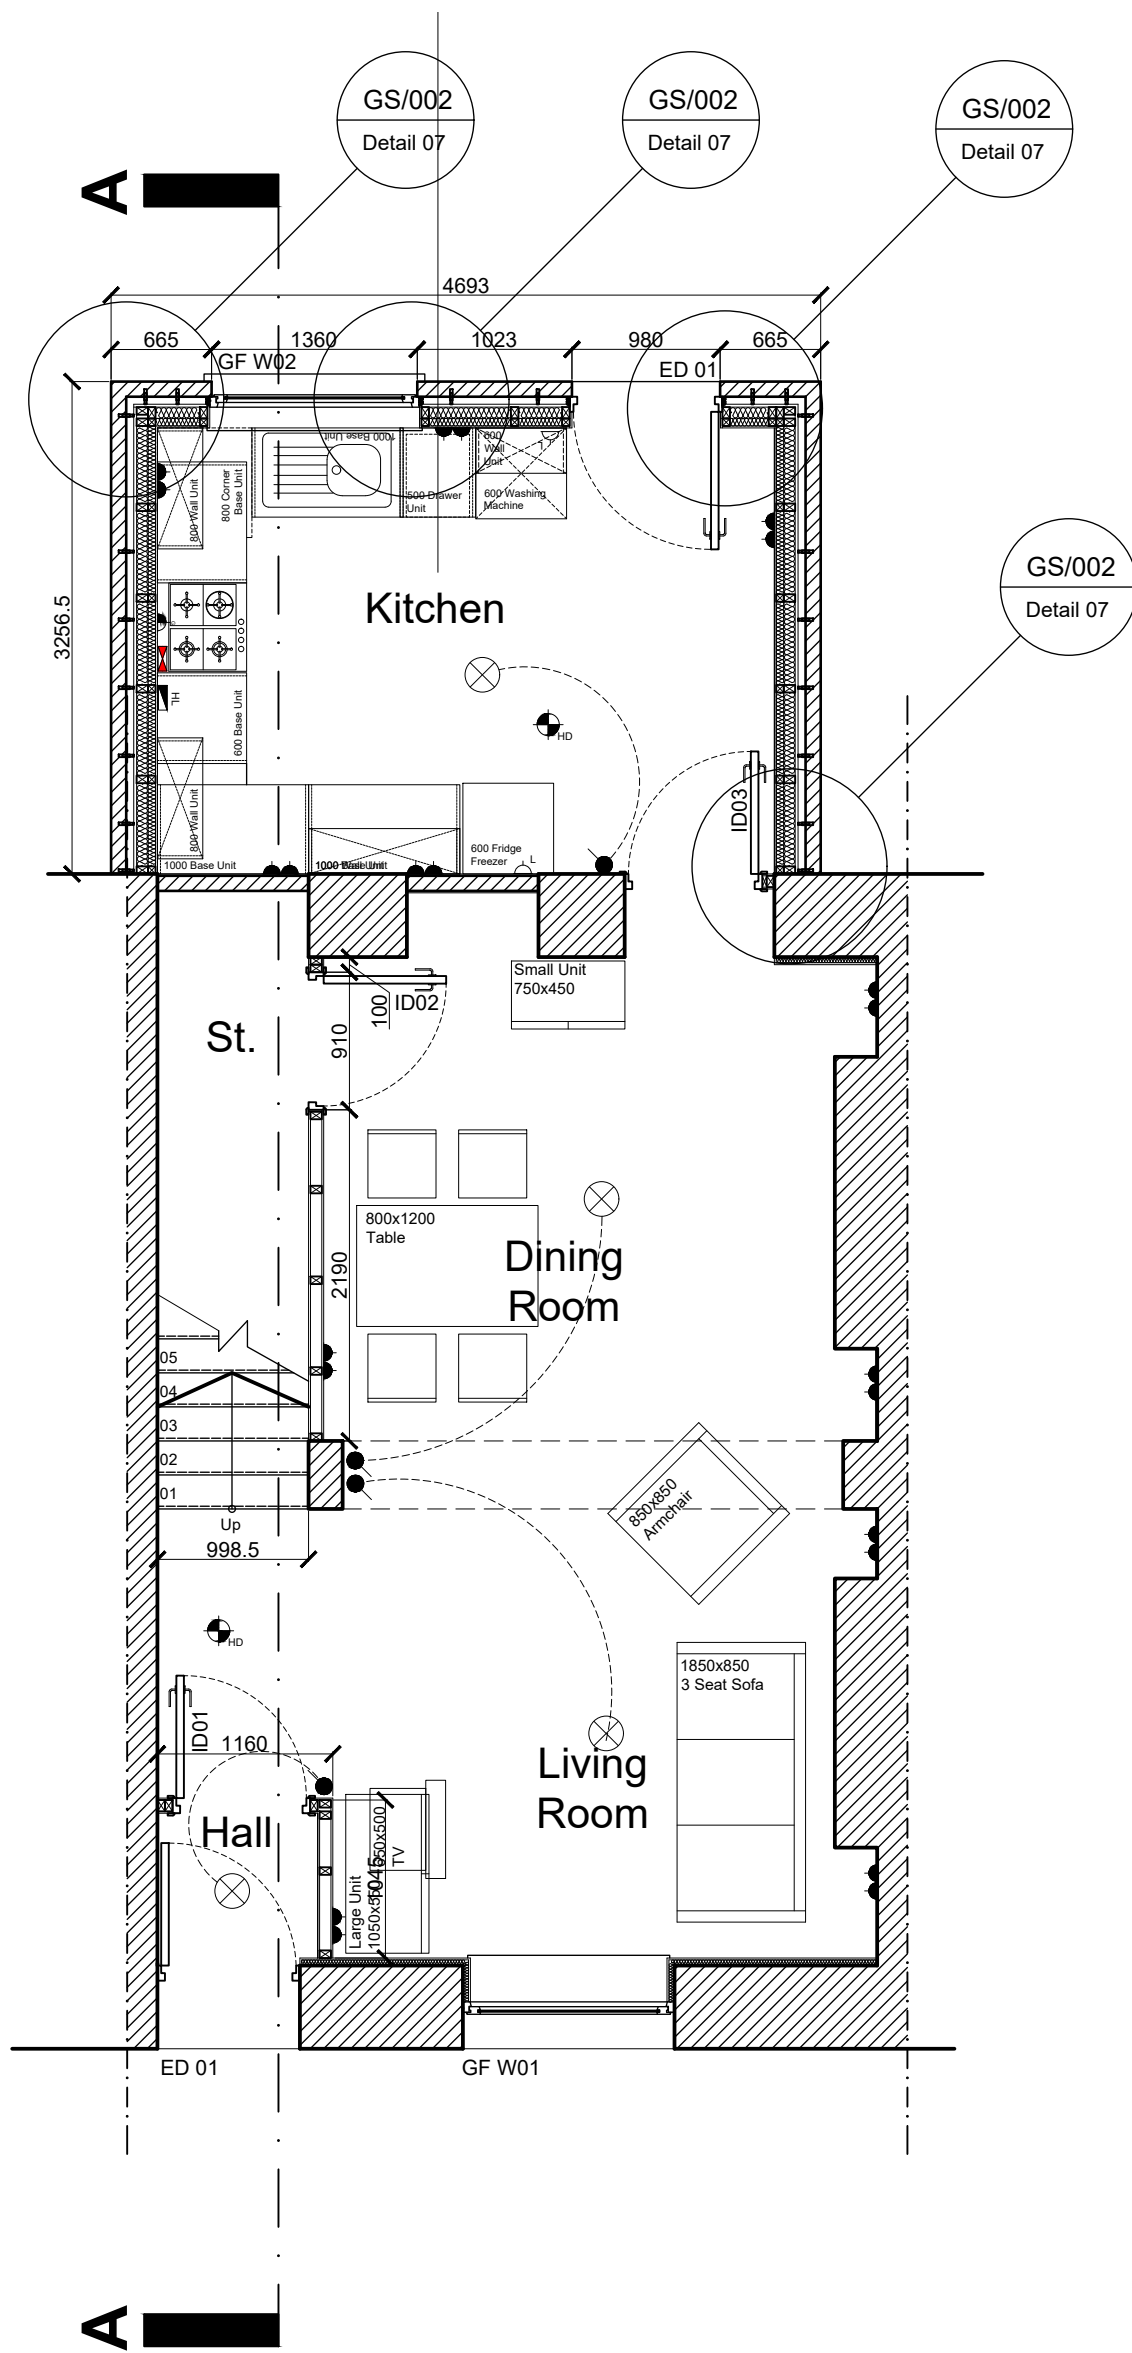


Ground Floor as Proposed
Scale 1:50

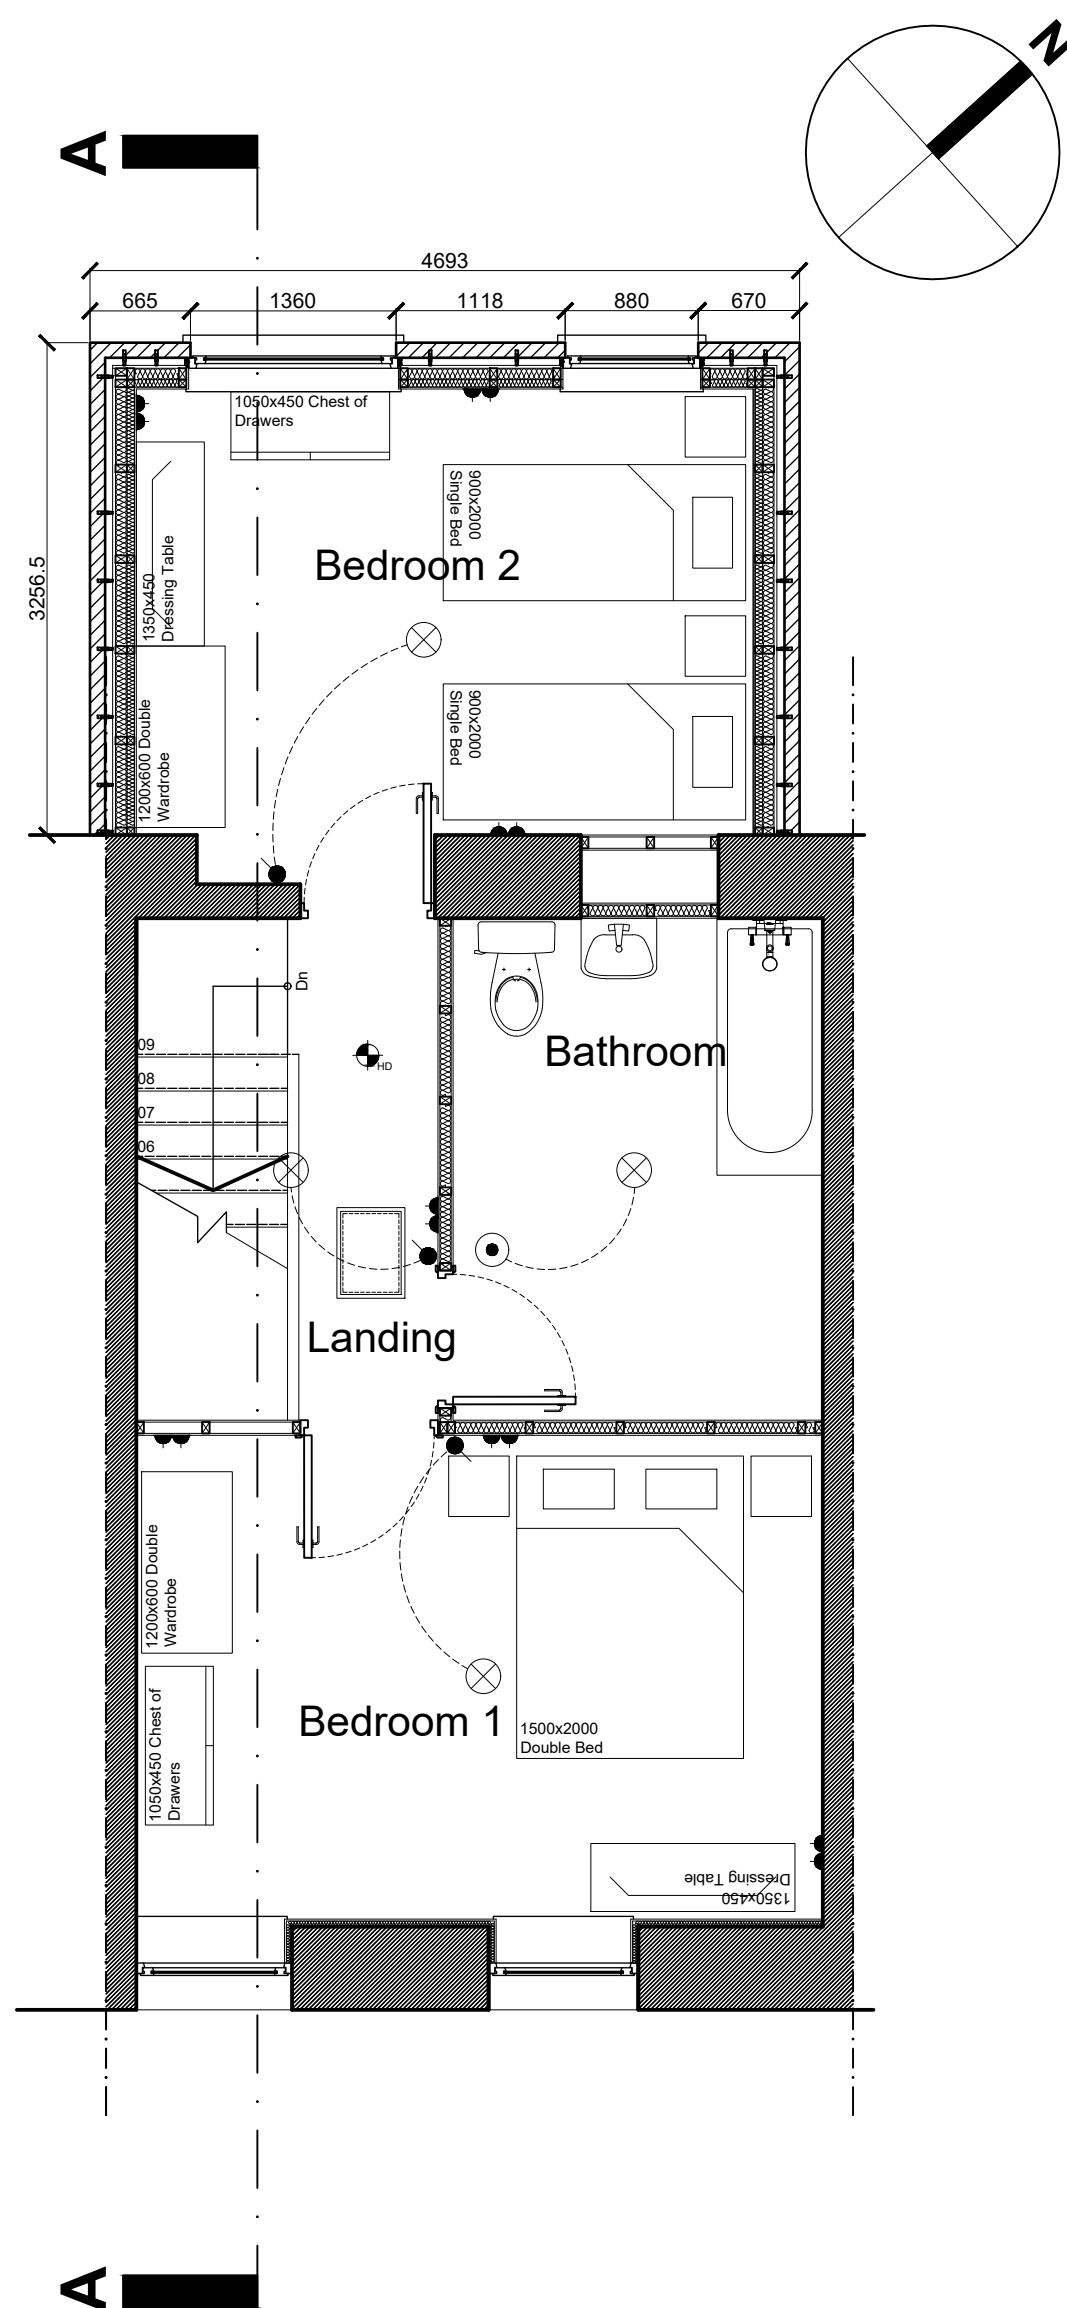


First Floor Plan as proposed
Scale 1:50

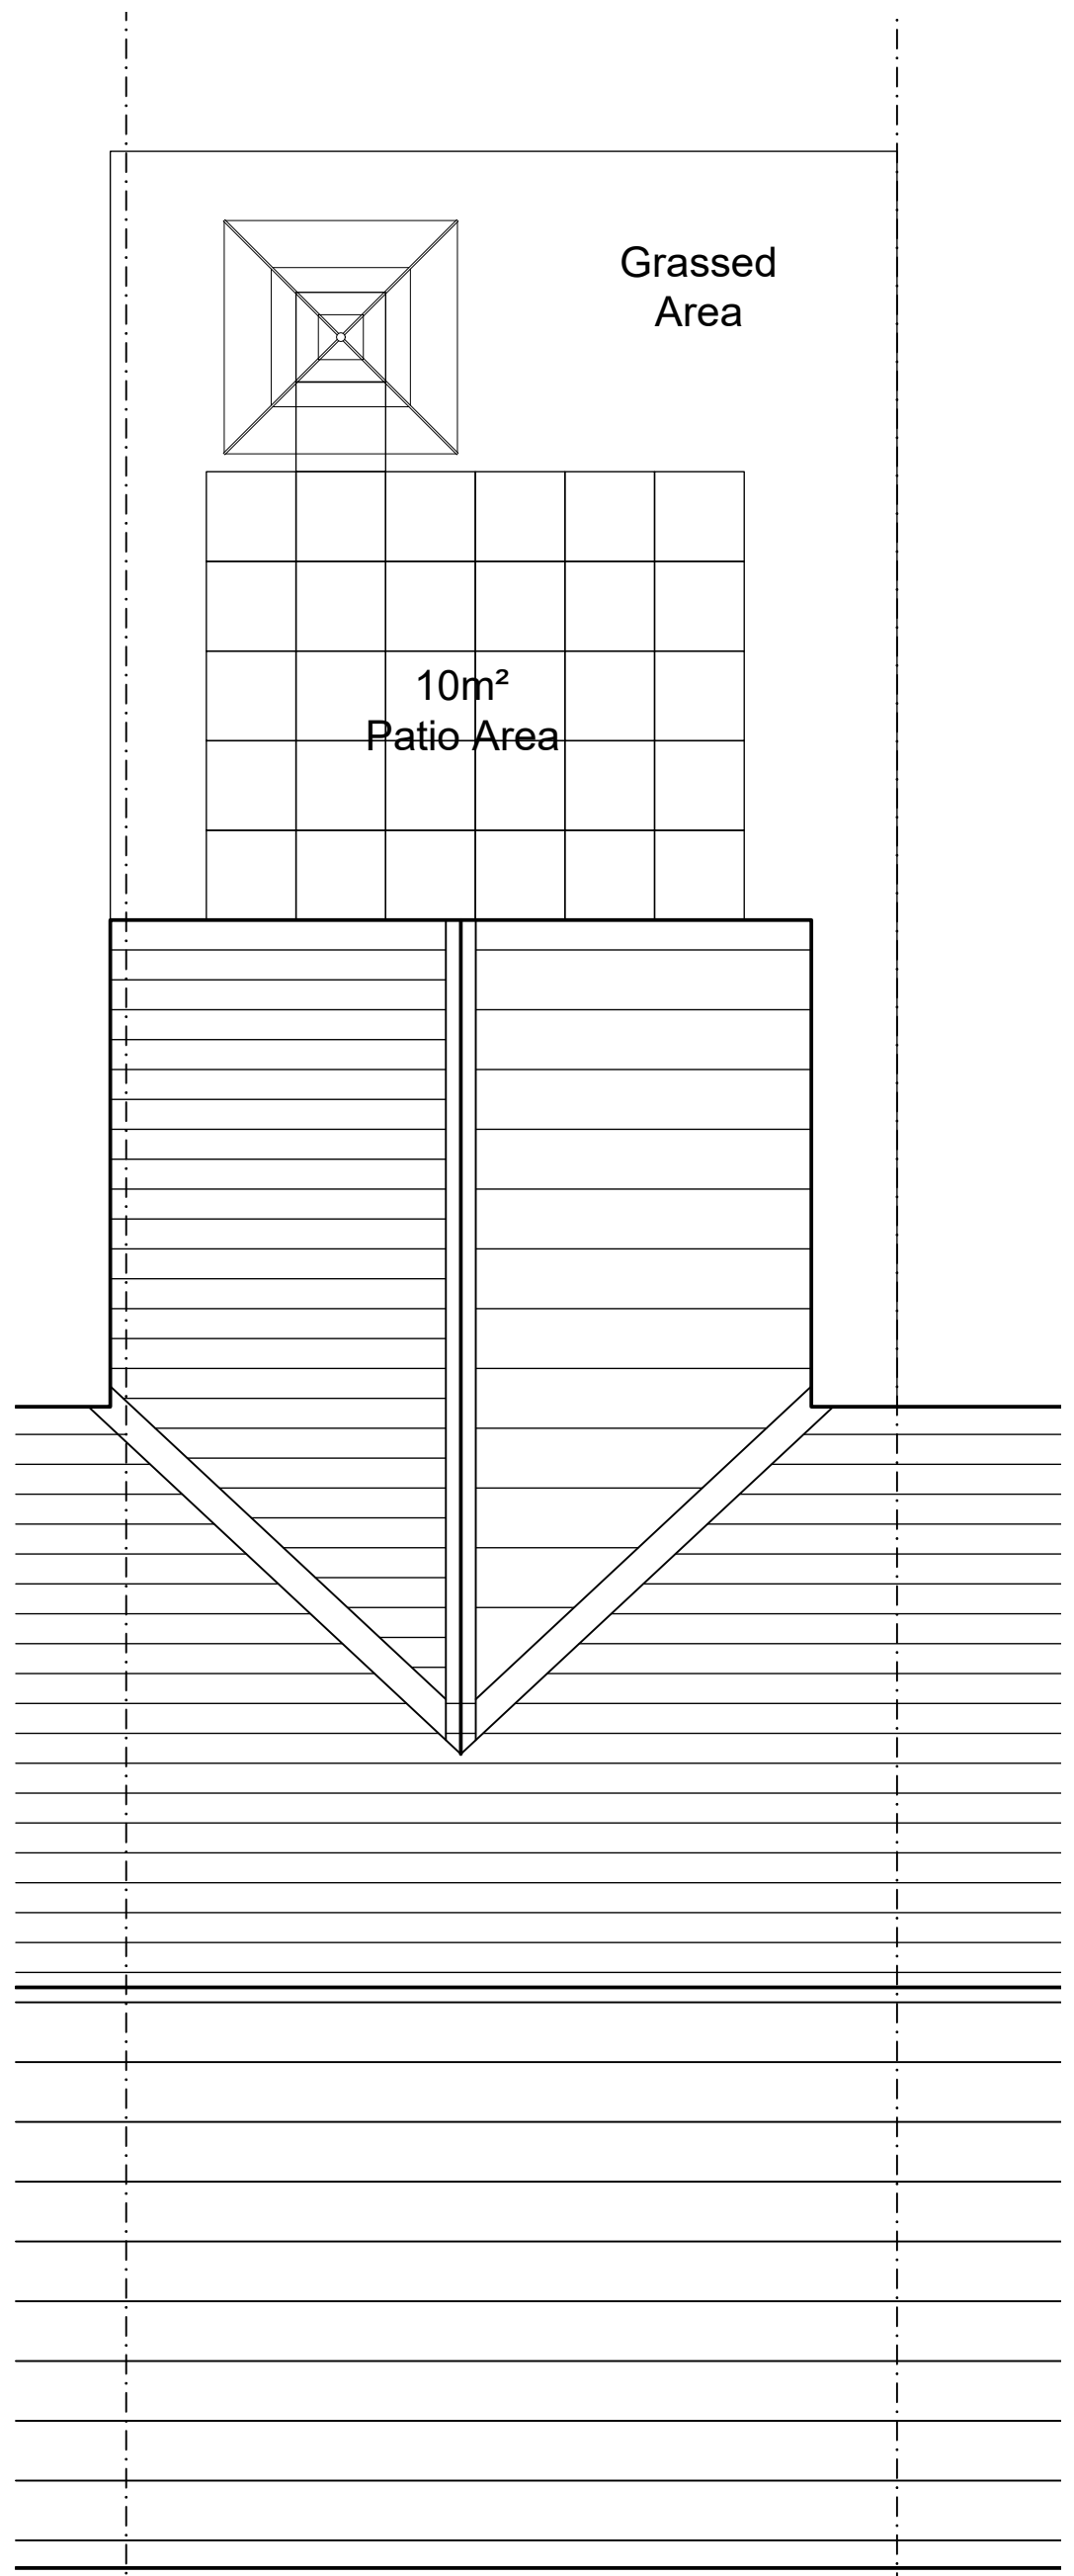

Garden as proposed
Scale 1:50

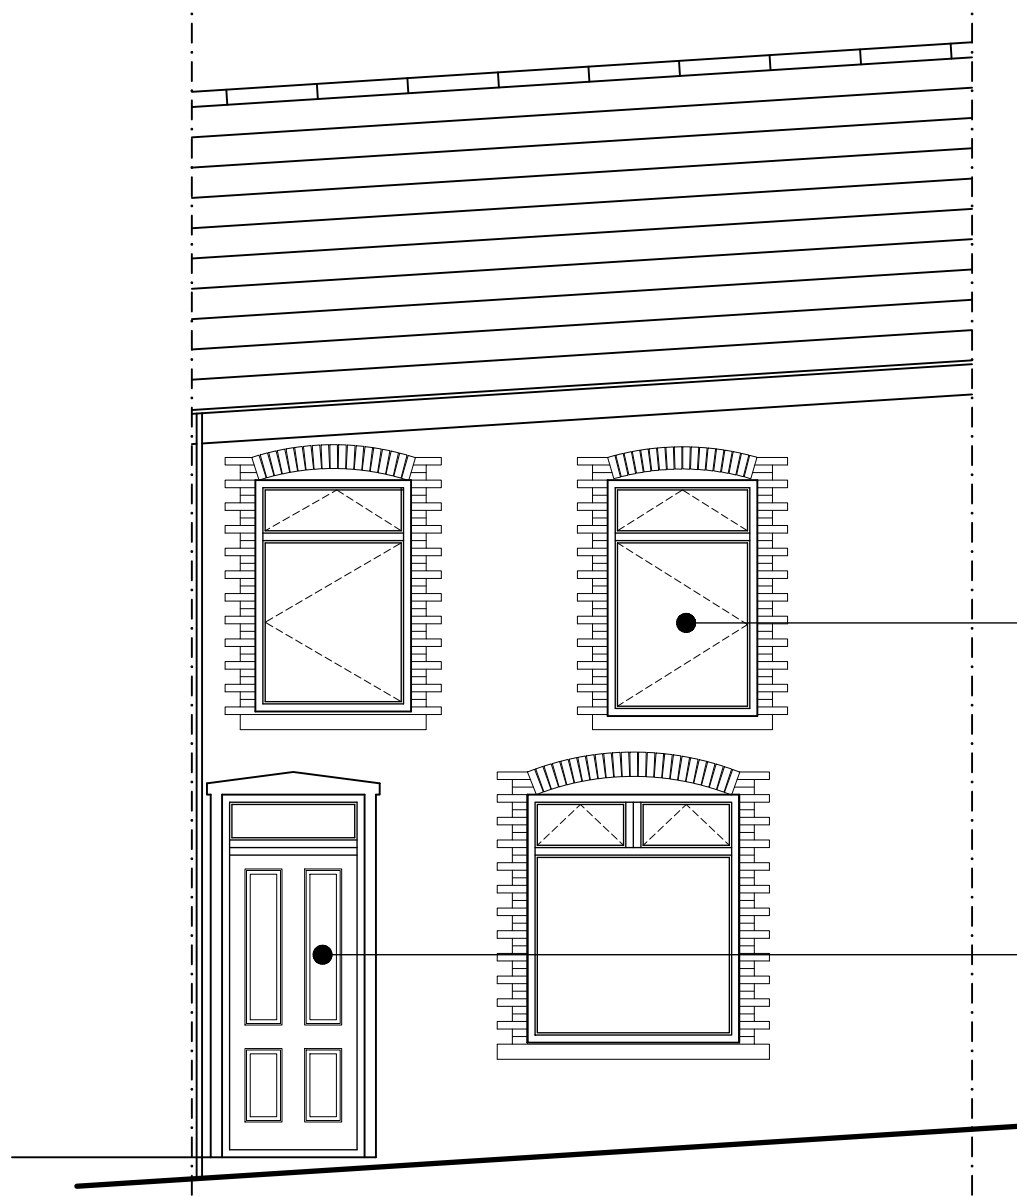


South East Elevation

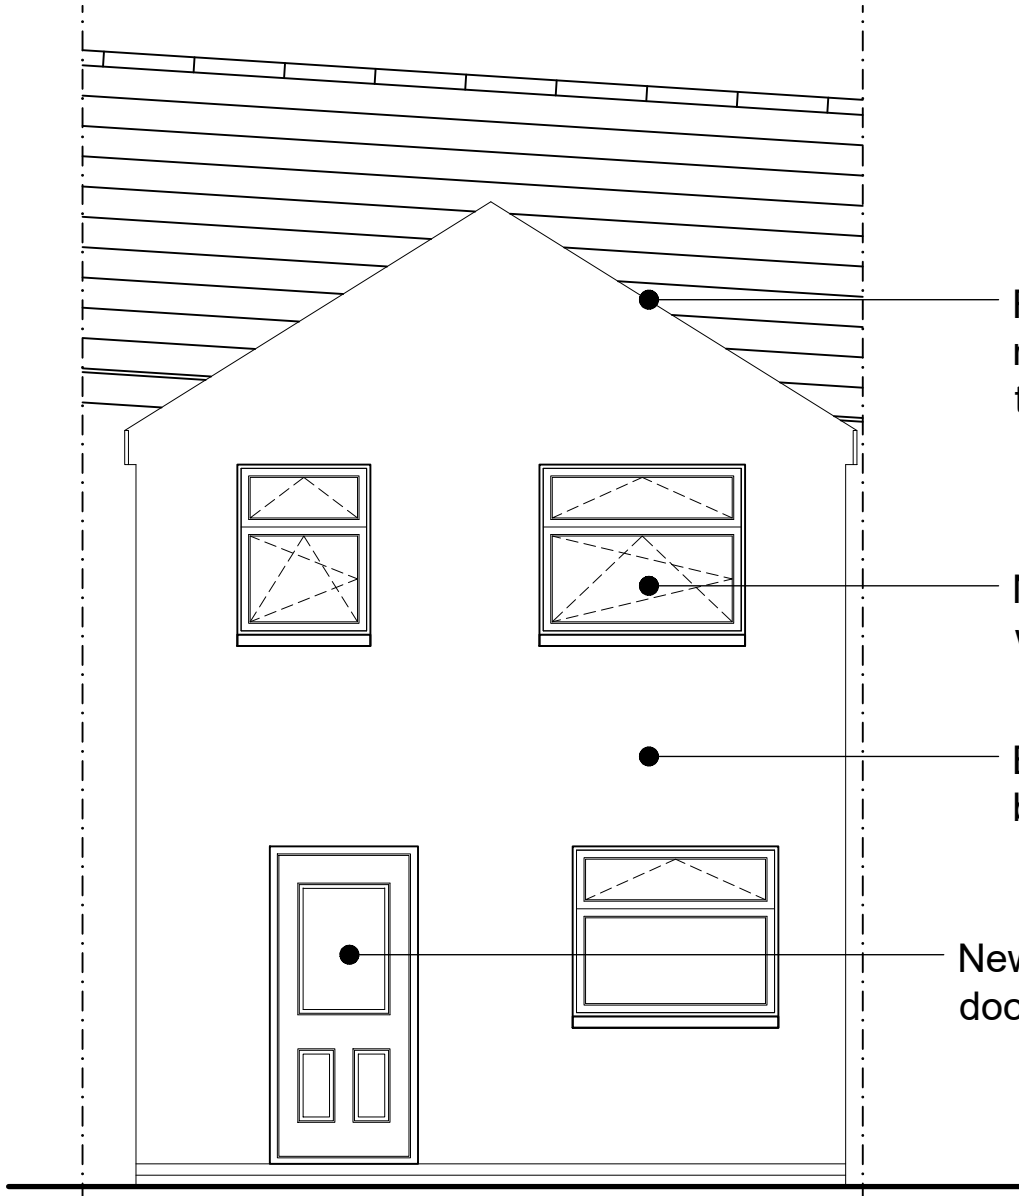

North West Elevation

- Roof covering to be new Cambrian roof tiles
- New triple glazed windows
- Blockwork walls to be rendered
- New composite rear door

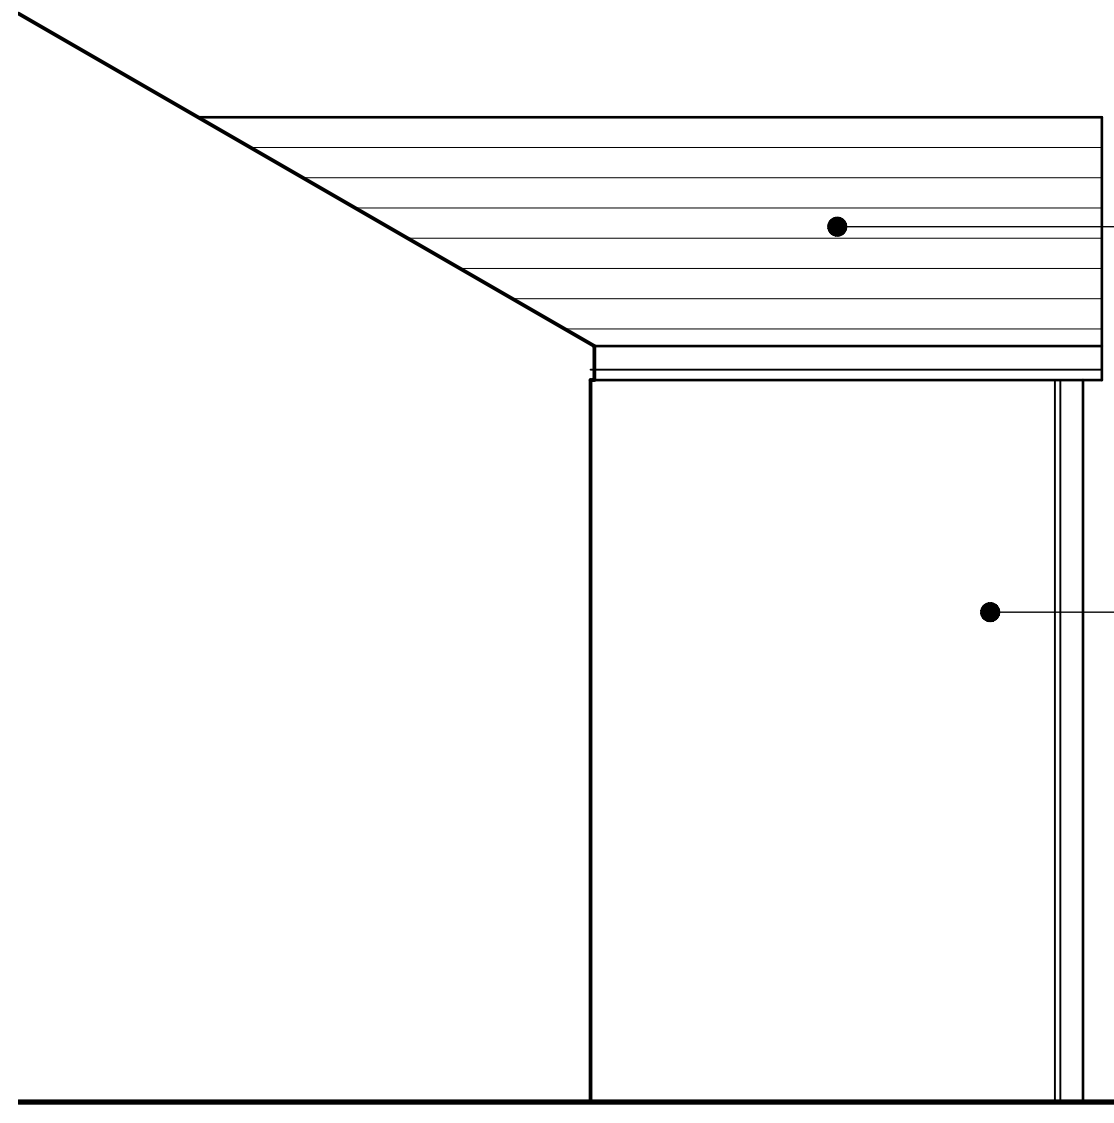


North East Elevation

- Roof covering to be new Cambrian roof tiles
- Rainwater goods to be PVCu, colour:black

Electrical Key

- Light fitting
- External light fitting
- Light switch
- Double electrical socket
- Air extract control
- Light pull cord
- Air extract unit
- Smoke Detector

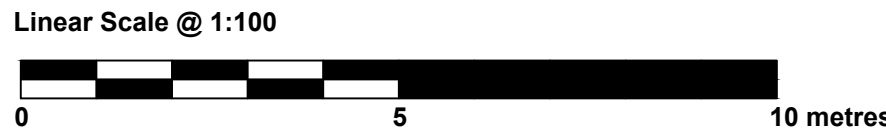

Revision	Description	Date
Merthyr Tydfil Housing Association		
Project: Major Void Works - Existing Plans/Elevations		
Title: 16 Glendower Street, Dowlais, Merthyr Tydfil, CF48 3SG		
Drawn by: PTB	Checked: -	Status: Preliminary
Drawing Number: GS16/001	Revision: -	Scale: 1:50/100 @ A1
		Date: 04/06/2020

Elevations as Proposed
Scale 1:50