

SITE LAYOUT & TOTEMS



1 SITE LOCATION PLAN
Scale :



PARK TOTEM T01 T02 T03
PROPOSED
Scale 1:10
[Ratio 1.8:1]



1 PARK TOTEM T01
EXISTING



2 PARK TOTEM T02
EXISTING



3 PARK TOTEM T03
EXISTING



1 PARK TOTEM T01
PROPOSED
Double side



2 PARK TOTEM T02
PROPOSED
Single sided



3 PARK TOTEM T03
PROPOSED
Single sided
Goods Entrance

EXISTING PICTURES



1 FRONT ELEVATION
EXISTING



2 FRONT ELEVATION
EXISTING



3 FRONT ELEVATION
EXISTING



4 SIDE ELEVATION
EXISTING



5 ENTRANCE
EXISTING



6 ENTRANCE
EXISTING




7 REAR ELEVATION
EXISTING




7 REAR ELEVATION
EXISTING


EXISTING ELEVATIONS

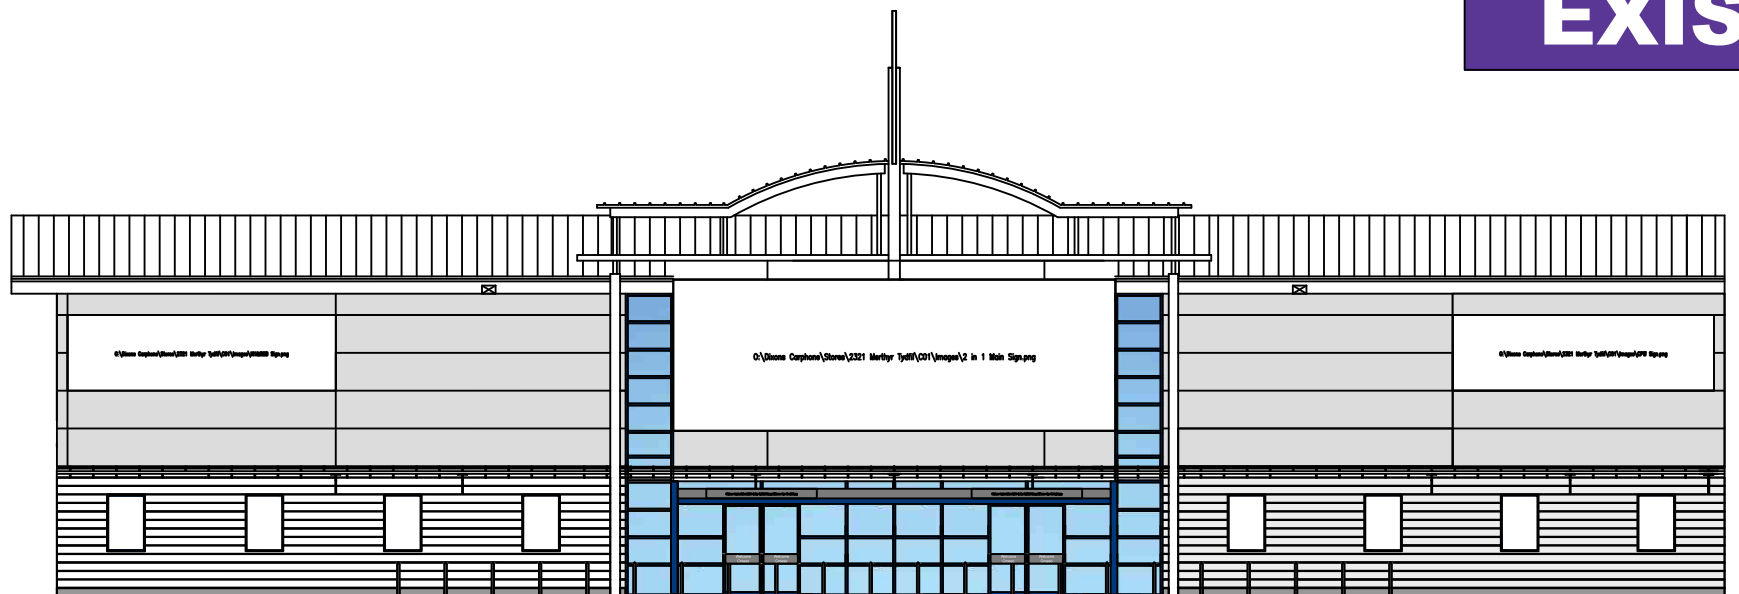


A FRONT ELEVATION
EXISTING

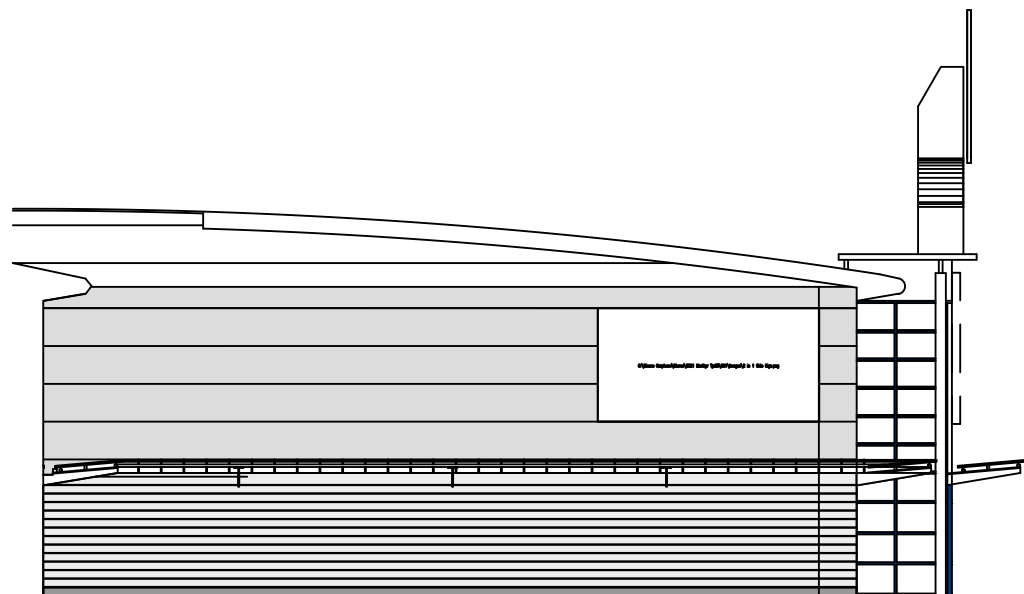

B SIDE ELEVATION
EXISTING

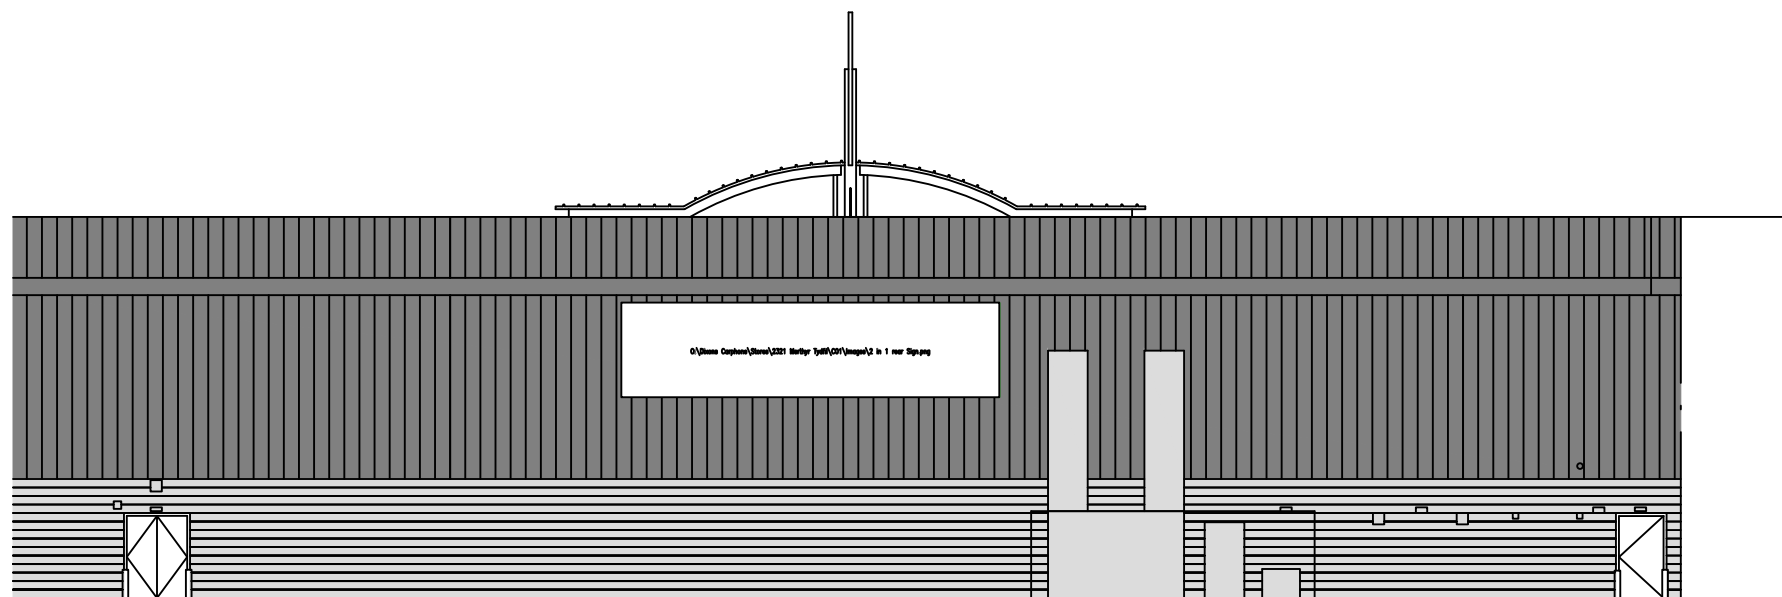


D FRONT ELEVATION
EXISTING

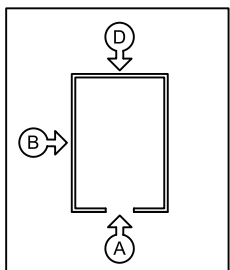


MERTHYR TYDFIL			
UNIT 7, CYFARTHFA RETAIL PARK, MERTHYR TYDFIL, CF48 1HY			
EXTERNAL SIGNAGE PACK			
PROJECT NUMBER	SCALE	DATE	
2321	1:200	02.06.21	
DESIGNED BY	DRAWN BY	CHECKED BY	REVISION
DIXONS CD1			D
APPROVED BY	DESIGNED BY	DATE	
S.C.	1.2		


PROPOSED ELEVATIONS

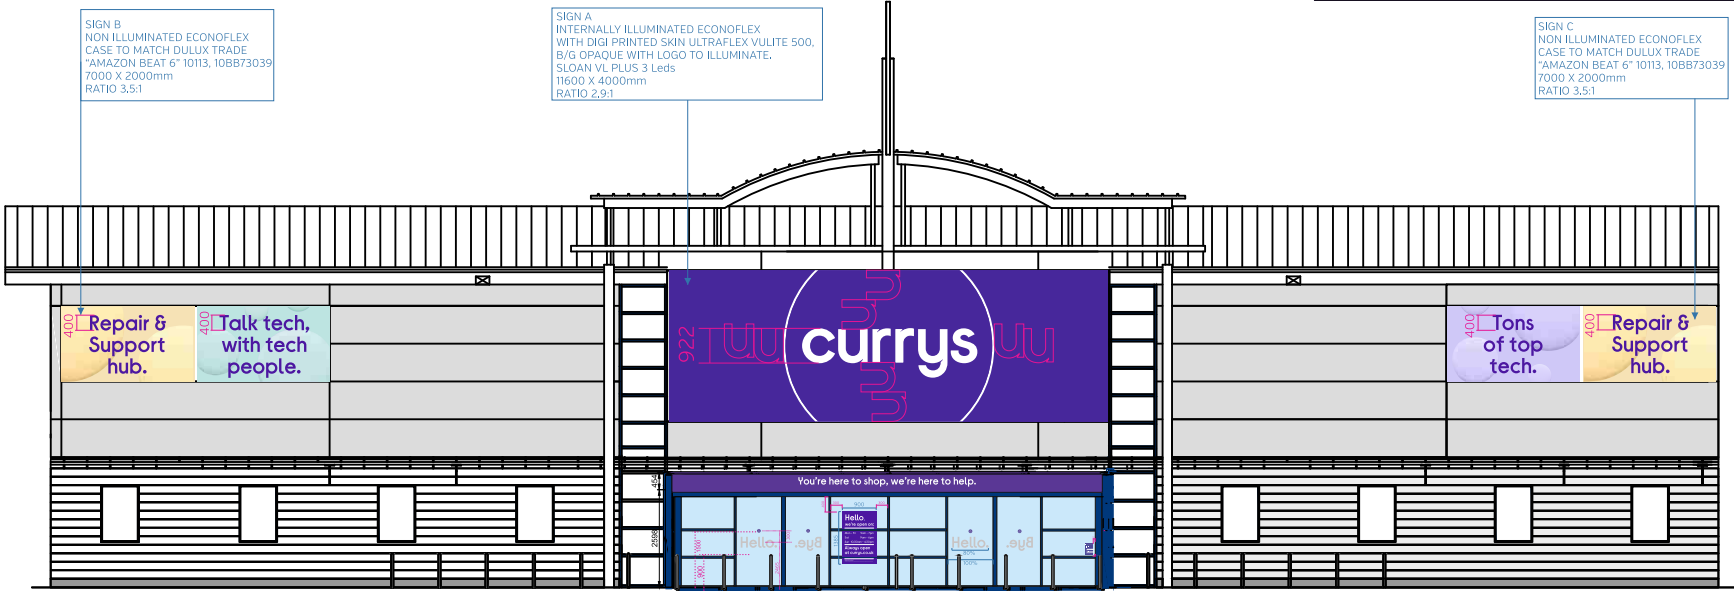


(A) FRONT ELEVATION
 EXISTING
 Scale 1:200

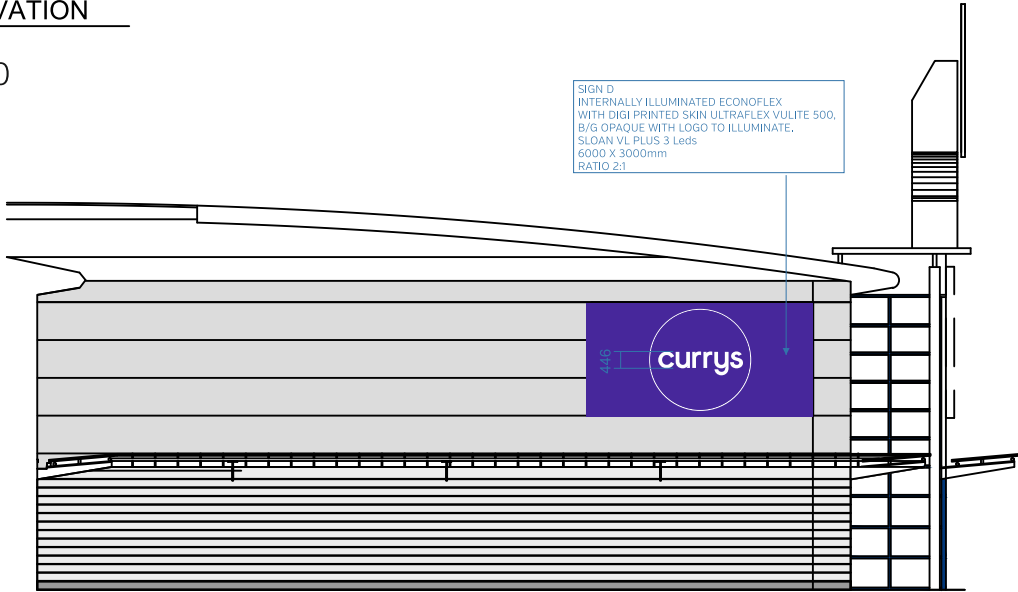

(B) SIDE ELEVATION
EXISTING

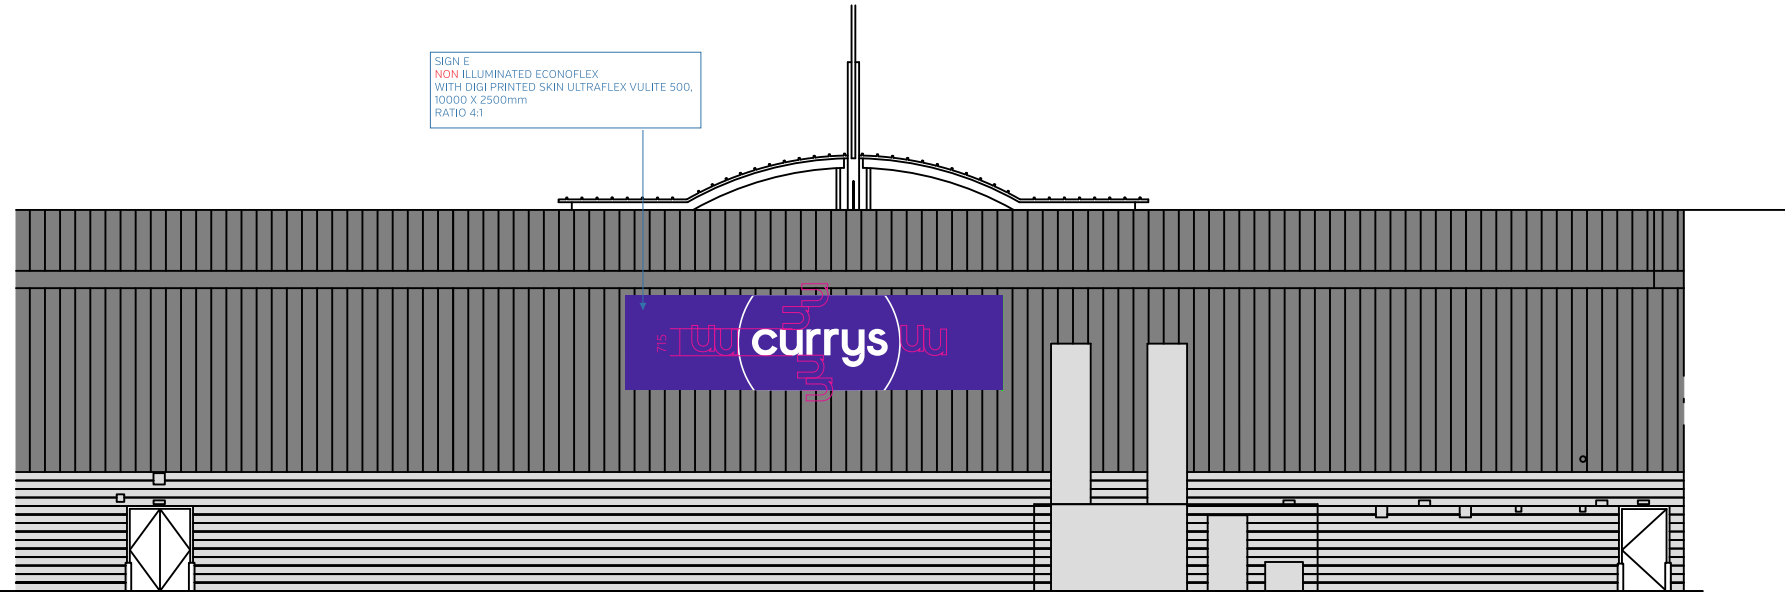

(D) REAR ELEVATION
PROPOSED

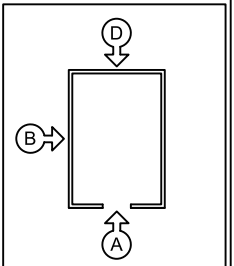

Store Planning Department
Deans Caphone
1 Portal Way, North Acton
London, W3 8RS

SITE	MERTHYR TYDFIL
ADDRESS	UNIT 7, CYFARTHFA RETAIL PARK, MERTHYR TYDFIL CF48 1HY

TITLE:
EXTERNAL SIGNAGE PACK


STORE NUMBER
2321

DRAWING NUMBER
DIXONS C01


DRAWN BY
E.C.

S.C.

PROPOSED ELEVATIONS

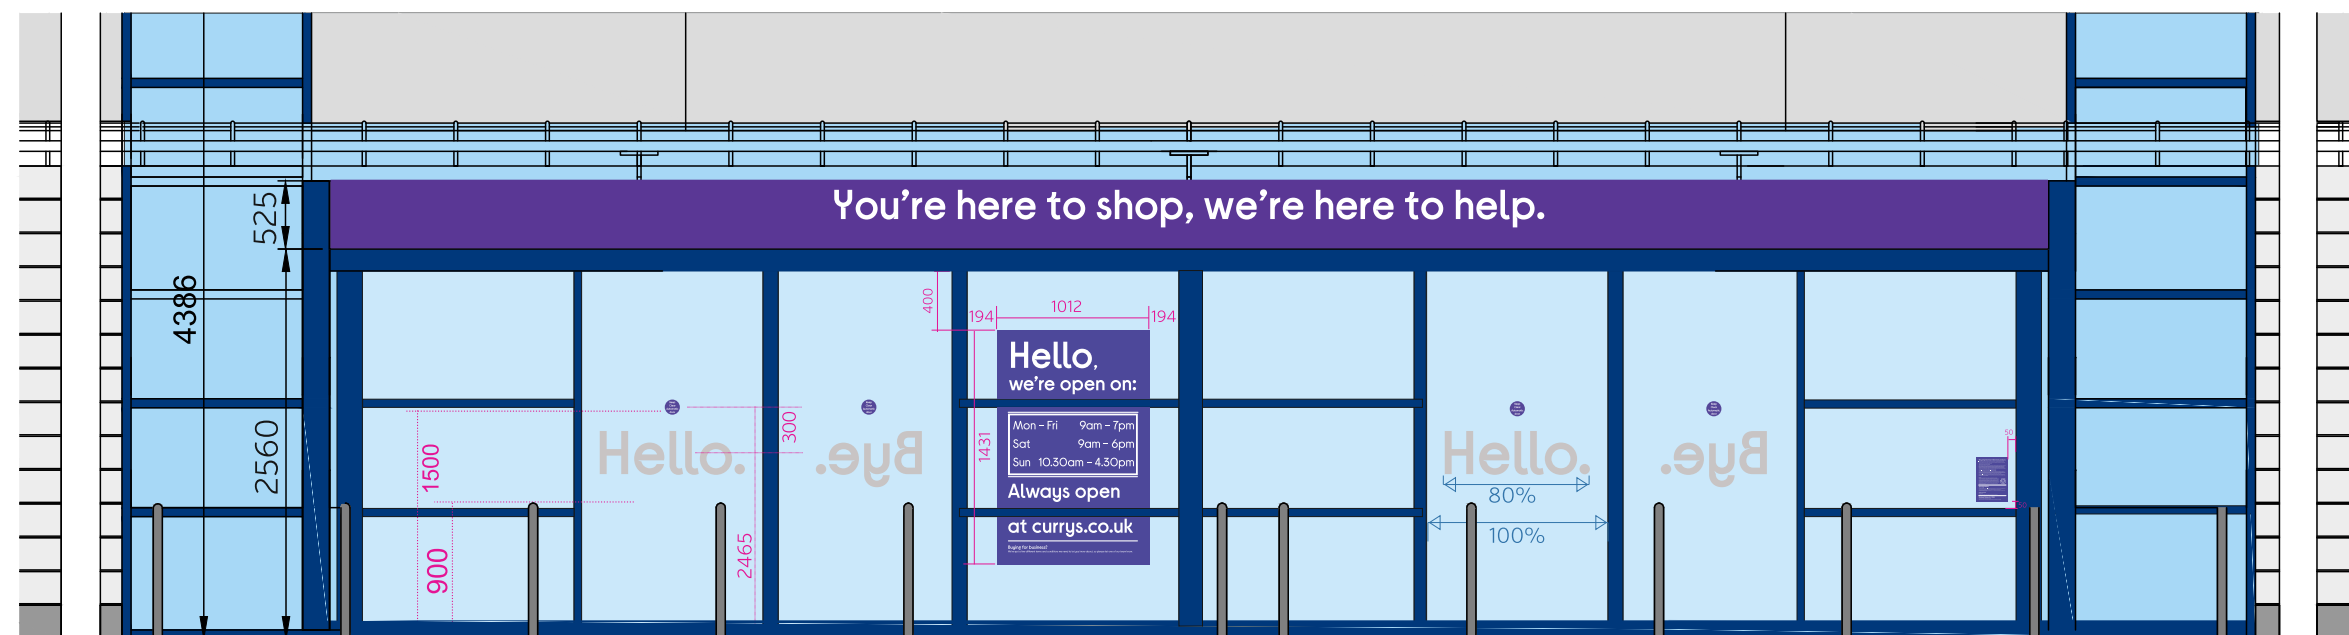

A ENTRANCE ELEVATION DETAIL
PROPOSED
SCALE 1:50


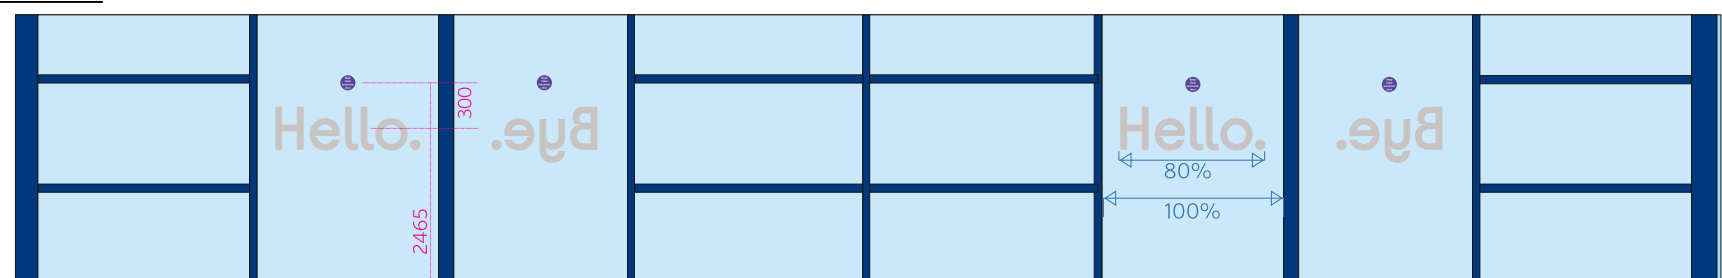


INTERNAL LOBBY ENTRANCE



WEE MESSAGE - DIGITALLY PRINTED
CLEAR CONTRA VISION REVERSE
APPLIED TO GLAZING

SCALE 1:10 @ A3

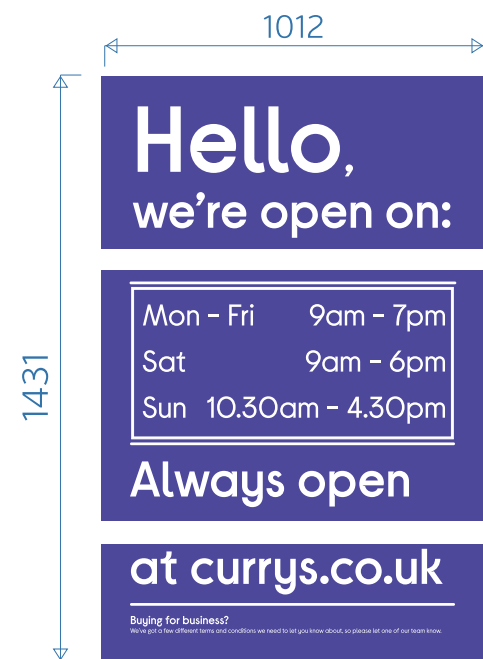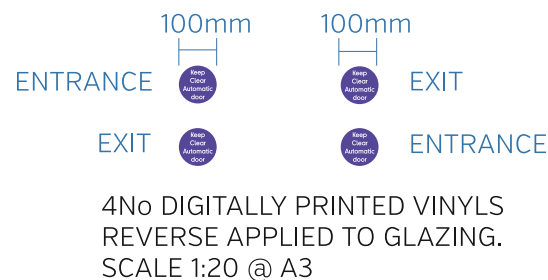

DIGITALLY PRINTED CLEAR
CONTRA VISION [OWV 5500]
REVERSE APPLIED TO GLAZING
OPENING HOURS SECTION DIGITALLY
PRINTED DRYTAC 'SPOT ON'
SCALE 1:20 @ A3

Contravision panel - 1431 x 1012
Centre cling - 390.5 x 841
Centre aperture - 400 x 851


FABRICATED ALUMINIUM PANELS P/C TO COLOUR
WITH WHITE VINYL DETAIL APPLIED TO FACE.
SCALE 1:50 @ A3



NO SMOKING -
DIGITALLY PRINTED
REVERSE APPLIED
TO GLAZING
SCALE 1:10 @ A3



4No SETS FROSTED VINYL
REVERSE APPLIED TO ENTRANCE DOORS
SCALE 1:25 @ A3

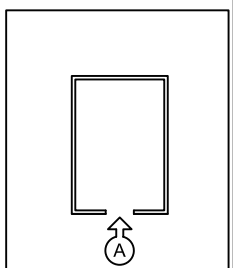

Dixons Carphone			
Black Planning Department Queens Carphone 1 Park Way, North Aston London, W2 8BS			
PROJECT: MERTHYR TYDFIL			
ADDRESS: UNIT 7, CYFARTHFA RETAIL PARK, MERTHYR TYDFIL, CF48 1HY			
EXTERNAL SIGNAGE PACK			
DATE: 23.21	SCALE: AS SHOWN	DATE: 02.06.21	
DESIGNED BY: DIXONS CD1		DESIGN: D	
APPROVED BY: S.C.	DESIGNED BY: S.C.	DATE: 1.2	

PROPOSED SIGNAGE

SIGN B
NON ILLUMINATED ECONOFLEX
CASE TO MATCH DULUX TRADE
"AMAZON BEAT 6" 10113, 10BB73039
7000 X 2000mm
RATIO 3.5:1



SCALE 1:100 @ A3

SIGN A
INTERNALLY ILLUMINATED ECONOFLEX
WITH DIGI PRINTED SKIN ULTRAFLEX VULITE 500,
B/G OPAQUE WITH LOGO TO ILLUMINATE.
SLOAN VL PLUS 3 Leds
11600 X 4000mm
RATIO 2.9:1



SCALE 1:100 @ A3

SIGN C
NON ILLUMINATED ECONOFLEX
CASE TO MATCH DULUX TRADE
"AMAZON BEAT 6" 10113, 10BB73039
7000 X 2000mm
RATIO 3.5:1



SCALE 1:100 @ A3

SIGN D
INTERNALLY ILLUMINATED ECONOFLEX
WITH DIGI PRINTED SKIN ULTRAFLEX VULITE 500,
B/G OPAQUE WITH LOGO TO ILLUMINATE.
SLOAN VL PLUS 3 Leds
6000 X 3000mm
RATIO 2:1




SIDE ELEVATION
SCALE 1:100 @ A3

SIGN E
NON ILLUMINATED ECONOFLEX
WITH DIGI PRINTED SKIN ULTRAFLEX VULITE 500,
10000 X 2500mm
RATIO 4:1





REAR ELEVATION
SCALE 1:100 @ A3

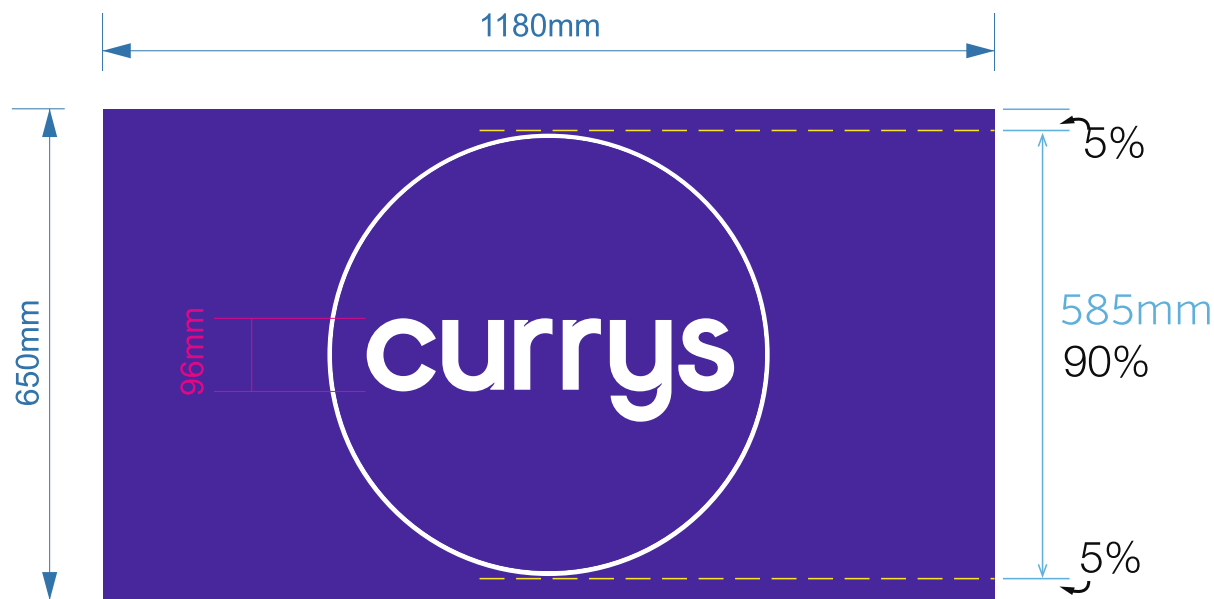

PARK TOTEMS T01 T02 T03
Scale 1:10 @ A3



flat ACM panel with digitally printed
detail to face.
Fixed next to door at rear.
Scale 1:20

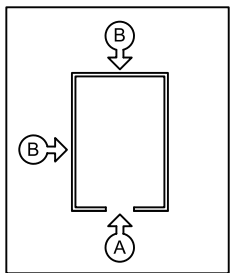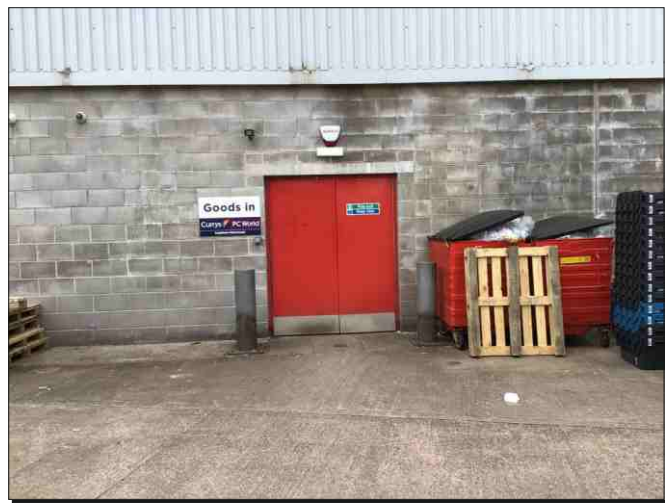

Dixons Carphone Store Planning Department Sharncliffe 1 Retail Way, North Aylesford London, W3 0LS			
SITE: MERTHYR TYDFIL			
ADDRESS: UNIT 7, CYFARTHFA RETAIL PARK, MERTHYR TYDFIL CF48 1HY			
TYPE: EXTERNAL SIGNAGE PACK			
STORE NUMBER: 2321	DATE: AS SHOWN	DATE: 02.06.21	
DIXONS C01	REVISION: D		
DESIGNED BY: S.C.	APPROVED BY: S.C.		1.2