
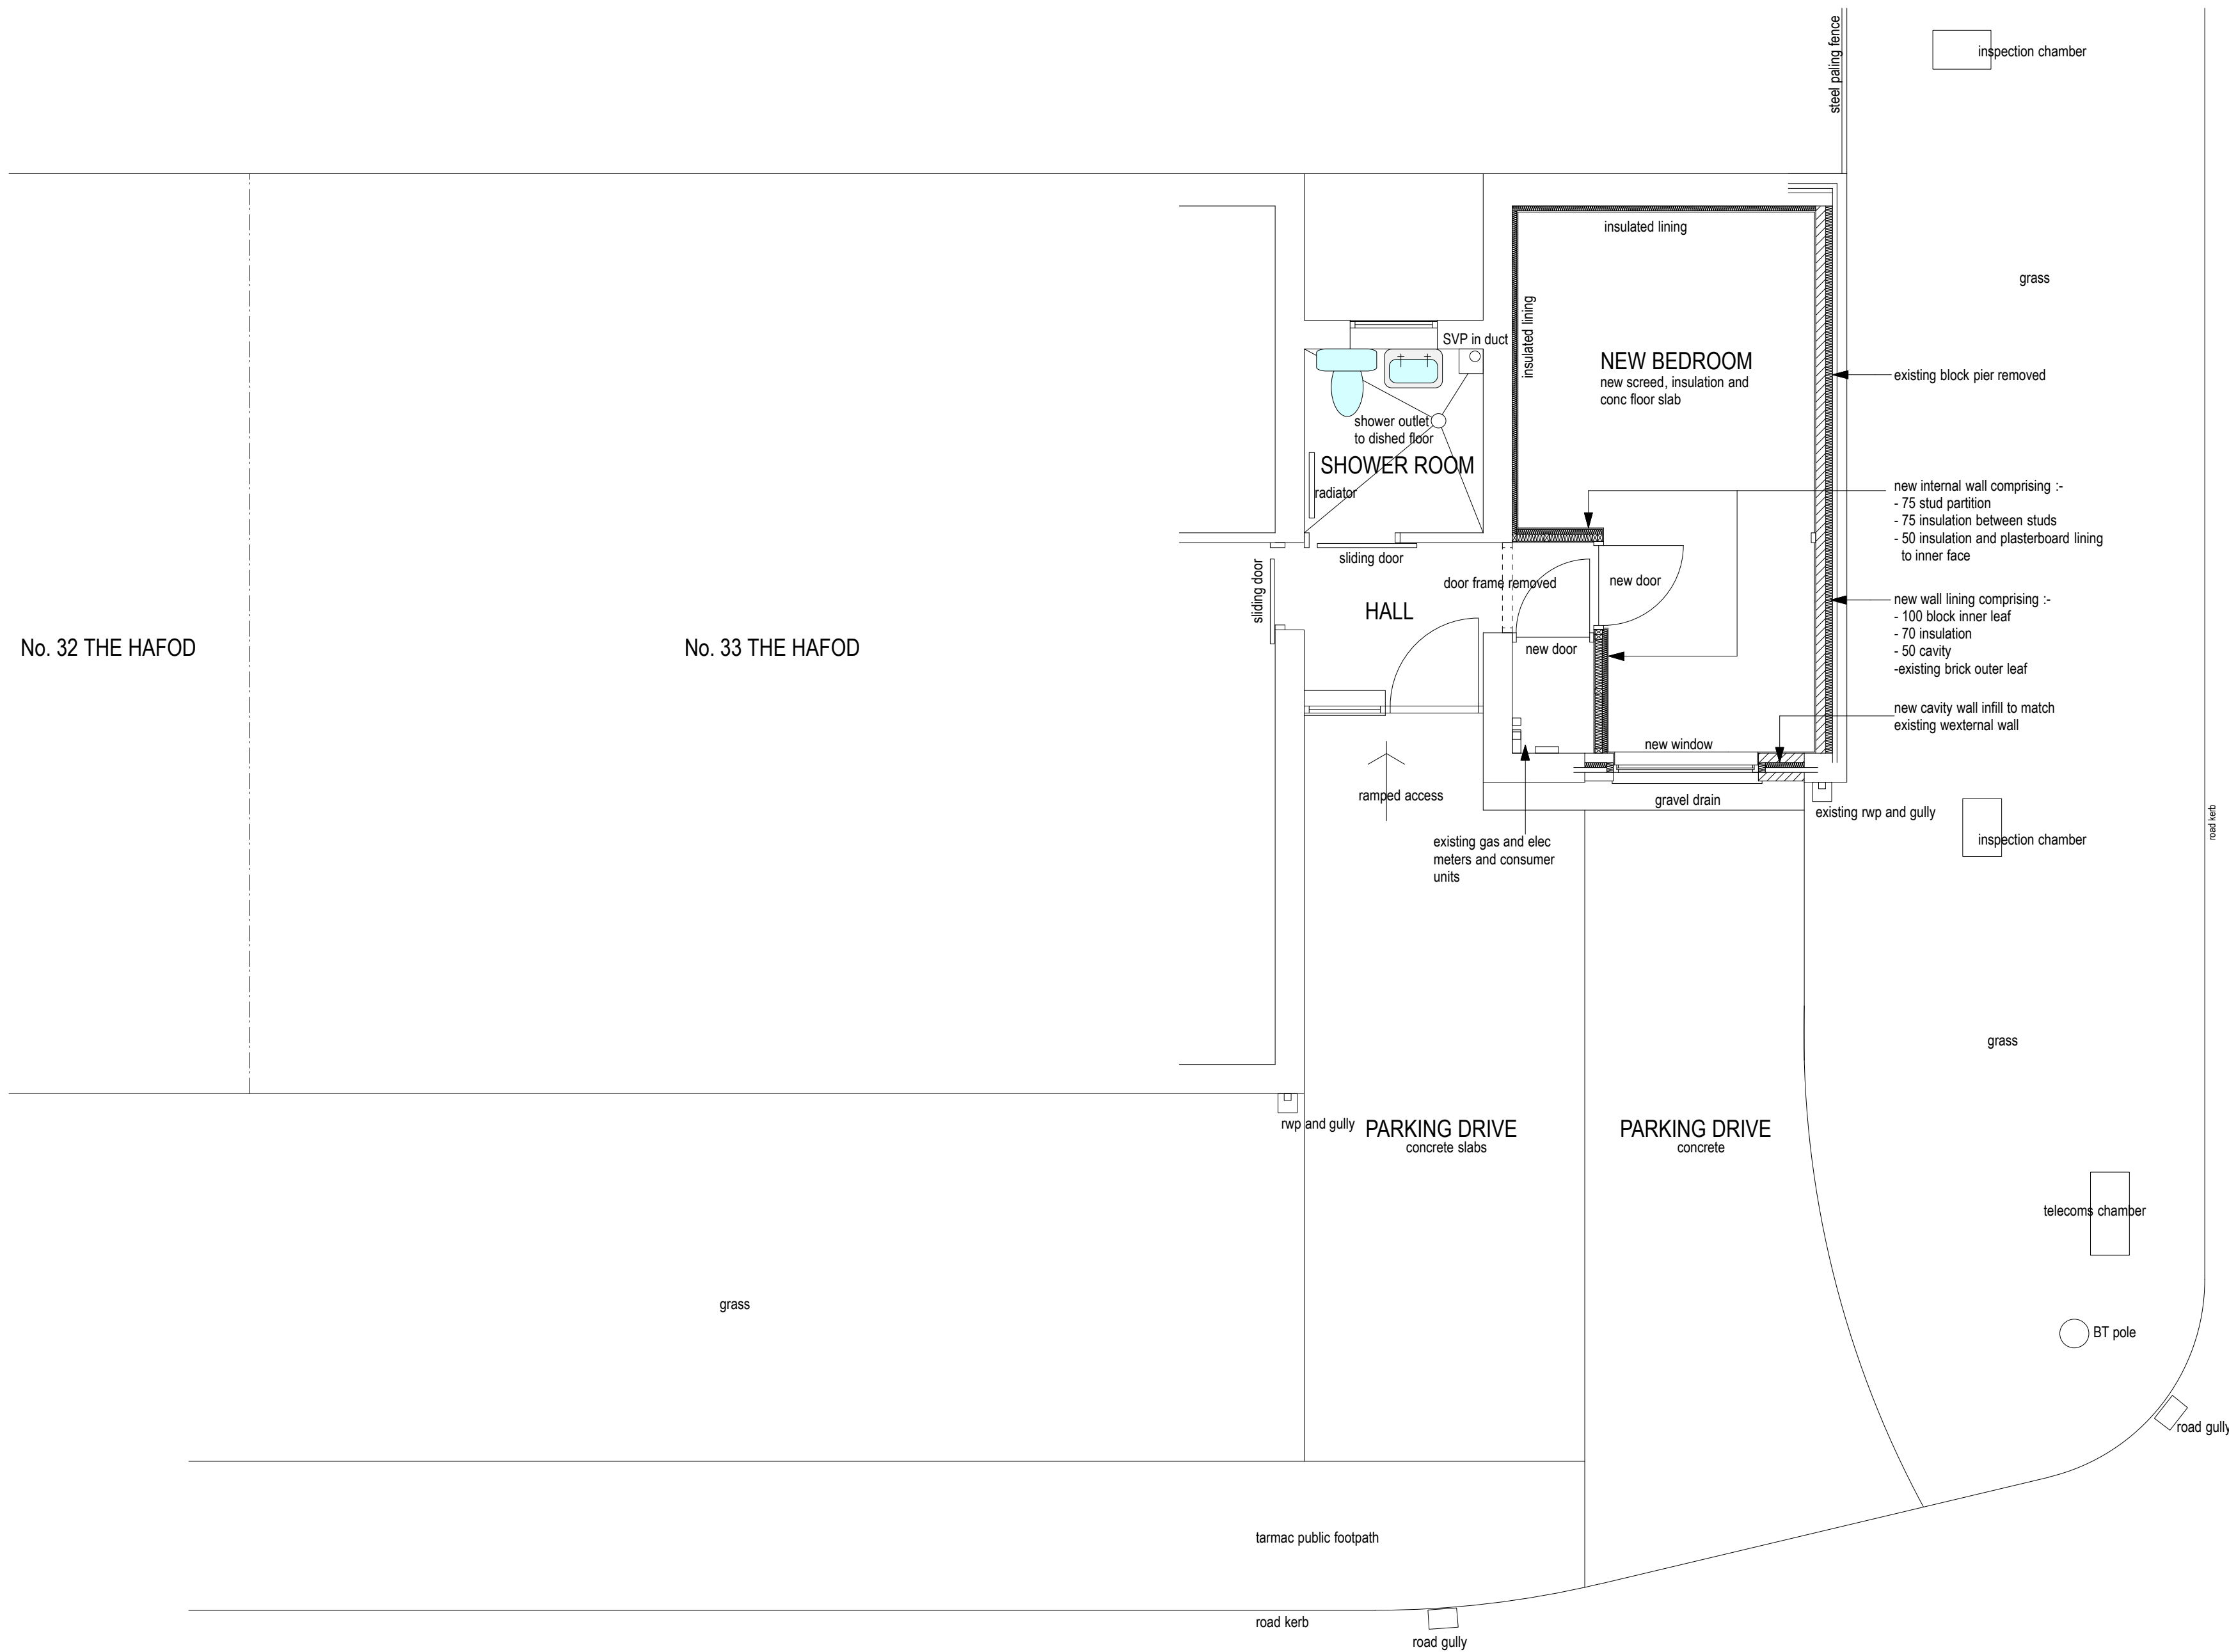
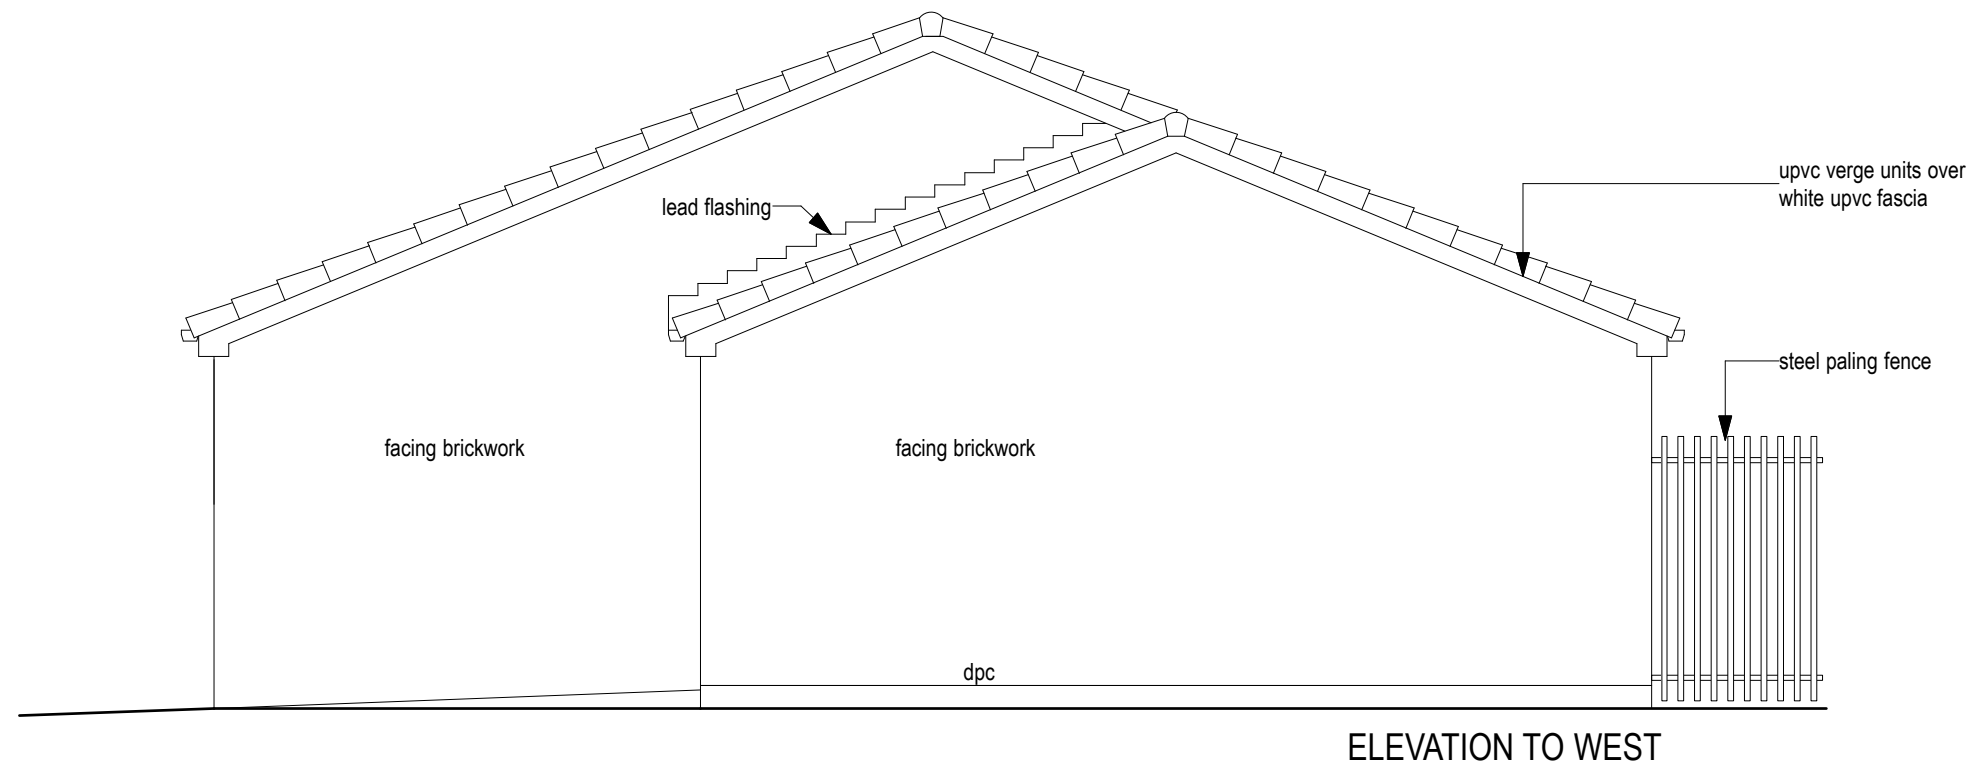


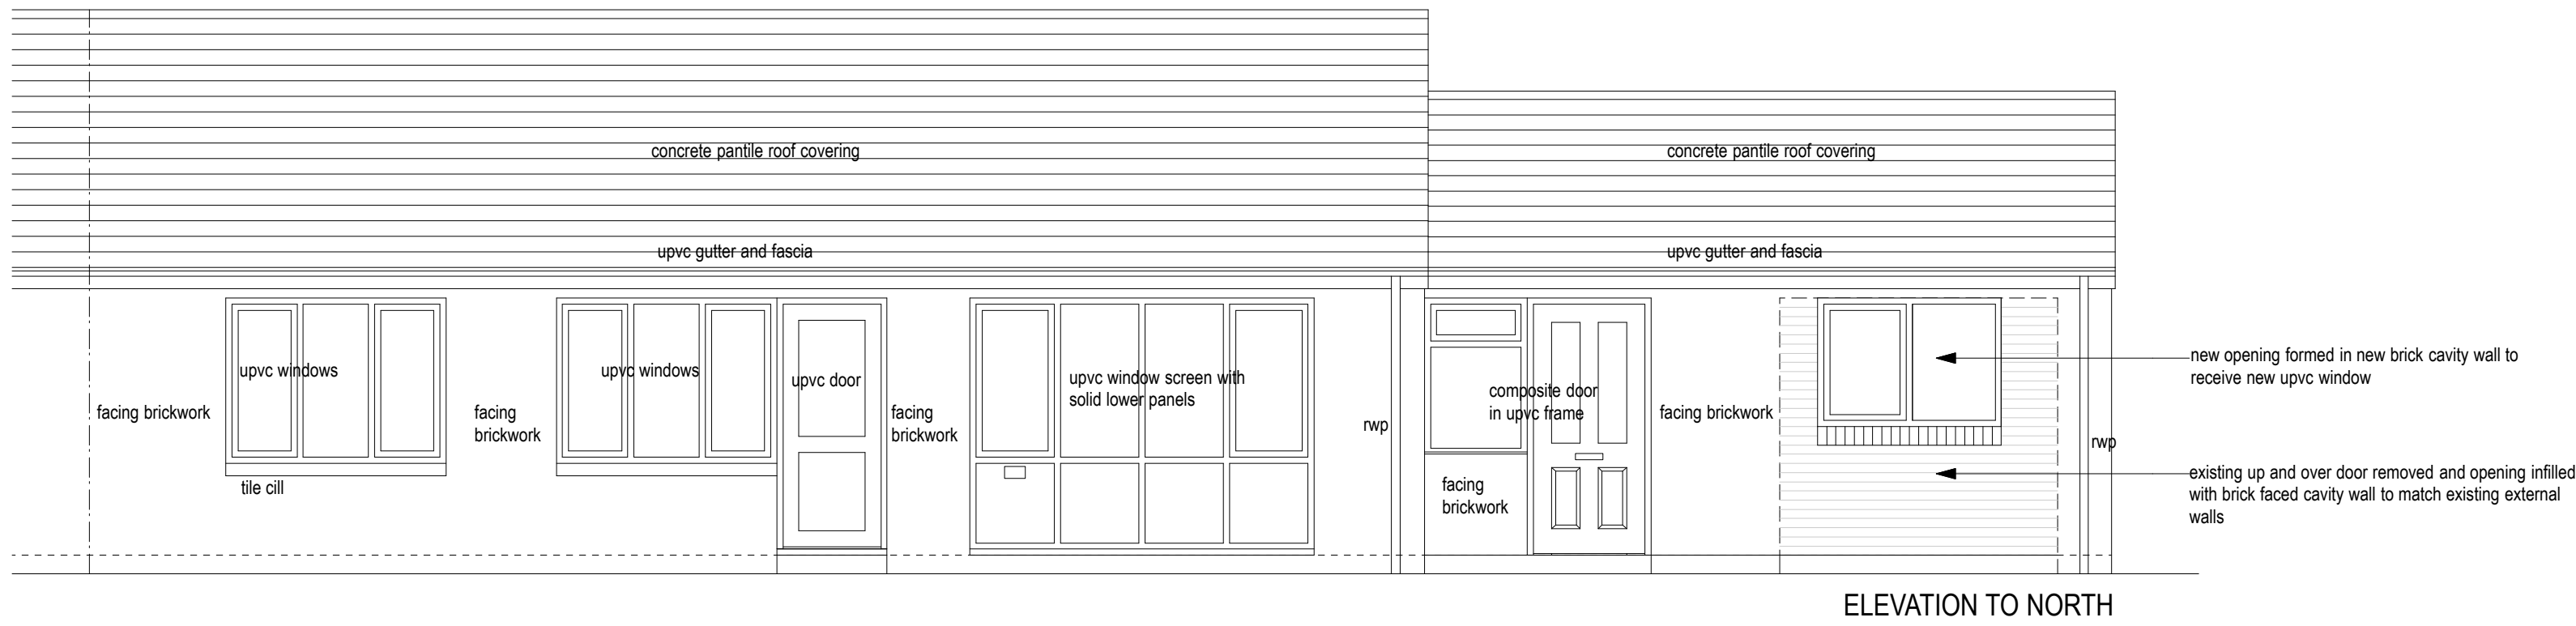

GROUND FLOOR PLAN

revision B - 6/10/21 - bedroom window revised
revision A - 6/10/21 - new bedroom design revised

This drawing, the works and concepts depicted are the copyright of Paul Overton Architects and may not be reproduced or made use of, either directly or indirectly, without express written consent.
Do not scale off this drawing.
All heights, levels, sizes and dimensions to be checked on site before any work is undertaken.

PAUL OVERTON ARCHITECTS
Mobile - 07929 659 282
email - paul@pro-architects.co.uk
Milliners Cottage, New Church Street, Cefn Coed y Cymmer, Merthyr Tydfil, CF47 8UD

Client
MERTHYR VALLEYS HOMES

Project
33 THE HAFOD, PANT, MERTHYR TYDFIL

Drawing Title
PROPOSALS

CAD ref
Drawn
PRO

Date
October 2021
Scale
1:50

Project No.
9075
Drawing No.
02
Revision
B