




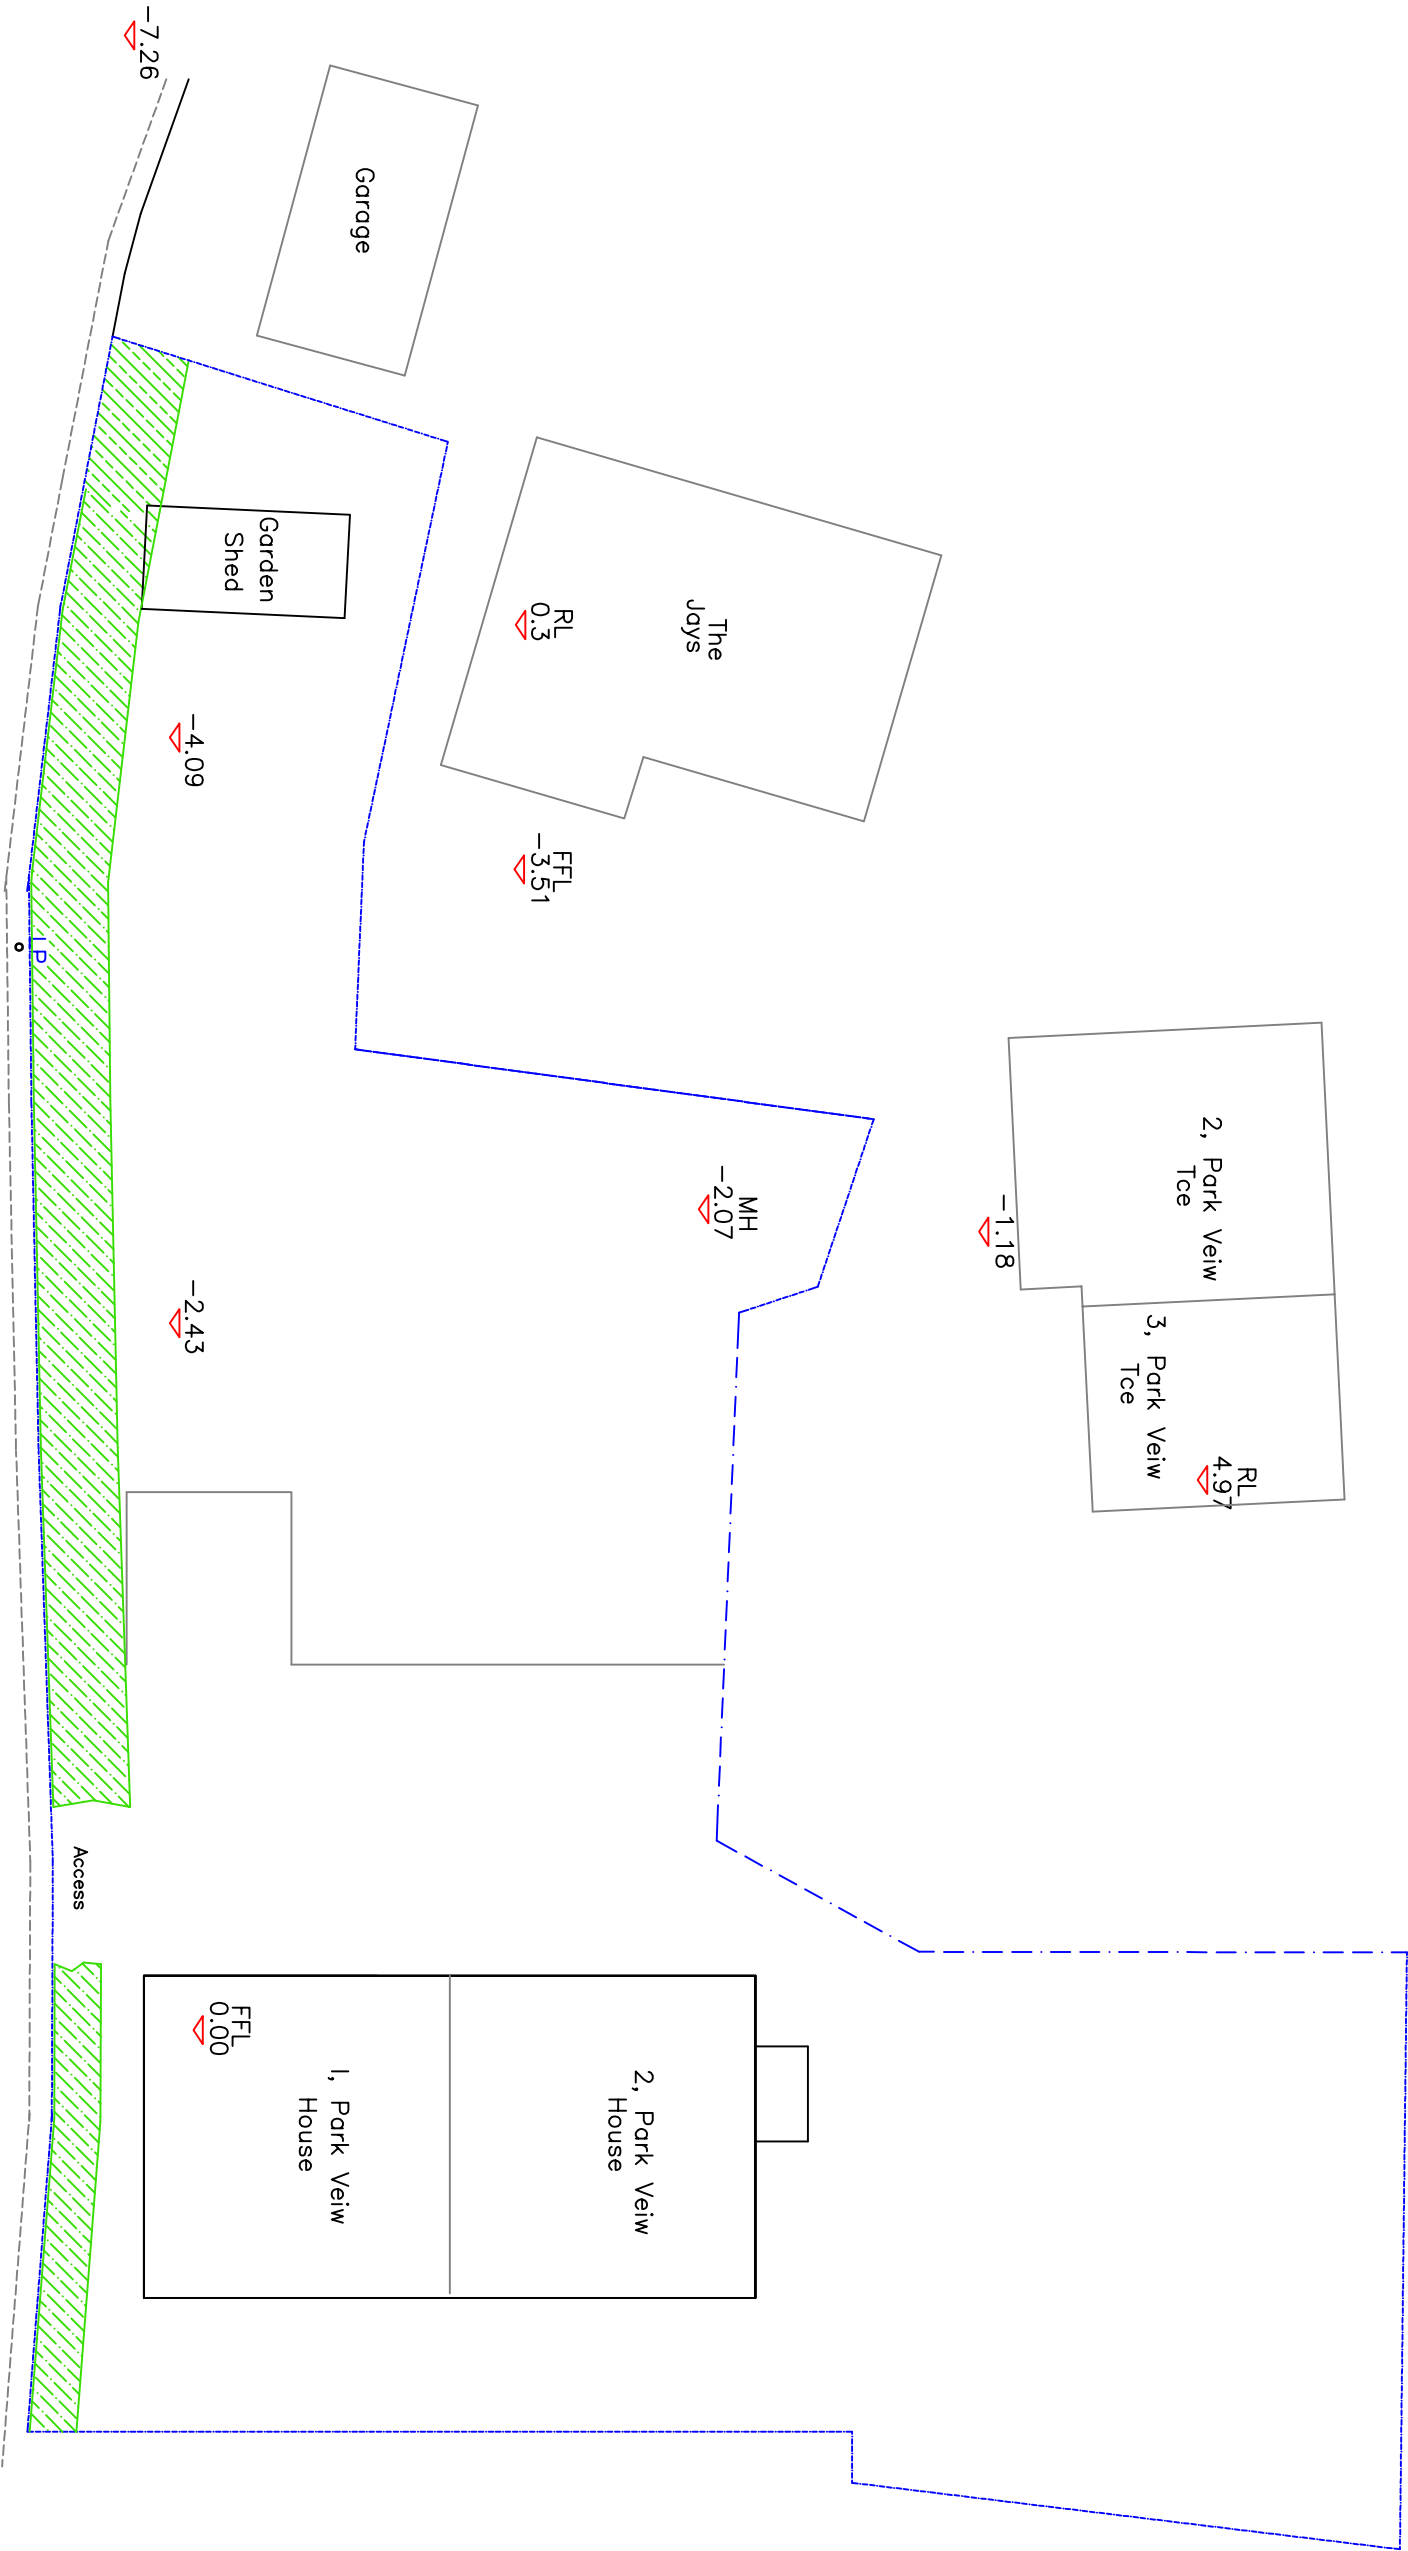

Existing Site Plan

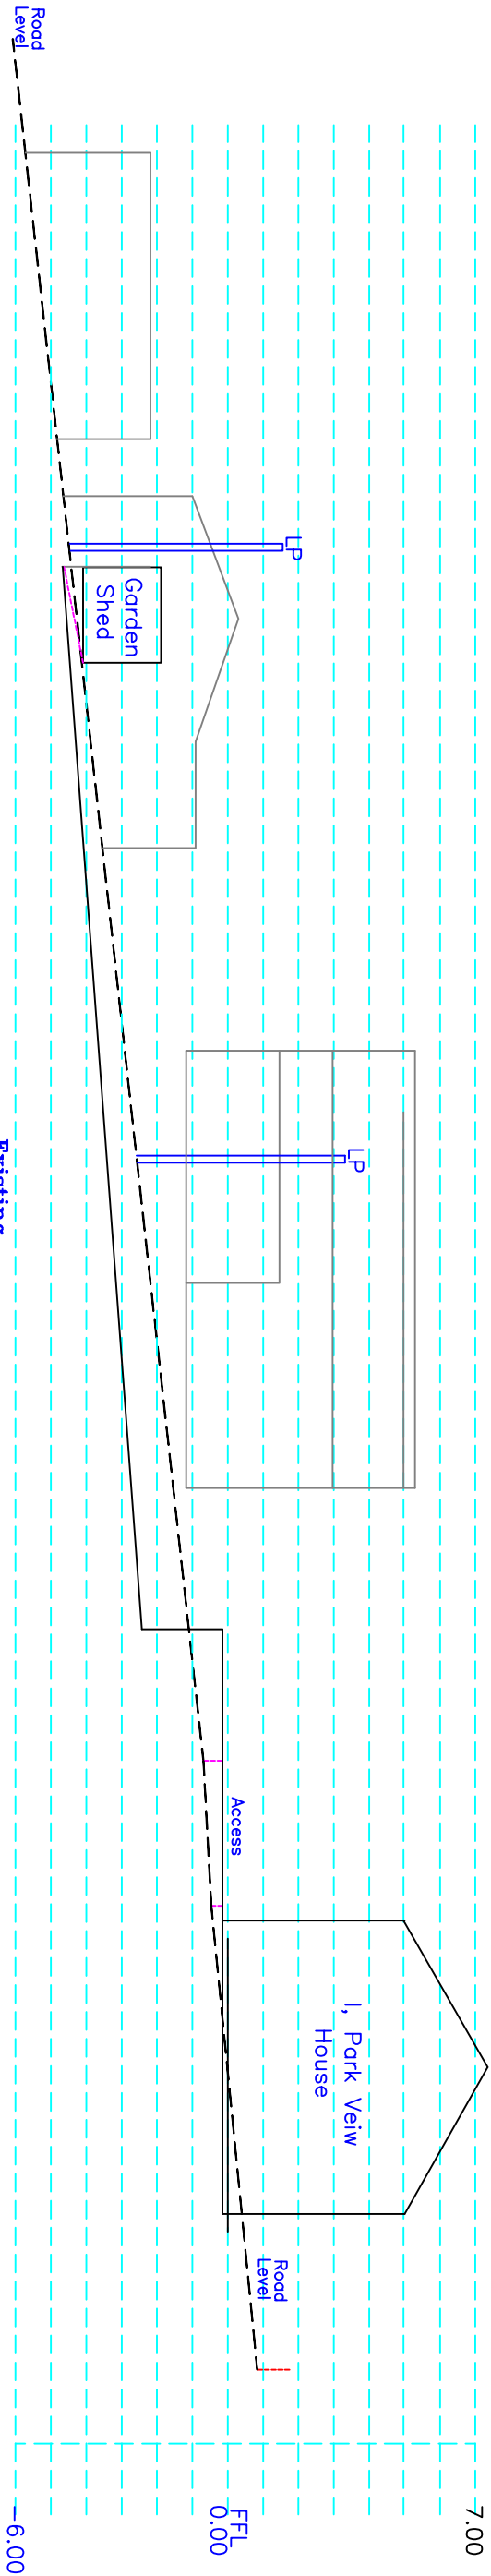

Existing Section

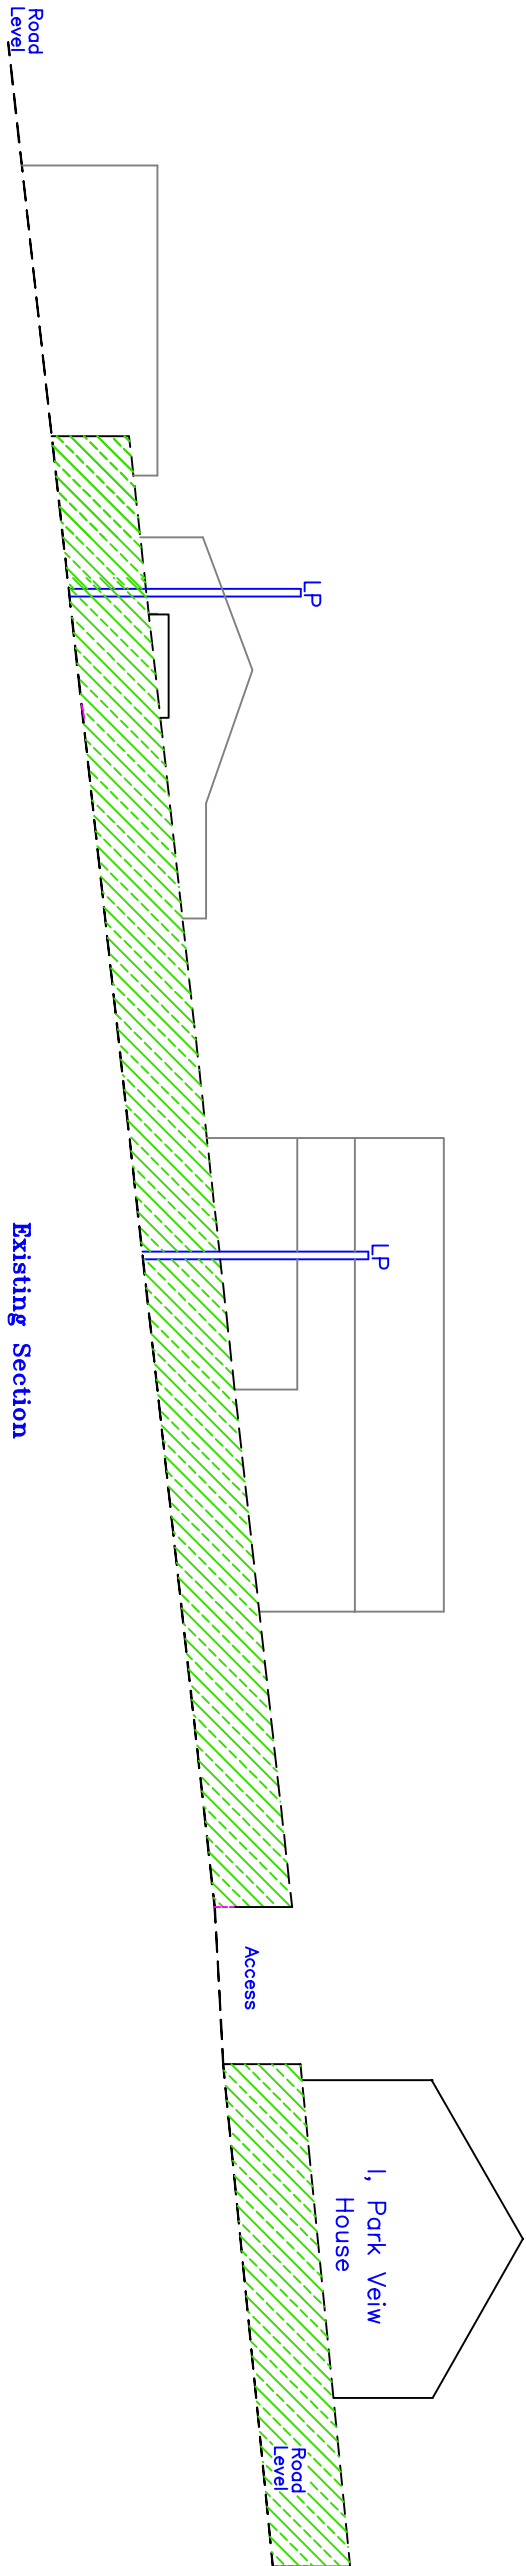

Existing Section Showing Hedge

|   |          |         |      |
|---|----------|---------|------|
| <div>Utopia Design</div> <div>Architectural Services</div> <div>Building Planning Application Support</div> <div>Paul Thomas: BSc (Hons)</div> <div>Tel: 01685 382312. Mob: 07989 759942</div> |          |         |      |
| Drawing Status: FOR PLANNING PURPOSES ONLY   |          |         |      |
| Client: Mr John Carter Evans   |          |         |      |
| 1, Parkview House   |          |         |      |
| Heolgerrog   |          |         |      |
| Merthyr Tydfil   |          |         |      |
| CF46 5BG   |          |         |      |
| Job/Proposed Outline Planning for   |          |         |      |
| New Dwelling on Land   |          |         |      |
| within the Curtilage of   |          |         |      |
| 1, Parkview House   |          |         |      |
| Heolgerrog   |          |         |      |
| Merthyr Tydfil   |          |         |      |
| CF46 5BG   |          |         |      |
| Drawn by   | Date     | Checked | Date |
| PT   | 21.09.17 |         |      |
| Scale   |          |         |      |
| 1:200   |          |         |      |
| Job No   |          |         |      |
| Client Draw No   |          |         |      |
| Rev   |          |         |      |
| Drawing No JCE/014/Rev   |          |         |      |
| Existing Block, Site Plan & Sections   |          |         |      |