
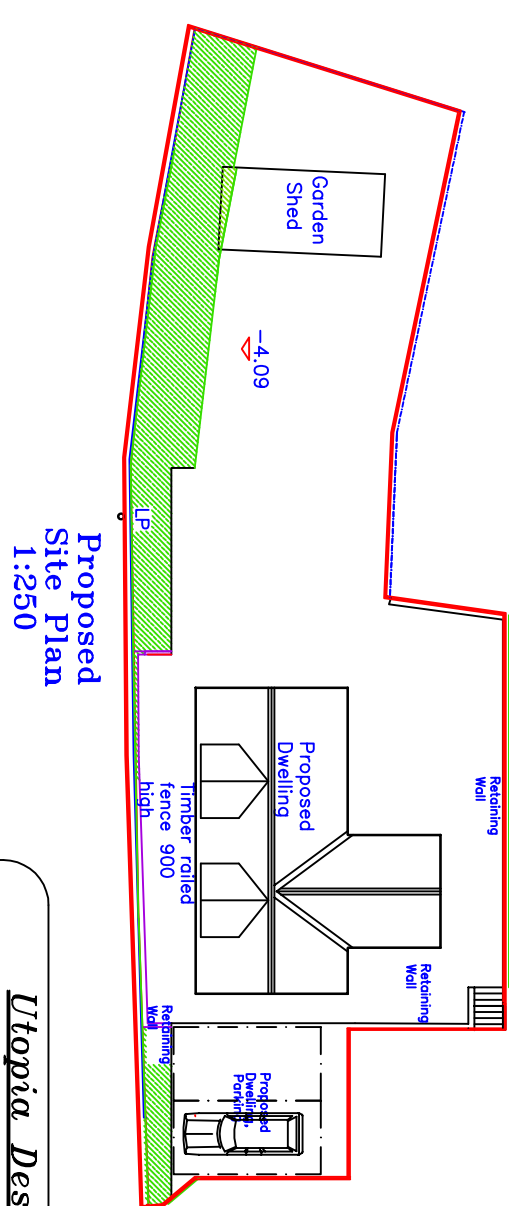
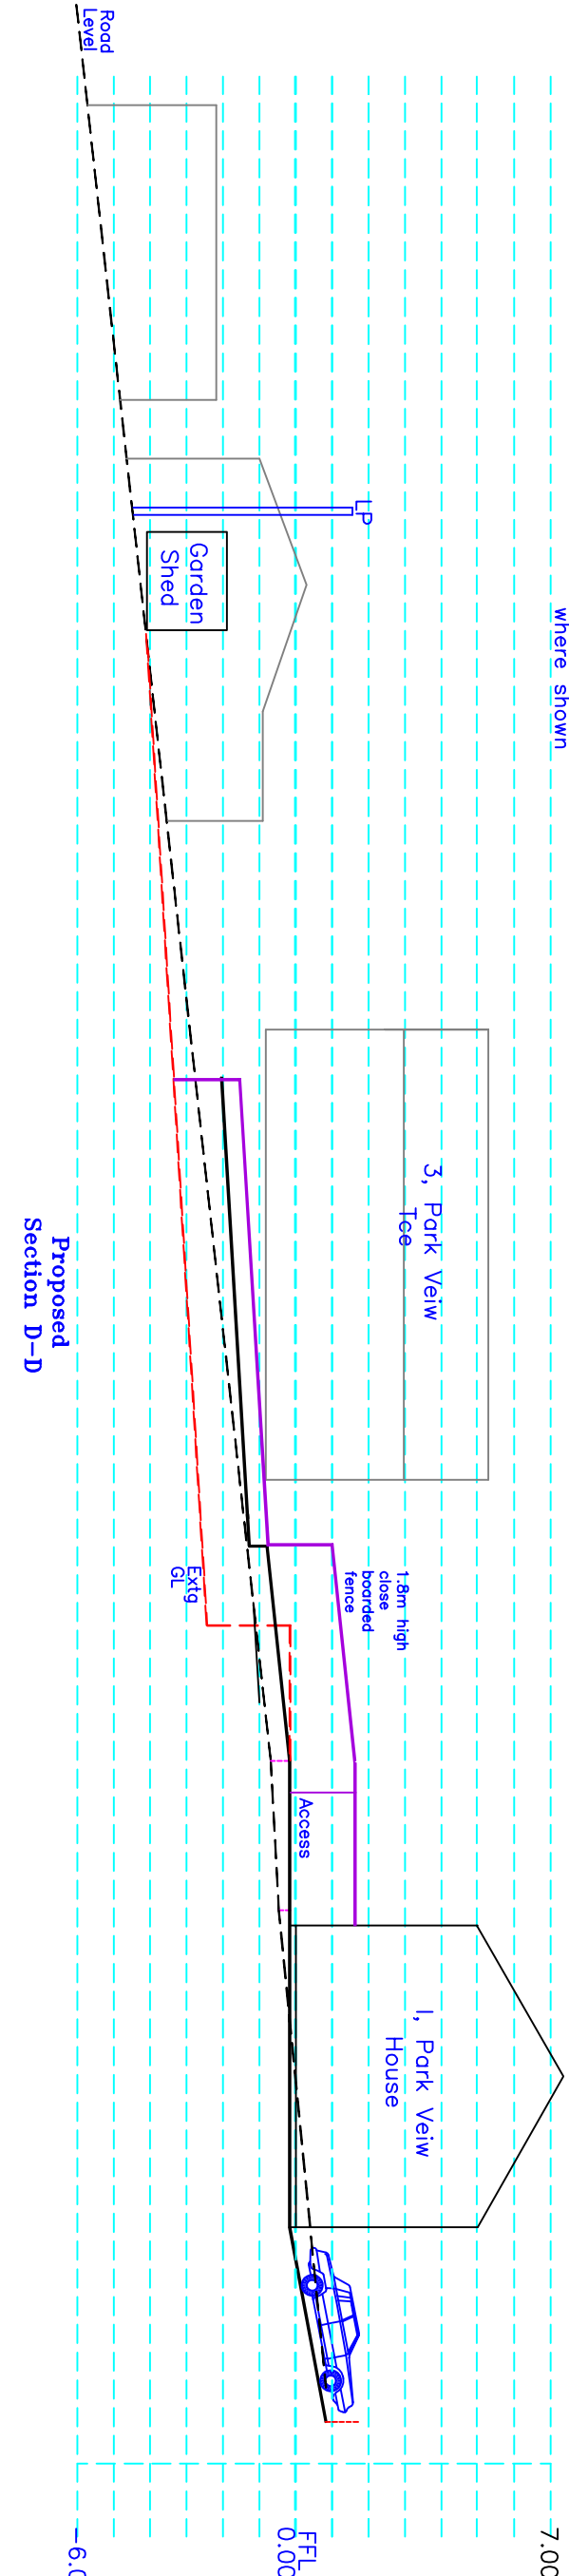
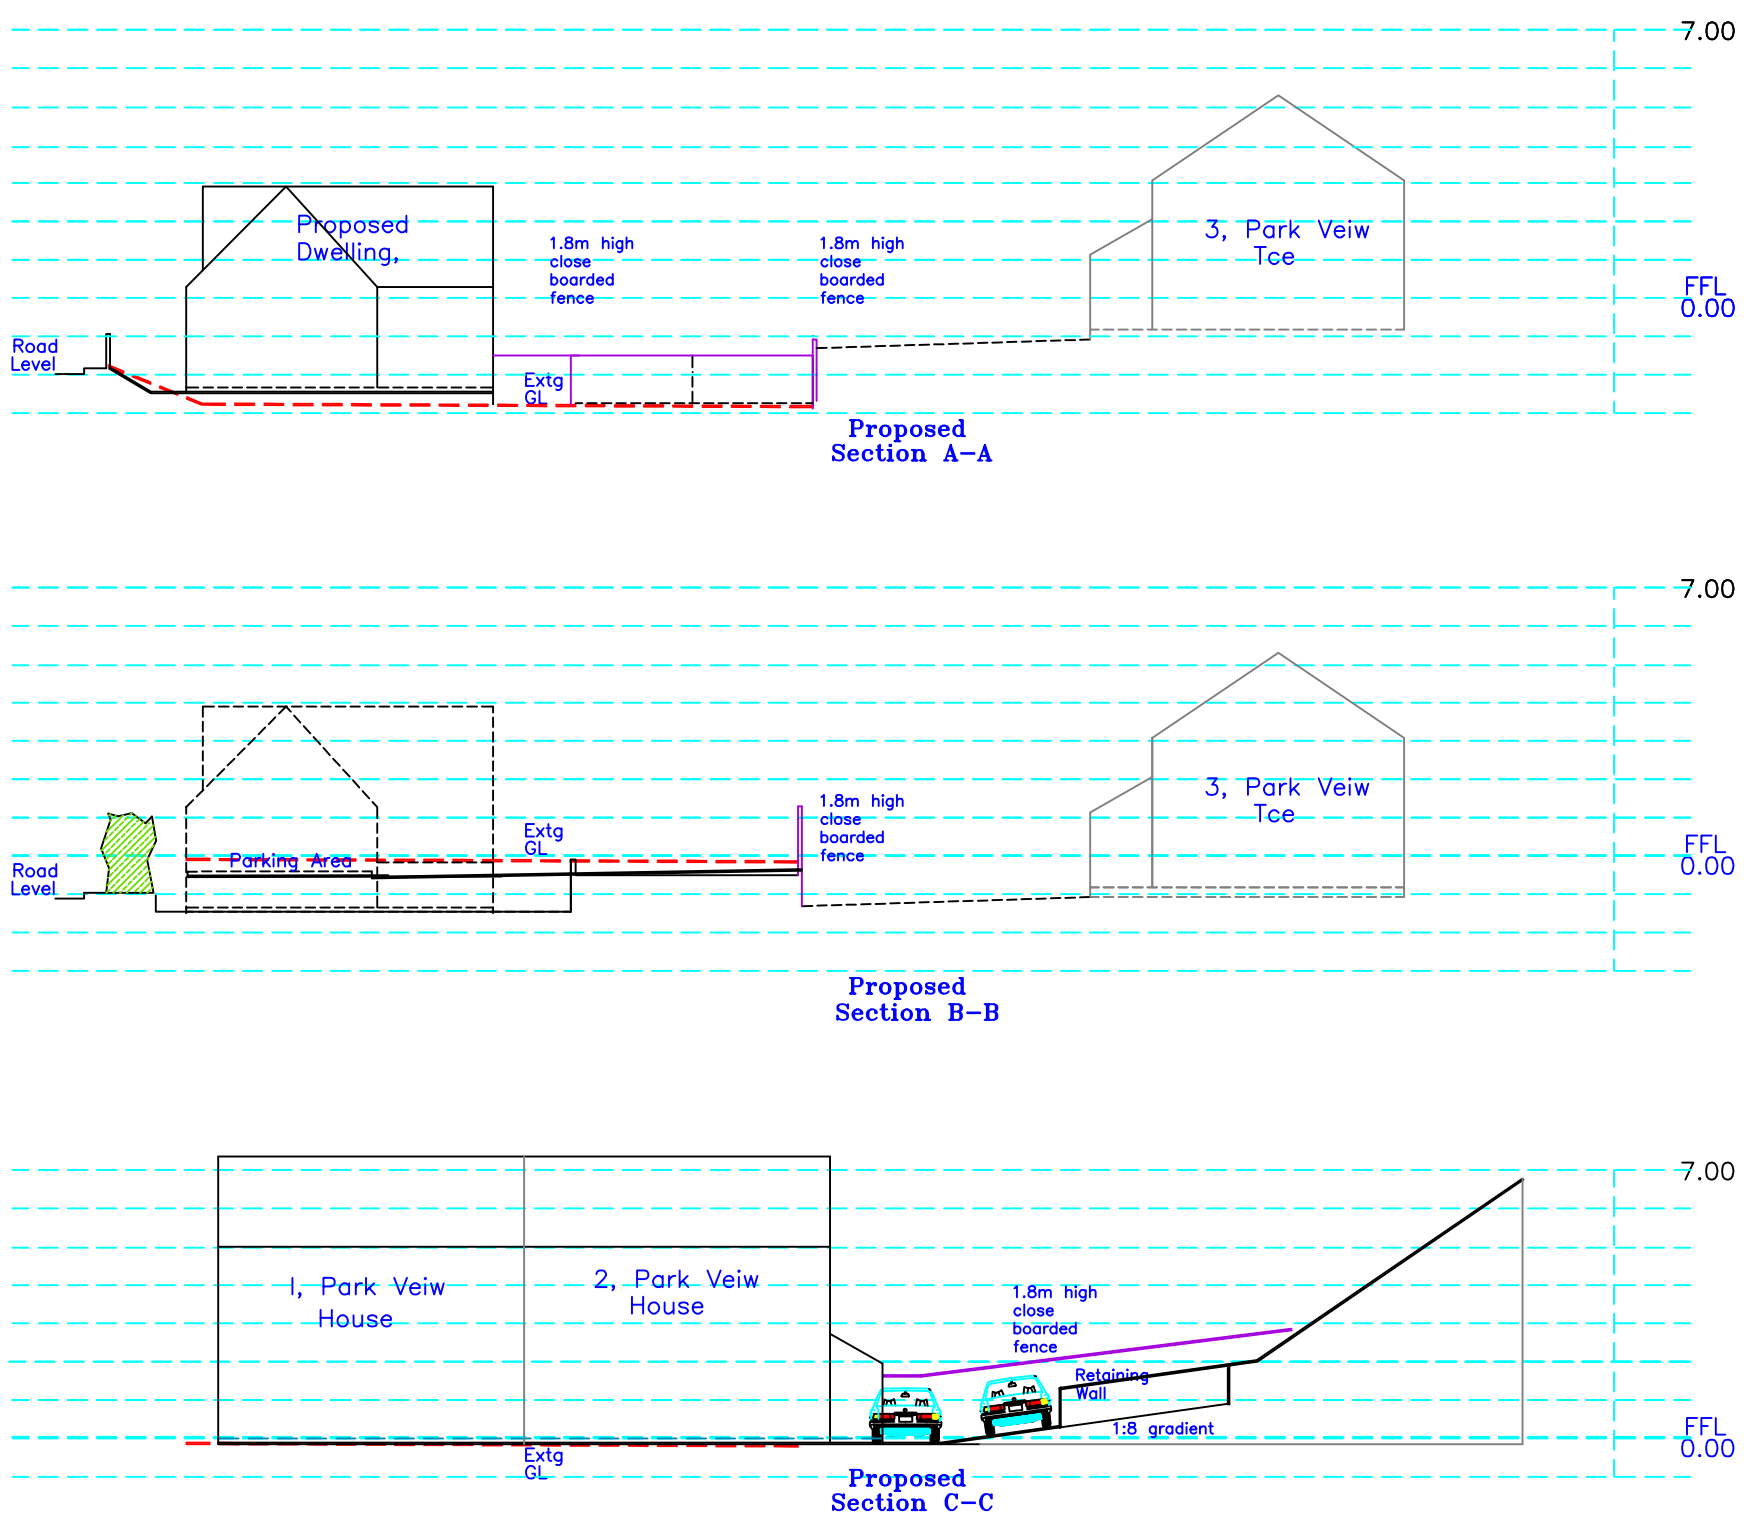


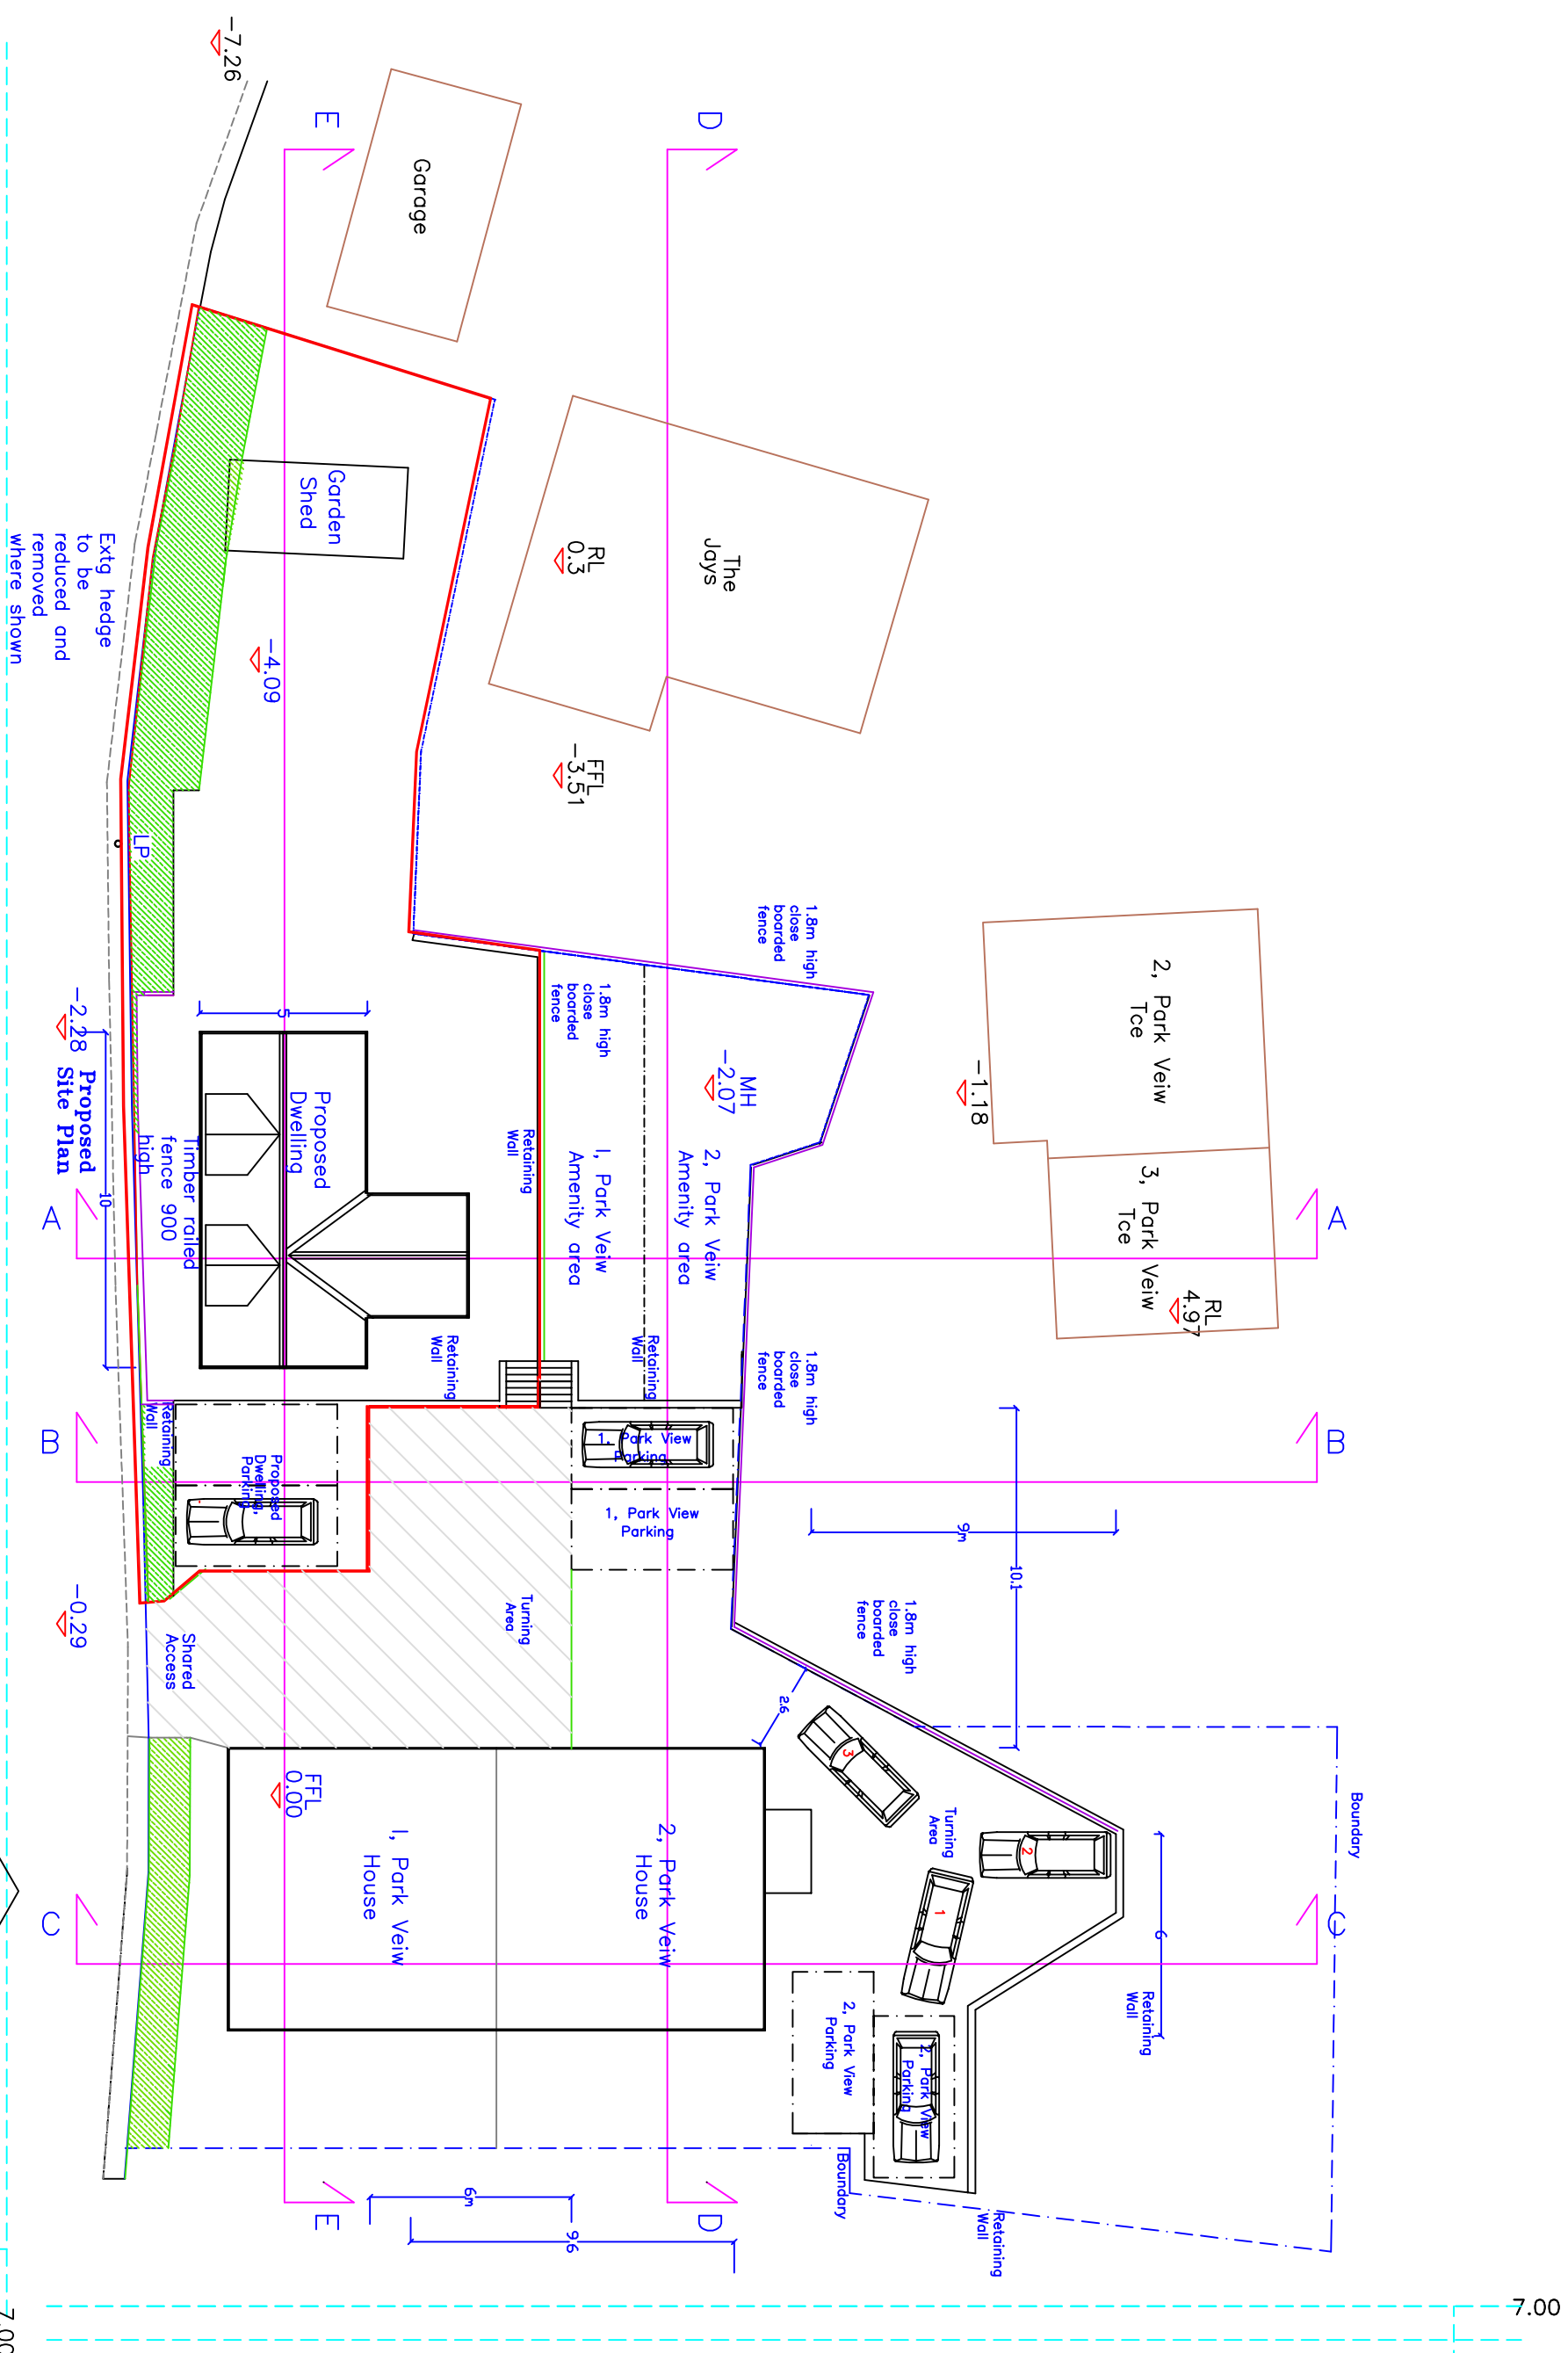

<i>Utopia Design</i>					
<i>Architectural Services.</i>					
Building Planning Application Support Paul Thomas, BSc (Hons) Mob: 07989 759442 Tel: 01685 582312.					
Draughting Status: FOR PLANNING PURPOSES ONLY					
<i>Client</i>	Mr John Carter Evans 1, Parkview House Heogerrig Methyr Tydfil CF46 5BC				
job Proposed Outline Planning for New Dwelling on Land within the Curtilage of 1, Parkview House Heogerrig Methyr Tydfil CF46 5BC					
Drawn by <i>Pt</i>	Date	Checked	Date	Approved	Date
	21.09.17				
<i>Title</i>	Scale		Iss No		
			1:200, 1:250, 1:500		
<i>Proposed Block, Site Plan & Sections</i>			Client Dwg No	Rev	
			Dwg No		
			JCE/OT/Renl		