




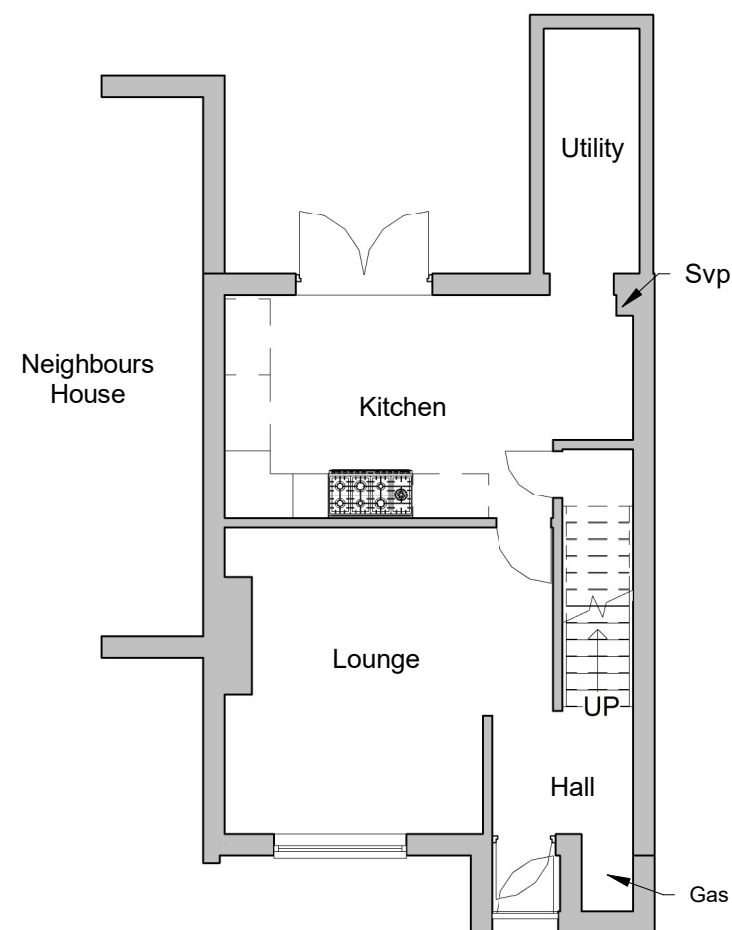


Existing Ground Floor

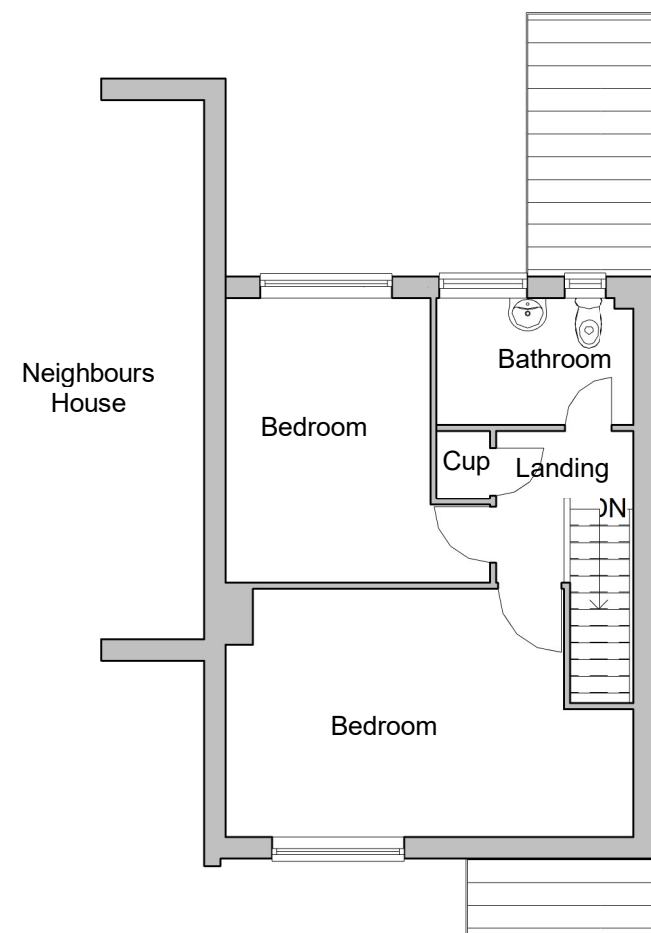


Existing First Floor

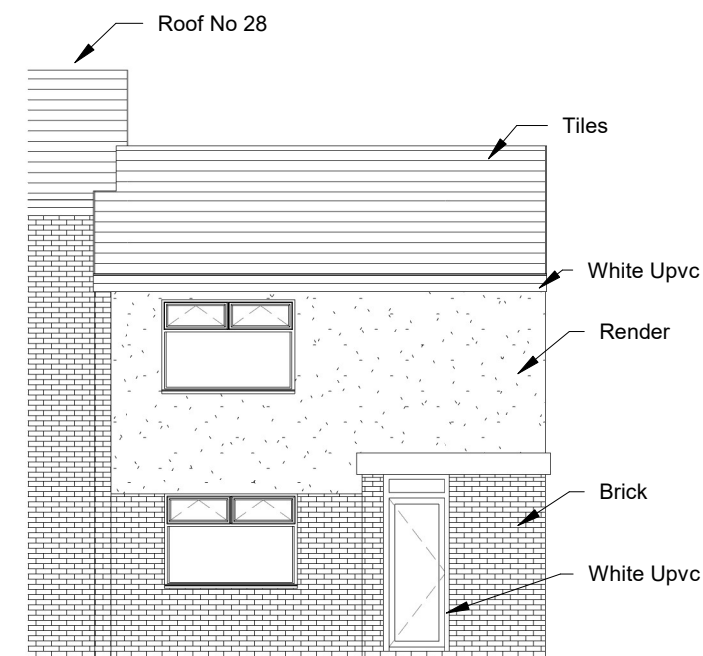


Existing Front Elevation

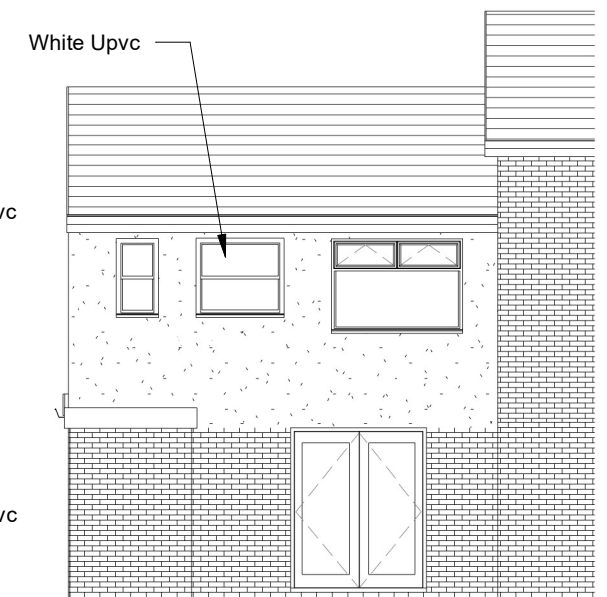


Existing Rear Elevation

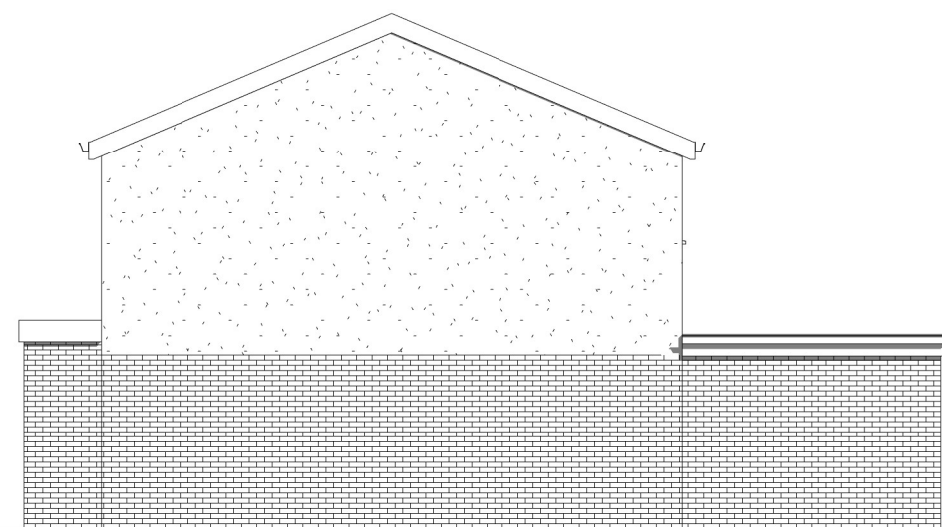

Existing Side 1 Elevation

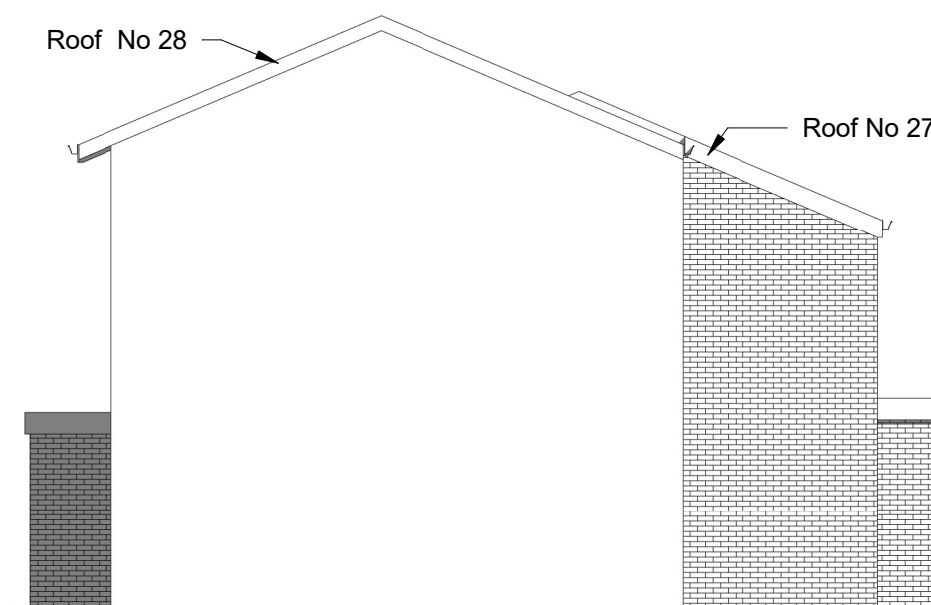

Existing Side 2 Elevation Inc Neighbours

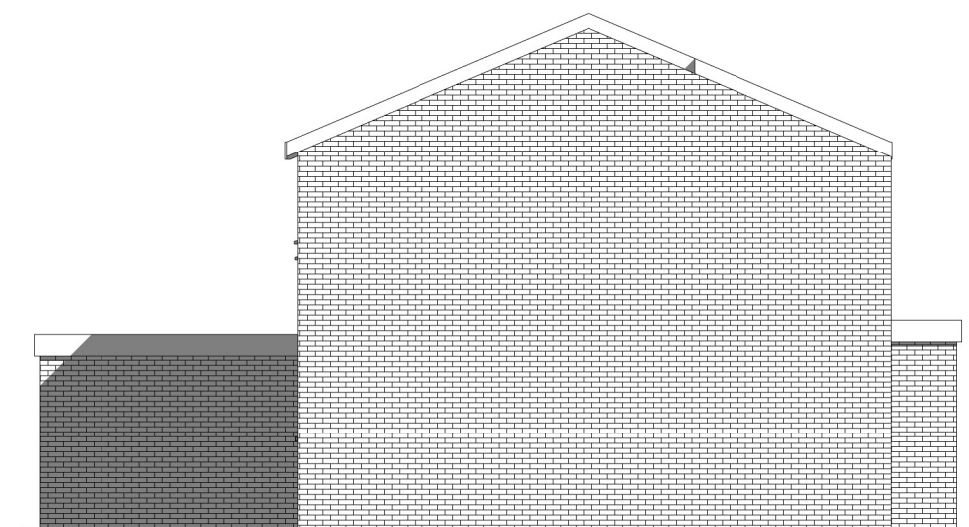

Existing Side 2a Elevation

PROJECT
Two storey rear extension & single storey front extension

INDIGO DESIGN (Part of 3dcadwales Ltd) 5 Ashlea Drive, Merthyr Tydfil, CF47 0NY Tele 01685 385746 Mob - 07940913216 Email: enquiries@indigo-3d-design.co.uk

SHEET
Existing plans and elevations

Address
27 The Hafod, Pant, Merthyr Tydfil. CF48 2EB

This Drawing is Copyright, Dimensions to be checked on site and not scaled from this drawing

PURPOSE OF ISSUE
Planning Approval




DRWAING NUMBER
91022103-01

Checked by
JH

Drawn by
PH

Scale (@ A3)
1 : 100

Rev No	Description	Date
A	Issue	14/01/2020

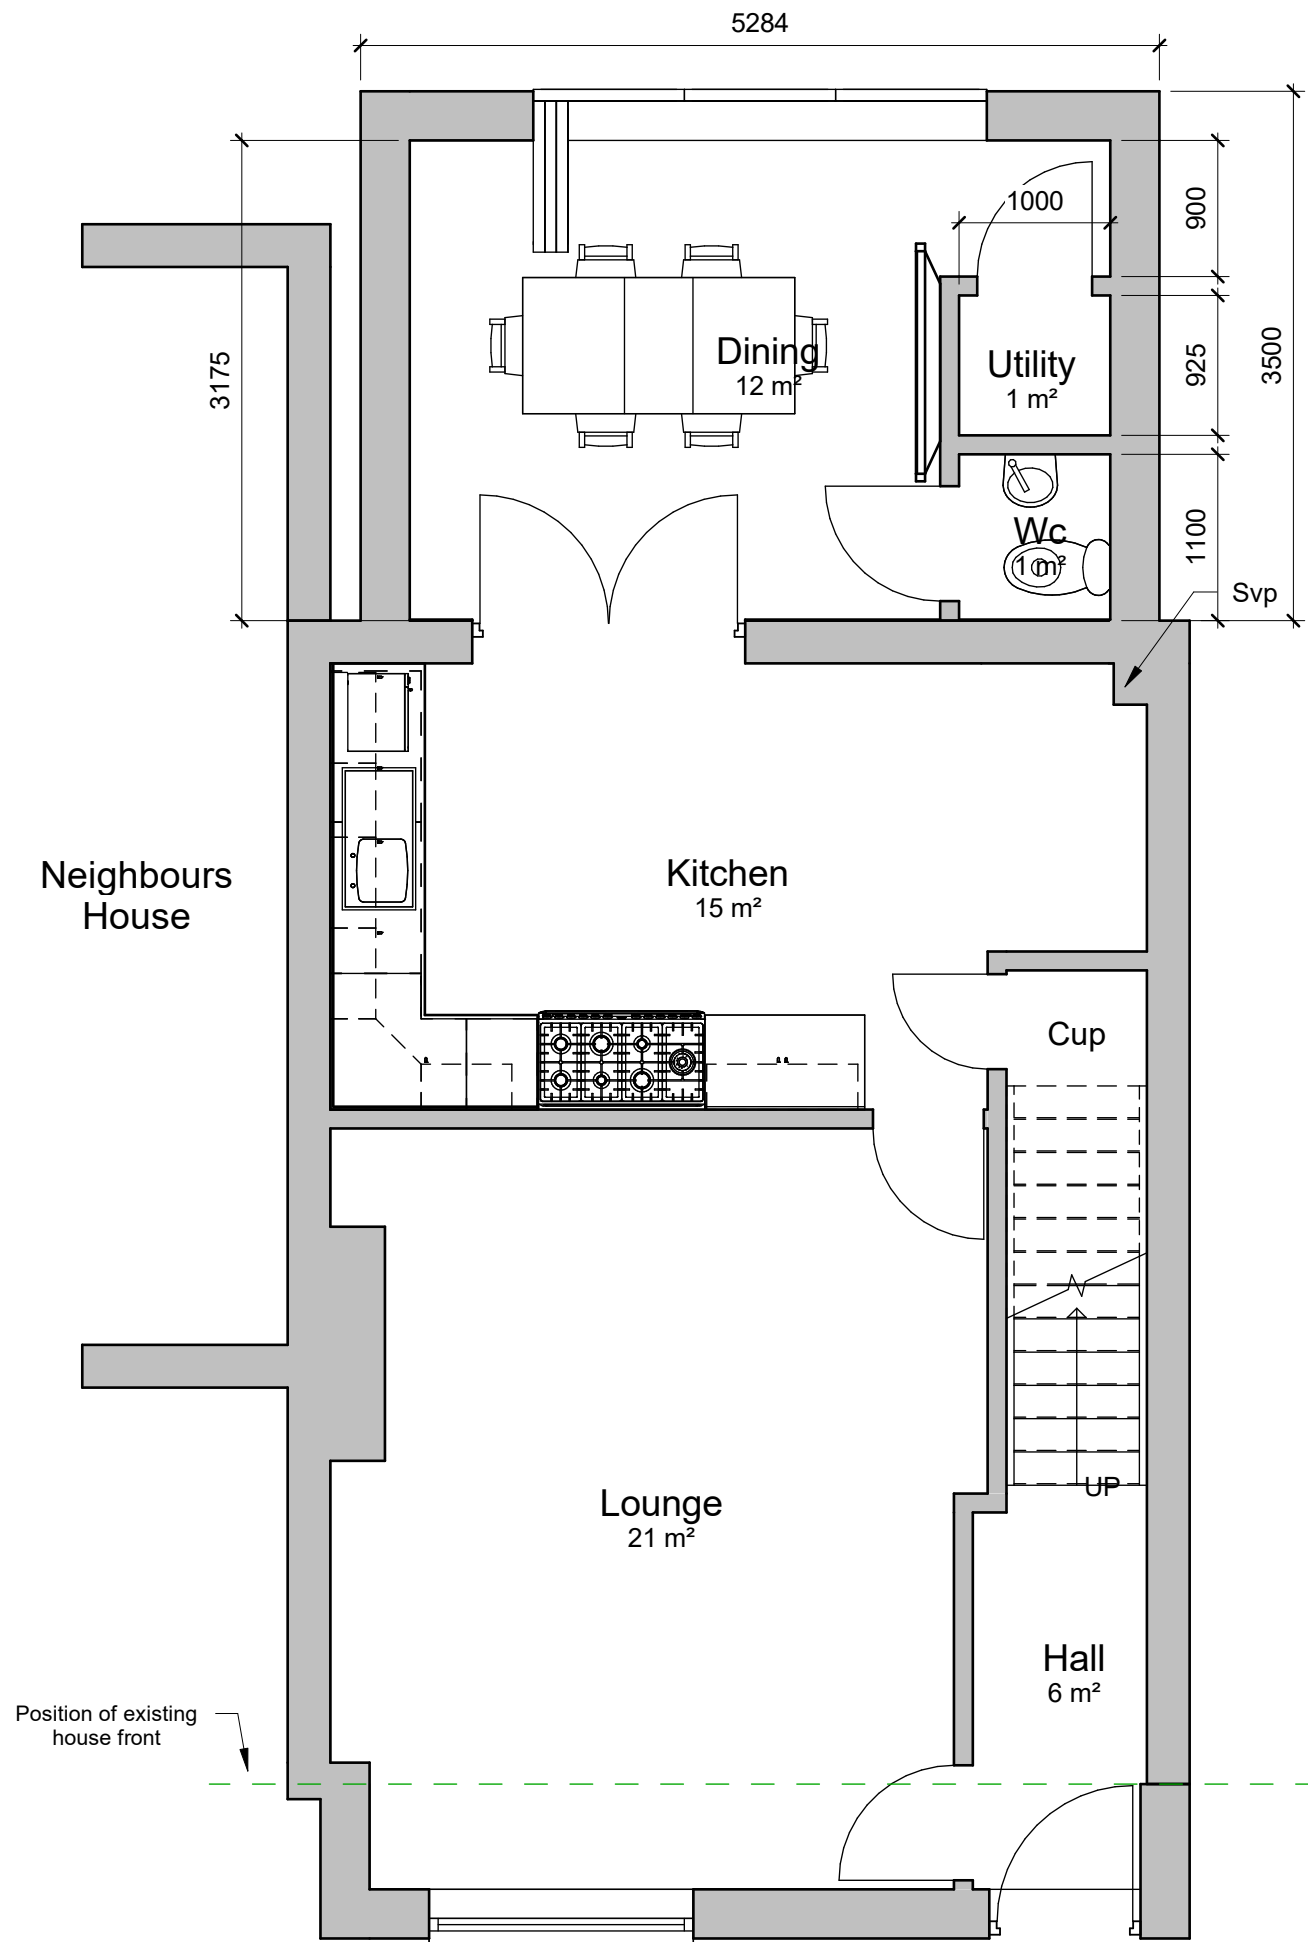

Proposed Ground Floor

INDIGO DESIGN (Part of 3dcadwales Ltd) 5 Ashlea Drive,
Merthyr Tydfil, CF47 0NY Tele 01685 385746 Mob -
07940913216 Email: enquiries@indigo-3d-design.co.uk

This Drawing is Copyright,
Dimensions to be checked
on site and not scaled from
this drawing



PURPOSE OF ISSUE	DRWAING NUMBER
Planning Approval	91022103-02


PROJECT
Two storey rear extension & single storey front extension

SHEET
Proposed Ground Floor

Address
27 The Hafod, Pant, Merthyr Tydfil. CF48 2EB

Checked by	Drawn by	Scale (@ A3)
JH	PH	1 : 50

Rev No	Description	Date
A	Issue	14/01/2020
B	Front Extension amended	30/01/2020

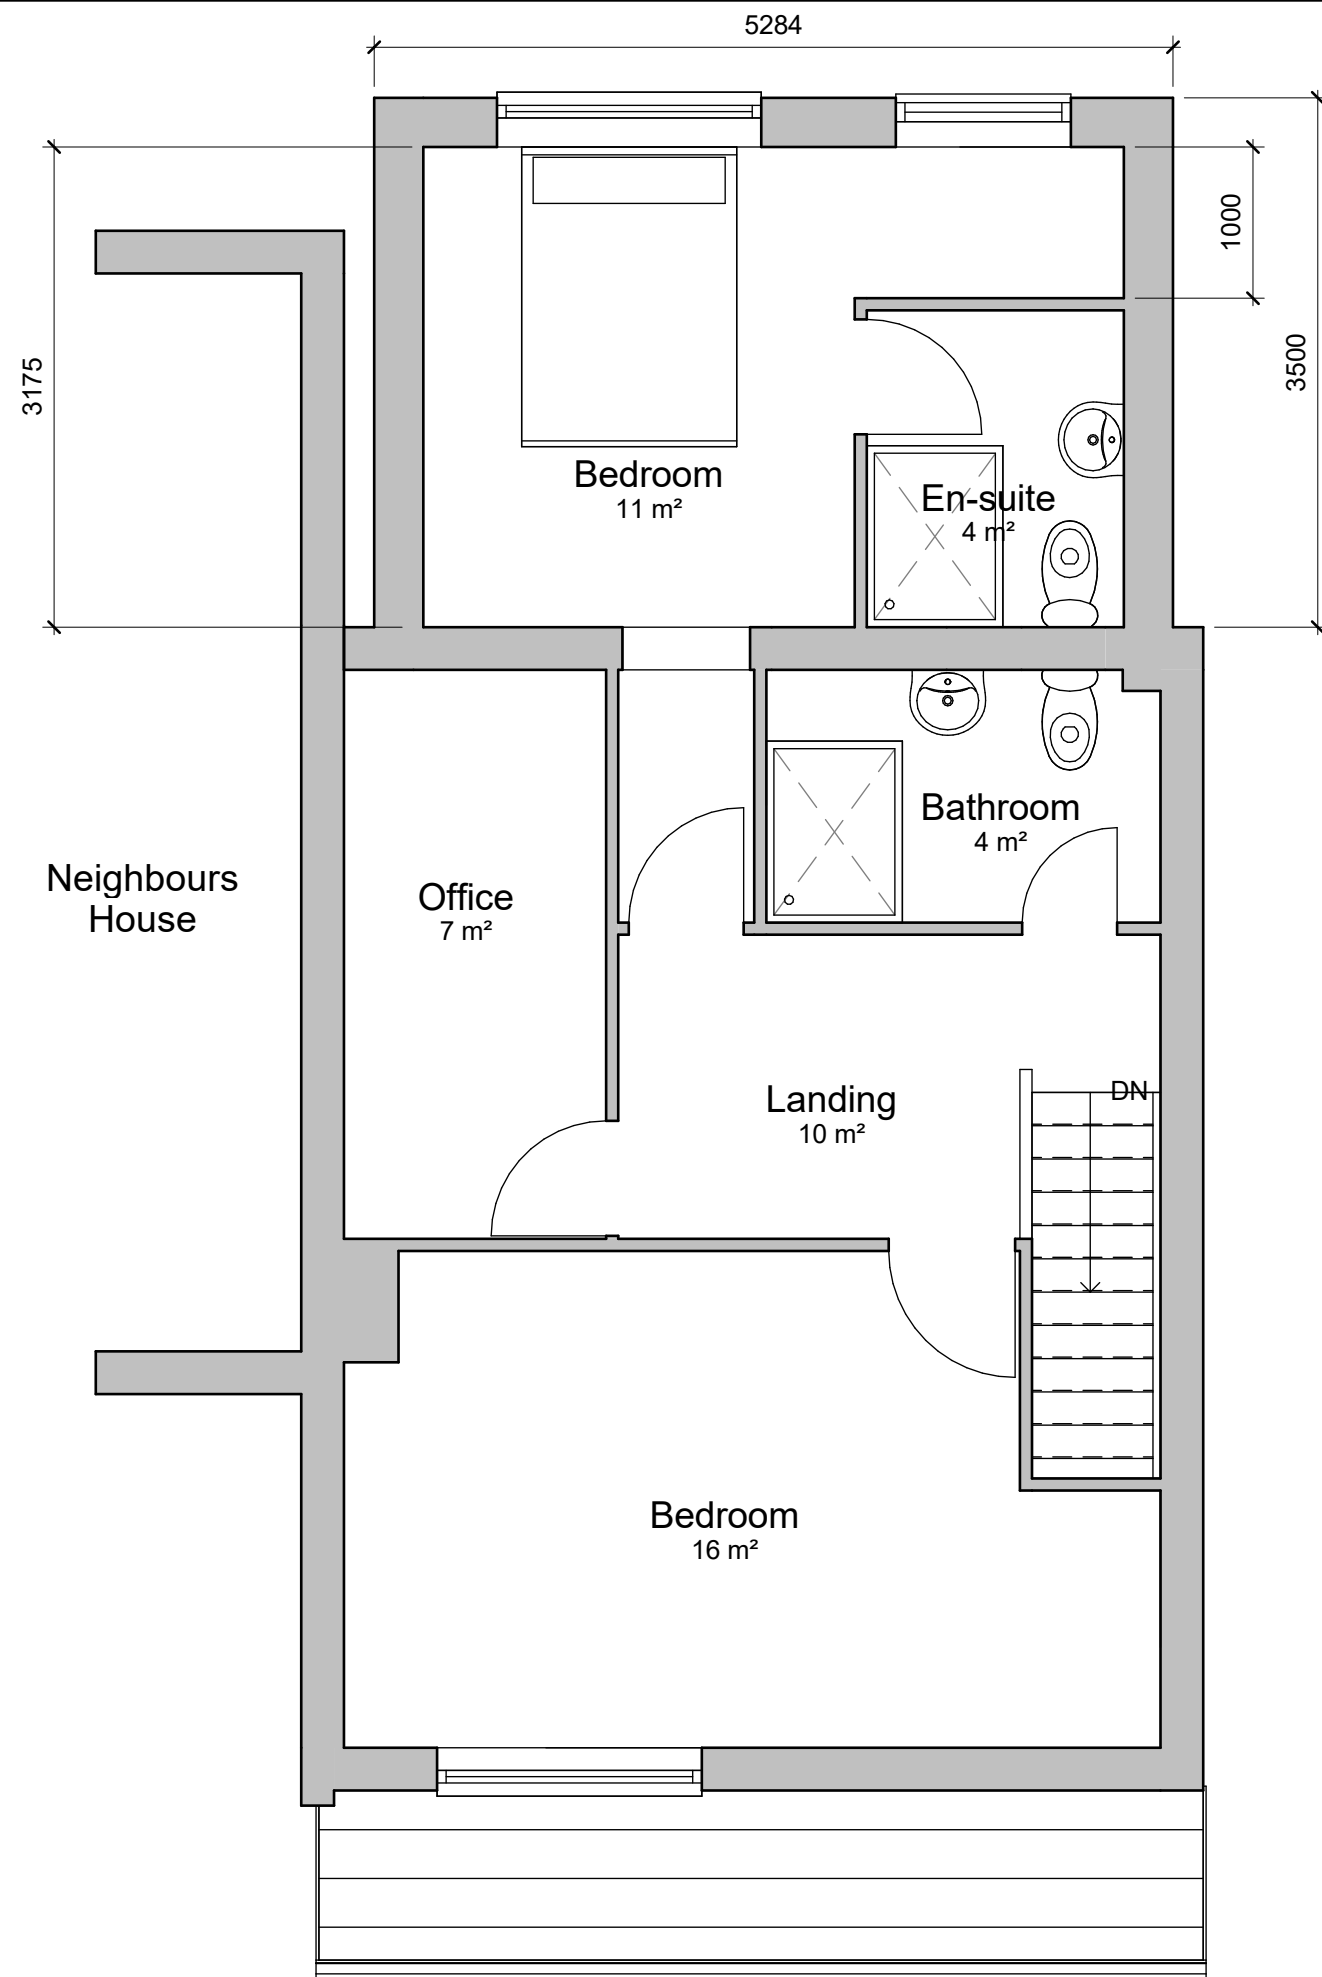

Proposed First Floor

INDIGO DESIGN (Part of 3dcadwales Ltd) 5 Ashlea Drive,
Merthyr Tydfil, CF47 0NY Tele 01685 385746 Mob -
07940913216 Email: enquiries@indigo-3d-design.co.uk

This Drawing is Copyright,
Dimensions to be checked
on site and not scaled from
this drawing



PURPOSE OF ISSUE	DRWAING NUMBER
Planning Approval	91022103-03


PROJECT
Two storey rear extension & single storey front extension

SHEET
Proposed First Floor


Address
27 The Hafod, Pant, Merthyr Tydfil. CF48 2EB

Checked by	Drawn by	Scale (@ A3)
JH	PH	1 : 50

Rev No	Description	Date
A	Issue	14/01/2020
B	Front Extension amended	30/01/2020

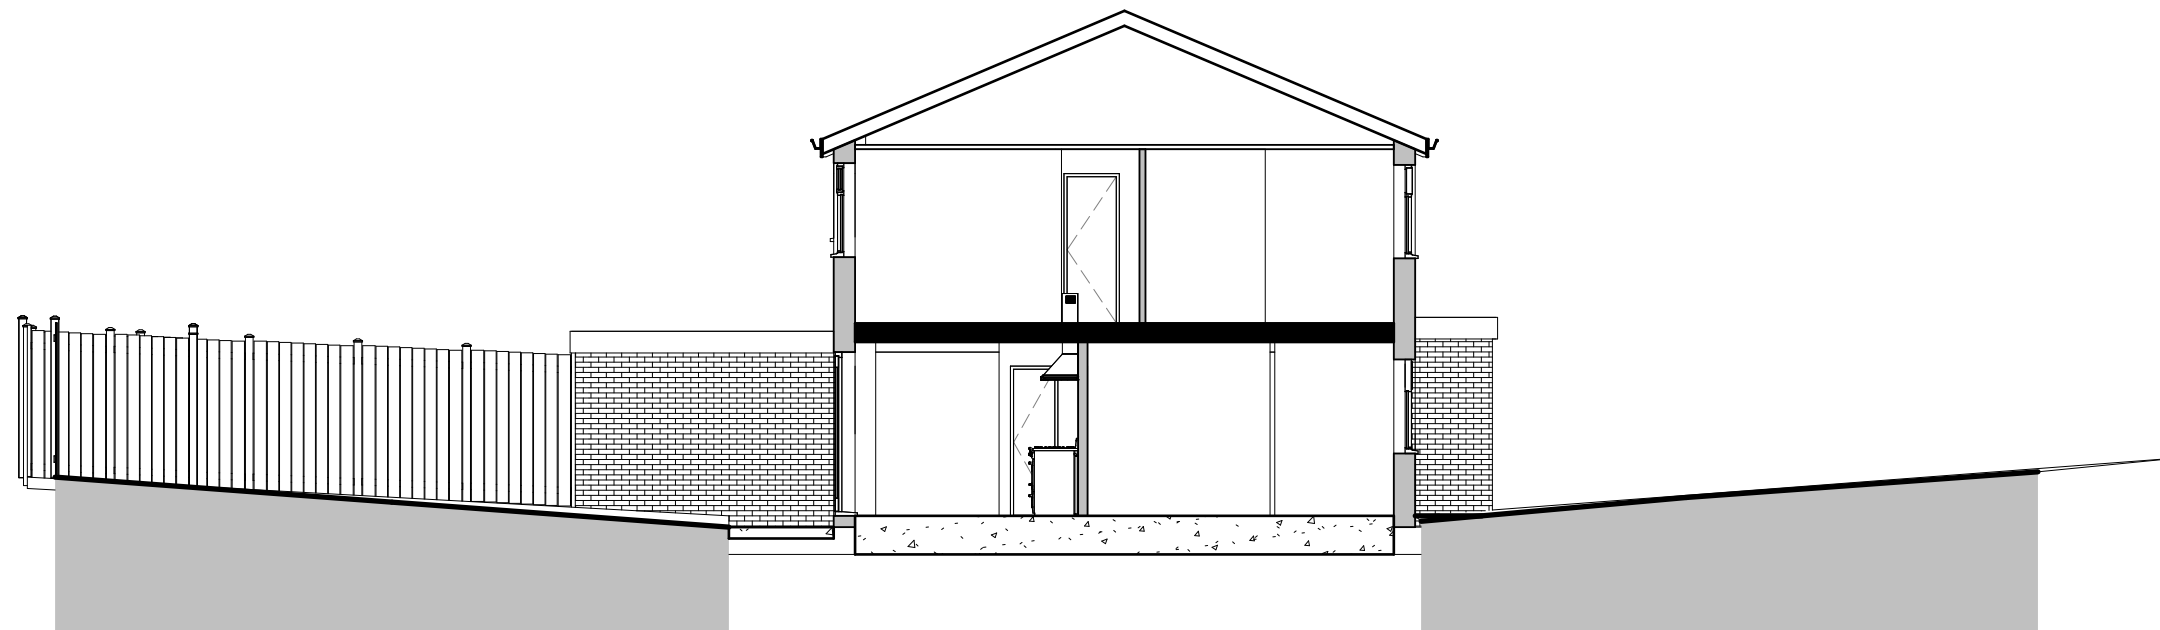

Existing Section

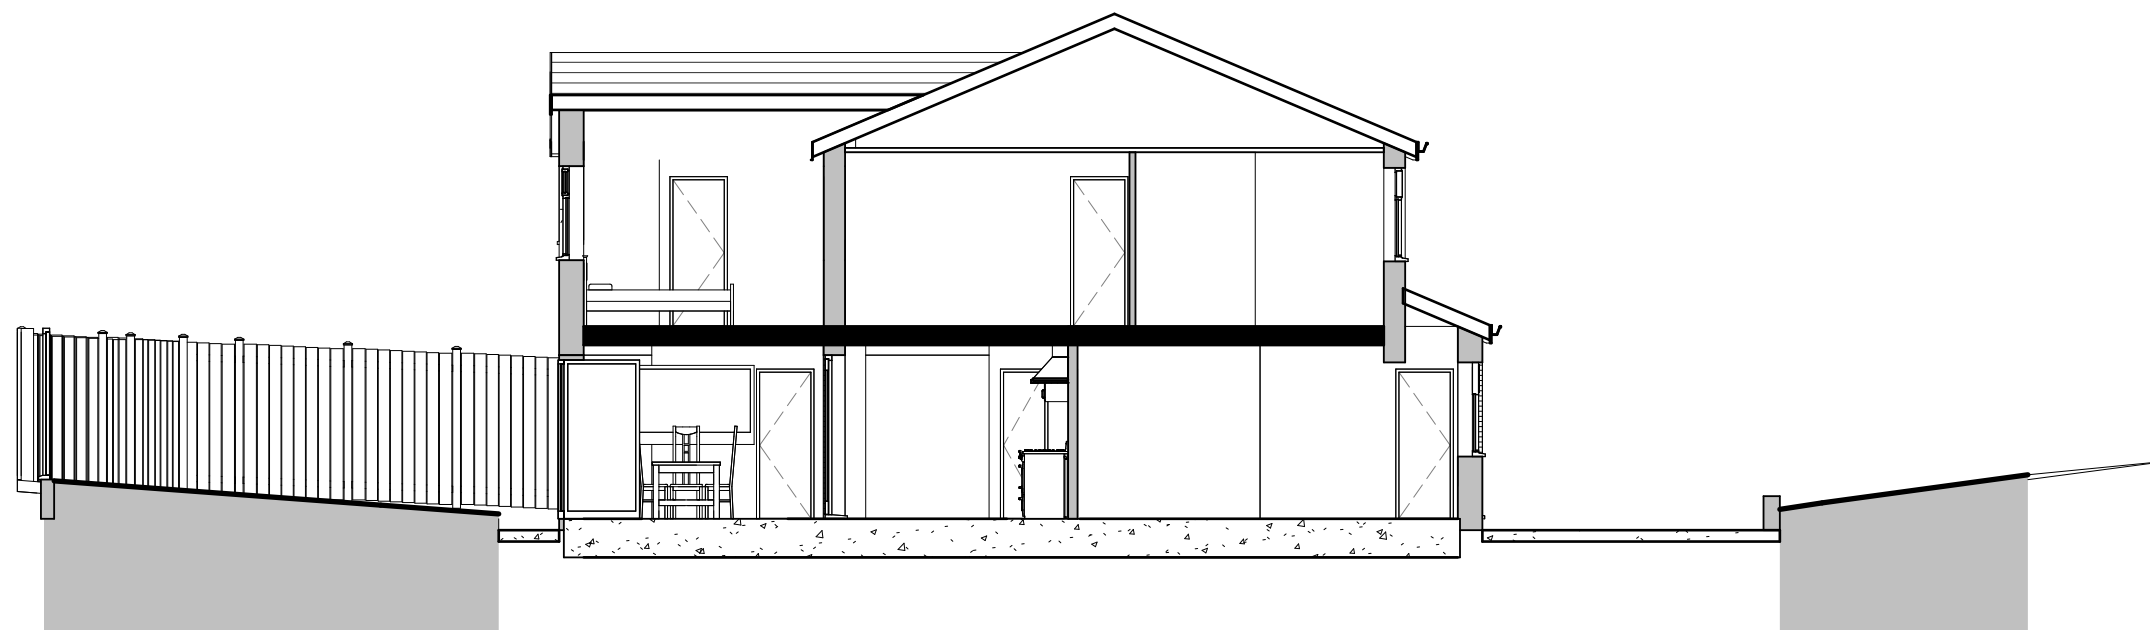

Proposed Section

INDIGO DESIGN (Part of 3dcadwales Ltd) 5 Ashlea Drive,
Merthyr Tydfil, CF47 0NY Tele 01685 385746 Mob -
07940913216 Email: enquiries@indigo-3d-design.co.uk

This Drawing is Copyright,
Dimensions to be checked
on site and not scaled from
this drawing



PURPOSE OF ISSUE	DRWAING NUMBER
Planning Approval	91022103-04


PROJECT
Two storey rear extension & single storey front extension

SHEET	Sections
-------	----------


Address	27 The Hafod, Pant, Merthyr Tydfil. CF48 2EB
---------	---

Checked by	Drawn by	Scale (@ A3)
JH	PH	1 : 100


Rev No	Description	Date
A	Issue	14/01/2020
B	Front Extension amended	30/01/2020

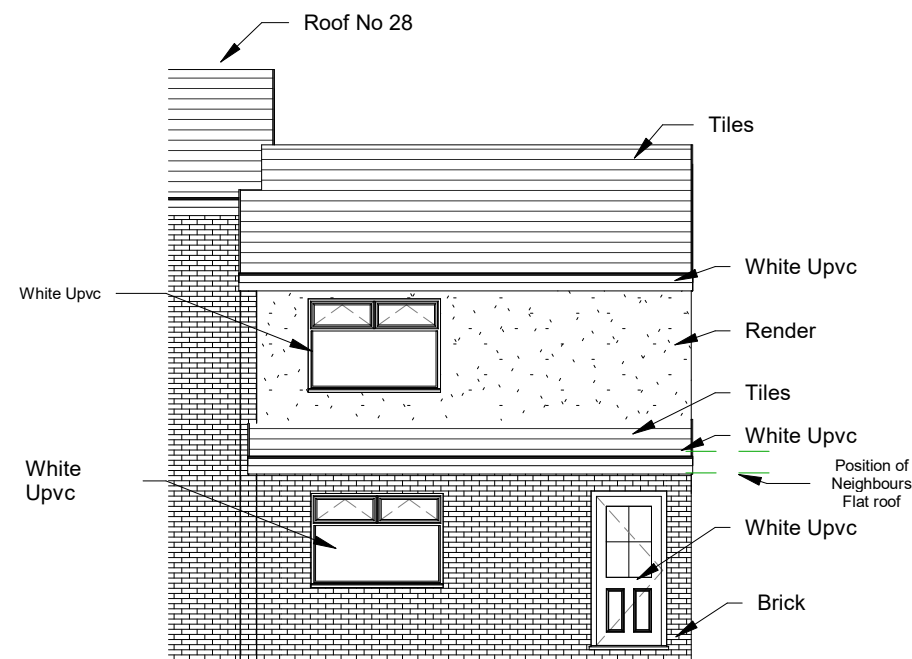


Proposed Front Elevation

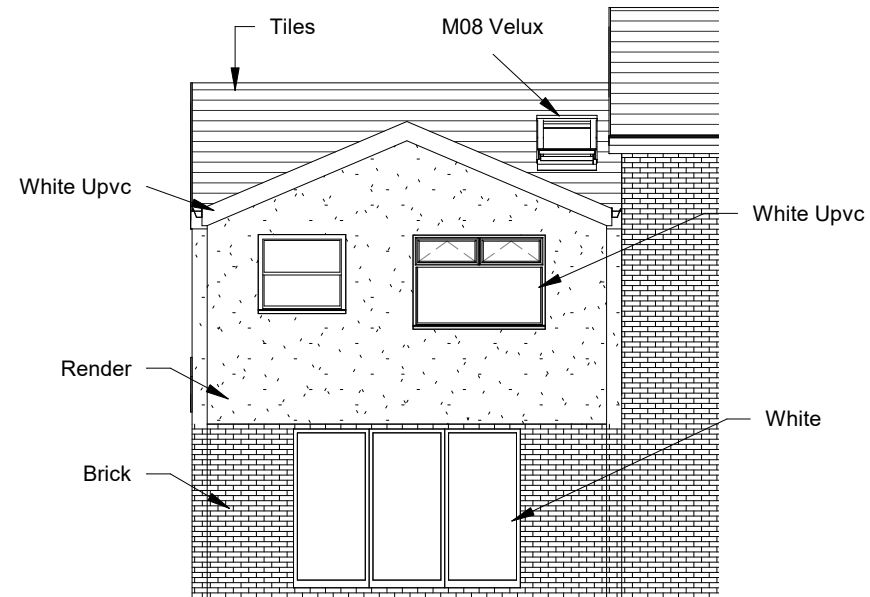


Proposed Rear Elevation

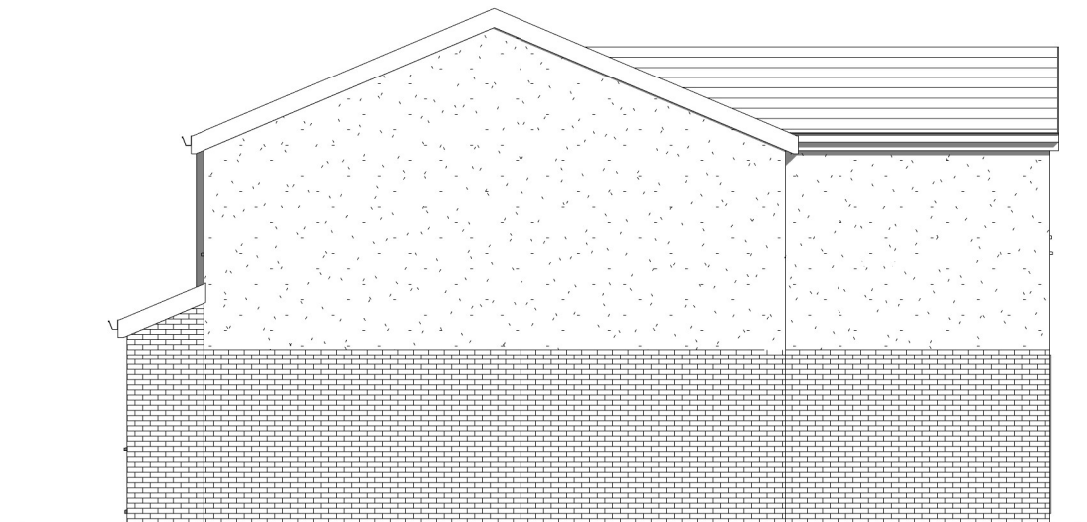


Proposed Side 1 Elevation

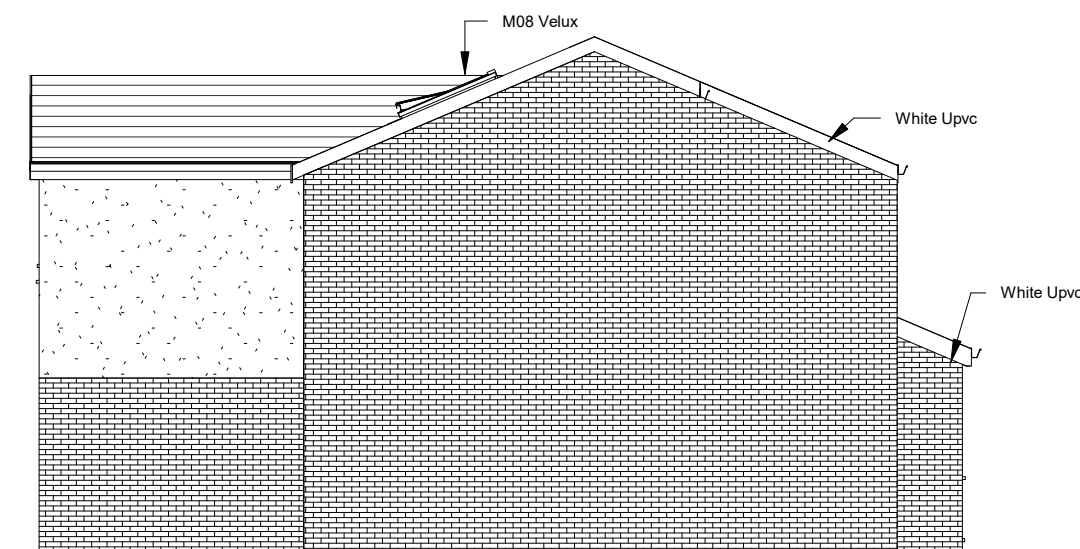

Proposed Side 2a Elevation

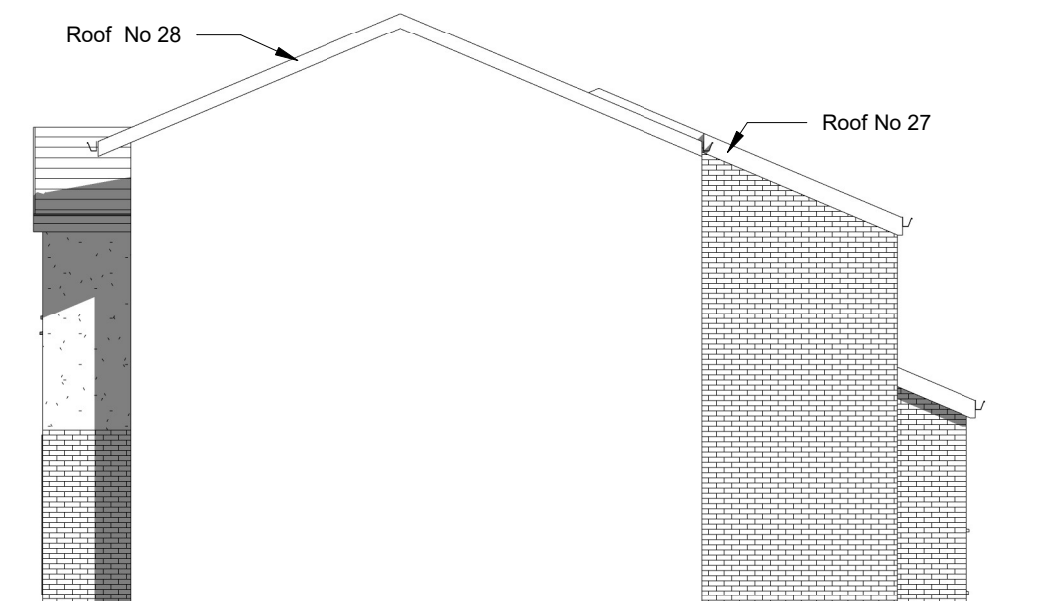

Proposed Side 2 Elevation Inc Neighbours

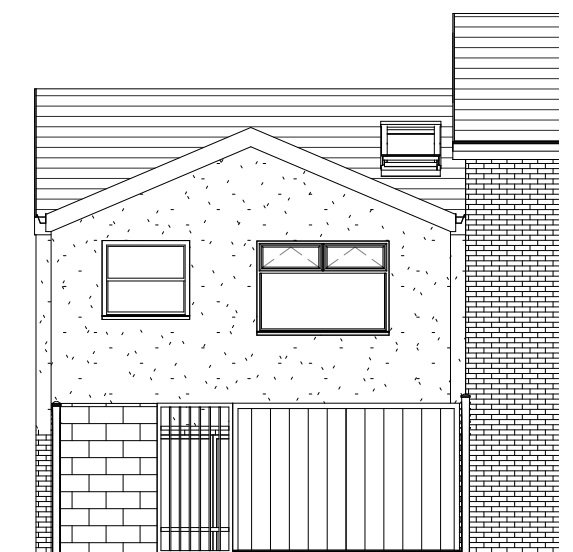

Proposed Elevation New Gates

PROJECT
Two storey rear extension & single storey front extension

INDIGO DESIGN (Part of 3dcadwales Ltd) 5 Ashlea Drive, Merthyr Tydfil, CF47 0NY Tele 01685 385746 Mob - 07940913216 Email: enquiries@indigo-3d-design.co.uk

SHEET
Proposed Elevations

Address 27 The Hafod, Pant, Merthyr Tydfil. CF48 2EB

This Drawing is Copyright, Dimensions to be checked on site and not scaled from this drawing

PURPOSE OF ISSUE
Planning Approval




DRWAING NUMBER
91022103-05

Checked by
JH


Drawn by
PH

Scale (@ A3)
1 : 100

Rev No	Description	Date
A	Issue	14/01/2020
B	Front Extension amended	30/01/2020
C	Window & Door Finished amended	20/02/2020

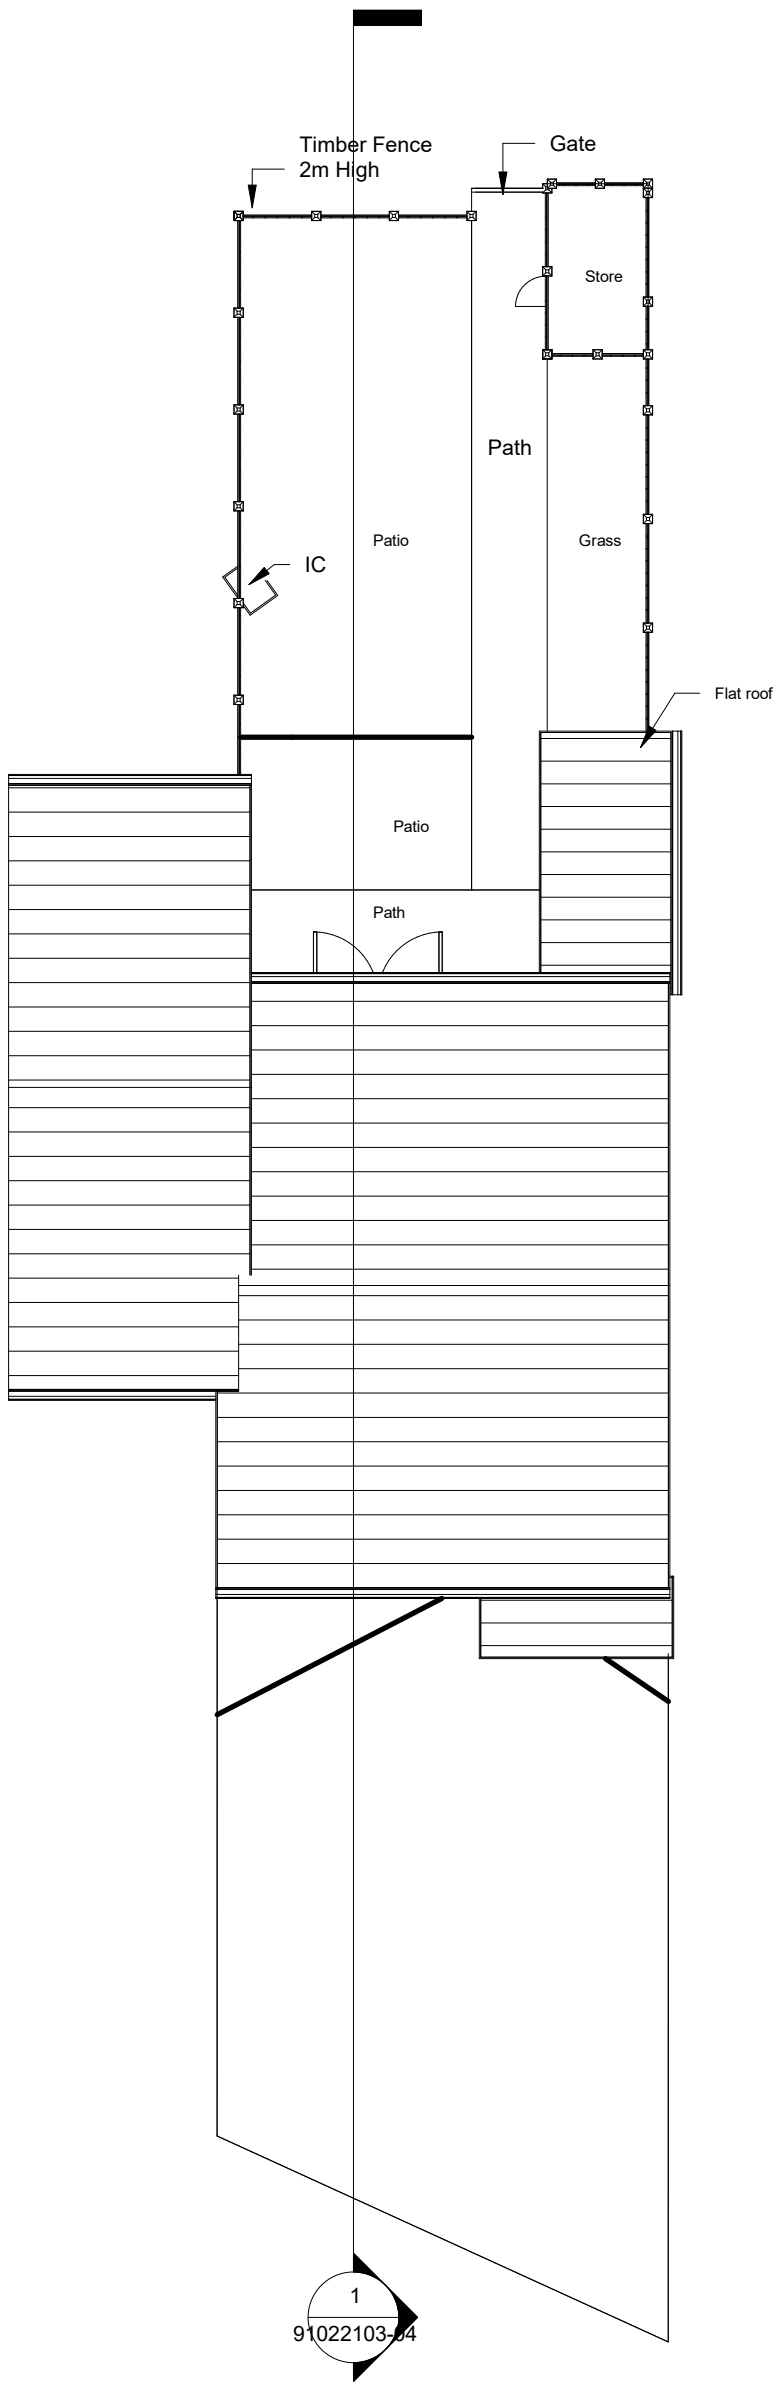

Existing Site

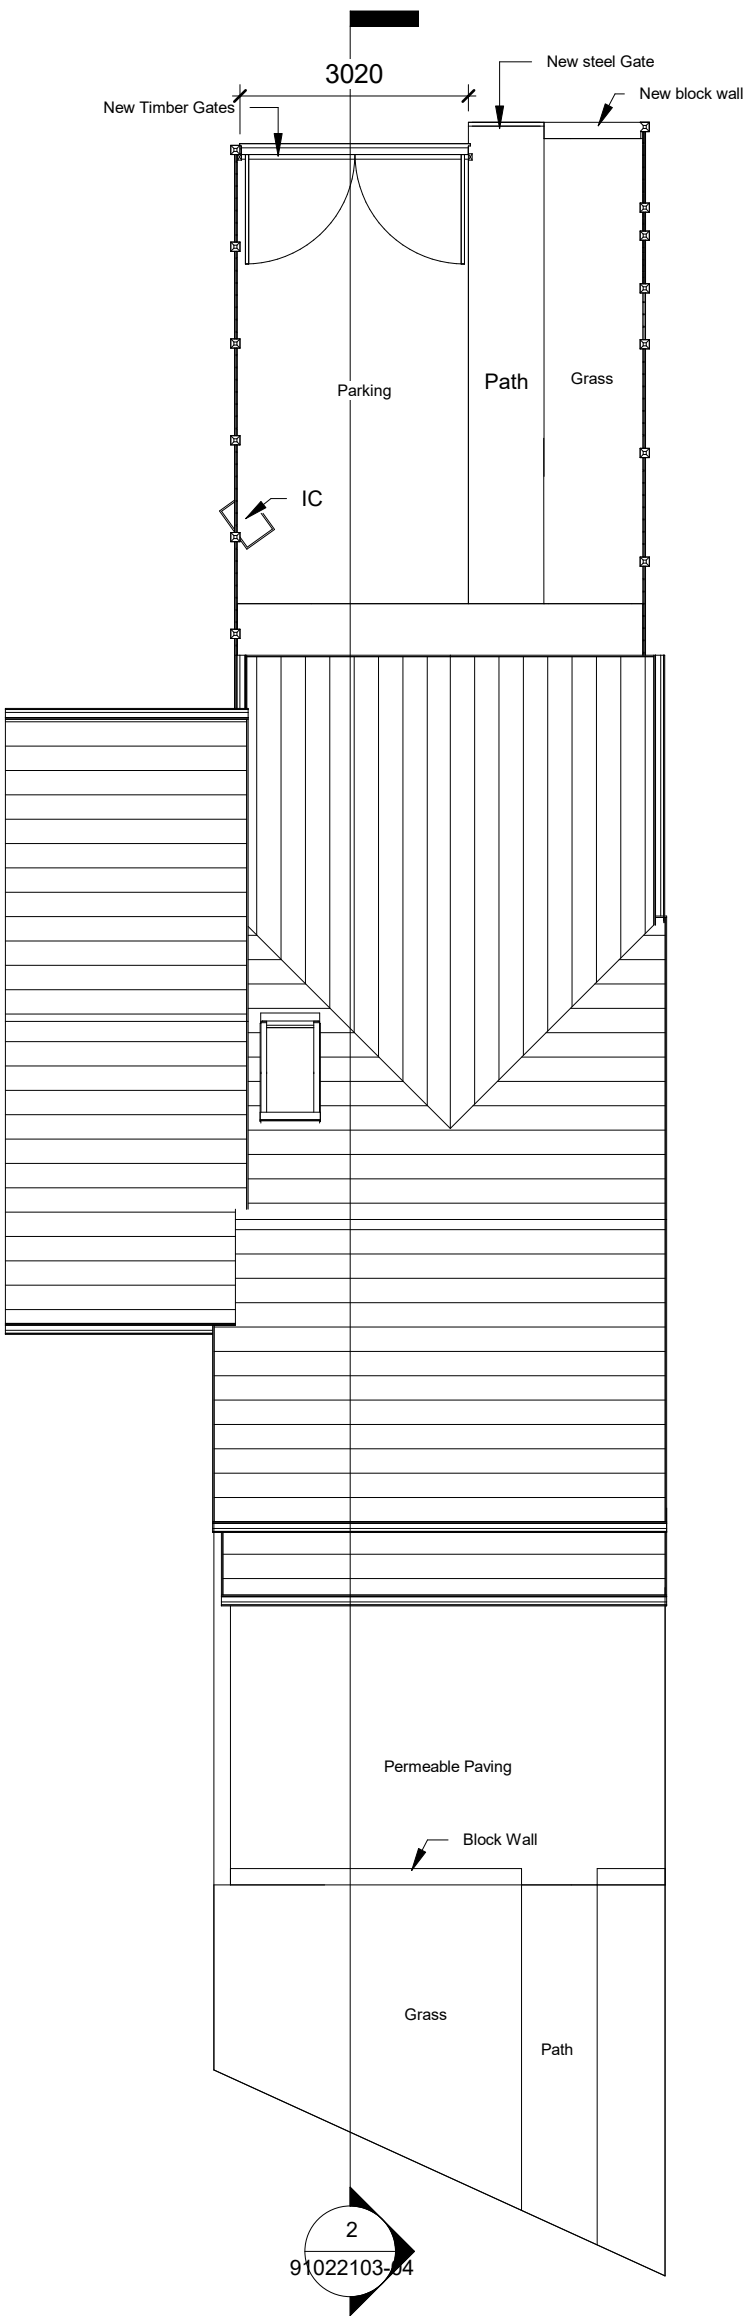

Proposed Site

INDIGO DESIGN (Part of 3dcadwales Ltd) 5 Ashlea Drive, Merthyr Tydfil, CF47 0NY Tele 01685 385746 Mob 07940913216 Email: enquiries@indigo-3d-design.co.uk		
This Drawing is Copyright, Dimensions to be checked on site and not scaled from this drawing		
PURPOSE OF ISSUE	DRAWING NUMBER	
Planning Approval	91022103-06	
PROJECT	Two storey rear extension & single storey front extension	
SHEET	Site Plans	
Address	27 The Hafod, Pant, Merthyr Tydfil. CF48 2EB	
Checked by	Drawn by	Scale (@ A3)
JH	PH	1 : 100
Rev No	Description	Date
A	Issue	14/01/2020
B	Front Extension amended	30/01/2020