




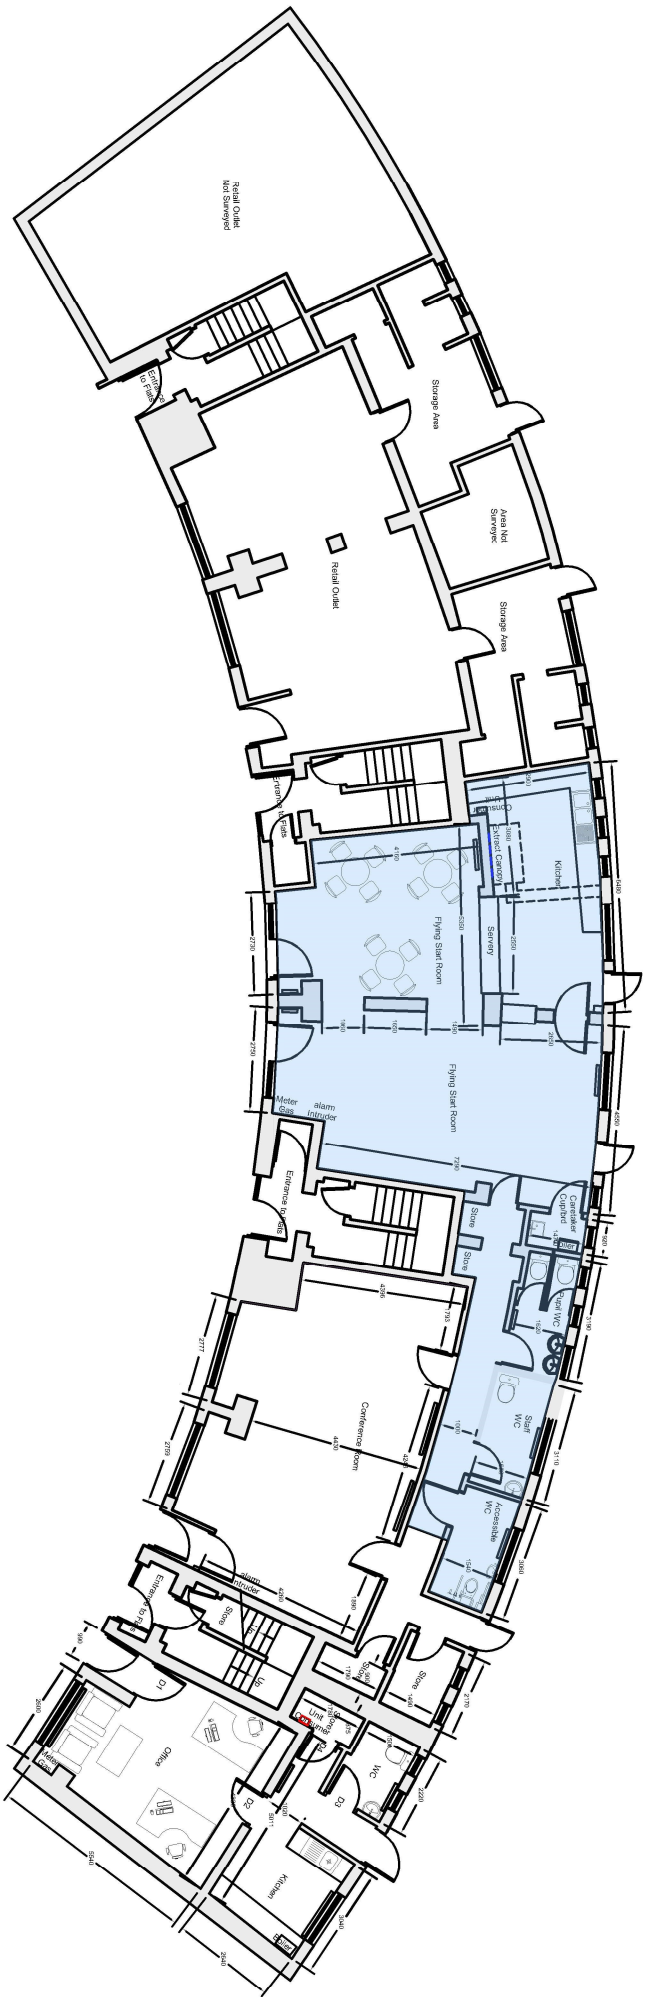

GROUND FLOOR

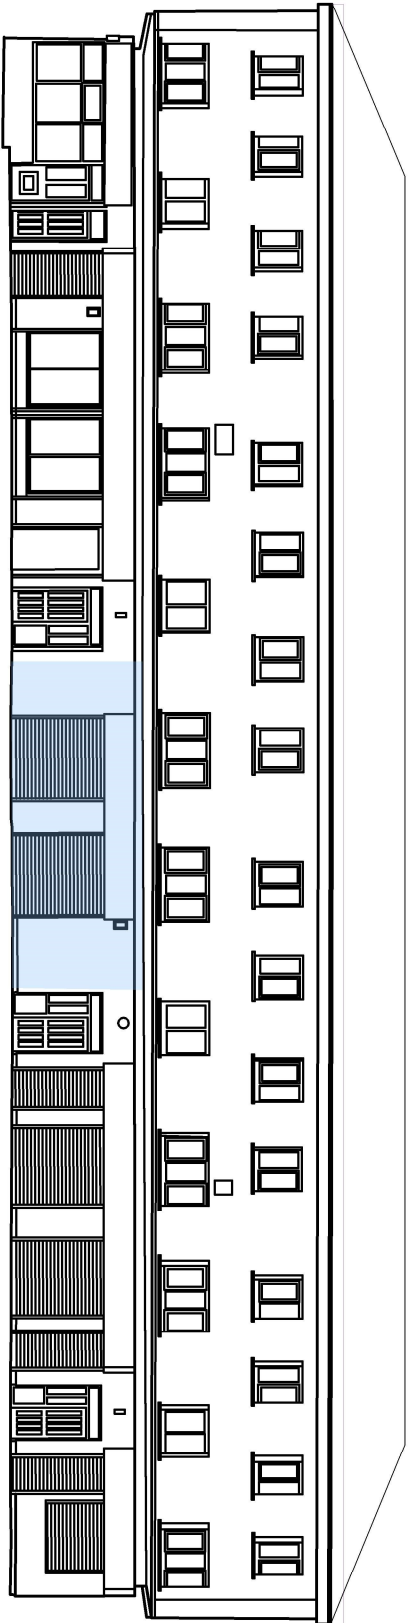

FRONT ELEVATION (FRONT)

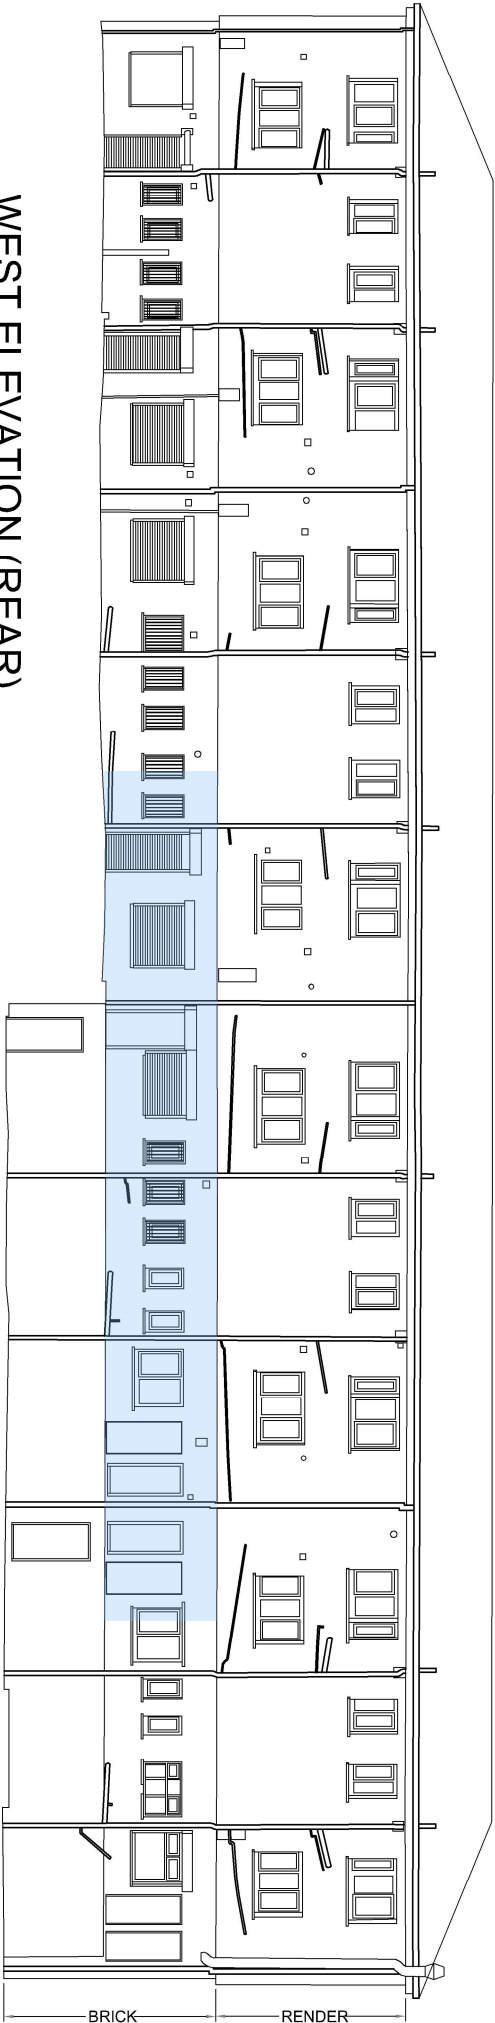

WEST ELEVATION (REAR)

Drawn	AR	Ch	-	Unit 5 Triangle Business Park Penrebach Merthyr Tydfil CF48 4TQ	TITLE Existing Plans and Elevations The Green, Trefechan Merthyr Tydfil, CF48 2EU	
Scale	A3@1:200					
Stage						PLANNING
DRAWING NO. 2026-068-03P						
Design		AR	Date		JUNE26	



Cynor Bwrdeistref Sirol
MERTHYR TYDFIL
County Borough Council

