



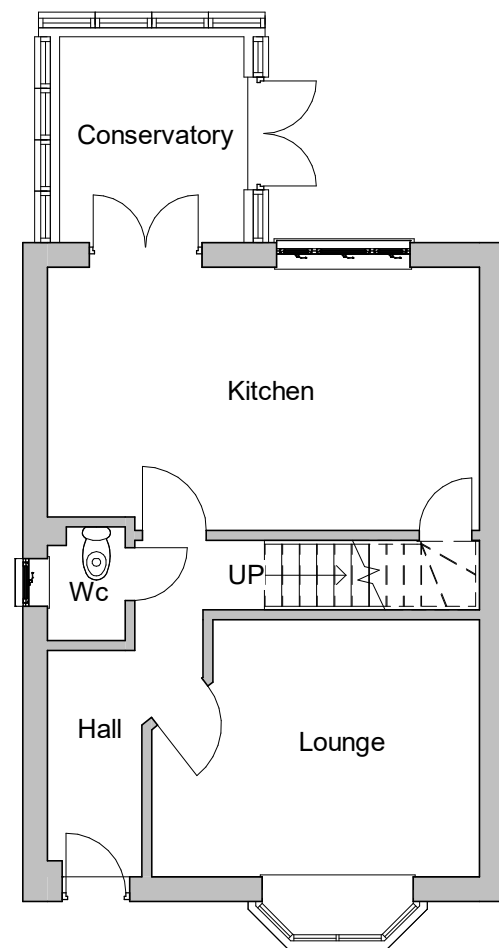


Existing Ground Floor

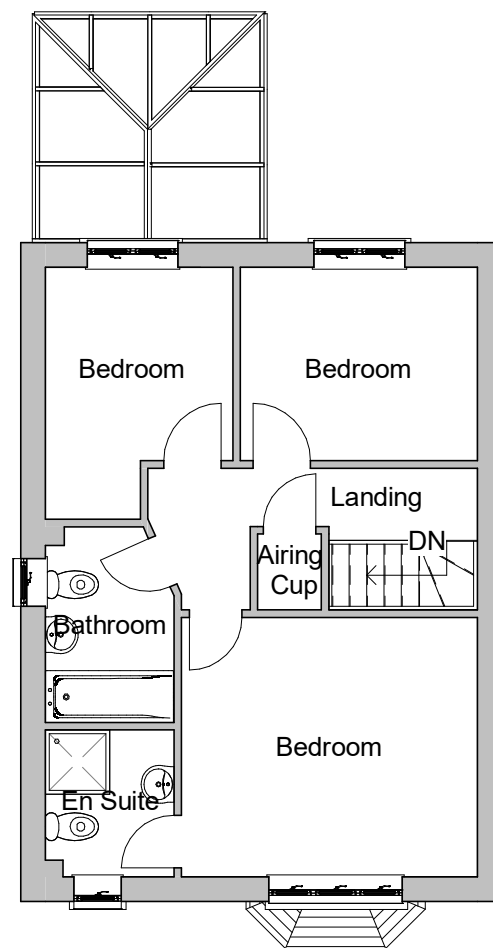


Existing First Floor



Existing Front Elevation

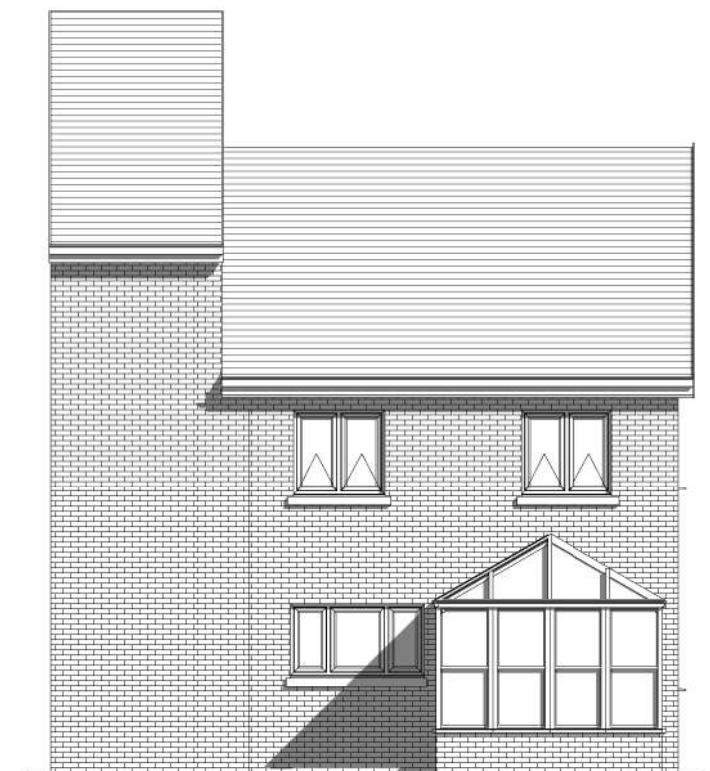

Existing Rear Elevation

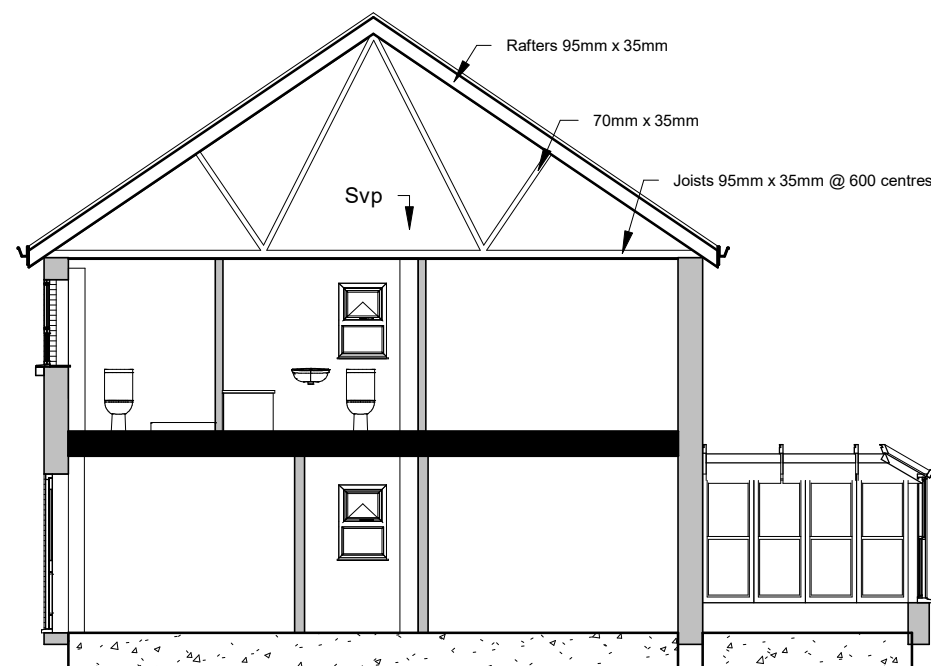

Existing Section



Existing Side 1 Elevation

INDIGO DESIGN (Part of 3dcadwales Ltd) 5 Ashlea Drive, Merthyr Tydfil, CF47 0NY Tele 01685 385746 Mob - 07940913216 Email: enquiries@indigo-3d-design.co.uk

This Drawing is Copyright, Dimensions to be checked on site and not scaled from this drawing



PURPOSE OF ISSUE	DRWAING NUMBER
Planning Approval	02023020-01


PROJECT	Roof Windows to Rear Elevation
---------	--------------------------------

SHEET	Existing Plans and Elevations
-------	-------------------------------


Address	72 Pen Y Dyffryn, Swansea Road, Merthyr Tydfil. CF48 1PL
---------	--

Checked by	Drawn by	Scale (@ A3)
PH	JH	1 : 100


Rev No	Description	Date
A	Issue	1/03/2020

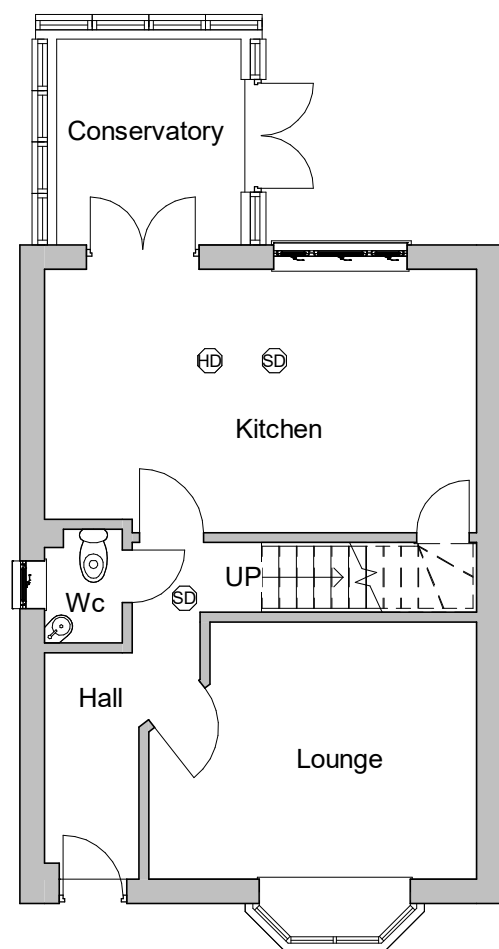


Proposed Ground Floor

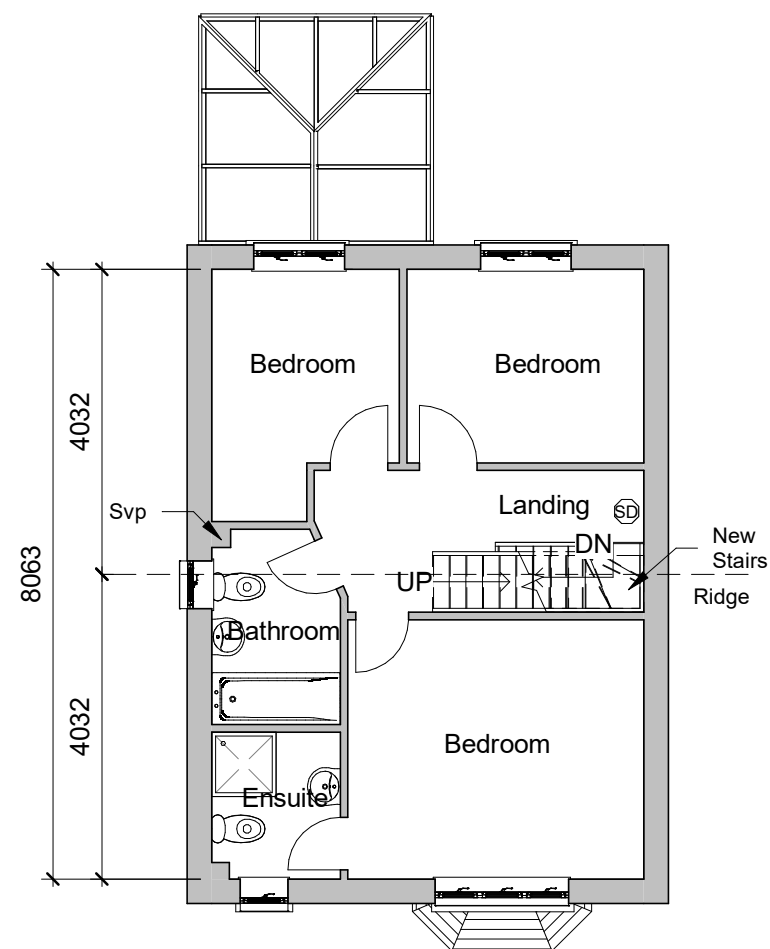

Proposed First Floor

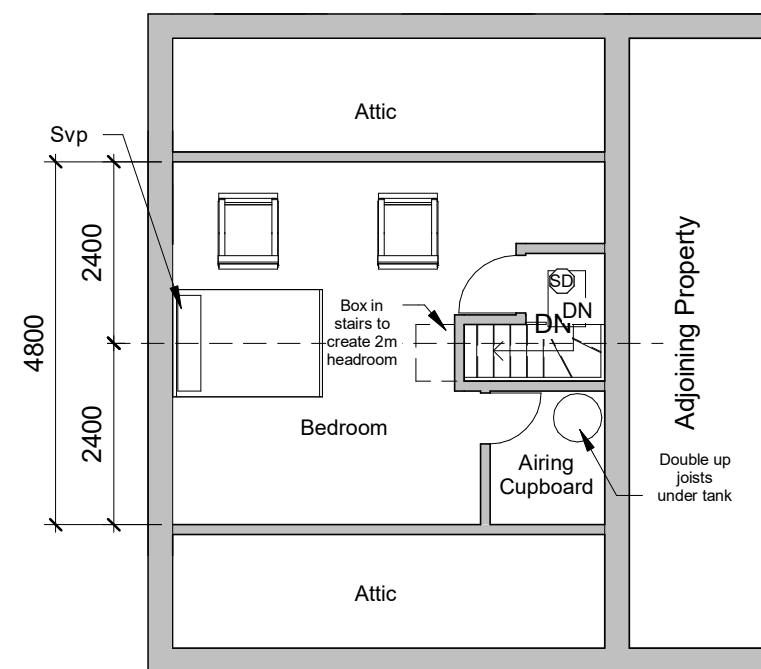

Proposed Attic

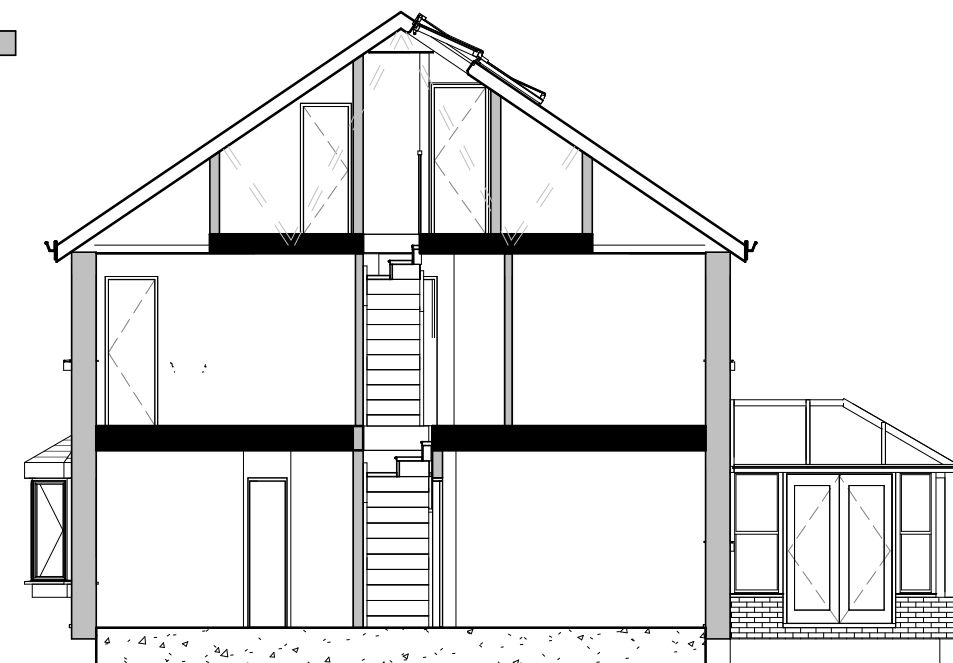

Proposed Section



Proposed Front Elevation



Proposed Rear Elevation



Proposed Side 1 Elevation

INDIGO DESIGN (Part of 3dcadwales Ltd) 5 Ashlea Drive, Merthyr Tydfil, CF47 0NY Tele 01685 385746 Mob - 07940913216 Email: enquiries@indigo-3d-design.co.uk

This Drawing is Copyright, Dimensions to be checked on site and not scaled from this drawing



PURPOSE OF ISSUE	DRWAING NUMBER
Planning Approval	02023020-02


PROJECT	Roof Windows to Rear Elevation
---------	--------------------------------

SHEET	Proposed Plans and Elevations
-------	-------------------------------


Address	72 Pen Y Dyffryn, Swansea Road, Merthyr Tydfil. CF48 1PL
---------	--

Checked by	Drawn by	Scale (@ A3)
PH	JH	1 : 100

Rev No	Description	Date
A	Issue	1/03/2020

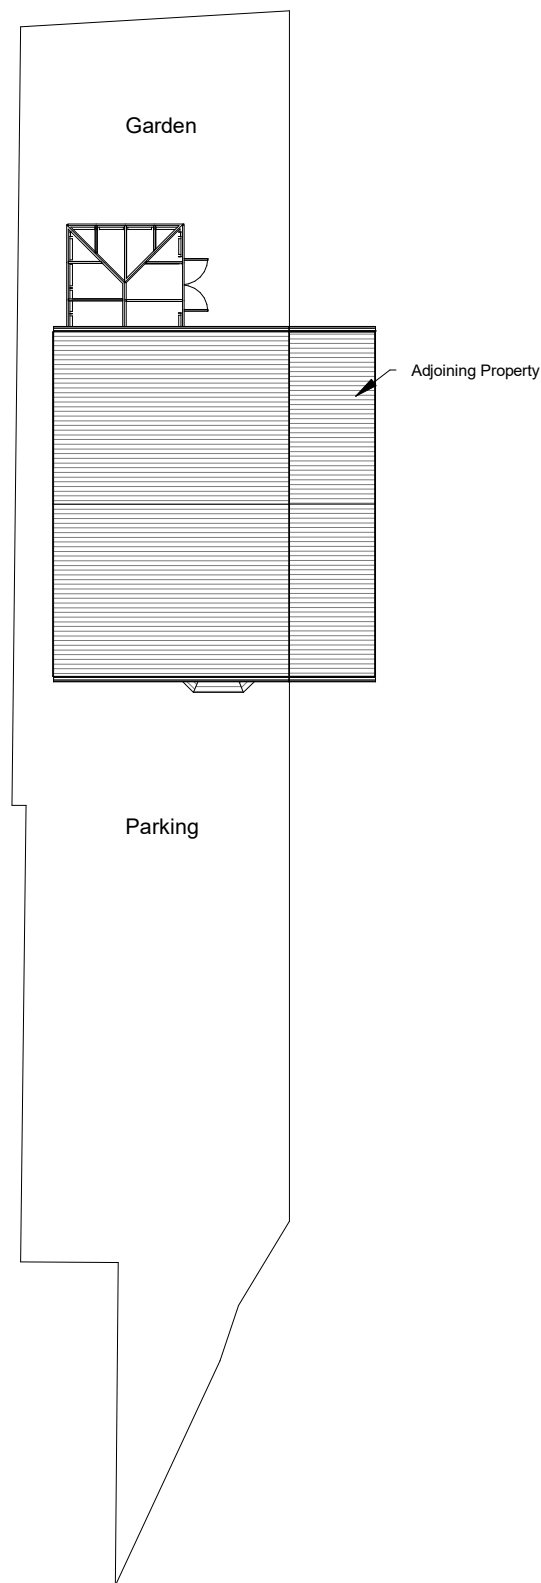

Existing Site

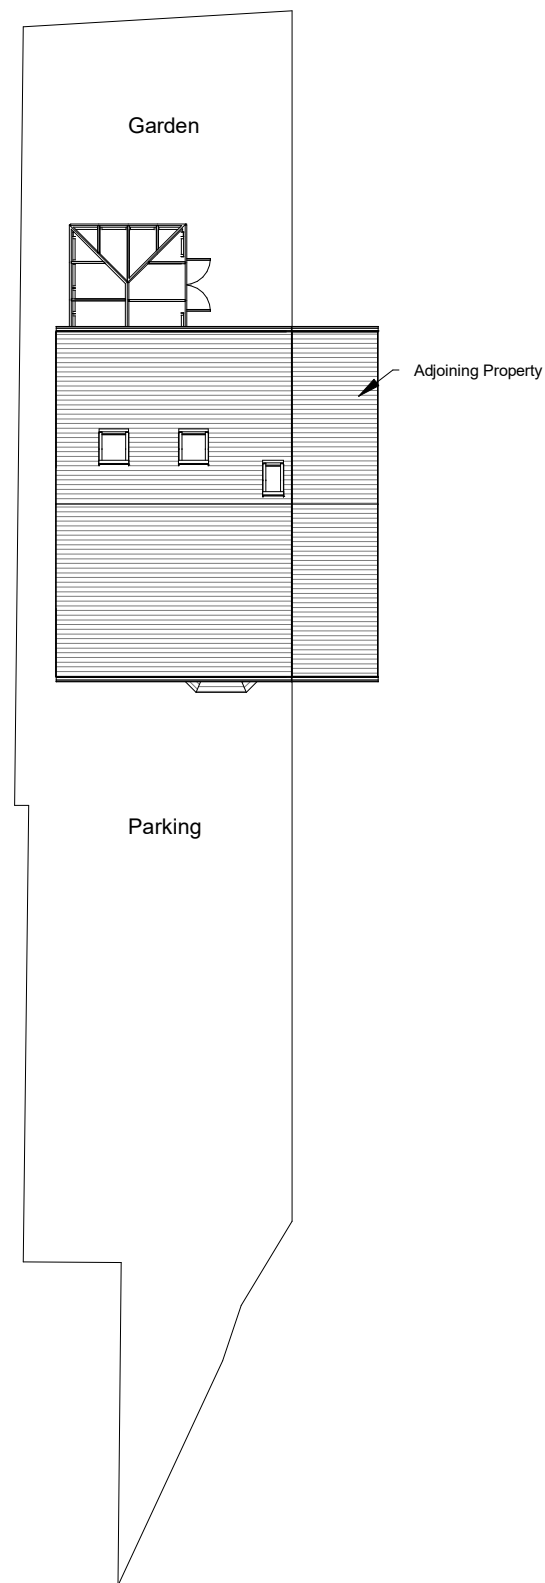

Proposed Site



Proposed Illustration

INDIGO DESIGN (Part of 3dcadwales Ltd) 5 Ashlea Drive,
Merthyr Tydfil, CF47 0NY Tele 01685 385746 Mob -
07940913216 Email: enquiries@indigo-3d-design.co.uk

This Drawing is Copyright,
Dimensions to be checked
on site and not scaled from
this drawing



PURPOSE OF ISSUE	DRWAING NUMBER
Planning Approval	02023020-03

PROJECT	Roof Windows to Rear Elevation
---------	--------------------------------

SHEET	Site Plans
-------	------------

Address	72 Pen Y Dyffryn, Swansea Road, Merthyr Tydfil. CF48 1PL
---------	---

Checked by	Drawn by	Scale (@ A3)
PH	JH	1 : 200

Rev No	Description	Date
A	Issue	1/03/2020