


Materials Proposed don't.
Upvc windows & doors - colour white.
Upvc rainwater goods - colour white.
Walls face brickwork - colour brown / red
to match existing in adjacent detached house.
Concrete interlocking tile.



NORTH WEST ELEVATION - PROPOSED.



NORTH EAST ELEVATION - PROPOSED.

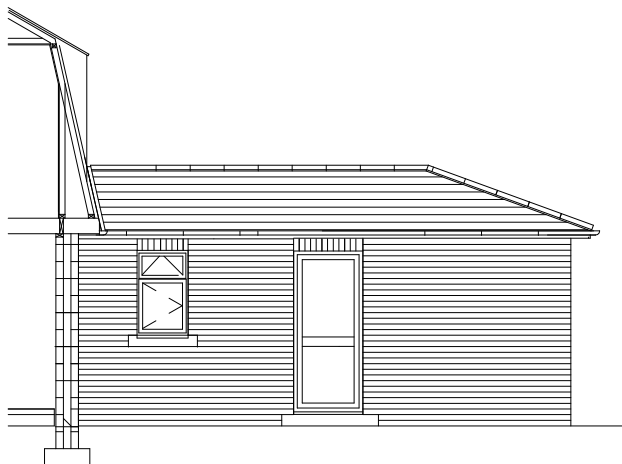

SOUTH WEST ELEVATION - PROPOSED.

Revision A - Windows amended.

Philip Griffiths - Architect
3, St Johns Close, Cefn Coed,
Merthyr Tydfil. CF48 2PE.
Tel: 01685 370812
EMail: Philip@philipgriffiths.co.uk

Client - Mr. & Mrs. N. Richards,
No 1, Penygarn, Pontsticill,
Merthyr Tydfil. CF48 2TY.
Tel: 07852304600.

Proposed Rear Extension,
No1, Penygarn, Pontsticill, Merthyr Tydfil. CF48 2TY.

PROPOSED
SOUTH WEST ELEVATION, NORTH EAST ELEVATION,
NORTH WEST ELEVATION.

Date: April 2025
Drawn by: PG.
Scale: 1:100 mm
Drwg. No.

05A