



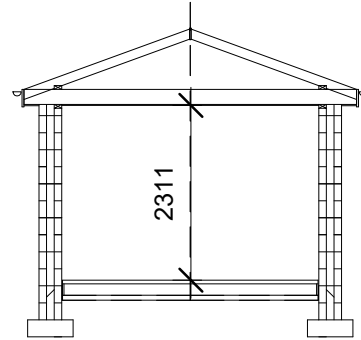

DIAGRAMMATIC SECTION

Line of rear boundary

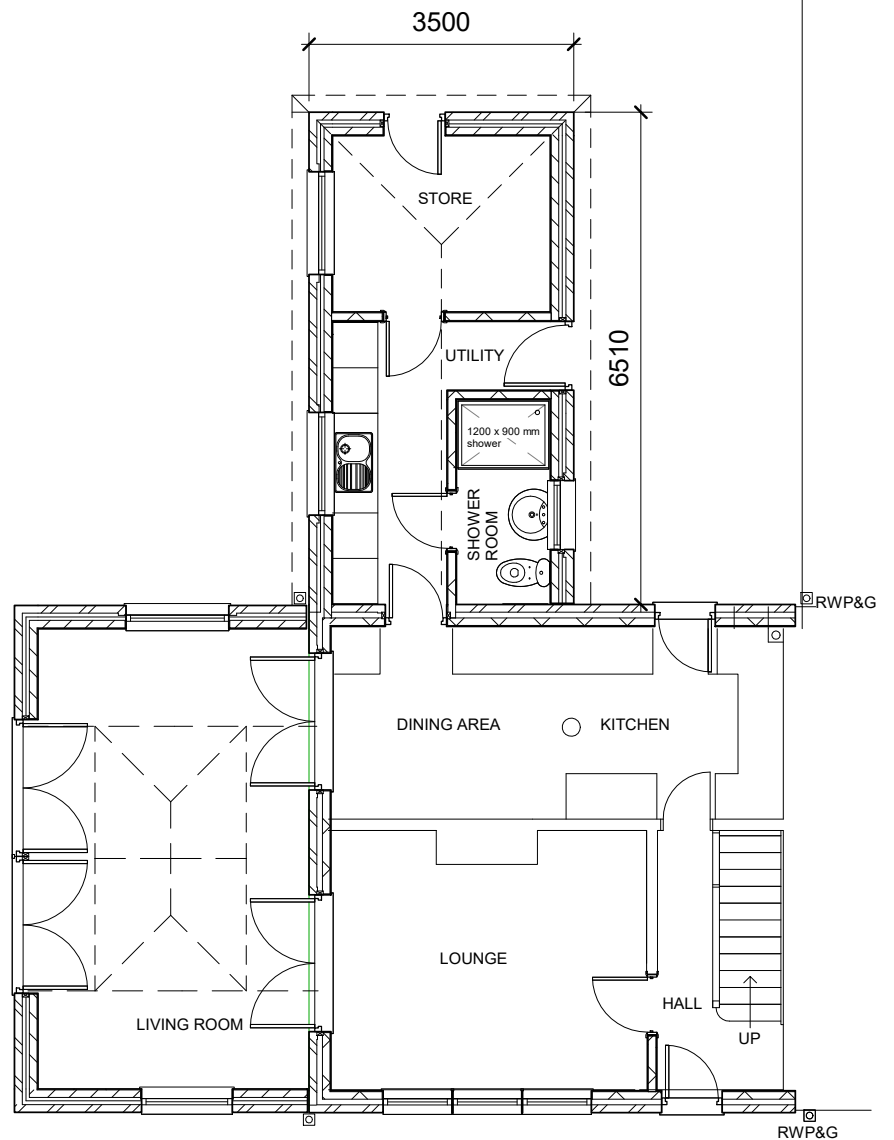

GROUND FLOOR PLAN - PROPOSED.

Revision A - Windows amended.

Philip Griffiths - Architect
3, St Johns Close, Cefn Coed,
Merthyr Tydfil. CF48 2PE.
Tel: 01685 370812
Email: Philip@philipgriffiths.co.uk

Client - Mr. & Mrs. N. Richards,
No 1, Penygarn, Pontsticill,
Merthyr Tydfil. CF48 2TY.
Tel: 07852304600.

Proposed Rear Extension,
No1, Penygarn, Pontsticill, Merthyr Tydfil. CF48 2TY.
PROPOSED
GROUND FLOOR PLAN.,
DIAGRAMMATIC SECTION.

Date: April 2025
Drawn by: PG.
Scale: 1:100 mm
Drwg. No.

04A