


GL
GL
Path
Blue


Existing Elevation
[1:100]




Proposed Elevation
[1:100]

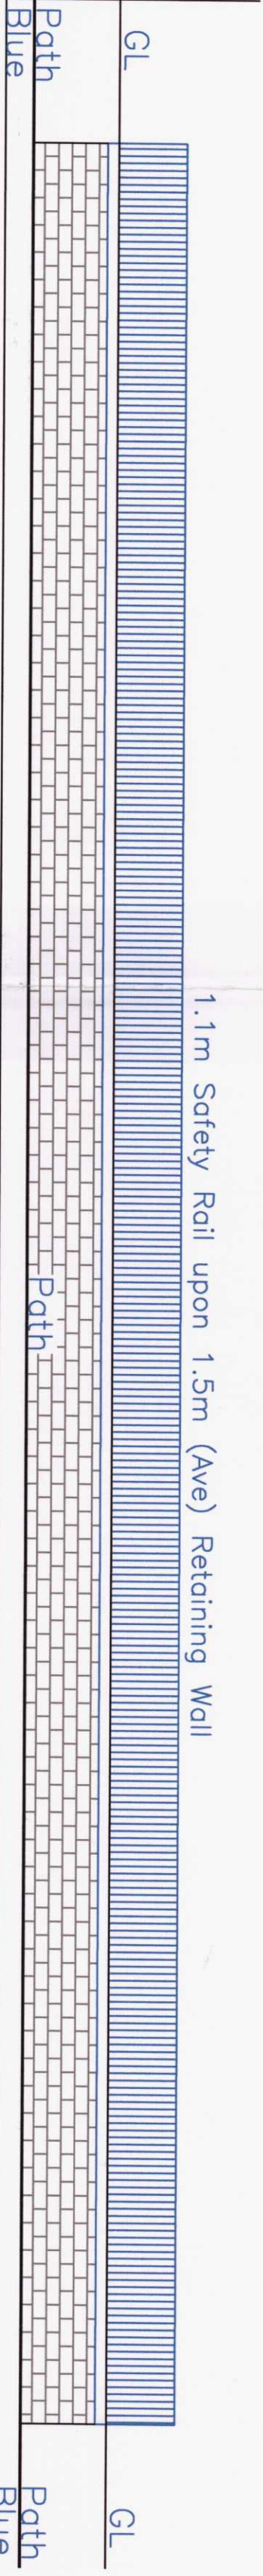


Existing Section
[1:100]

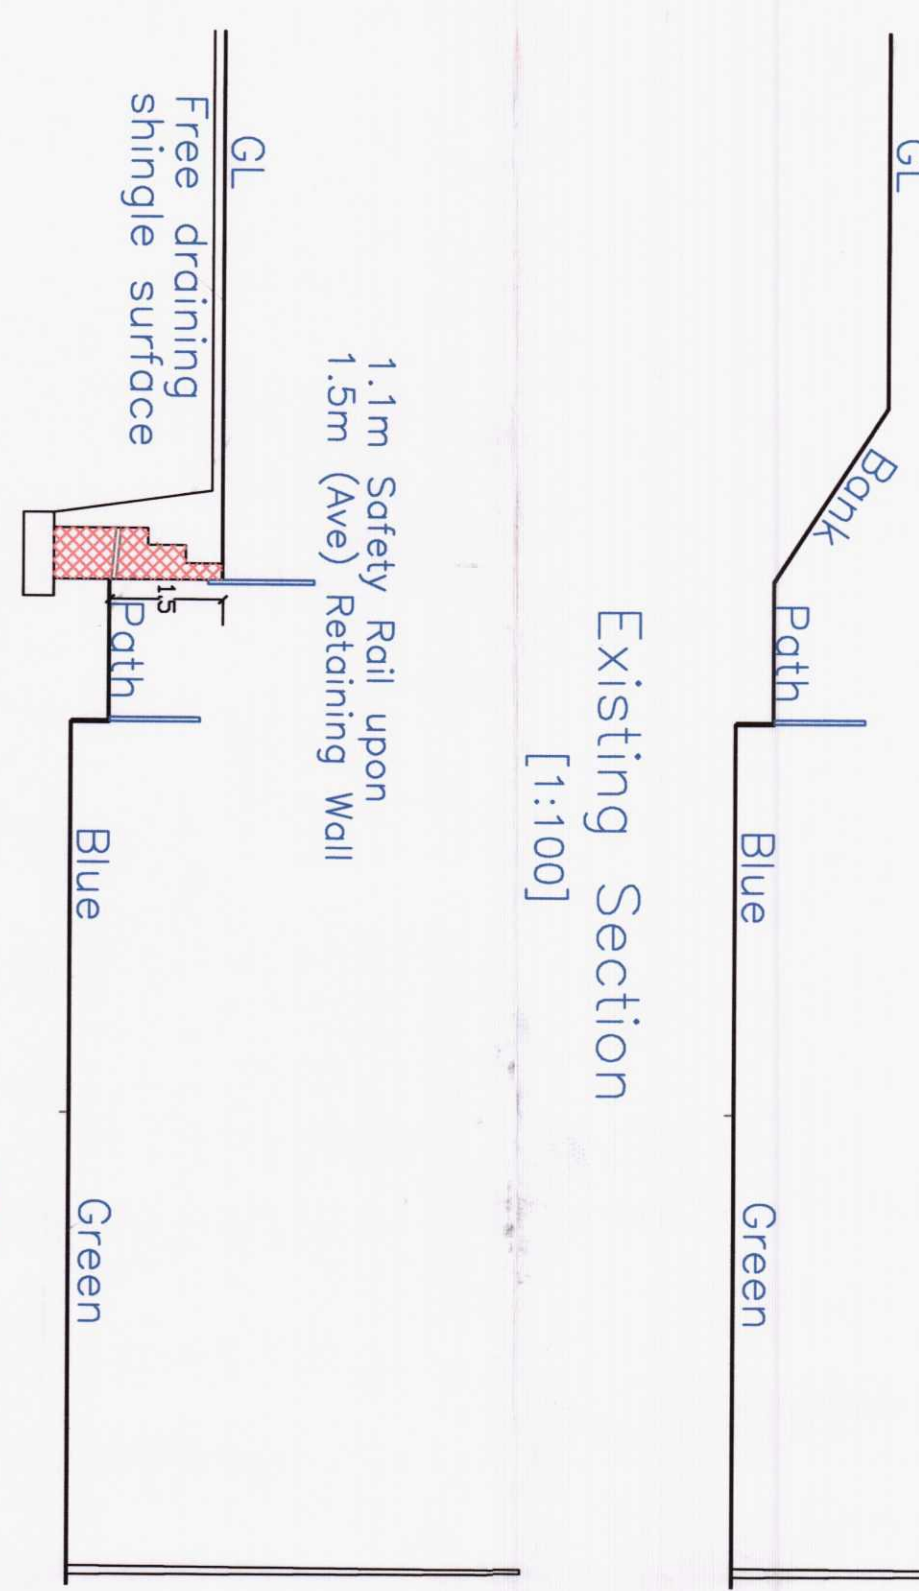

Proposed Section
[1:100]

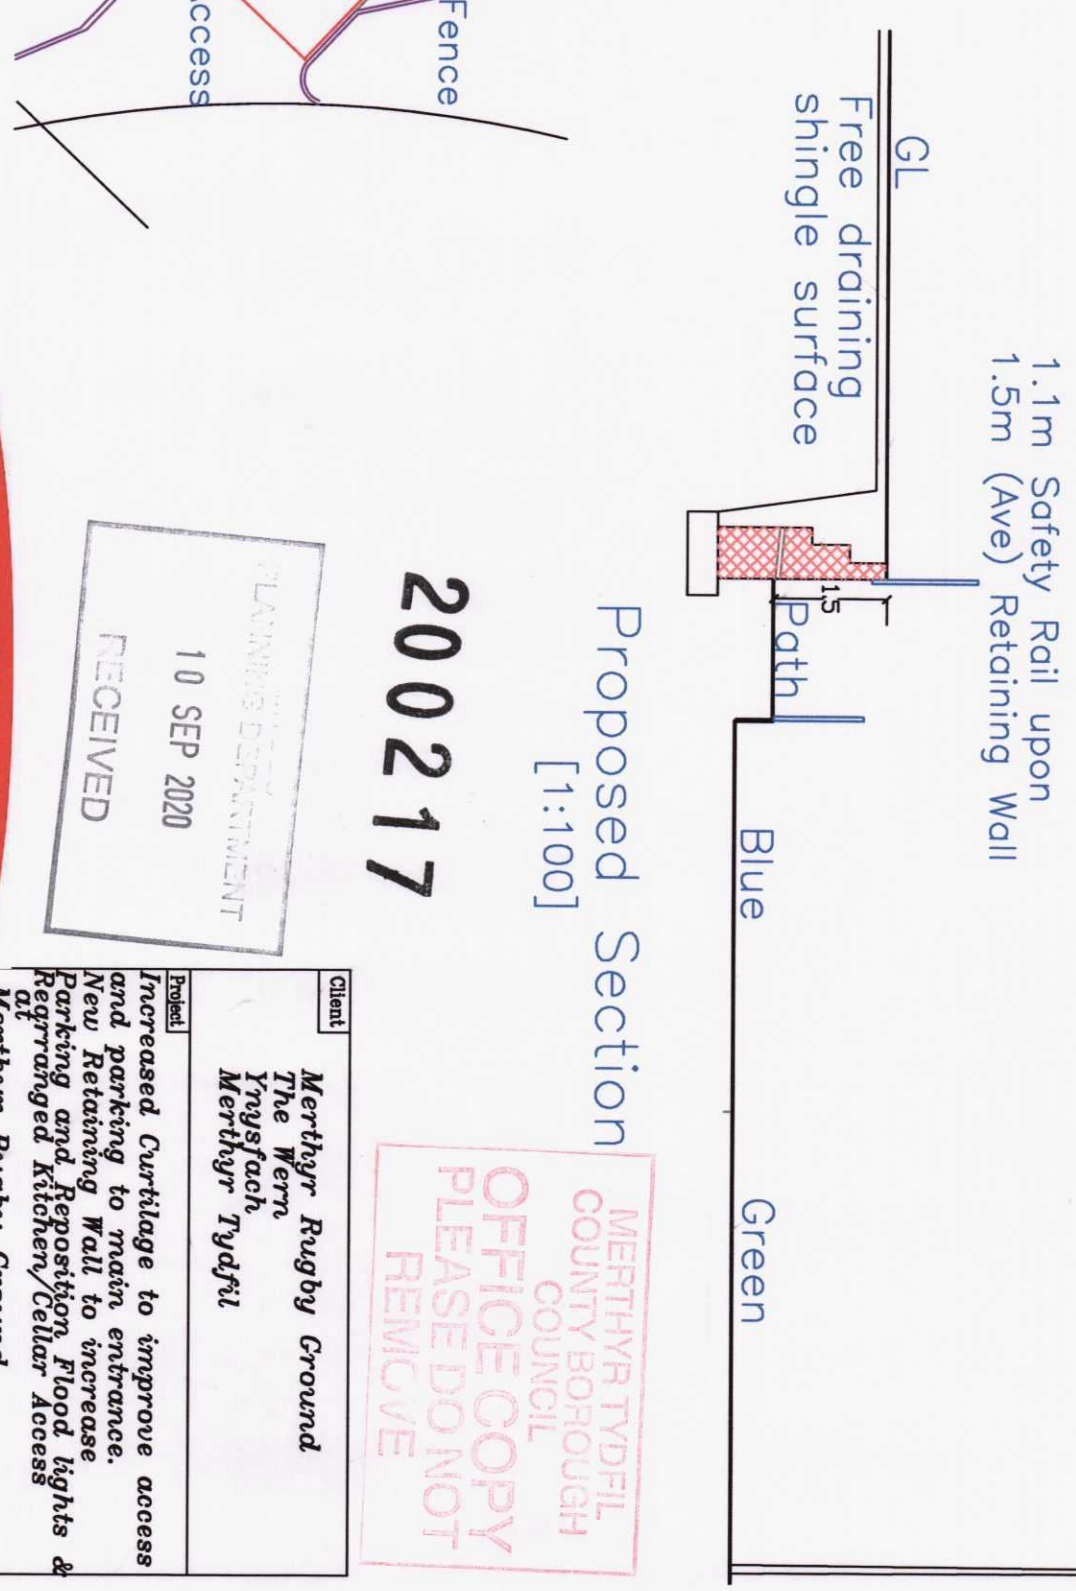

Proposed Plan
[1:200]

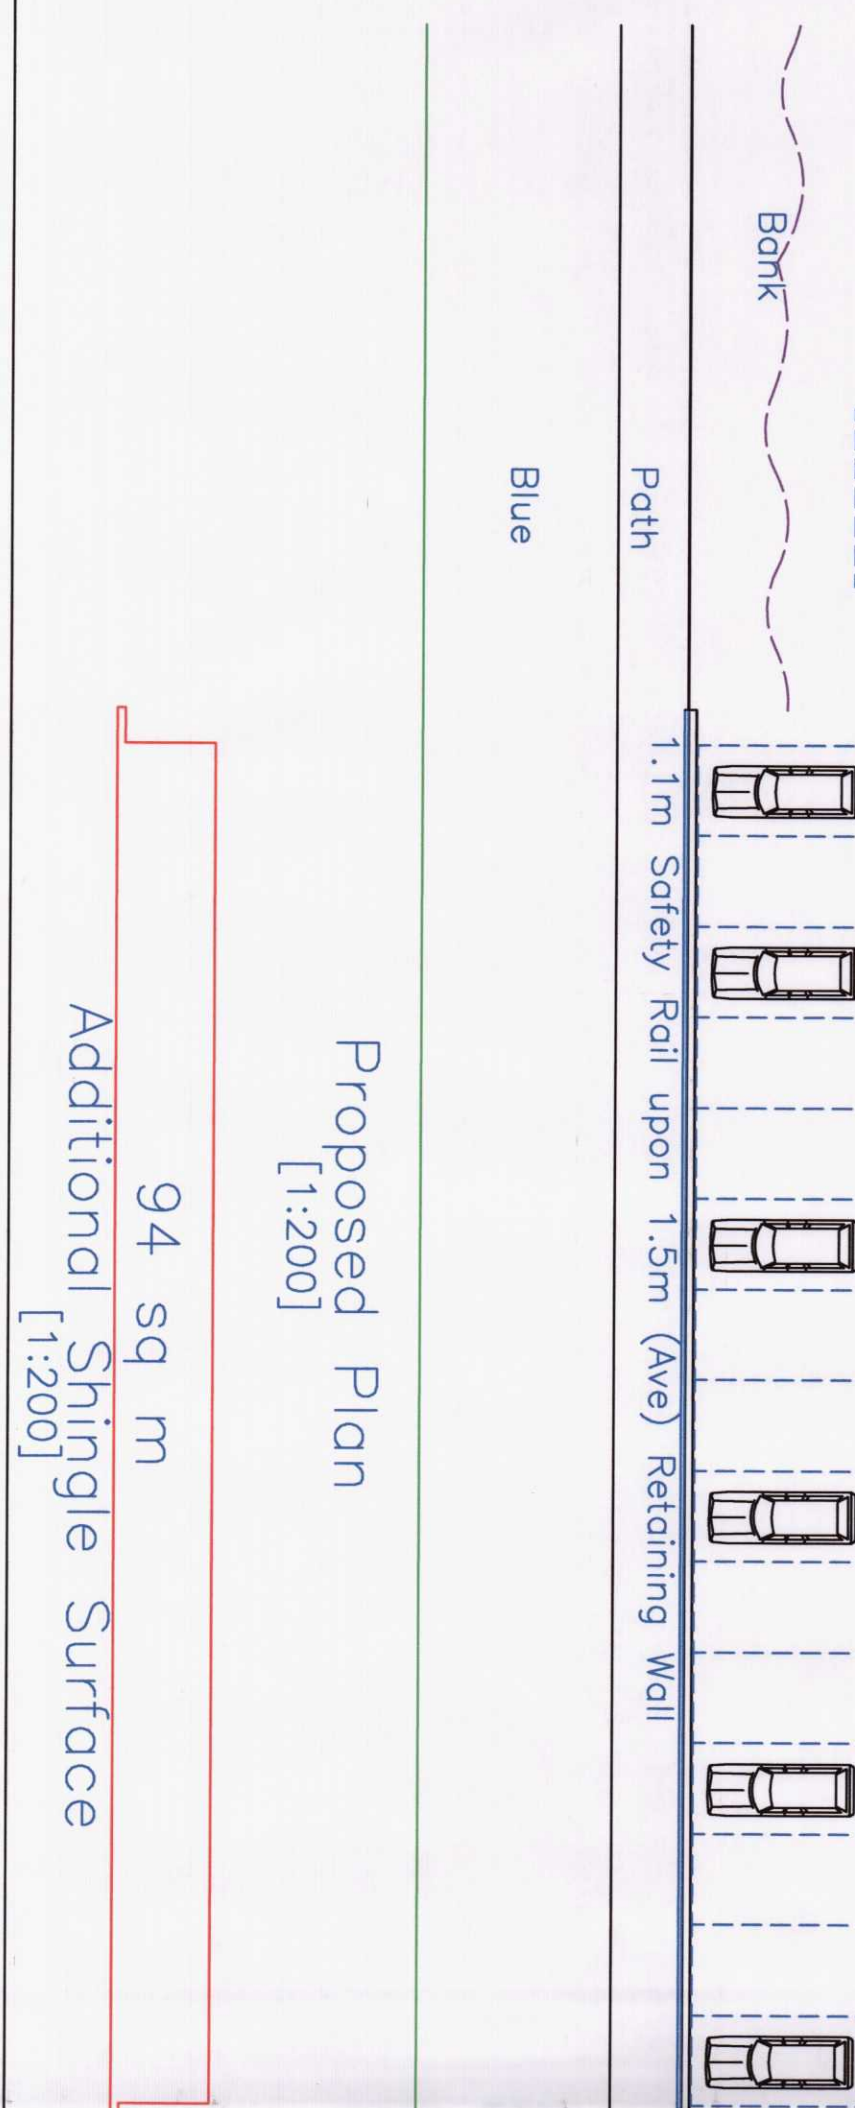

94 sq m
Additional Shingle Surface
[1:200]

Utopia Design

Architectural Services

10 SEP 2020

RECEIVED

Client

Merttynr Rugby Ground

The Wern

Ynysfach

Merttynr Tydfil

Project

Increased Curtilage to improve access and parking to main entrance. New Retaining Wall to increase parking and Reposition Flood lights at Rearranged Kitchen/Cellar Access at Merttynr Rugby Ground

Drawn by

16.12.19

Checked

Scale

1:100, 1:200

Title

Proposed Site Plan

Page

42

Issued Only for Purpose Indicated

Drawing Status: FOR PLANNING PURPOSES ONLY

Building Planning Application Support

Paul Thomas: BSc (Hons) Mob: 07908 725065

e-mail: utopiadesign@hotmail.com

MERTHYR TYDFIL

COUNCIL

OFFICE COPY

PLEASE DO NOT REMOVE

GREEN IMPROVEMENTS 01B