




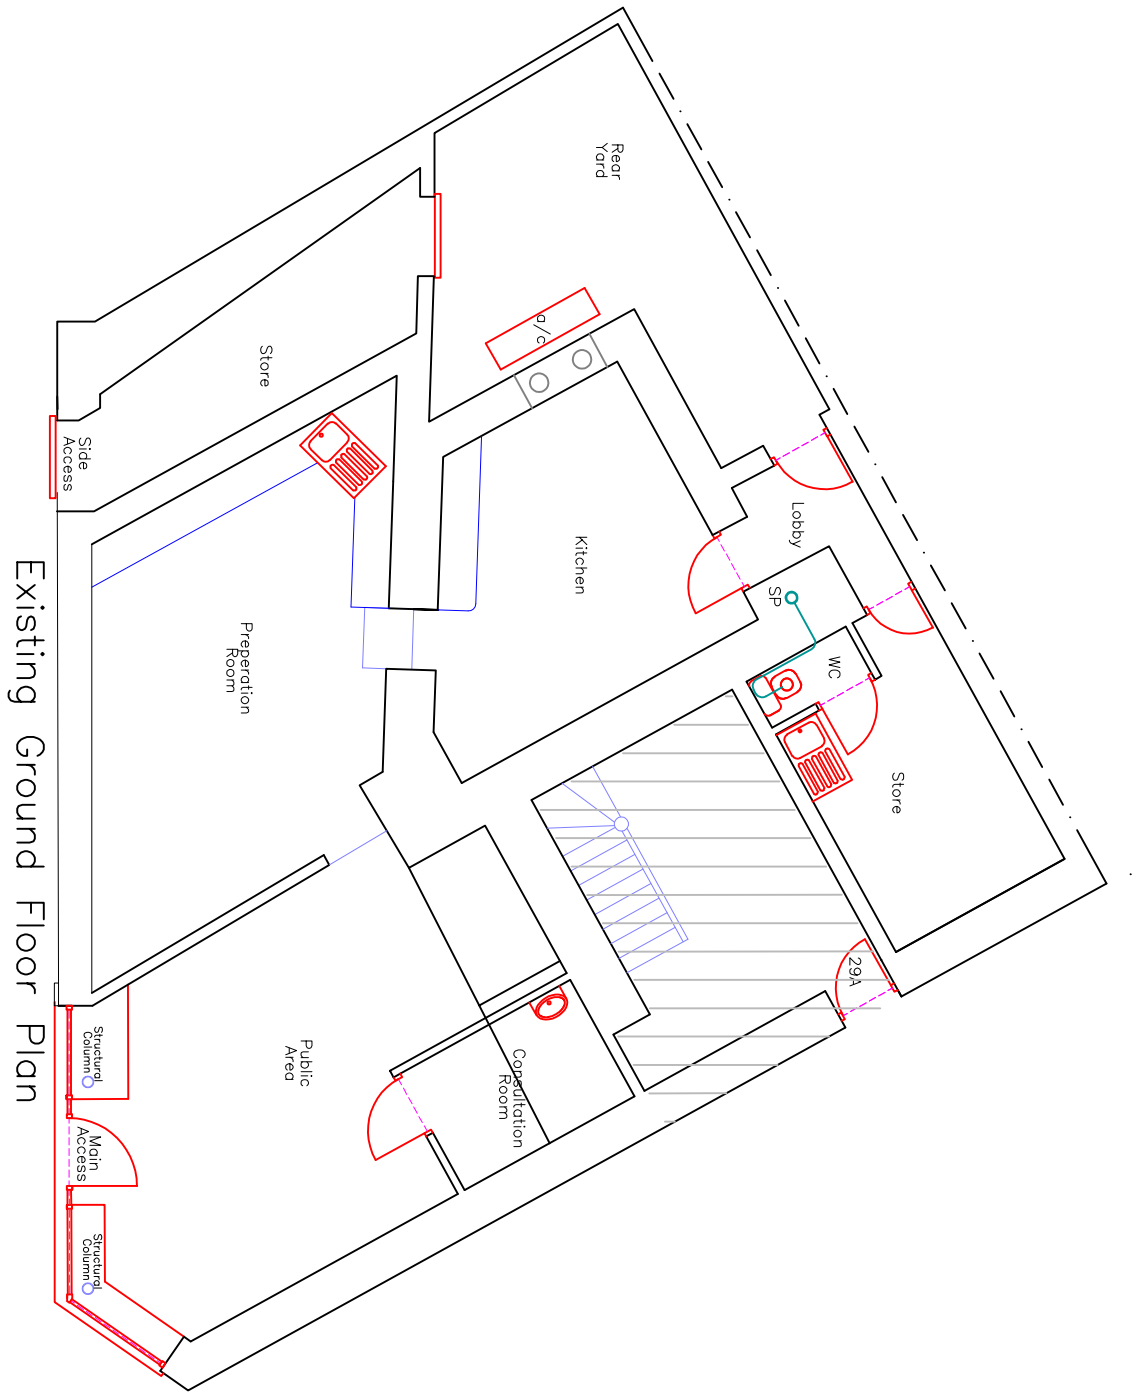


Existing Ground Floor Plan

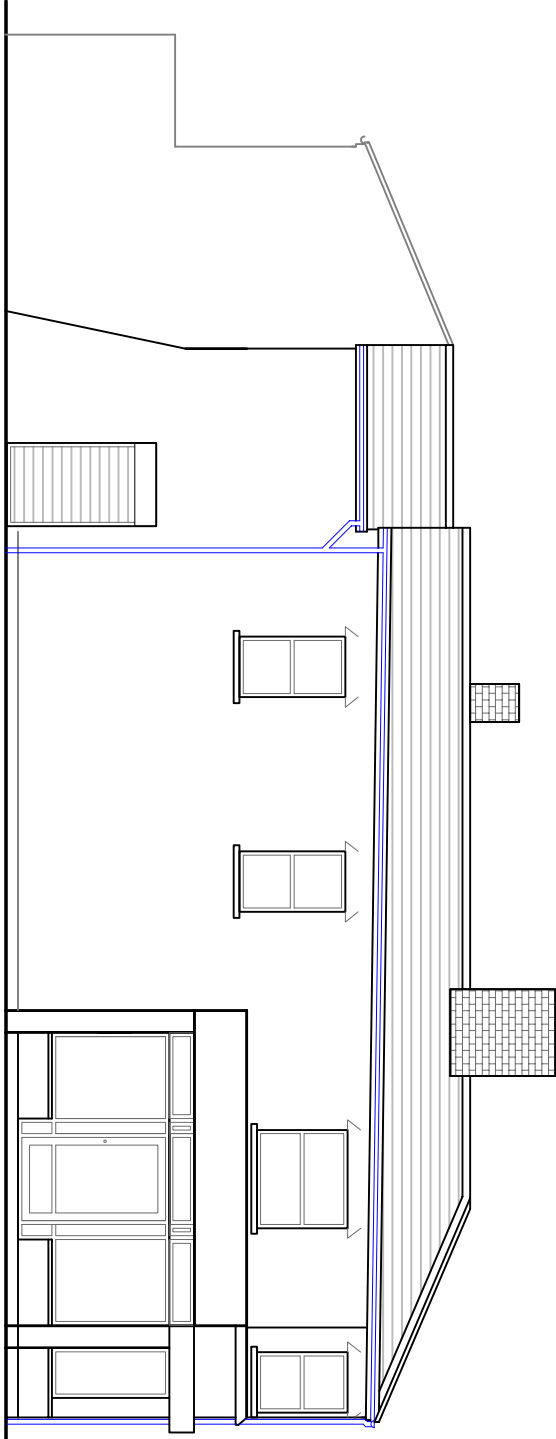


Existing Front Elevation

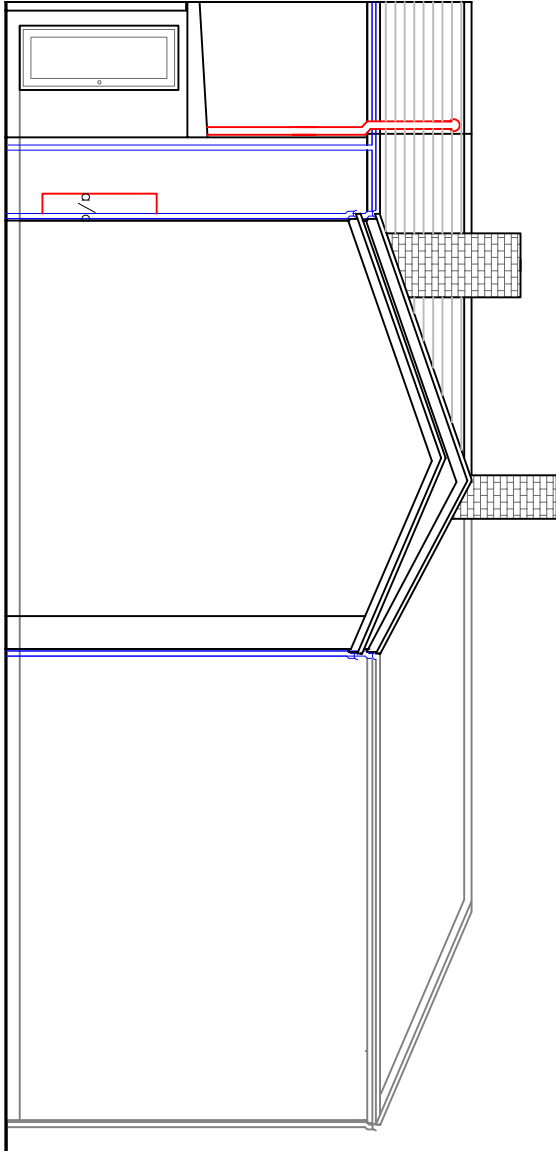


Existing Side Elevation

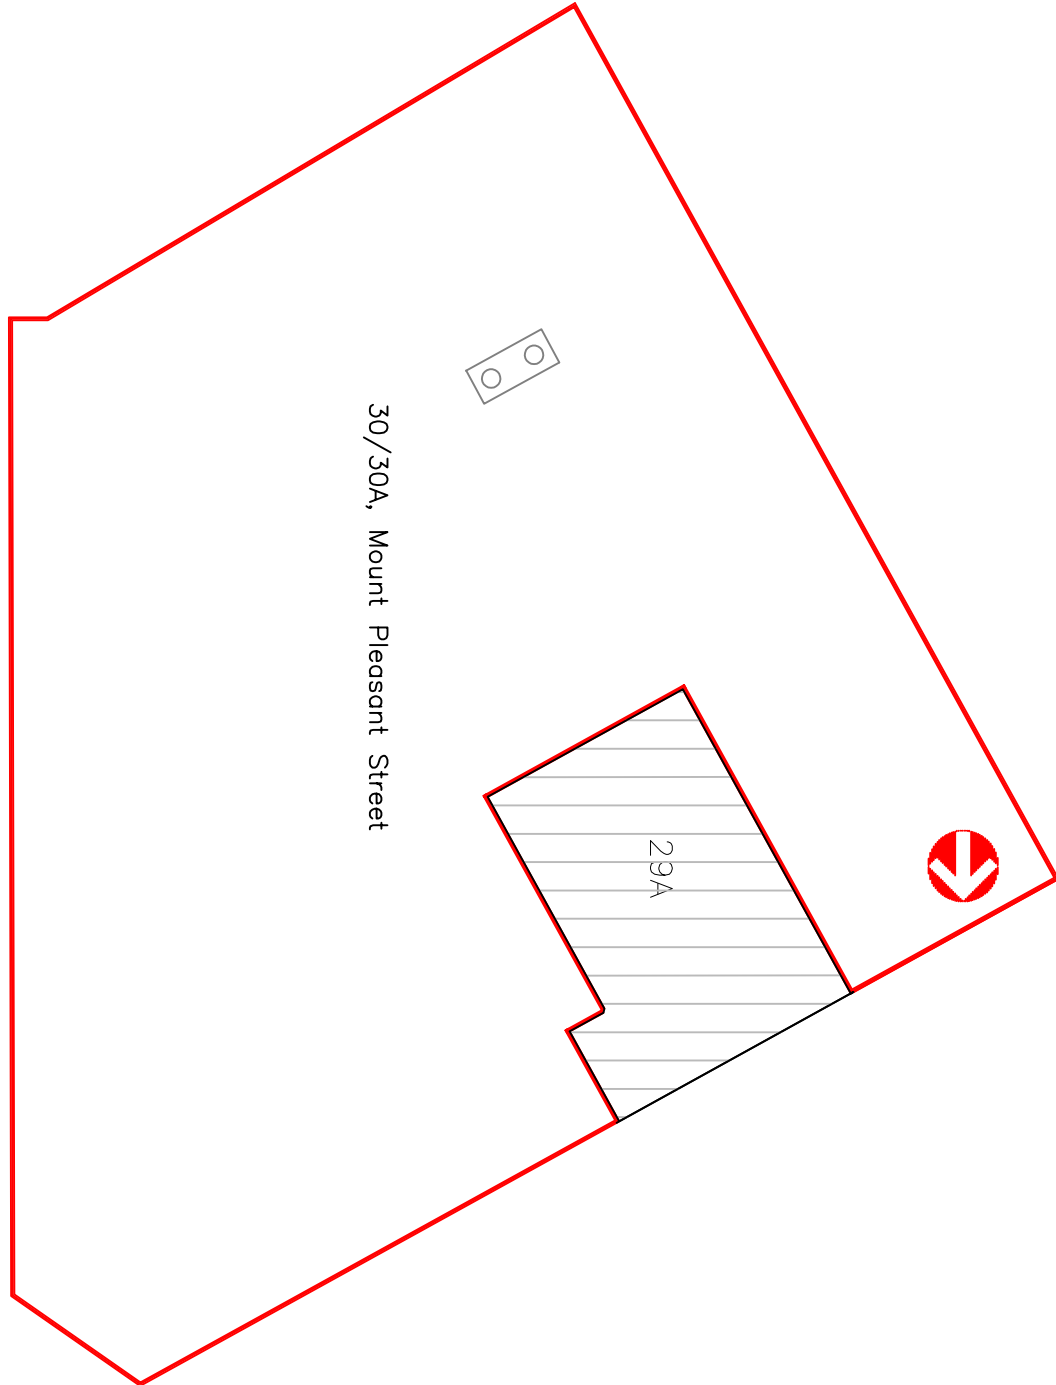

Existing Site Plan

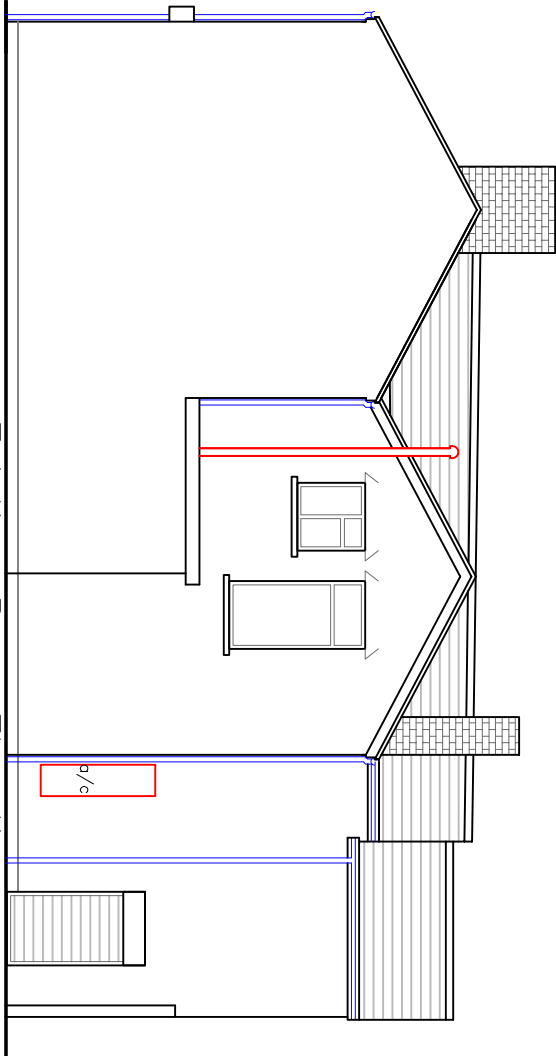

Existing Rear Elevation

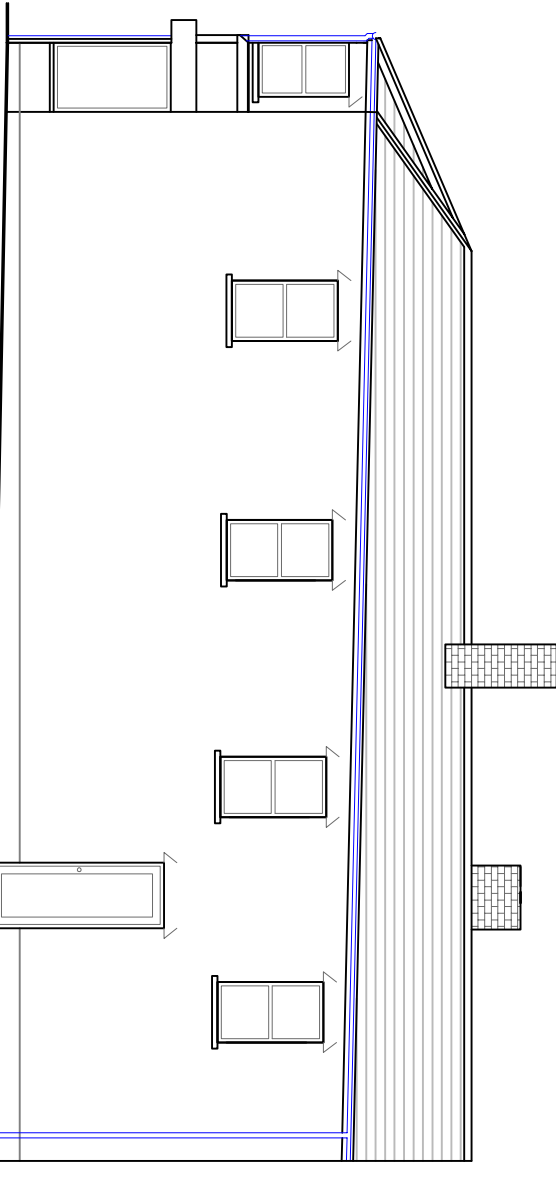

Existing Side Elevation

	
Utopia Design	
Architectural Services	
Building Planning Application Support	
Paul Thomas: BSc. (Hons)	
Tel: 01686 556230. Mob: 07908 725065	
Issued Only for Purpose Indicated	
Drawing Status: FOR PLANNING/BUILD CONTROL PURPOSES ONLY	
Client	
30/30A, Victoria Street	
Dowla's	
Merthyr Tydfil	
CF48 3AF	
Project	
Proposed Change of Use from A1 to A3 Planning Class with External Vent Terminal & Alterations	
Drawn By	
PTI	
Date	
11.12.2020	
Title	
Existing Plans & Elevations	
Scale	
1:100	
Project No	
Victoria Street 30,30A 01A	