





Front Elevation

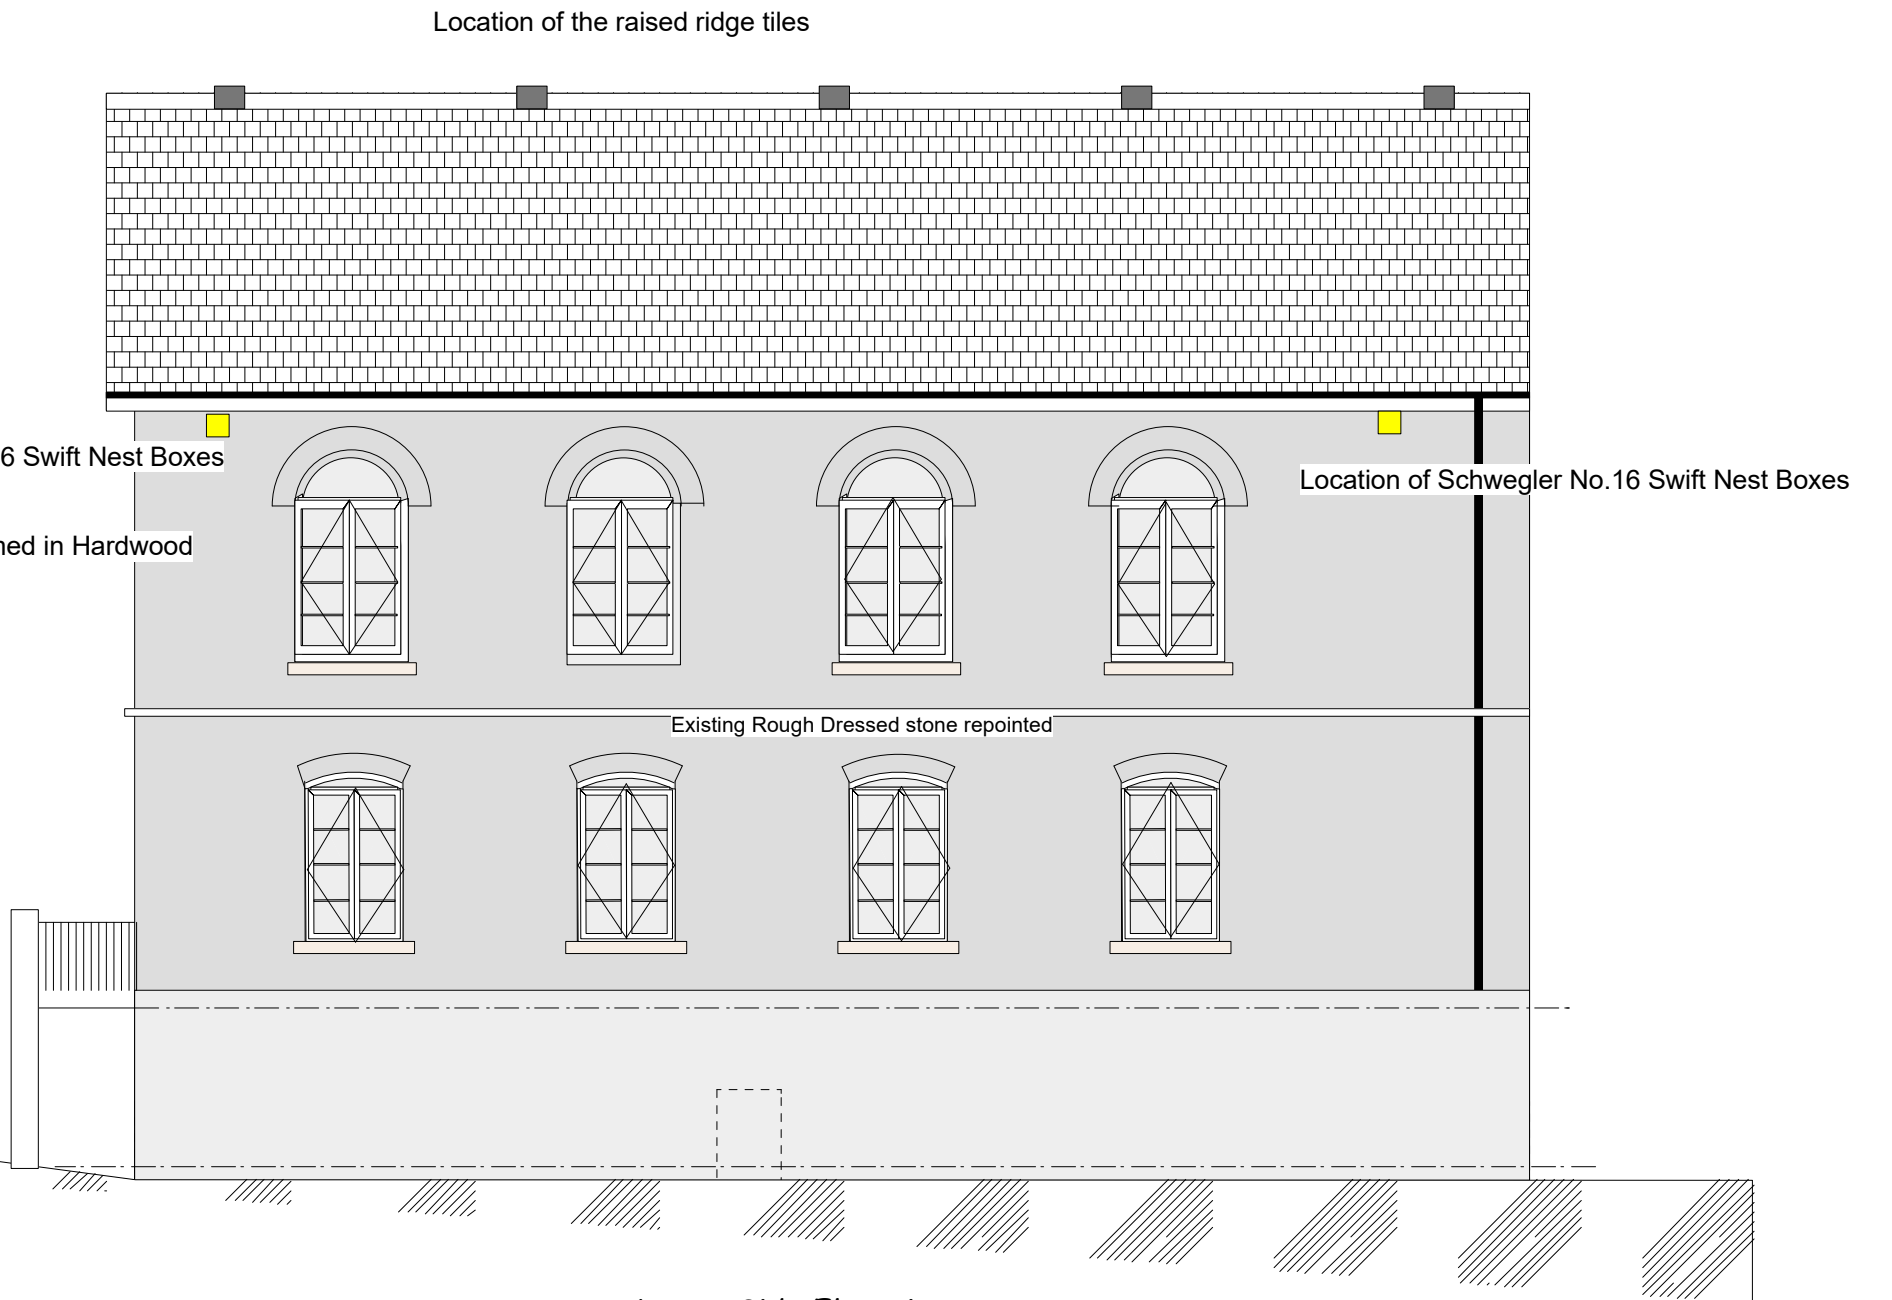


Lower Side Elevation

Works to External Envelope
Repairs to Slate roof covering,
Repoint external walls.
Render rear wall after removal of annex, painted to match sandstone

Location of the raised ridge tiles

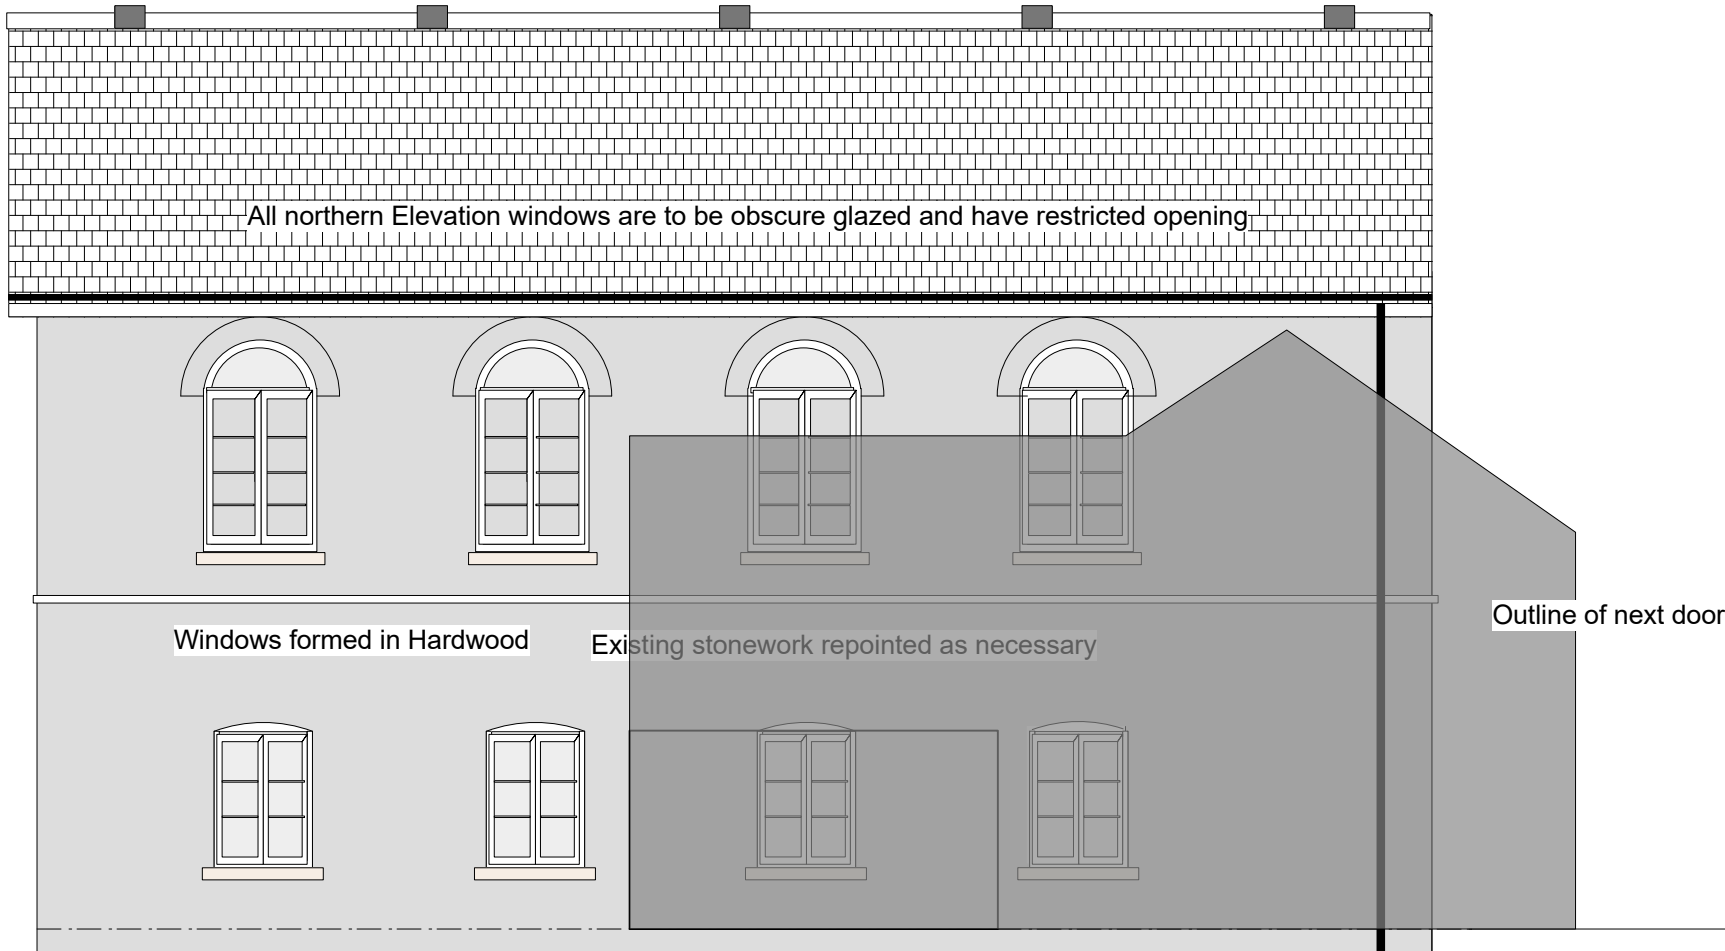

Upper side Elevation

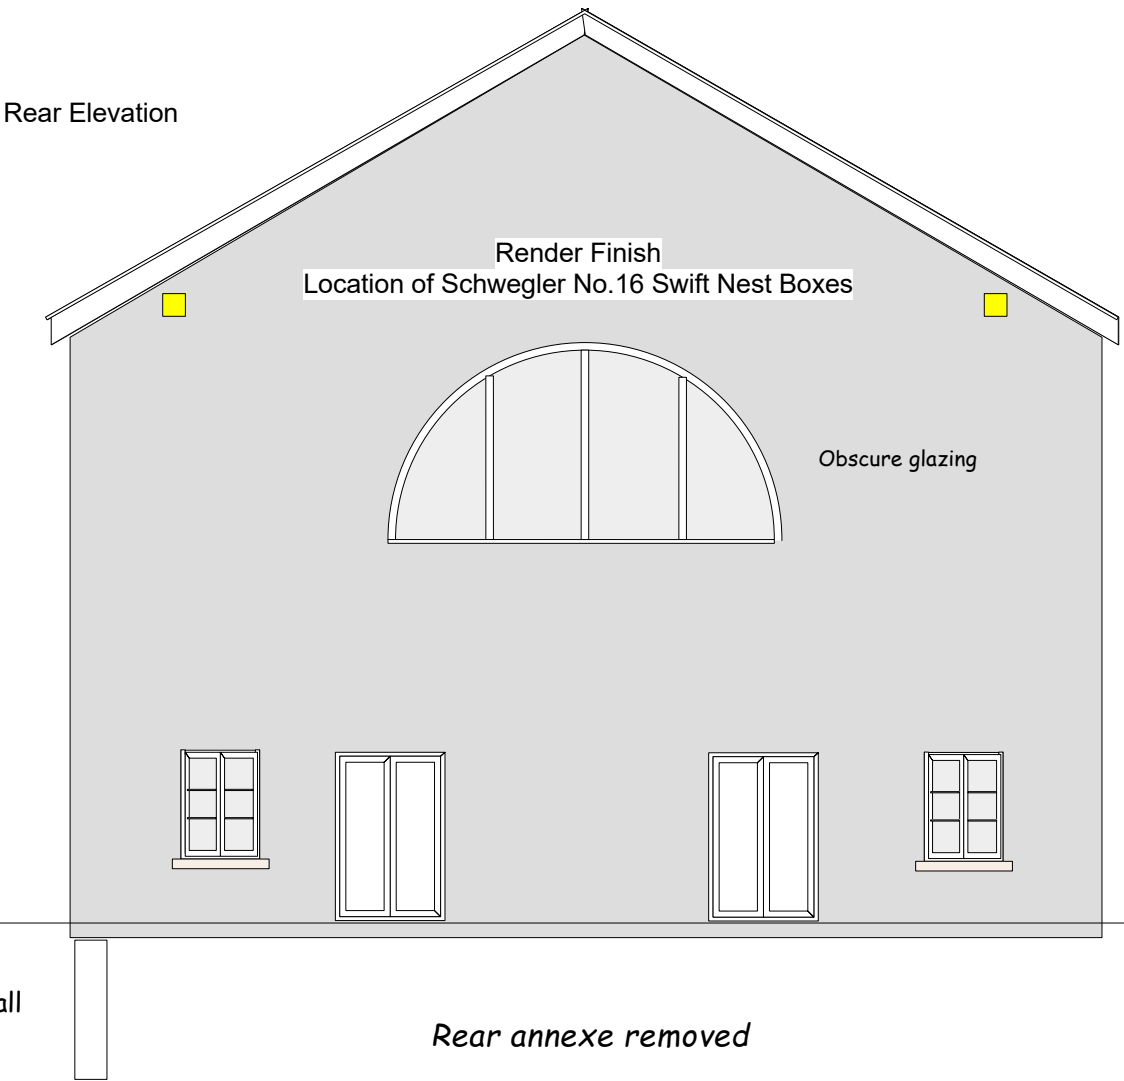

Rear Elevation

Amenity Space to Rear

Existing wall

A. Ecology details from section 10 of report added

 Skerryvore Designs Ltd Sexton's Tower 2 Caerphilly Road Bassaleg, Newport, NP10 8LE. Phone 01633 897922 Mobile 07816 934352 steve_groucott@hotmail.com	JOB TITLE <i>Brynhyfryd Chapel Thomas Street Treharris</i>	DRAWING TITLE <i>Proposed Elevations</i>	DRAWING No. <i>SD481 06A</i>
			SCALE <i>1/100</i>
			DATE <i>Nov 22</i>