
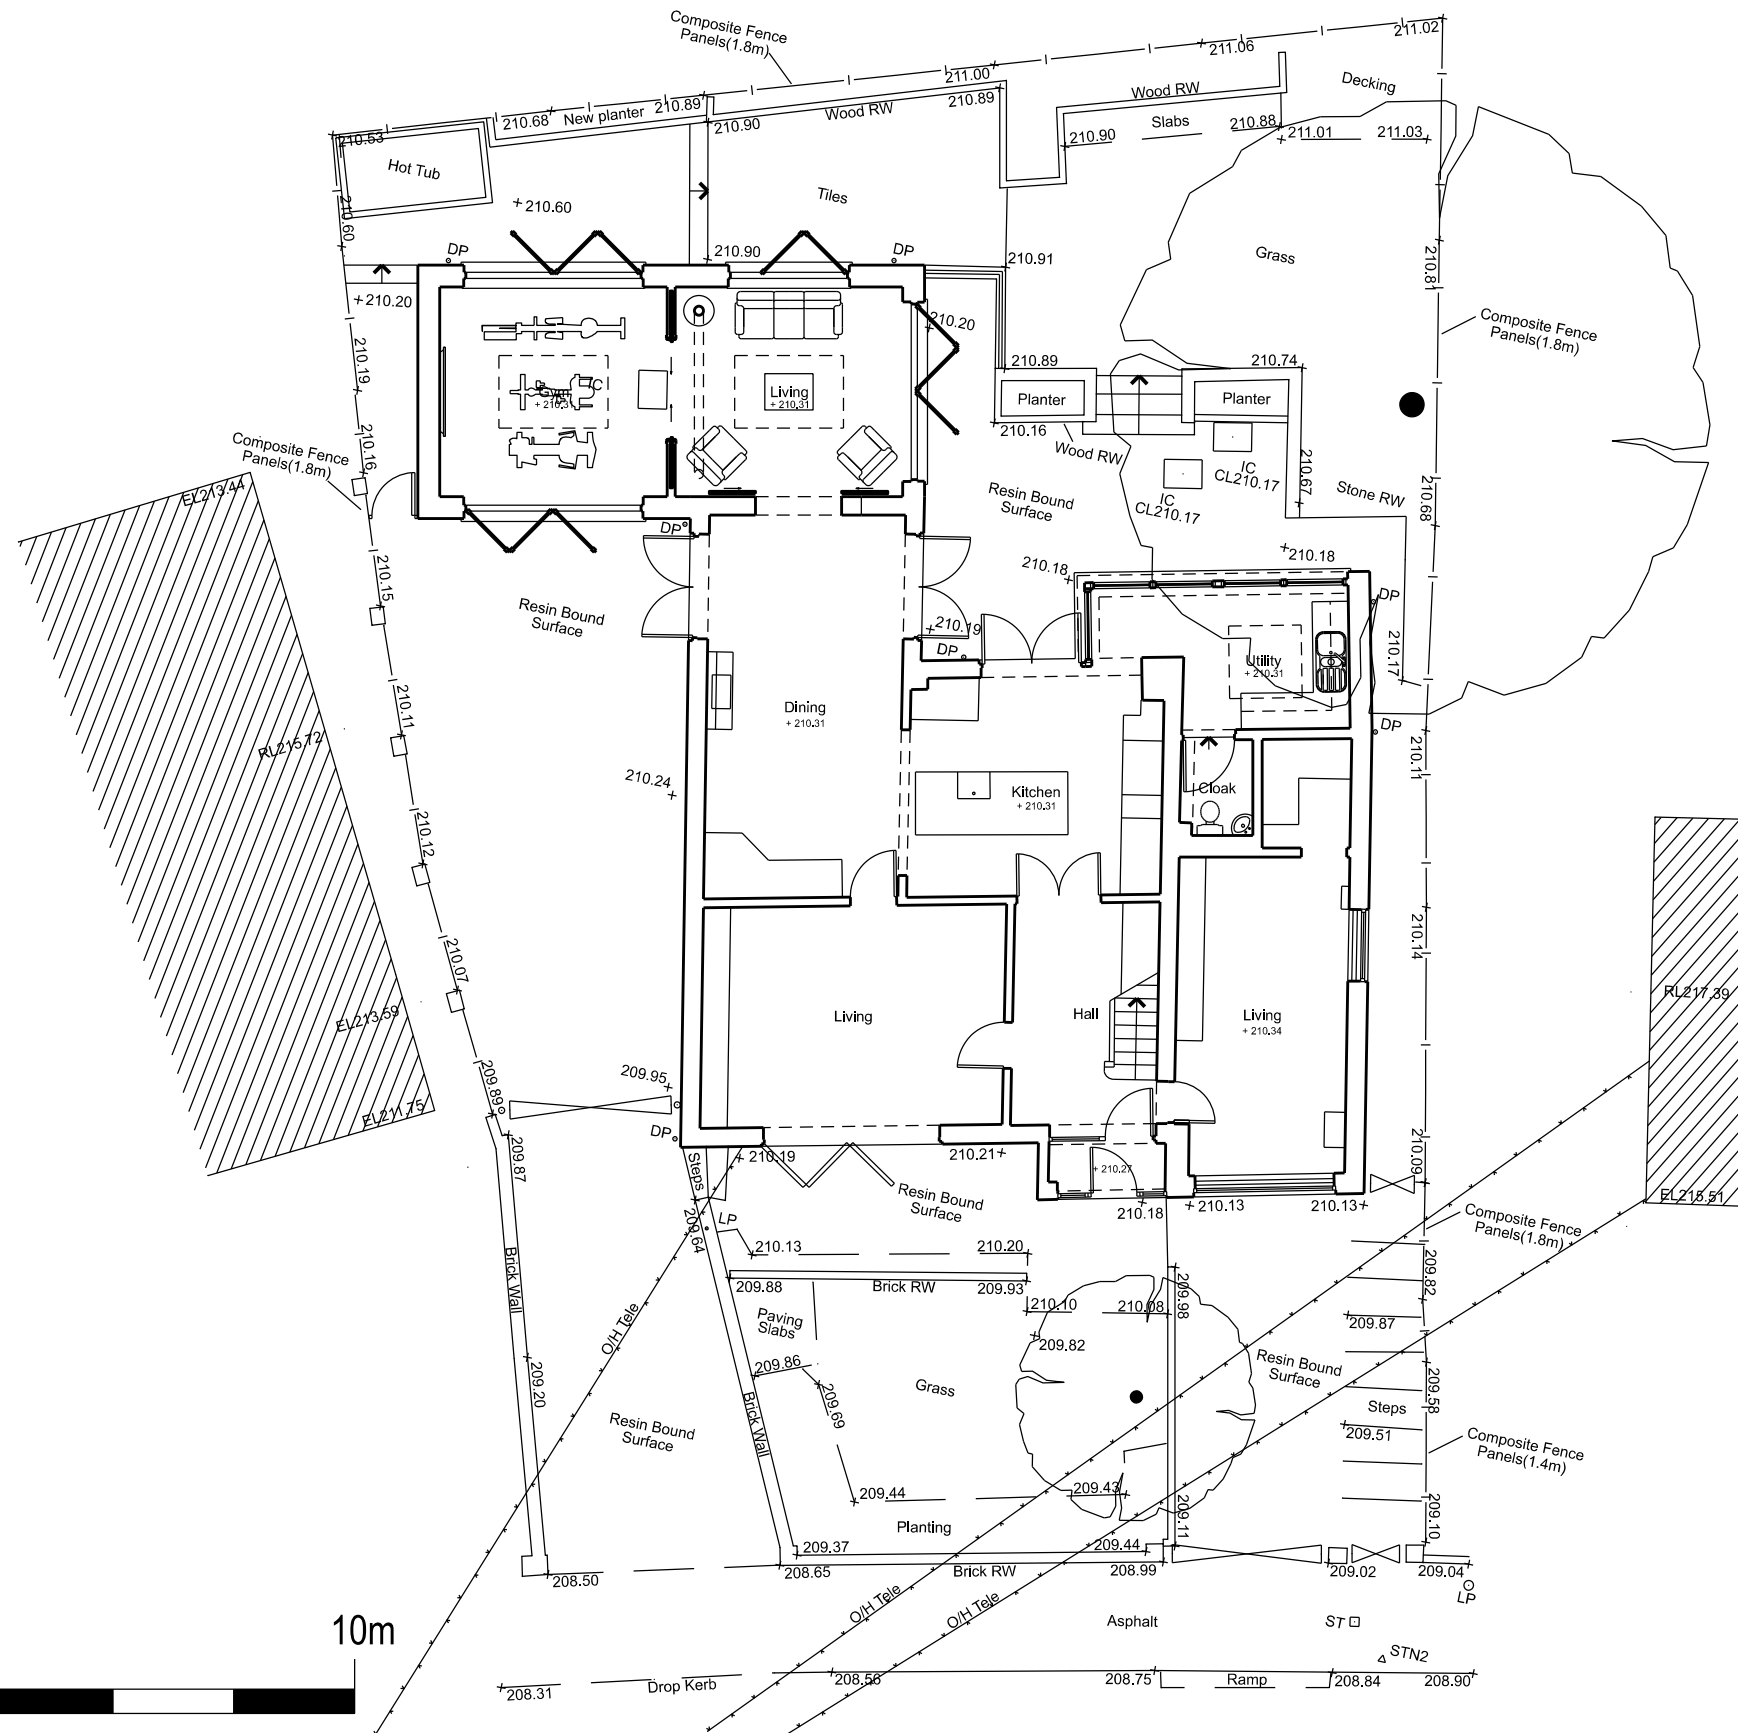


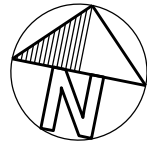

N O T E S

B	General amendments	JNW	09.04.26
A	General amendments	JNW	08.04.26

REVISION	DESCRIPTION	BY	DATE
----------	-------------	----	------

RFP Architects Ltd
Factory House
Factory Road
Cowbridge, CF71 7JD
T. 029 2039 9000
www.rfparchitects.com

RFP
ARCHITECTS

CLIENT
MR & MRS STREET

JOB TITLE
**60 LAKESIDE GARDENS
MERTHYR TYDFIL, CF48 1EW**

DRAWING TITLE
PROPOSED SITE PLAN

STATUS	DATE	DRAWN	CHECKED	SCALE @ A3
PLANNING	30.03.26	JNW	VFW	1:125

JOB NO.	DRAWING NO.	REV.
2350	DP 110	B

THIS DRAWING IS COPYRIGHT, ALL DIMENSIONS TO BE CHECKED ON SITE. ANY DISCREPANCIES TO BE REPORTED IMMEDIATELY TO THE ARCHITECTS. ALL DIMENSIONS TO BE CHECKED PRIOR TO ORDER OF MATERIALS OR FABRICATION OF WORK. THIS DRAWING SHOULD NOT BE SCALED.