
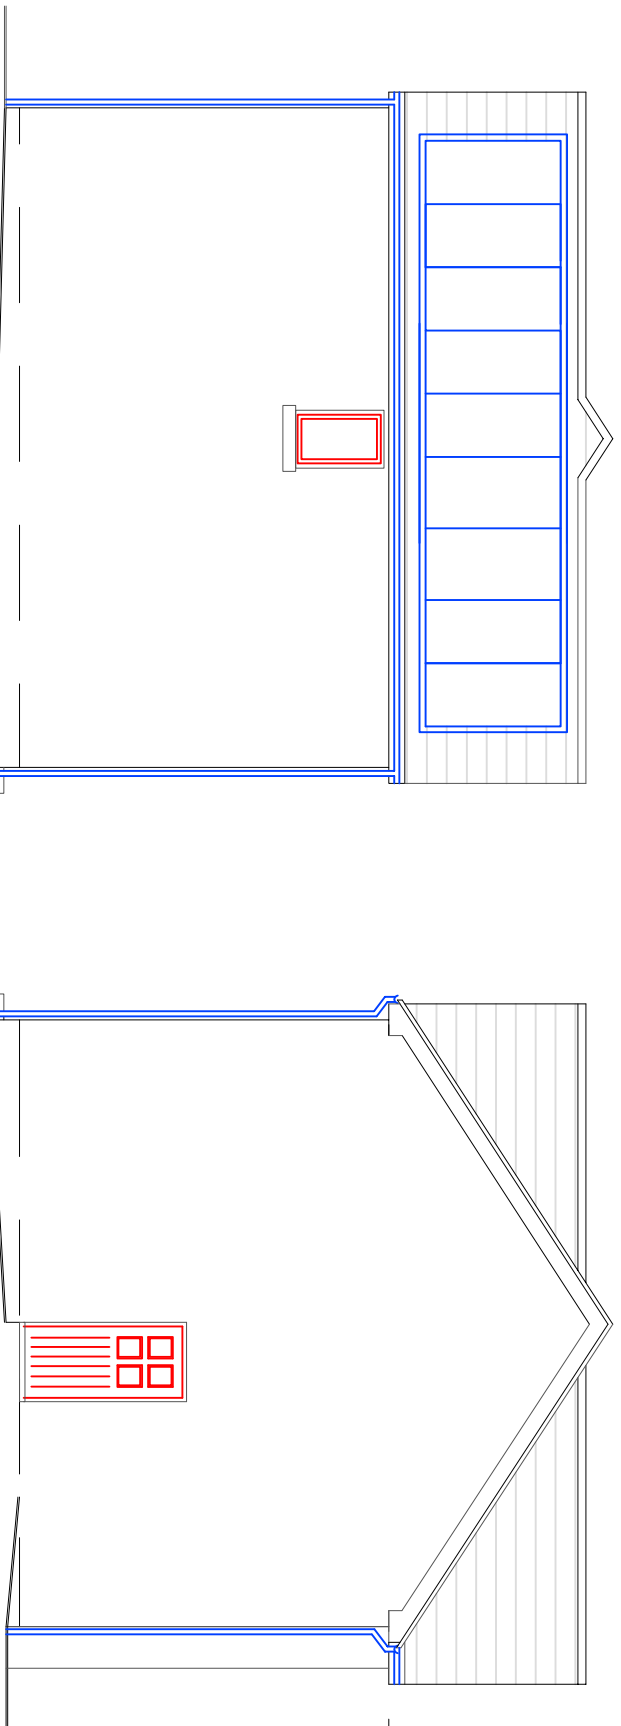


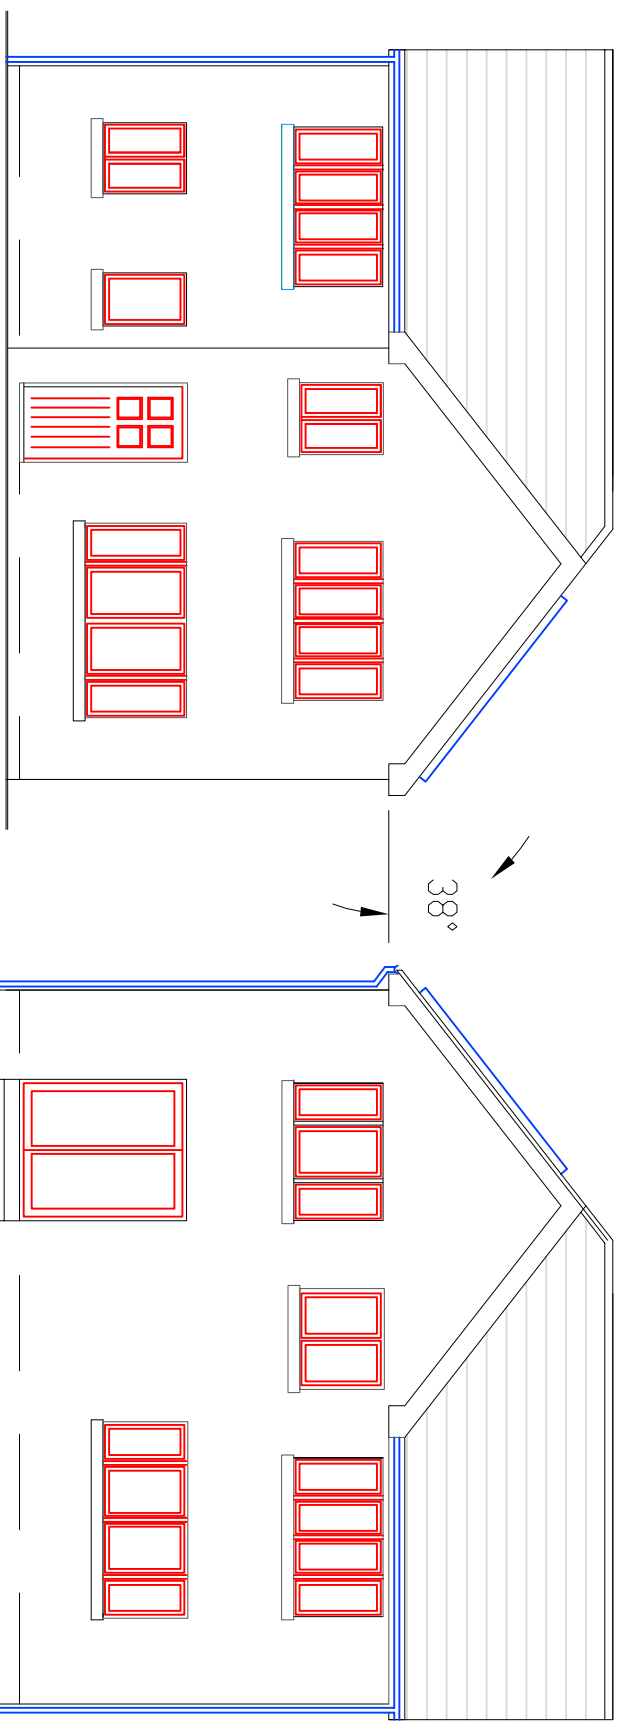


FRONT ELEVATION


REAR ELEVATION

SIDE ELEVATION

SIDE ELEVATION

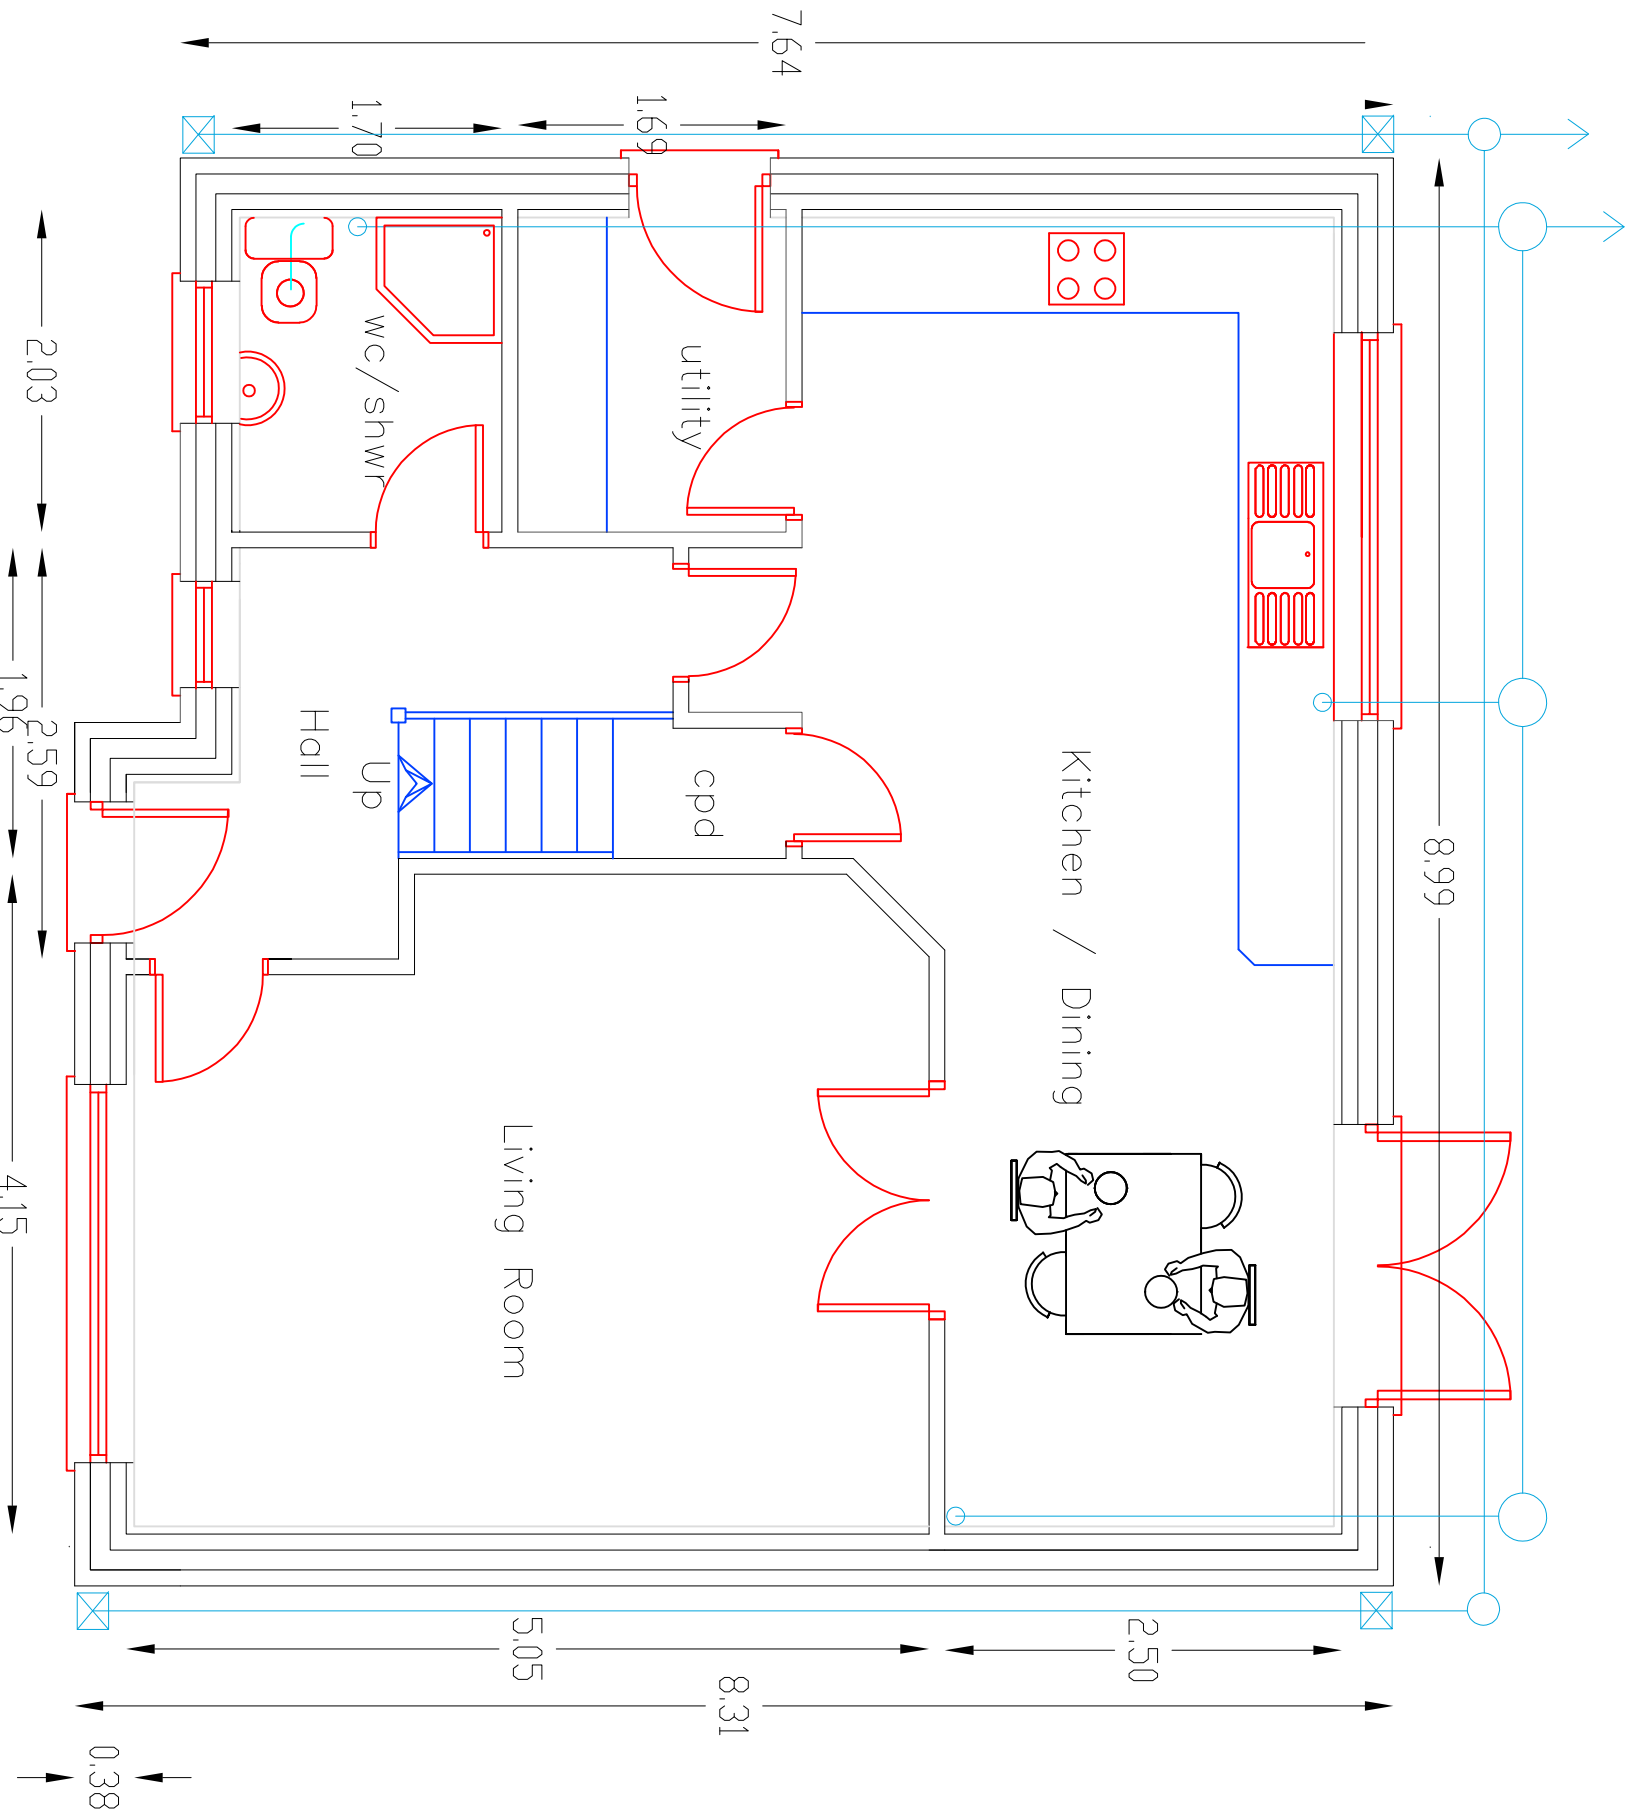

GROUND FLOOR PLAN

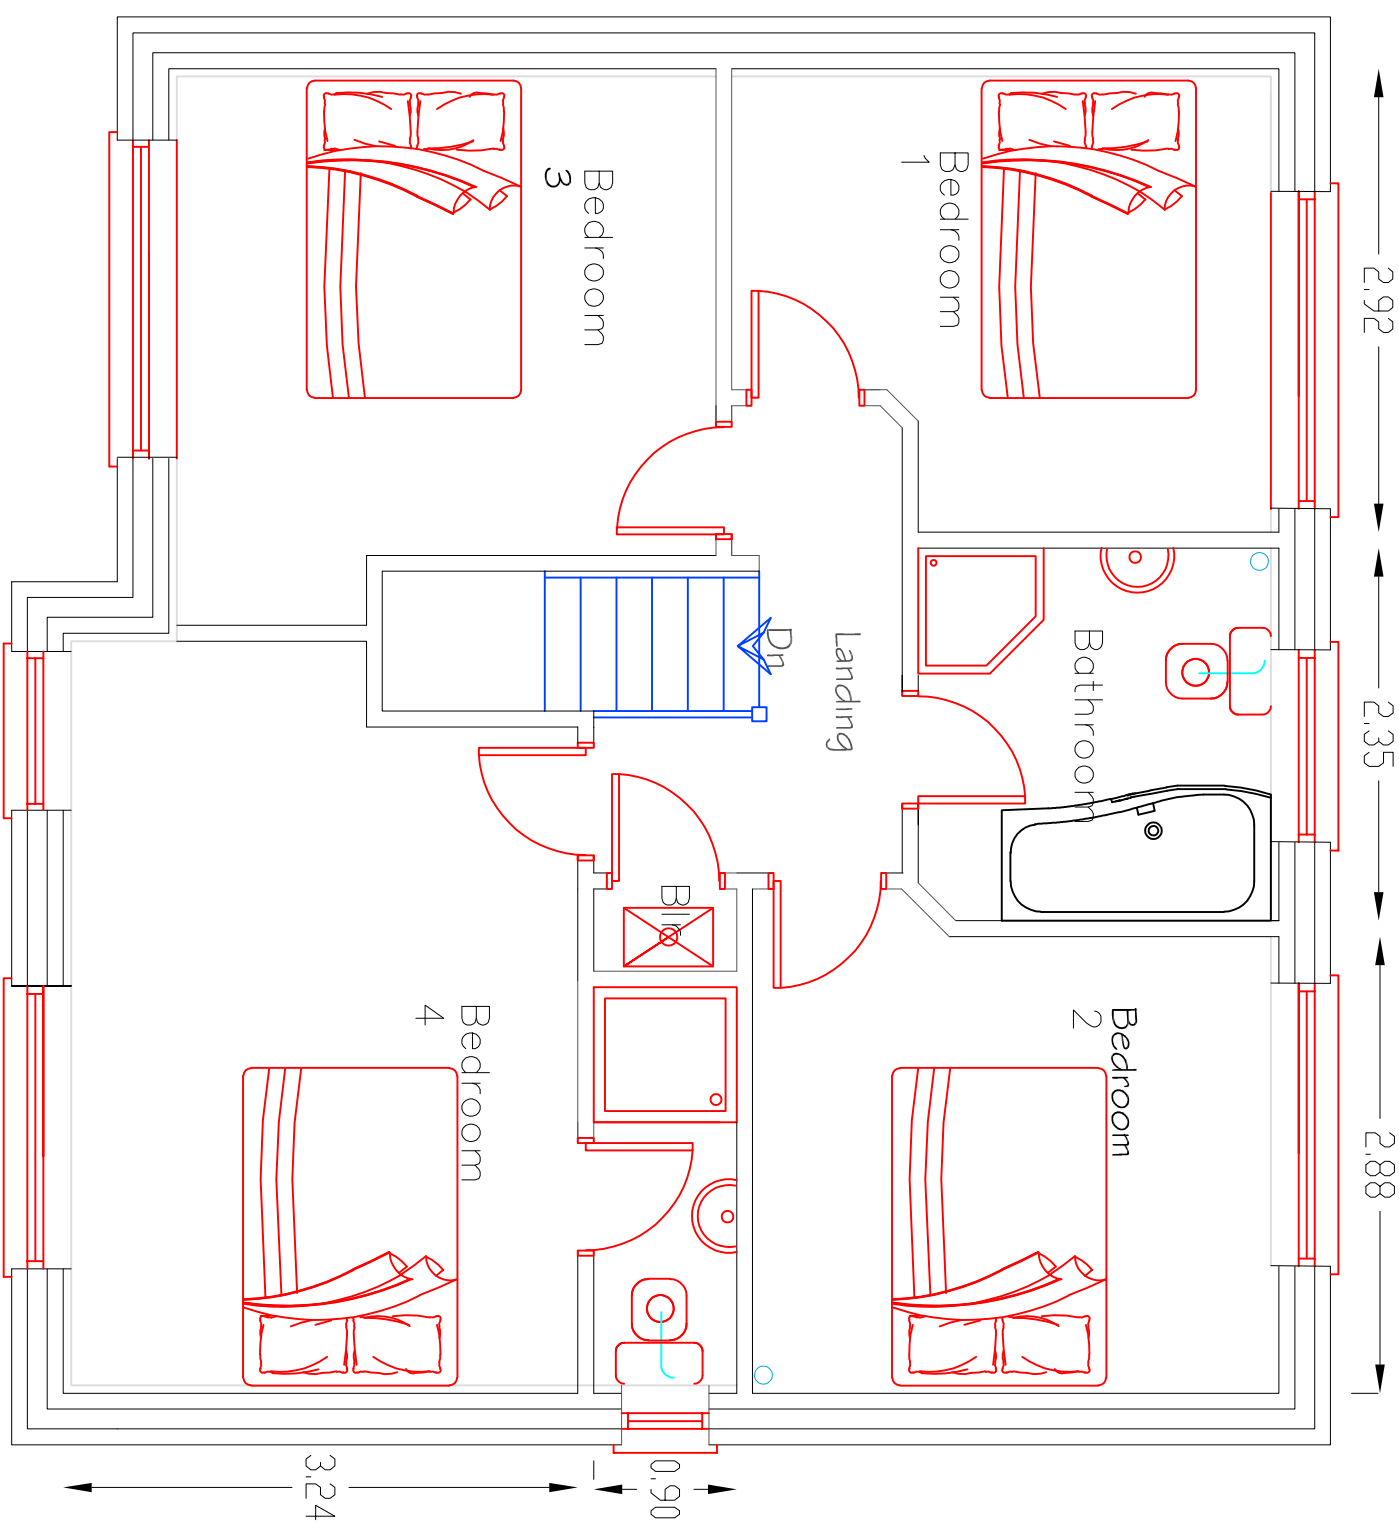

FIRST FLOOR PLAN

Utopia Design Architectural Services Building Planning Application Support Paul Thomas: BSc (Hons) Tel: 01685 559230 Mob: 07908 725065			
Issued Only for Purpose Indicated			
Drawing Status: FOR PLANNING PURPOSES ONLY			
Client	Site Address		
Phil Booth	7, Crycieth Grove Castle Park Merthyr Tydfil CF48 1JY		
Project	Proposed 4 Bedroom Detached Dwelling		
Drawn by PJ	Date 12.05.2020	Scale	
Title	1:50 1:100		
Proposed Plans and Elevations		Paper	A2
		Drwg No	P & C CRICC 03