





A 556.1 EXTERNAL ELEVATION: Entrance & Shop front_Option 1
SCALE 1:50 @ A1, 1:100 @ A3



A 556.2 EXTERNAL ELEVATION: Entrance & Shop front_Option 2
SCALE 1:50 @ A1, 1:100 @ A3

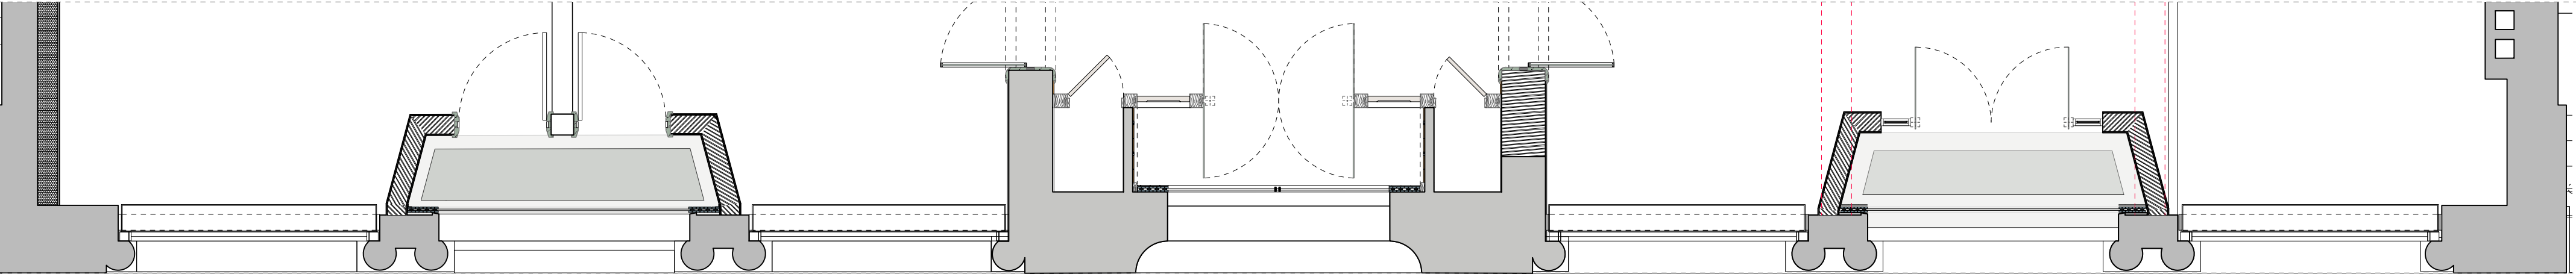

P 556.3 GROUND FLOOR PLAN SHOWING ENTRANCES AND SHOPFRONT
SCALE 1:50 @ A1, 1:100 @ A3

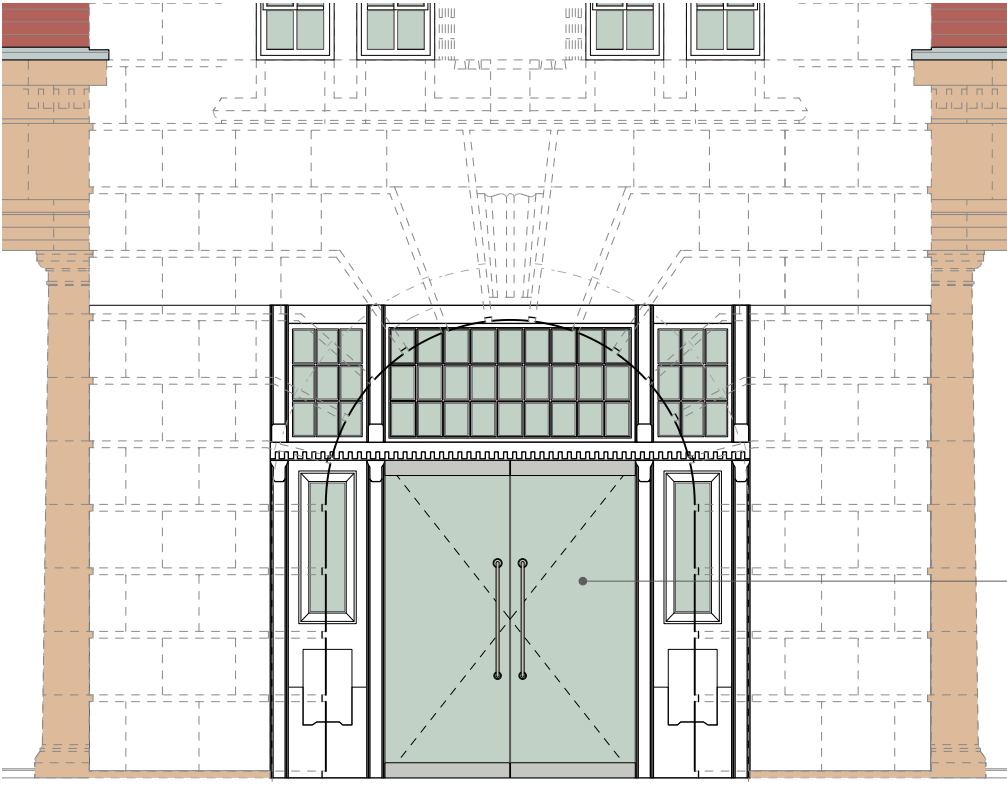

Having clear toughened frameless glass as doors would be a minimalist sympathetic design intervention as a part of restoration works carried out to the Historic YMCA building


A 556.4 EXTERIOR ELEVATION: Central Entrance_Option 1
SCALE 1:50 @ A1, 1:100 @ A3



Installing heavy traditional doors of assumed proportions would divert attention from the original surviving detail of the building entrance and the historic stair hall.

The proportions of the Main entrance door and Shopfronts informed by the Historic photograph can only be matched with knowledge supported by some amount of guess work and cannot be claimed to be an accurate replication or a like to like replacement.

A 556.5 EXTERIOR ELEVATION: Central Entrance_Option 2
SCALE 1:50 @ A1, 1:100 @ A3

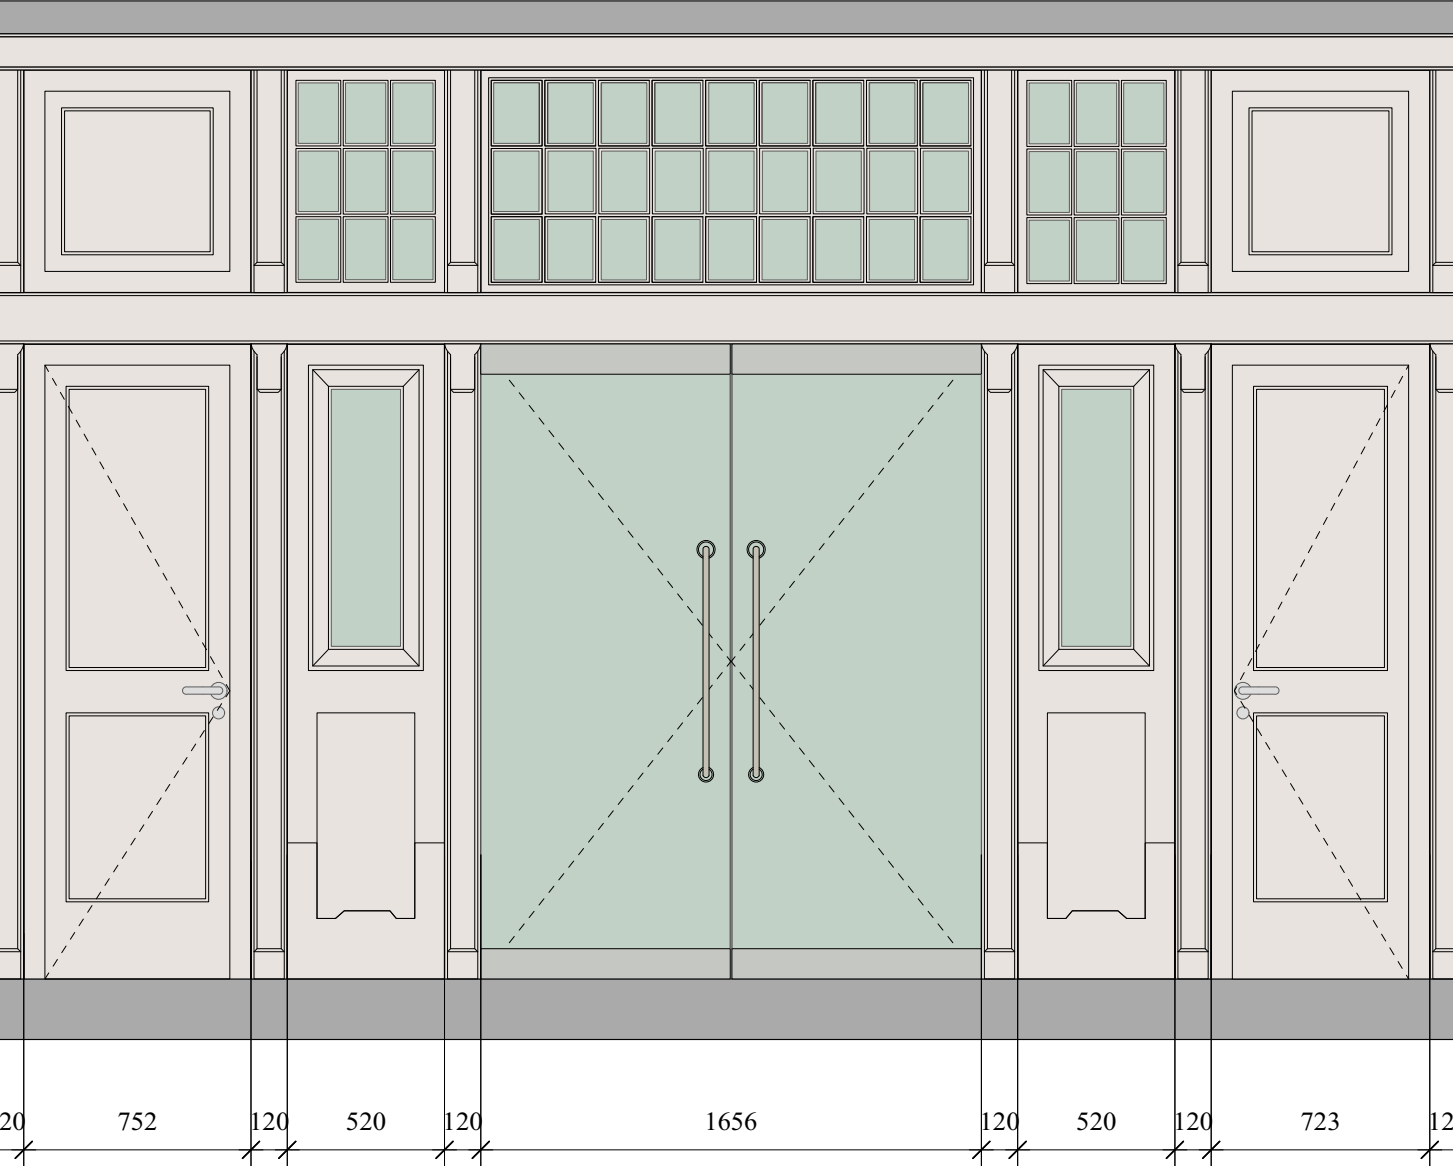

A 556.6 INTERIOR ELEVATION: Central Entrance_Option 1
SCALE 1:25 @ A1, 1:50 @ A3

NO.	DATE	REVISION
CLIENT	CHRT	
PROJECT	YMCA Merthyr Tydfil	
DRAWING TITLE	South Elevation Entrance & Shopfront	
DRAWN/CHECKED	SCALE	DATE
SK/KS	1:50	10.06.2016
DRAWING NO.	3510_A_556	
REV.		

DO NOT SCALE FOR CONSTRUCTION PURPOSES • ALL DIMENSIONS TO BE CHECKED ON SITE • NOTIFY ARCHITECT OF ALL DISCREPANCIES • THIS DRAWING IS COPYRIGHT

Notes:

Responsibility is not accepted for errors made by others scaling from this drawing.

All construction information should be taken from figured dimensions only. Dimensions are in millimetres unless otherwise stated.

All dimensions and conditions are to be checked on site prior to preparing drawings or commencing any work.

Any variations or supplementary drawings are to be approved by The Architect.

DAVIES SUTTON
ARCHITECTS
Penrhedra Studios • Penrhedra Street
Grangefield • Cardiff • CF11 7LU
Tel: 029 2066 4455 • Fax: 029 2066 4411
E-mail: office@davies-sutton.co.uk
Web: www.davies-sutton.co.uk