



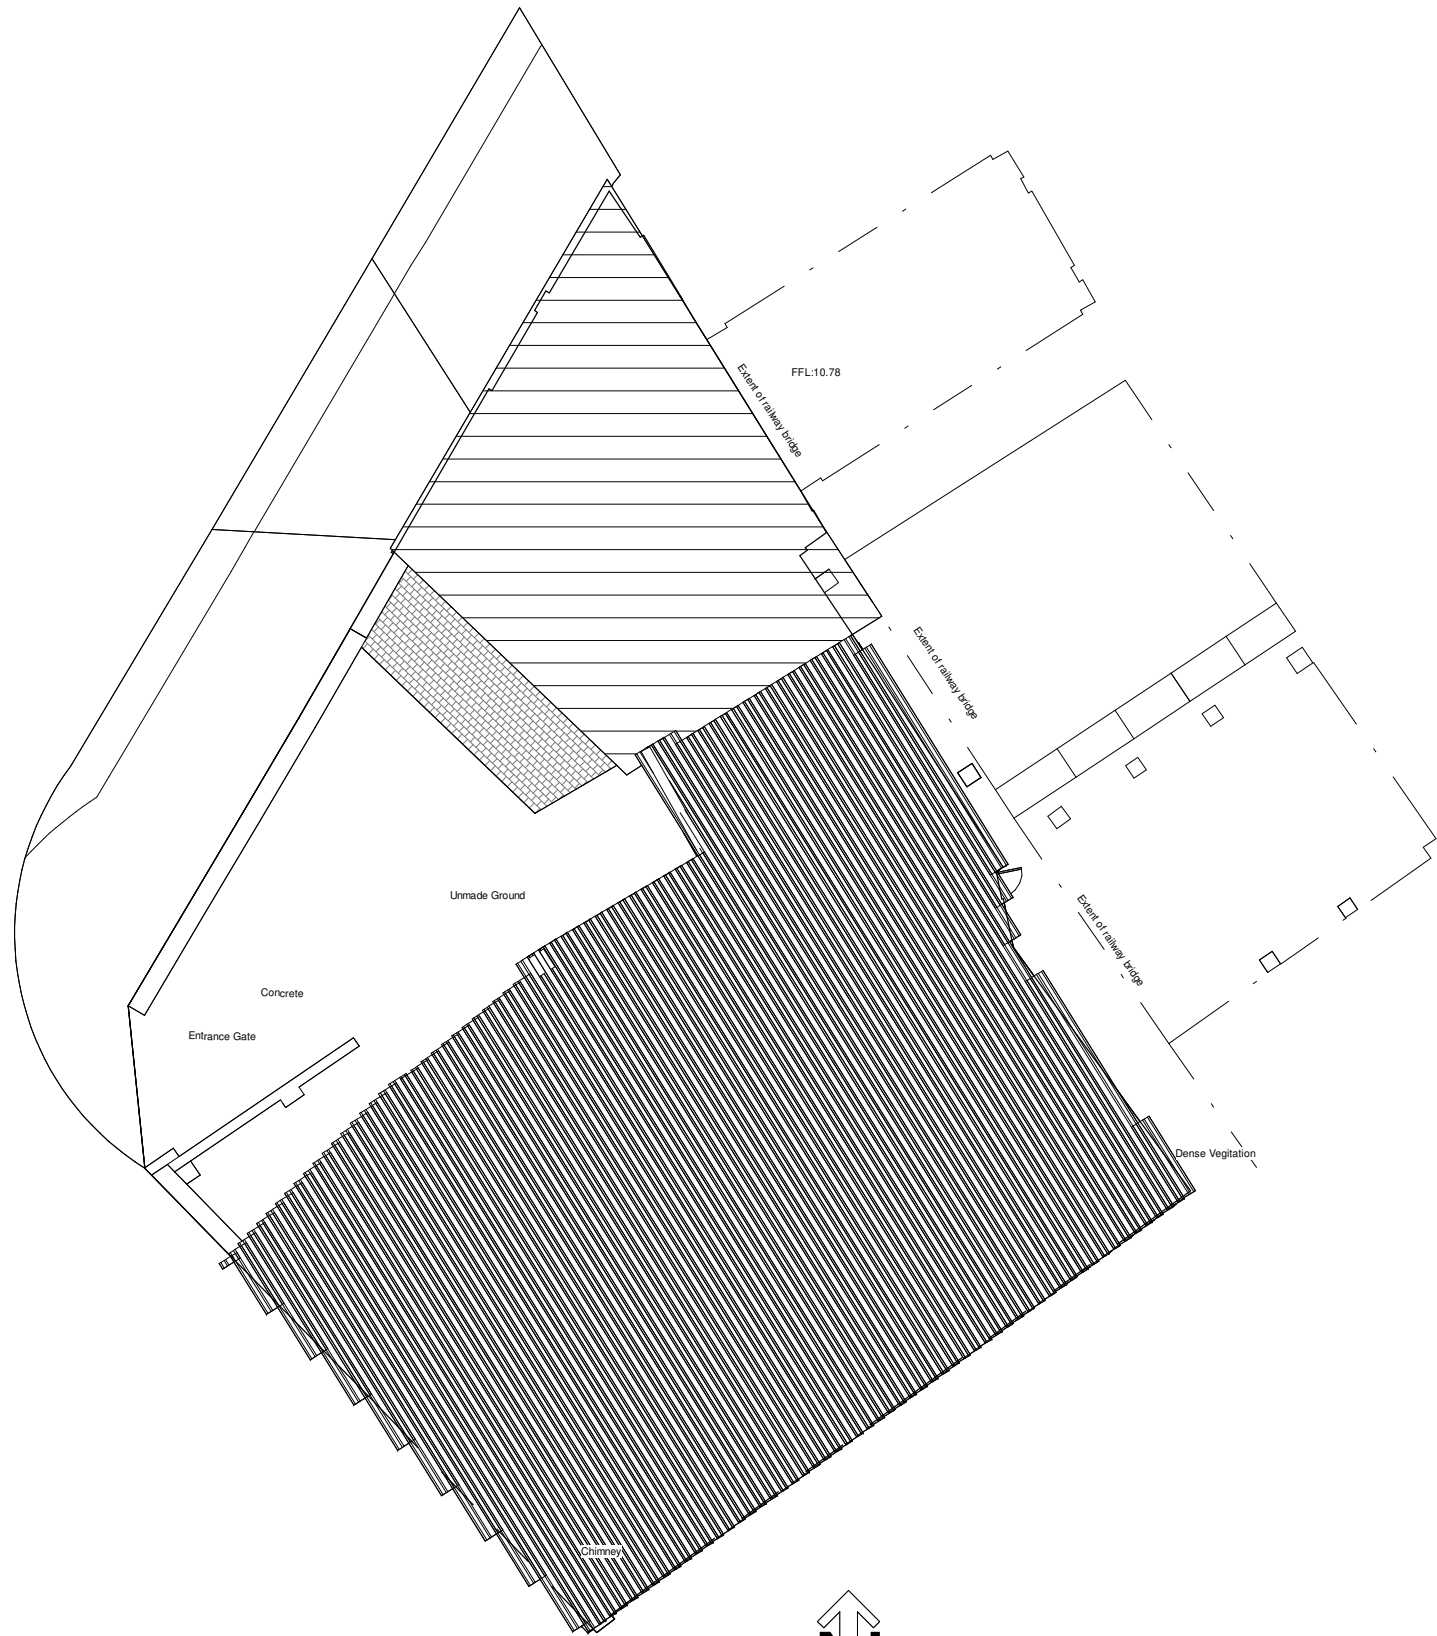

1 Existing Site
1 : 200

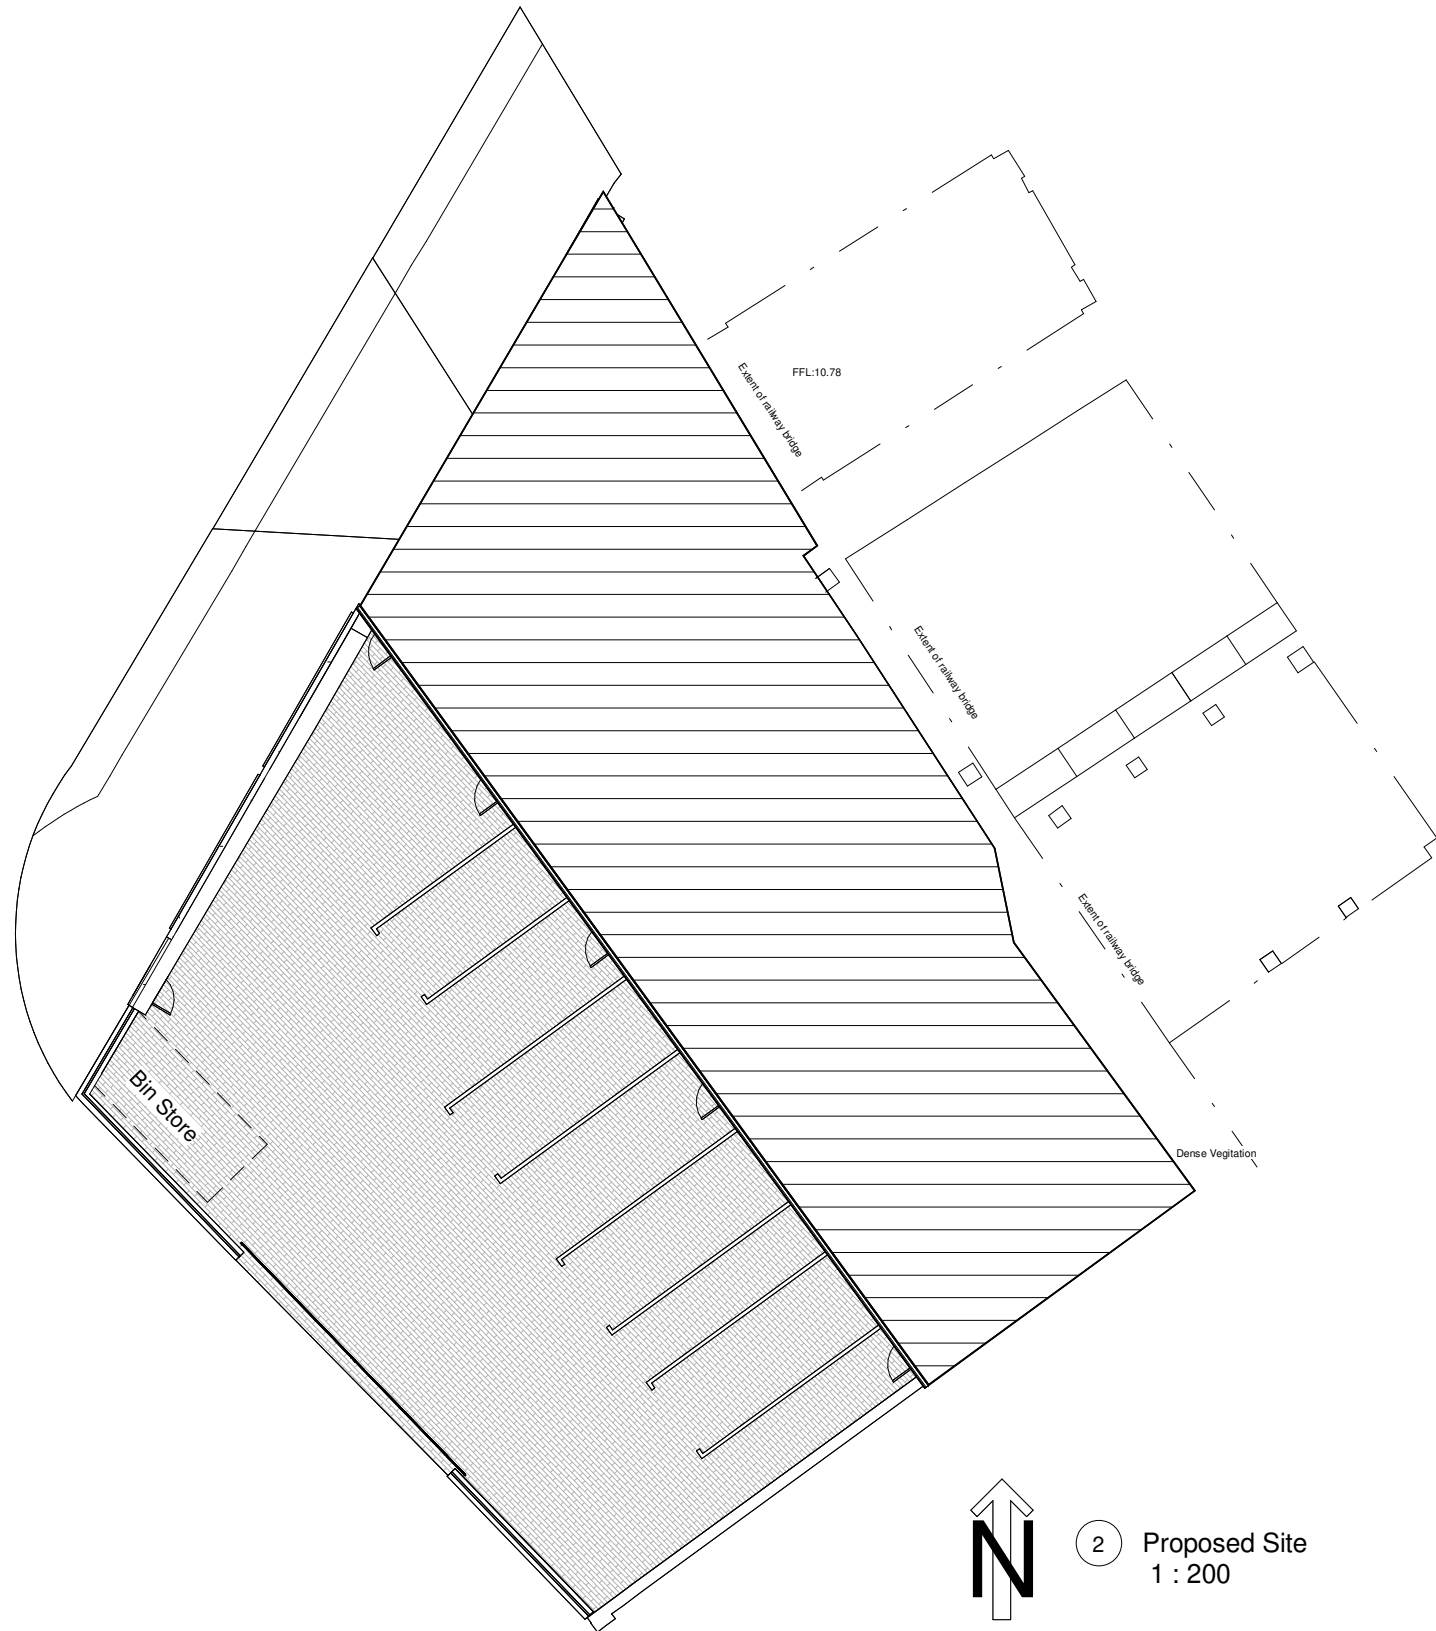

2 Proposed Site
1 : 200



PROJECT New Startup Units		SHEET Existing & Proposed Site Plans		
INDIGO DESIGN (Part of 3dcadwales Ltd) 5 Ashlea Drive, Merthyr Tydfil, CF47 0NY Tele 01685 385746 Mob - 07940913216 Email: philip@3dcadwales.co.uk		Address Old Saw Mill, Court Street, Merthyr Tydfil. CF47 8DU		
This Drawing is Copyright, Dimensions to be checked on site and not scaled from this drawing		Checked by JH	Drawn by PH	Scale (@ A3) 1 : 200
		Rev No	Description	Date
		A	Issue	15/10/2025
		B	Bin Store added	06/03/2026
PURPOSE OF ISSUE Planning Approval	DRWAING NUMBER SM-04	C	Parking Amended	25/04/2026