



GROUND

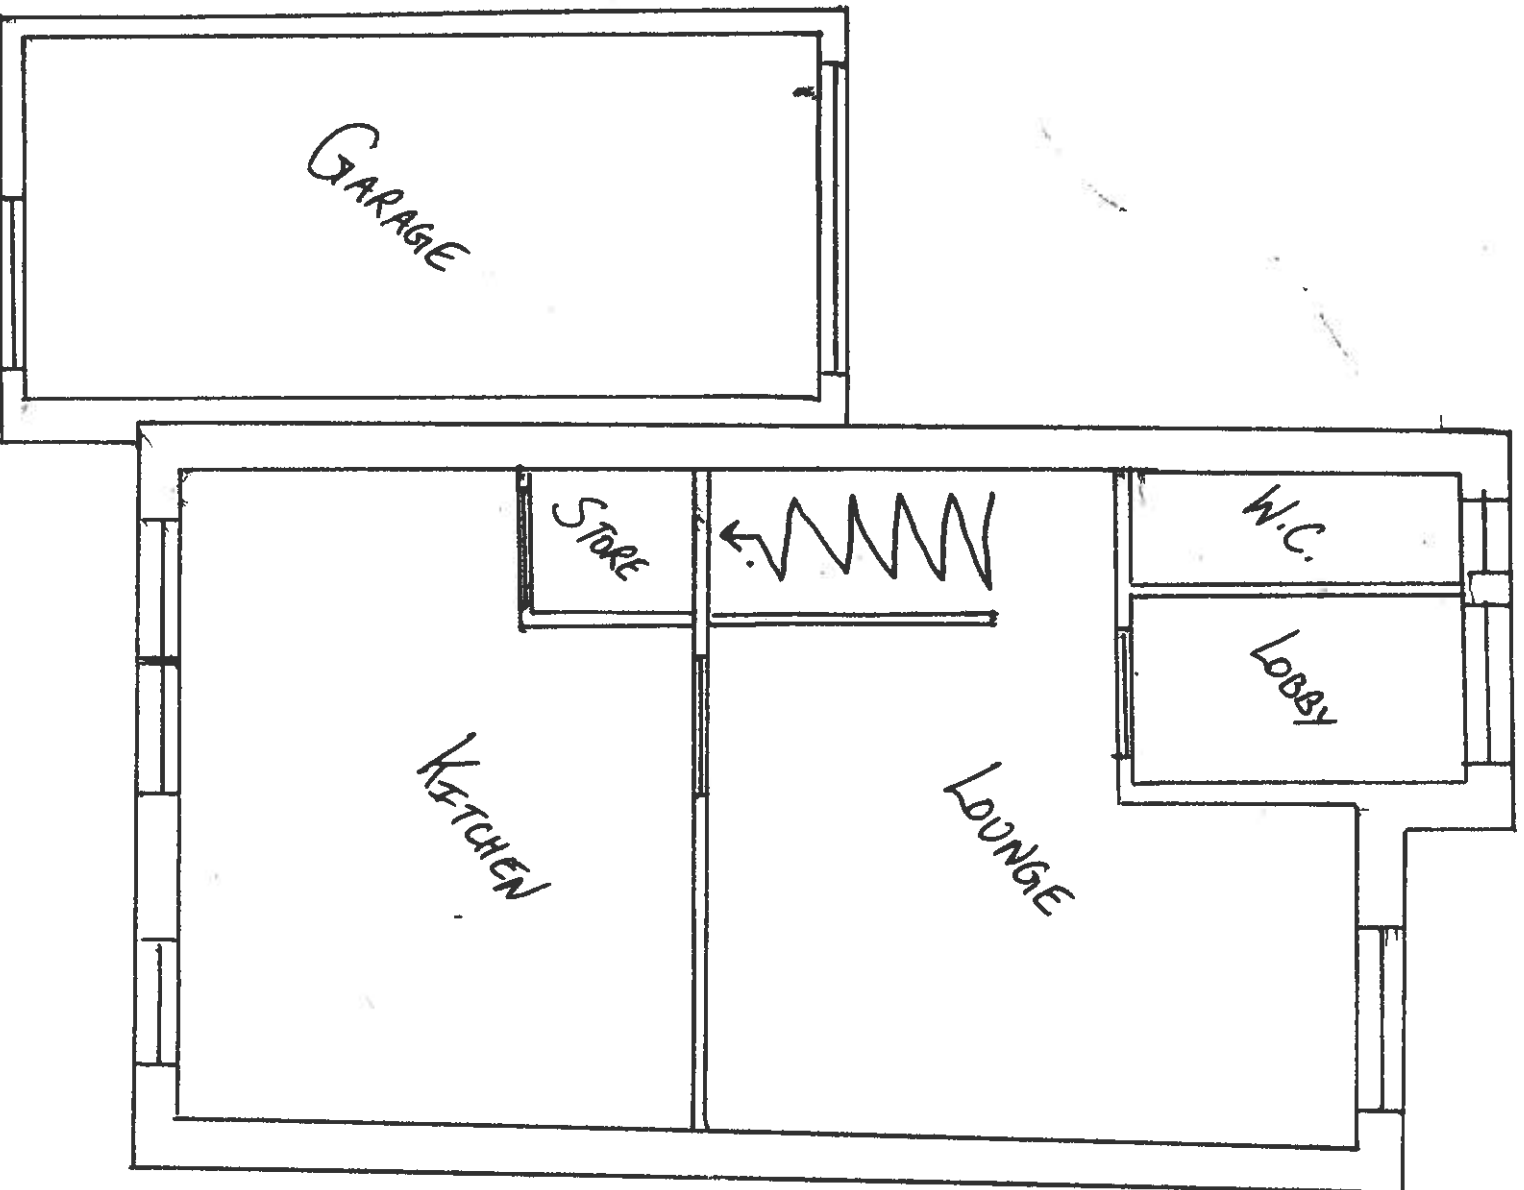

FIRST

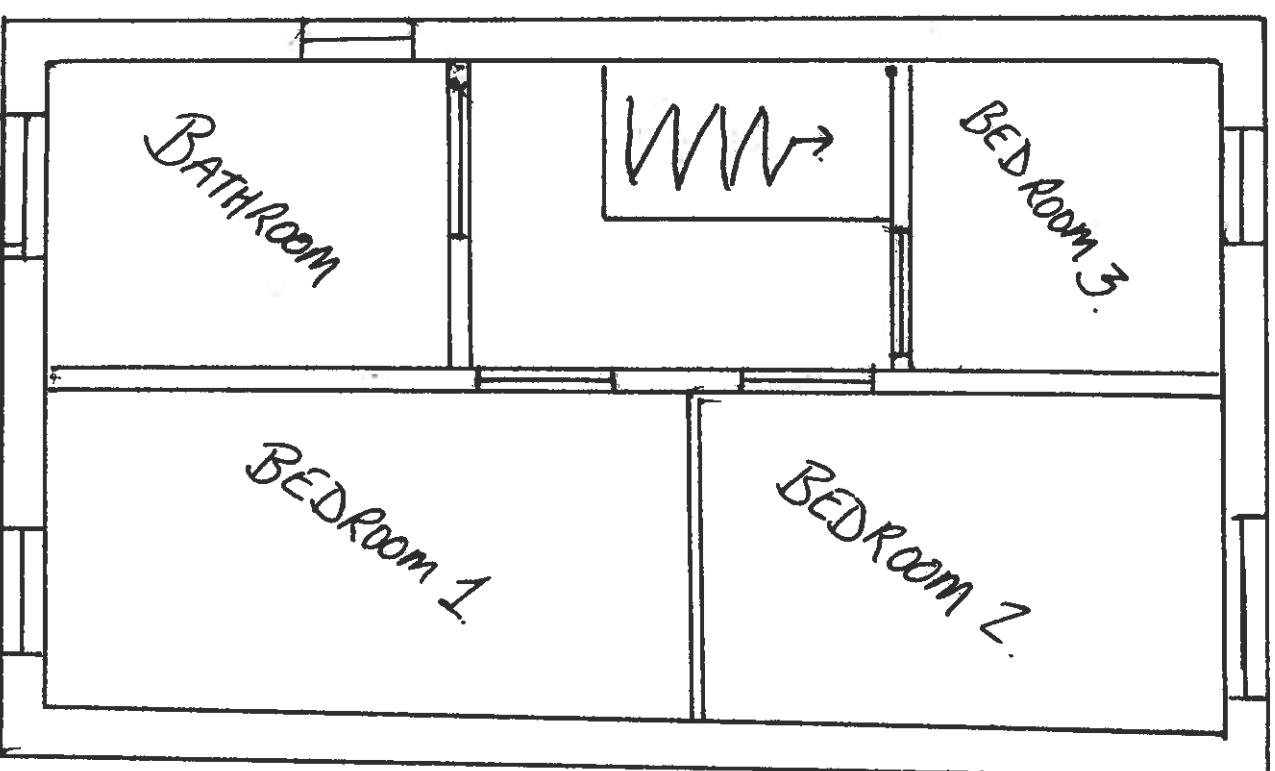

EXISTING FLOOR PLANS

Scale 1:50

9 ANTHONY HILL COURT, LENTREBACH

