

SAFETY, HEALTH AND ENVIRONMENTAL INFORMATION


Refer to the relevant Construction (Design and Management) documentation where applicable.

It is assumed that all works on this drawing will be carried out by a competent contractor, working where appropriate to an approved method statement.


FFL 174.860 m
▼ R00 Roof Level

FFL 172.000 m
▼ U01 First Floor


FFL 168.480 m
▼ G00 Ground Floor

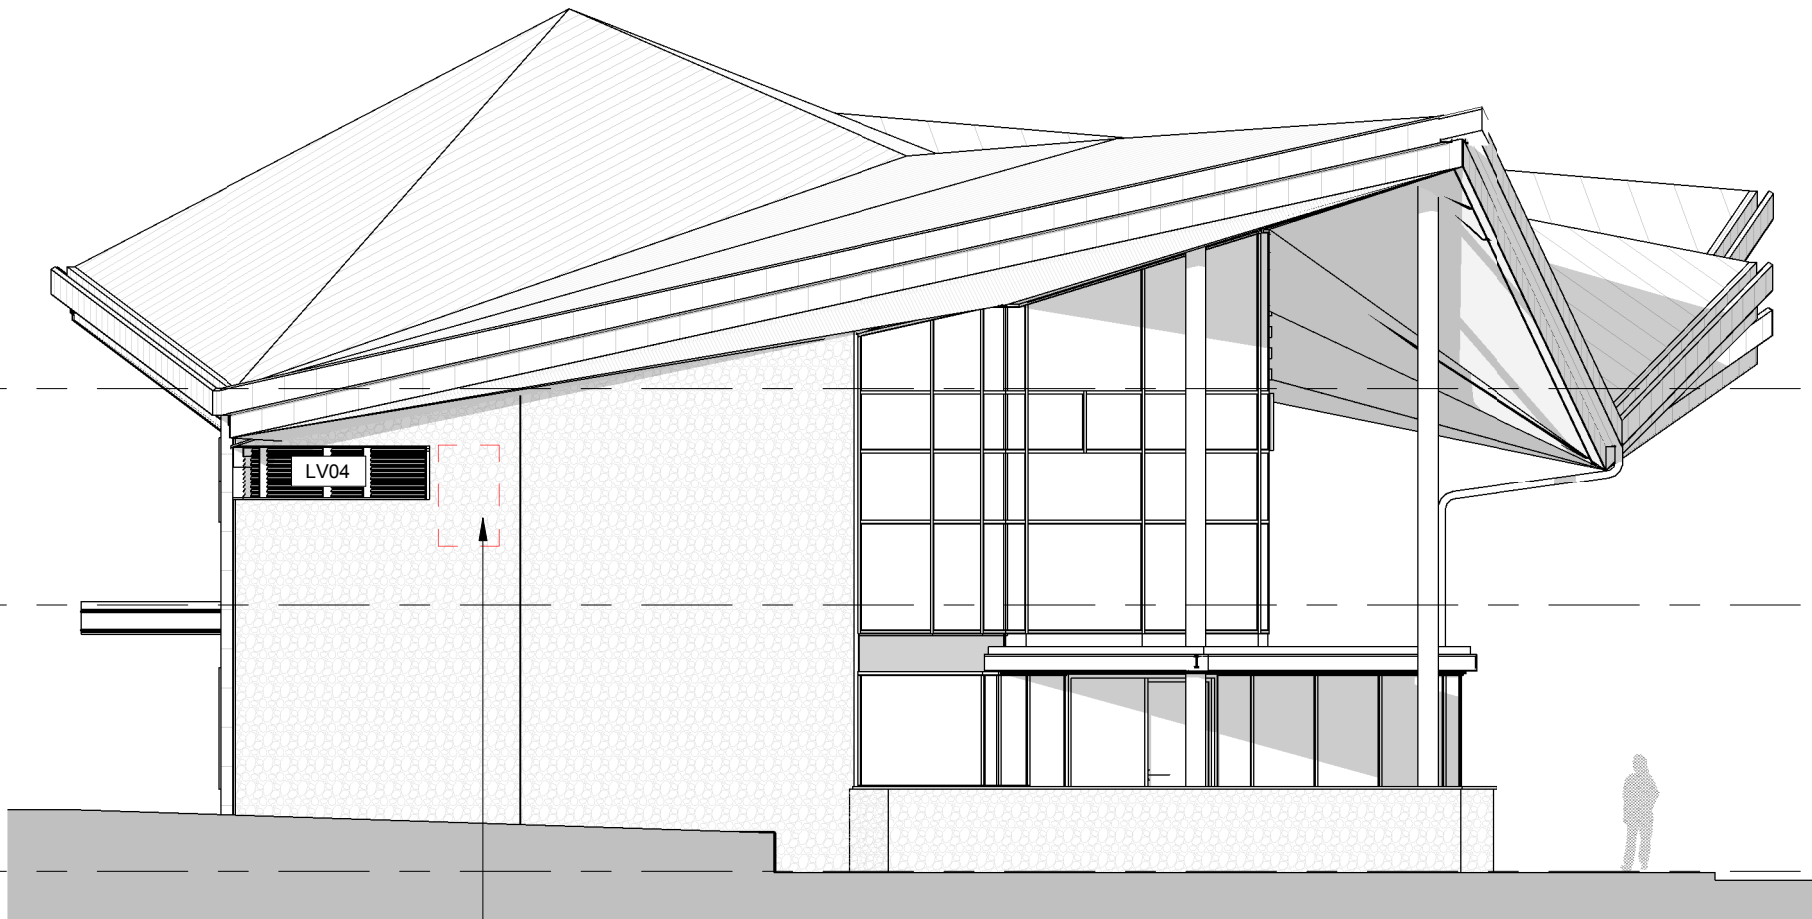

1 West Elevation
1 : 100

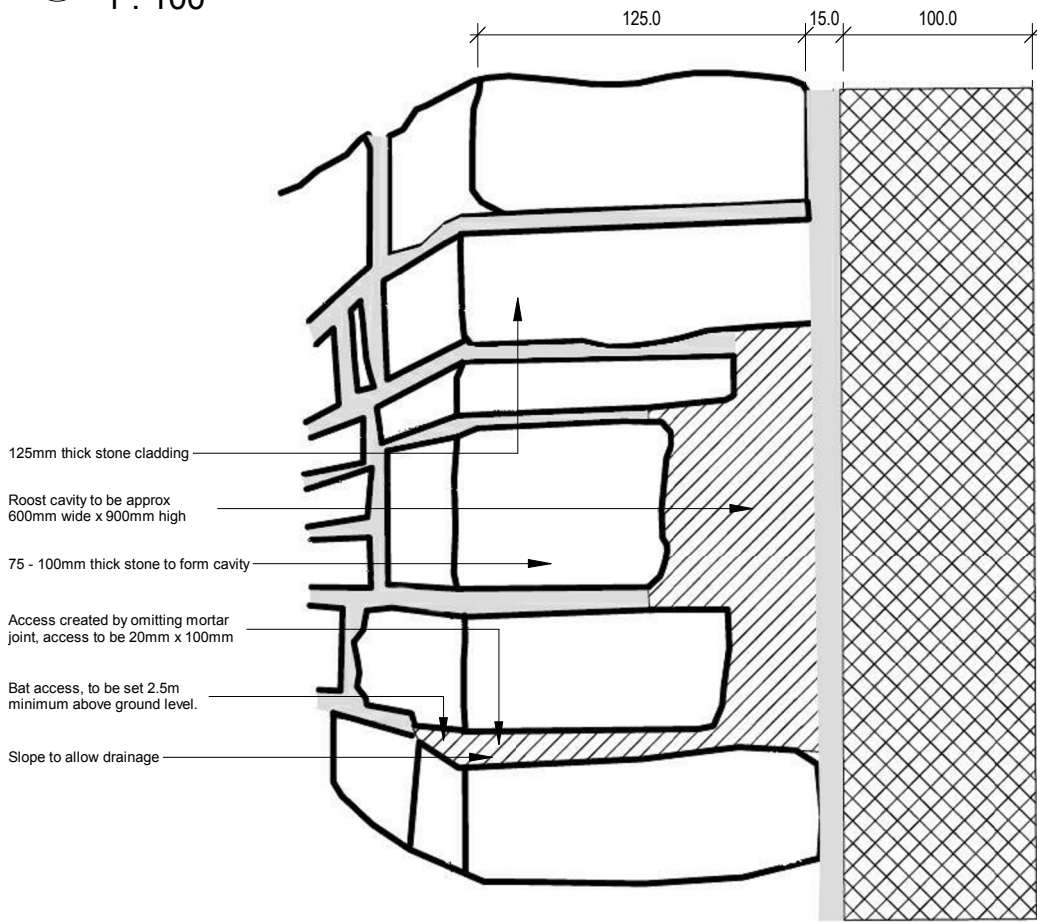

Proposed system - Side elevation

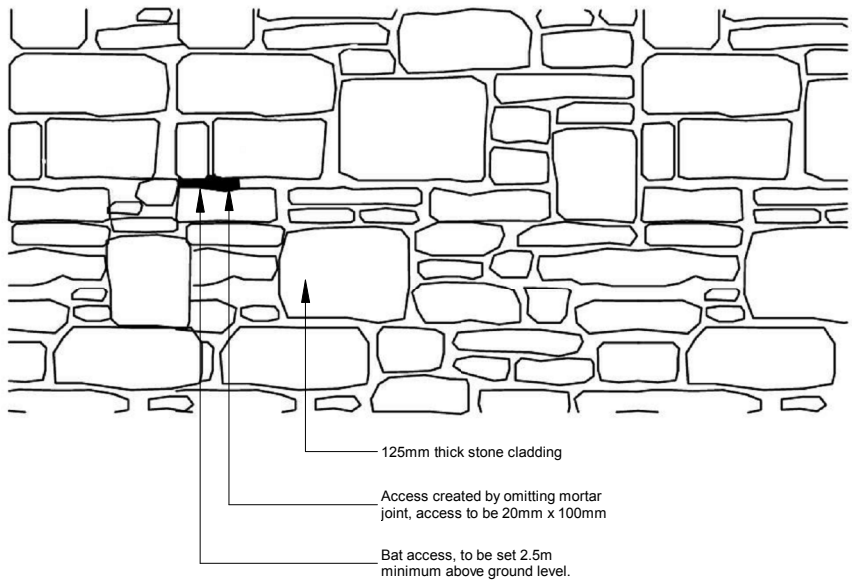

Proposed system - Front elevation

T00 Issued For Tender DB/MT/DS 23/11/2018

Rev	Description / By / Chk'd / App'd	Date
Purpose of Issue	Status	
Fit For Tender	D2	

Commercial in Confidence



Project
Merthyr Bus Station

Drawing
Bat Roost Proposal in Stone Cladding

Scale @ A3	Drawn	Checked	Approved
1 : 100	DB	MT	DS

Project No.	Date
CS/083694	22/11/2018

Drawing Identifier						BS1192 / Uniclass Compliant	
project	origin	zone	level	file type	role	uniclass & no.	rev.
MBS	CAP	ZZ	ZZZ	DR	A	210012	T00

CAPITA

Capita Property and Infrastructure Ltd.

St David's House, Pascal Close, St Mellons, Cardiff, CF3 0LW

029 2080 3500

www.capitasymonds.co.uk