




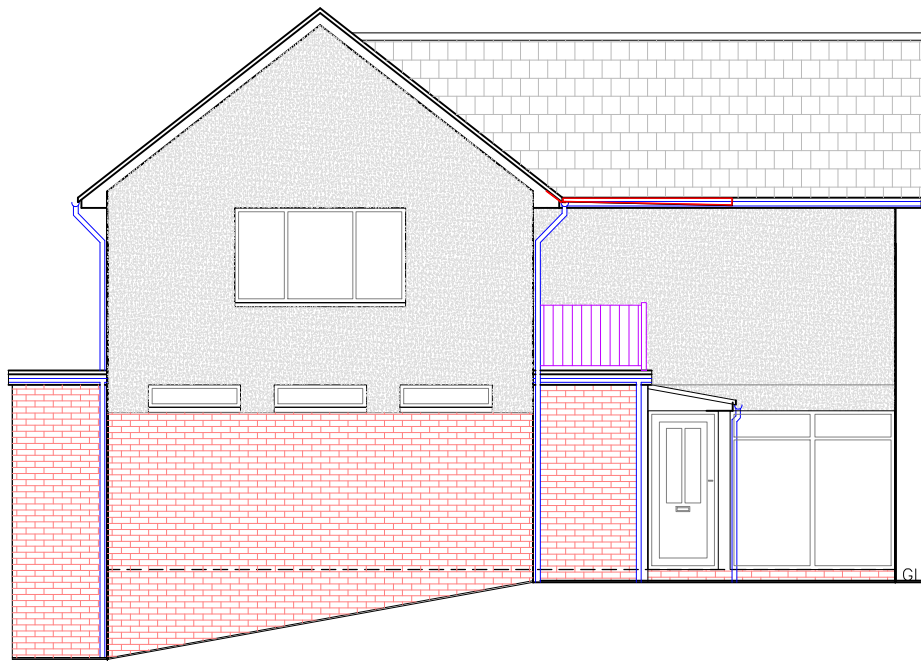

Existing Side Elevation
1:100

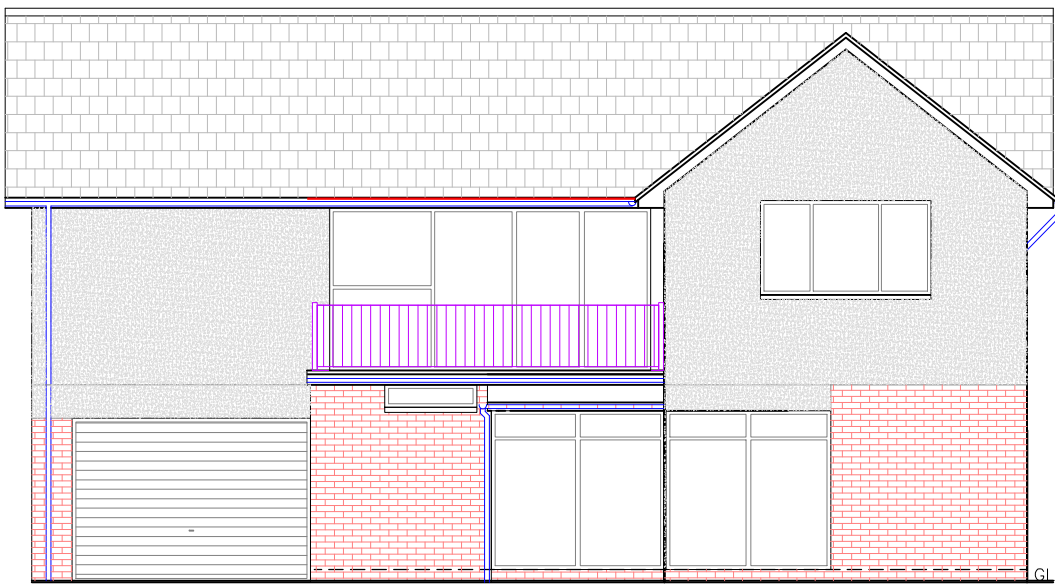

Existing Front Elevation
1:100

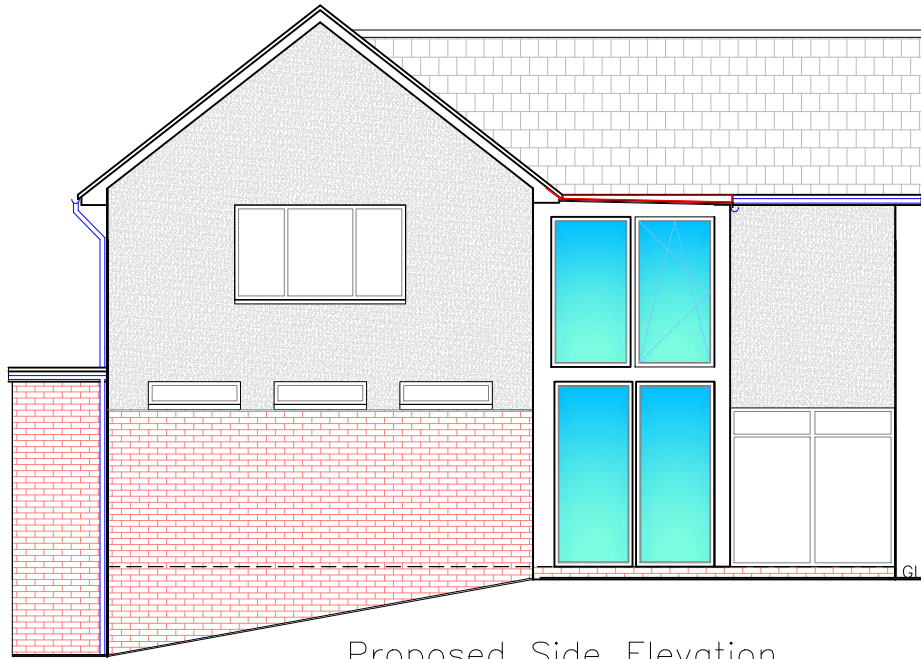


Proposed Side Elevation
1:100




Proposed Front Elevation
1:100




Proposed Front Elevation
1:50

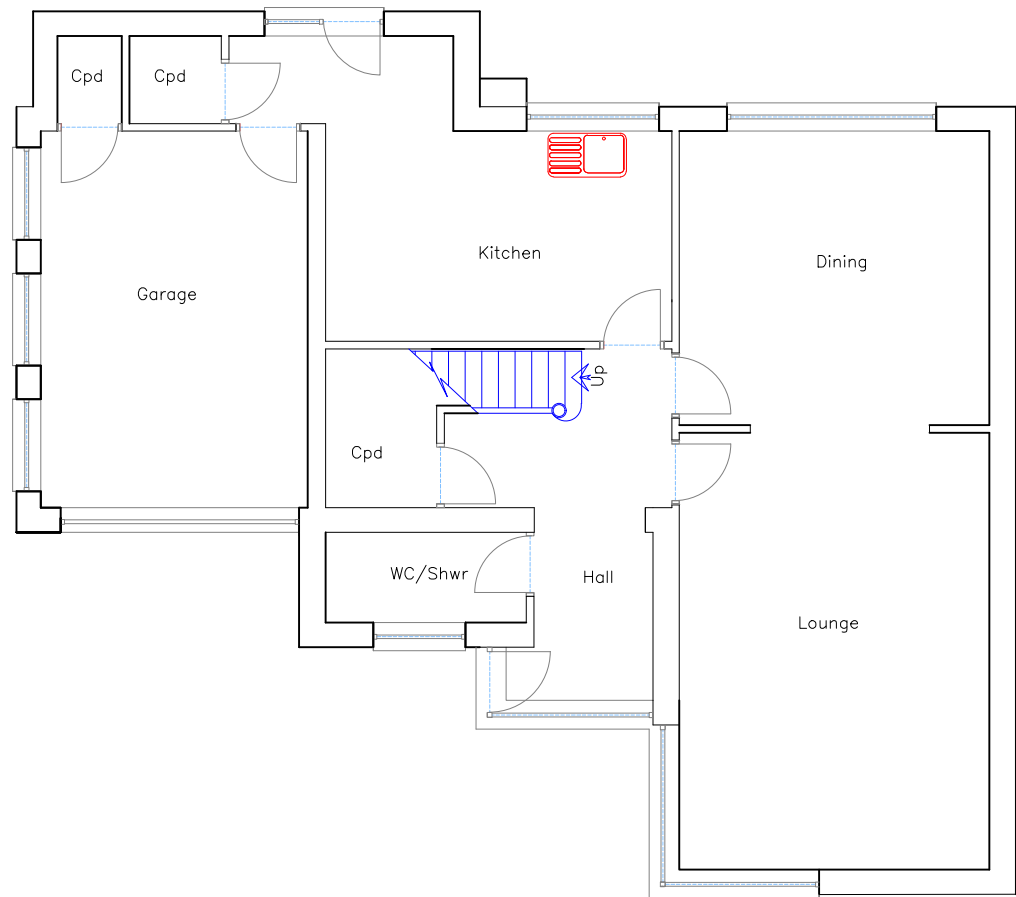


Existing G Floor Plan
1:100

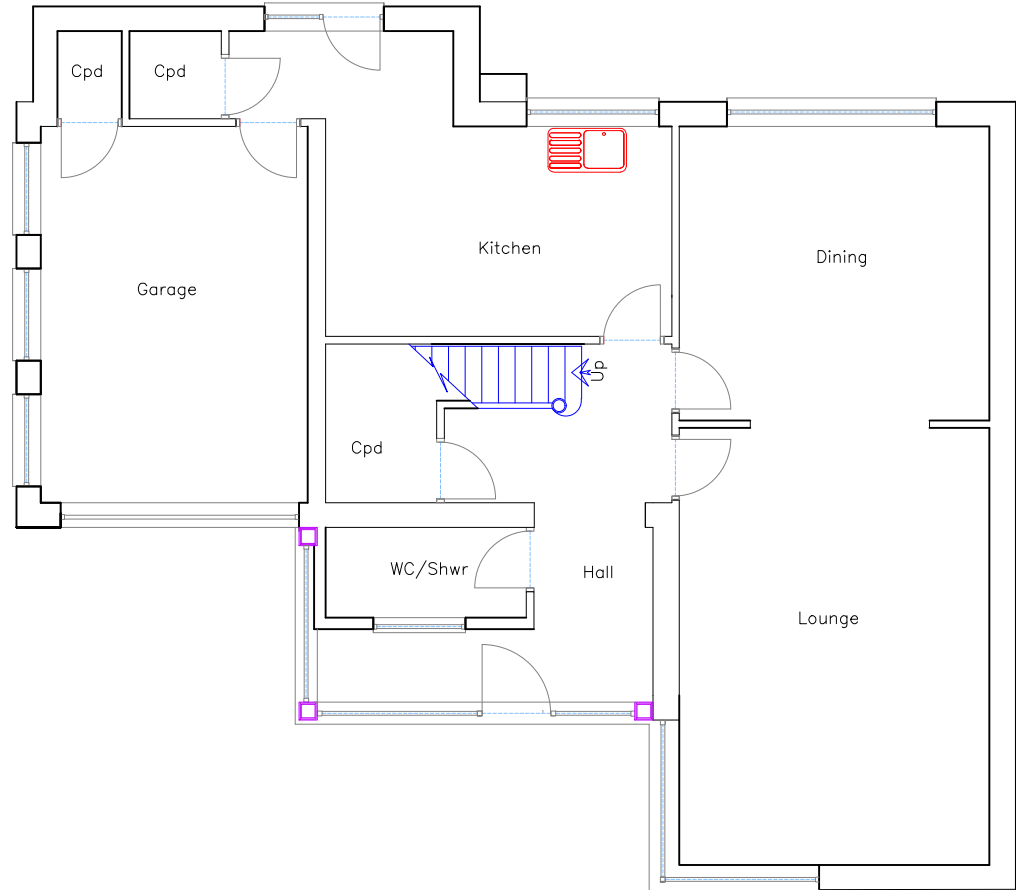


Proposed G Floor Plan
1:100

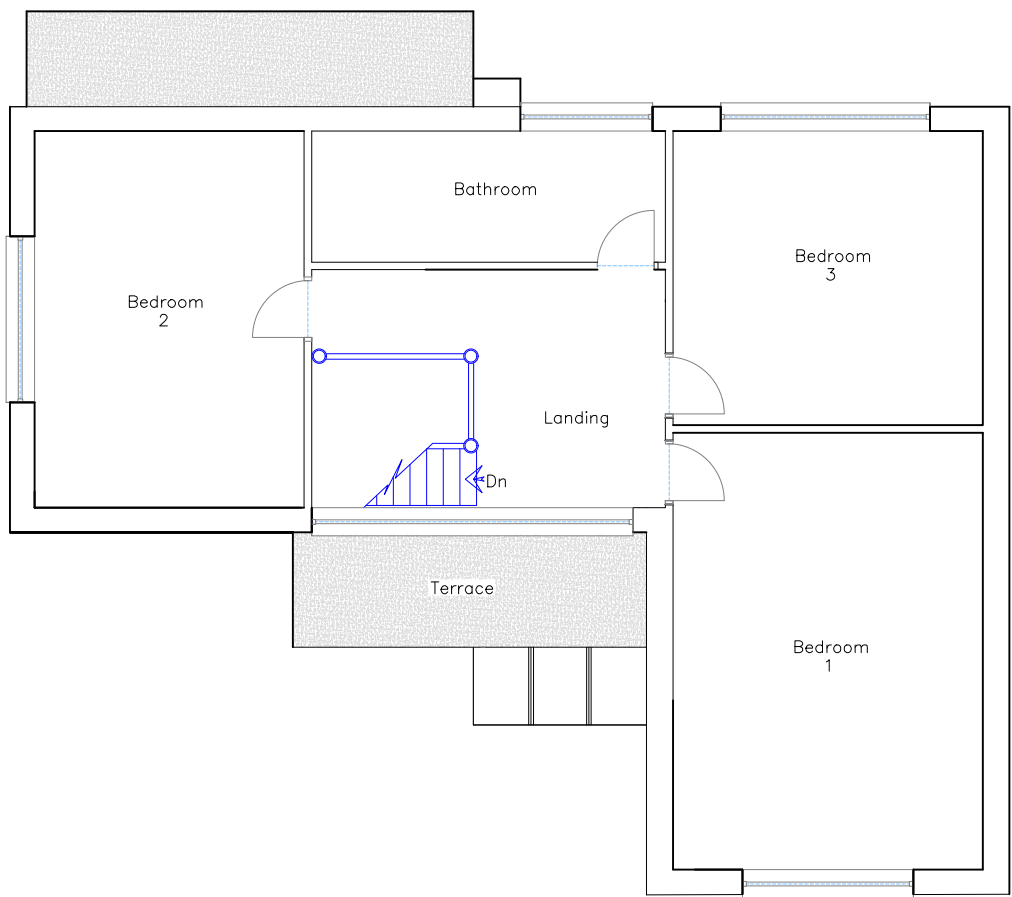


Existing F Floor Plan
1:100

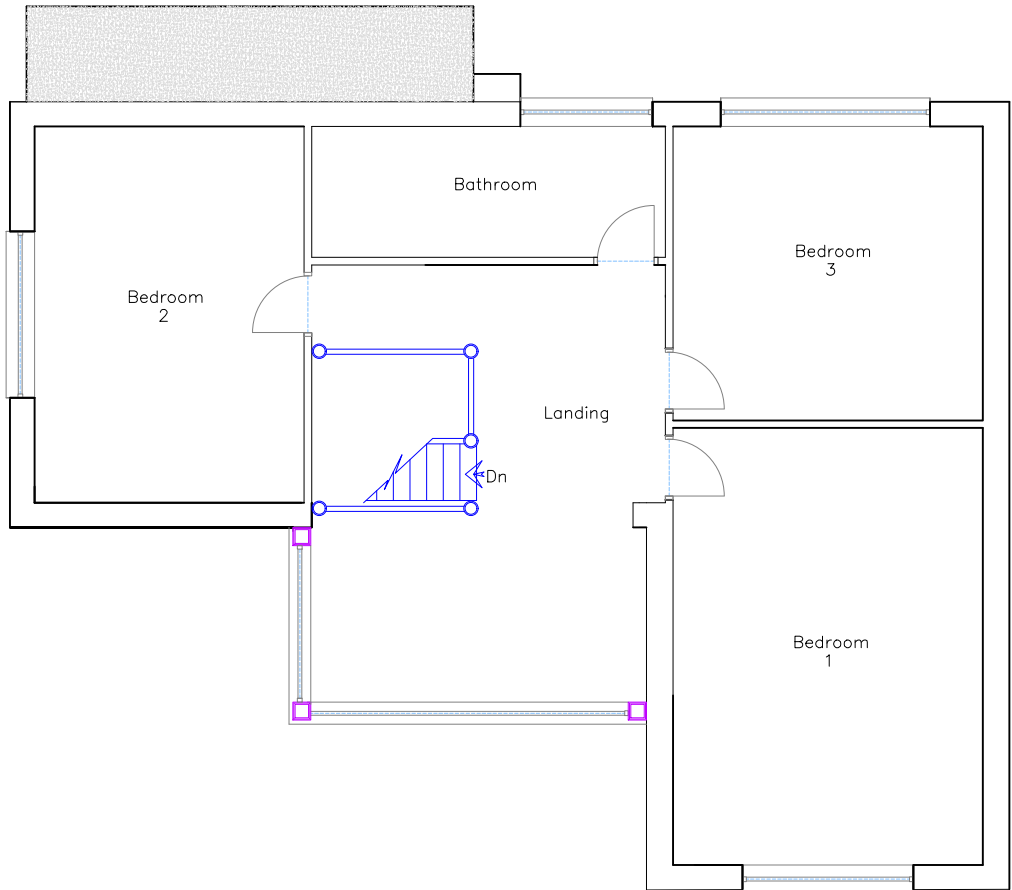

Proposed F Floor Plan
1:100

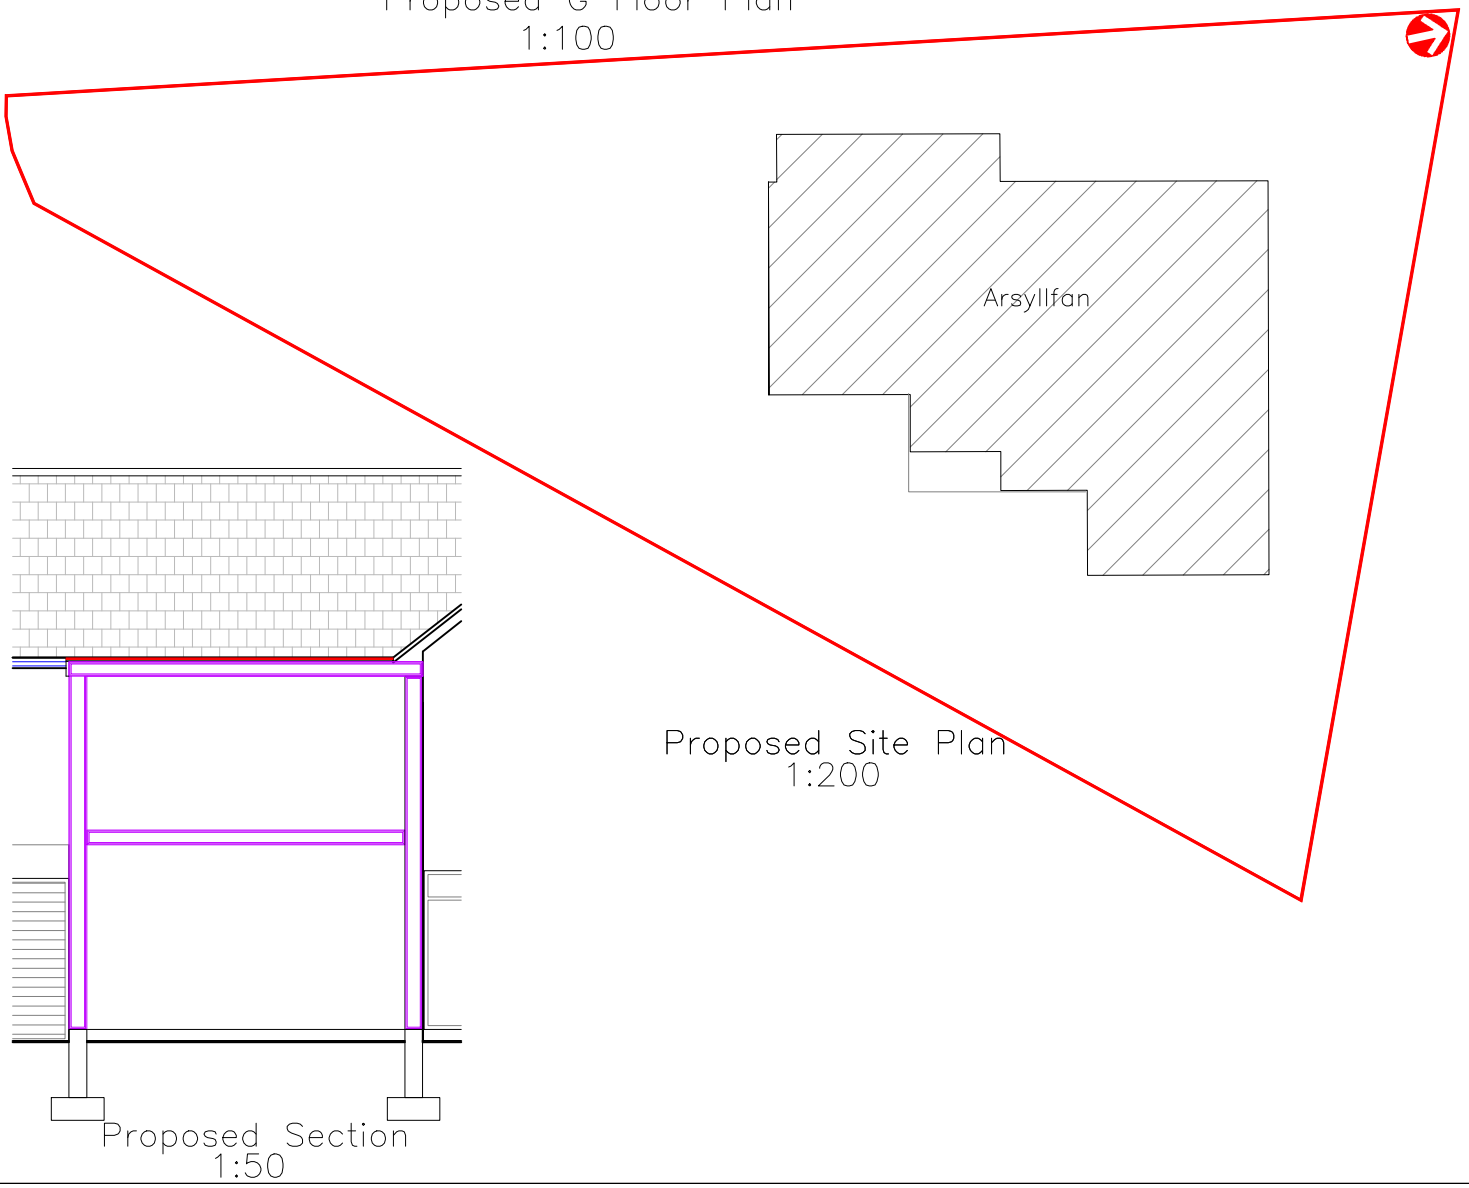

Proposed Site Plan
1:200

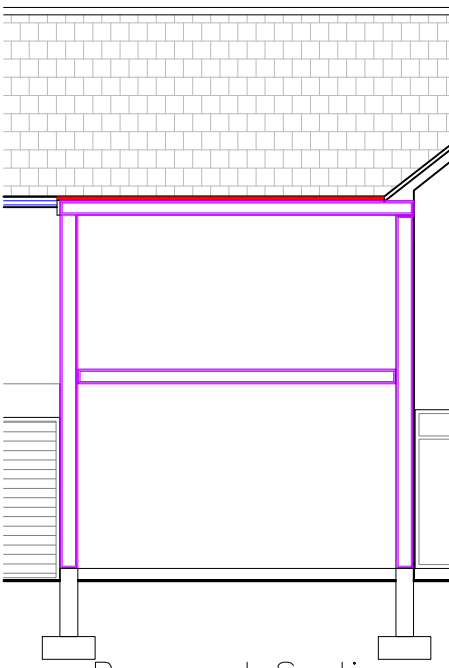

Proposed Section
1:50

Finishes	
Roof:	Polymer rubber roof
Frame:	Steel in Grey
Windows/Doors:	Grey
Fascia:	White uPVC
RWC's:	Black uPVC

Utopia Design Architectural Services			
Issued Only for Purpose Indicated			
Drawing Status: FOR PLANNING/B CON PURPOSES ONLY			
Address		Arsyllfan 23, The Grove Merthyr Tydfil CF47 8YR	
Project		Proposed New Two Storey Front Extension with Alterations	
Drawn by	Date	Scale	
PT	SEPT 24	1:50 1:100 1:200	
Title		Paper	
Proposed Plans, Elevations & Sections		A2	
		Drwg No	Arsyllfan 01A