






Ordnance Survey Base
Scale 1:1250

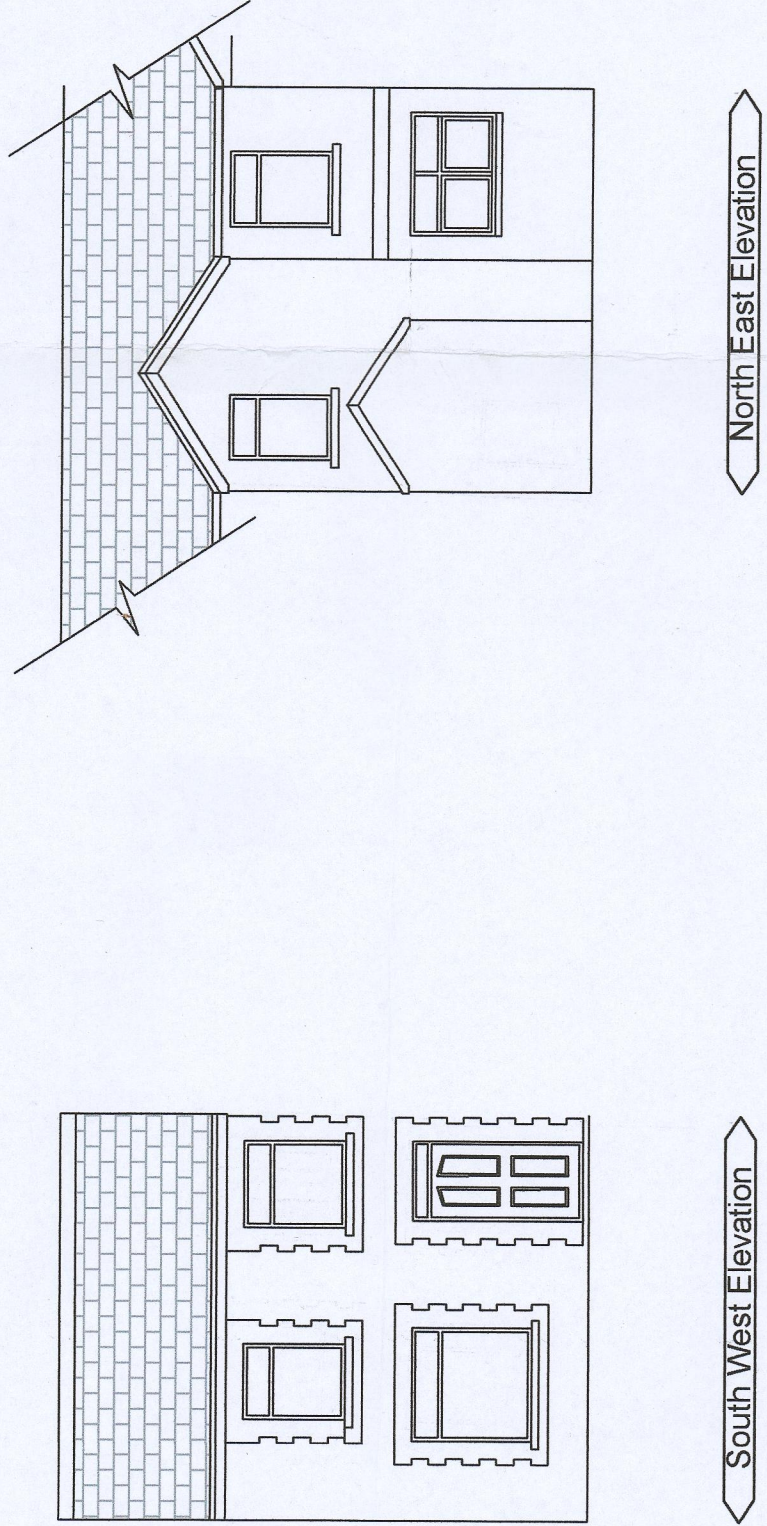


Elevations as Existing Property
Scale 1:100

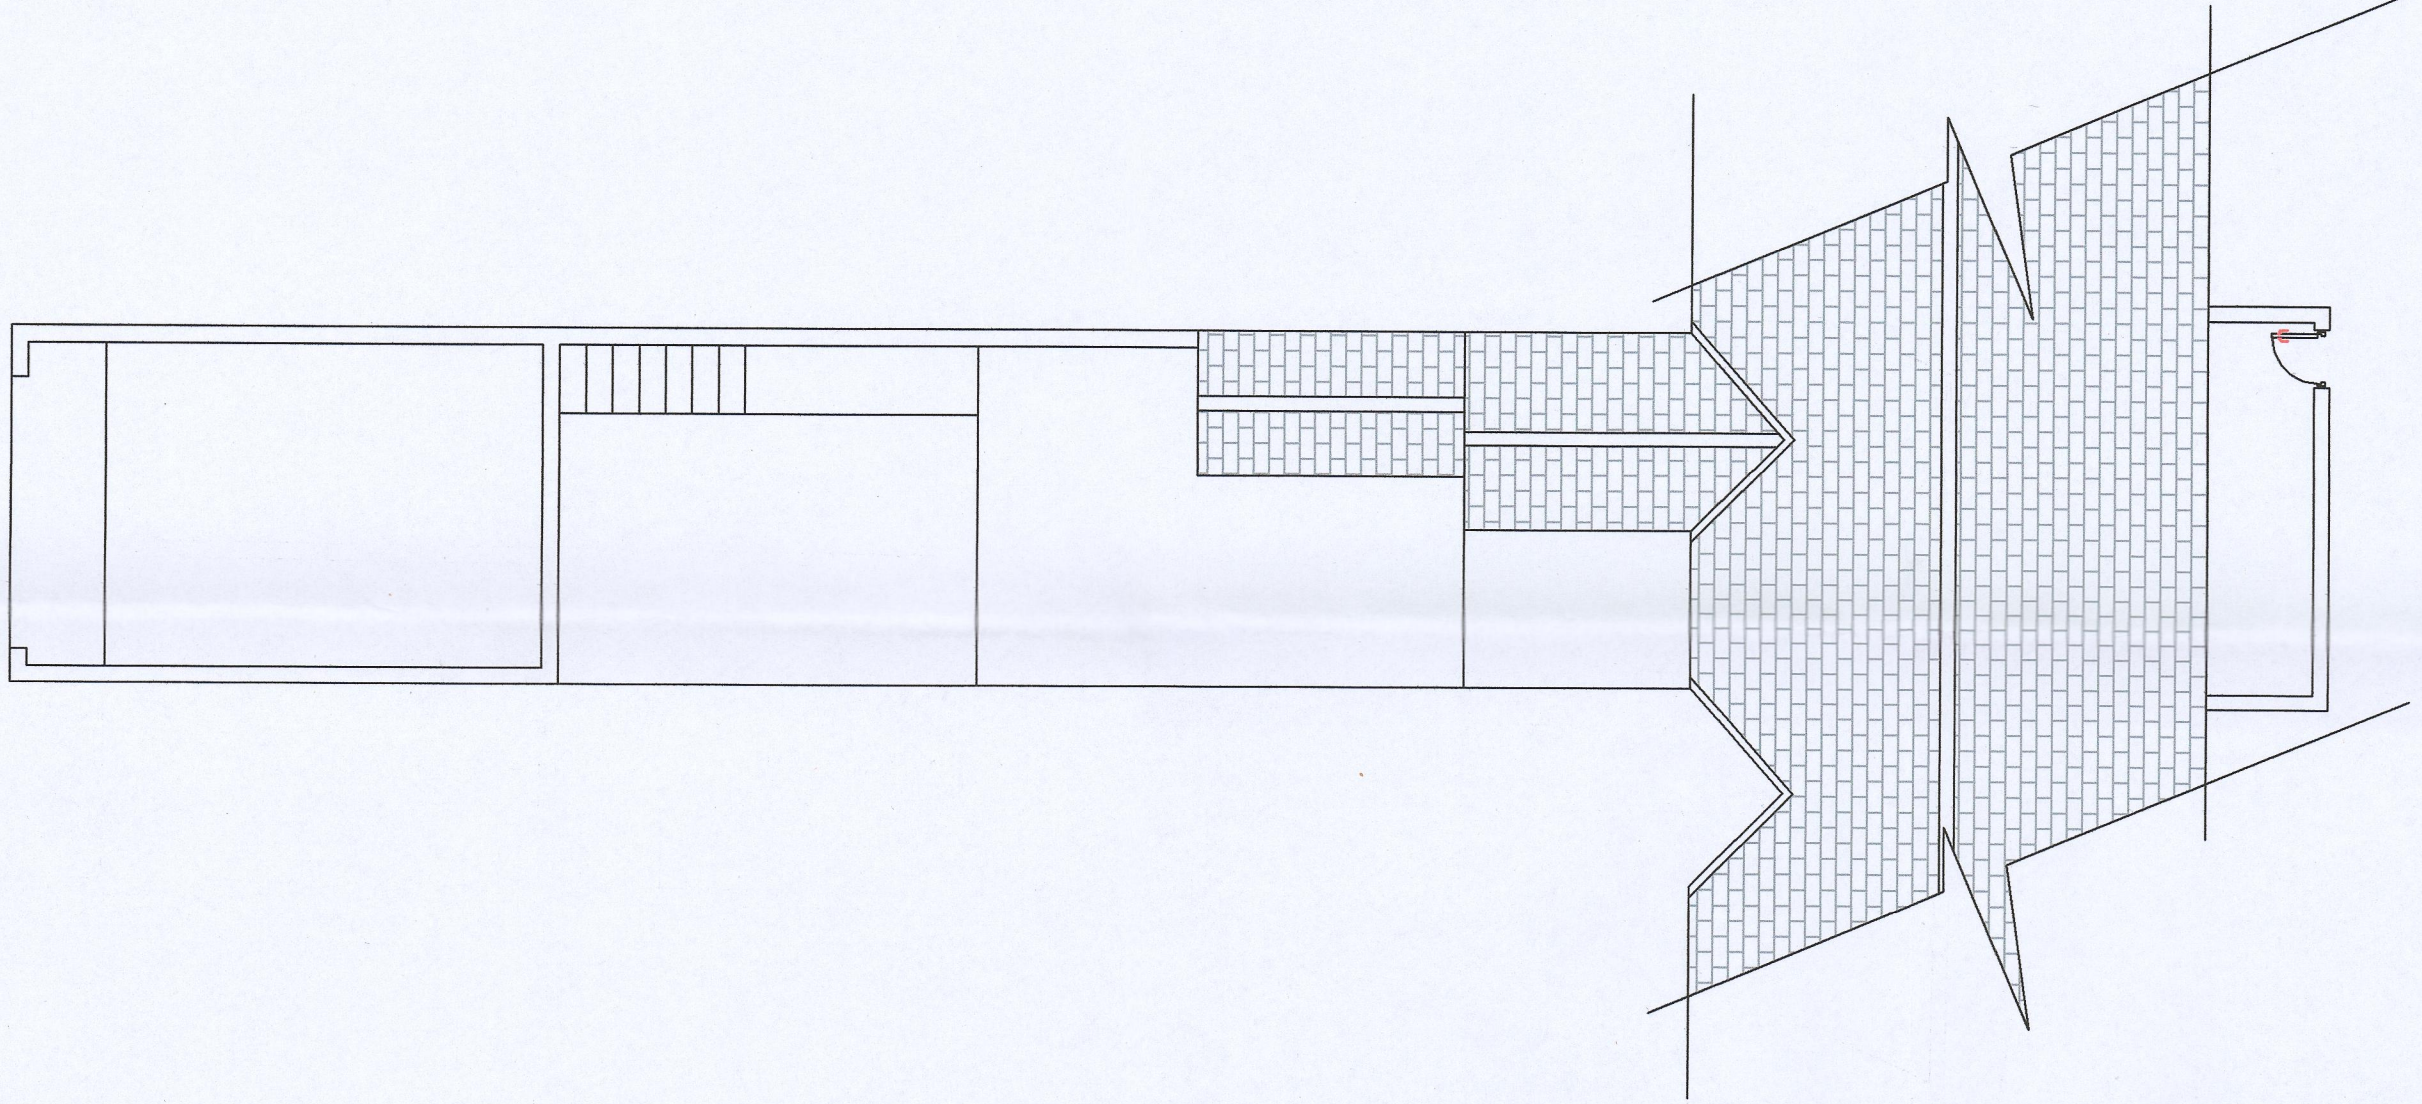

Site Plan as Existing
Scale 1:100

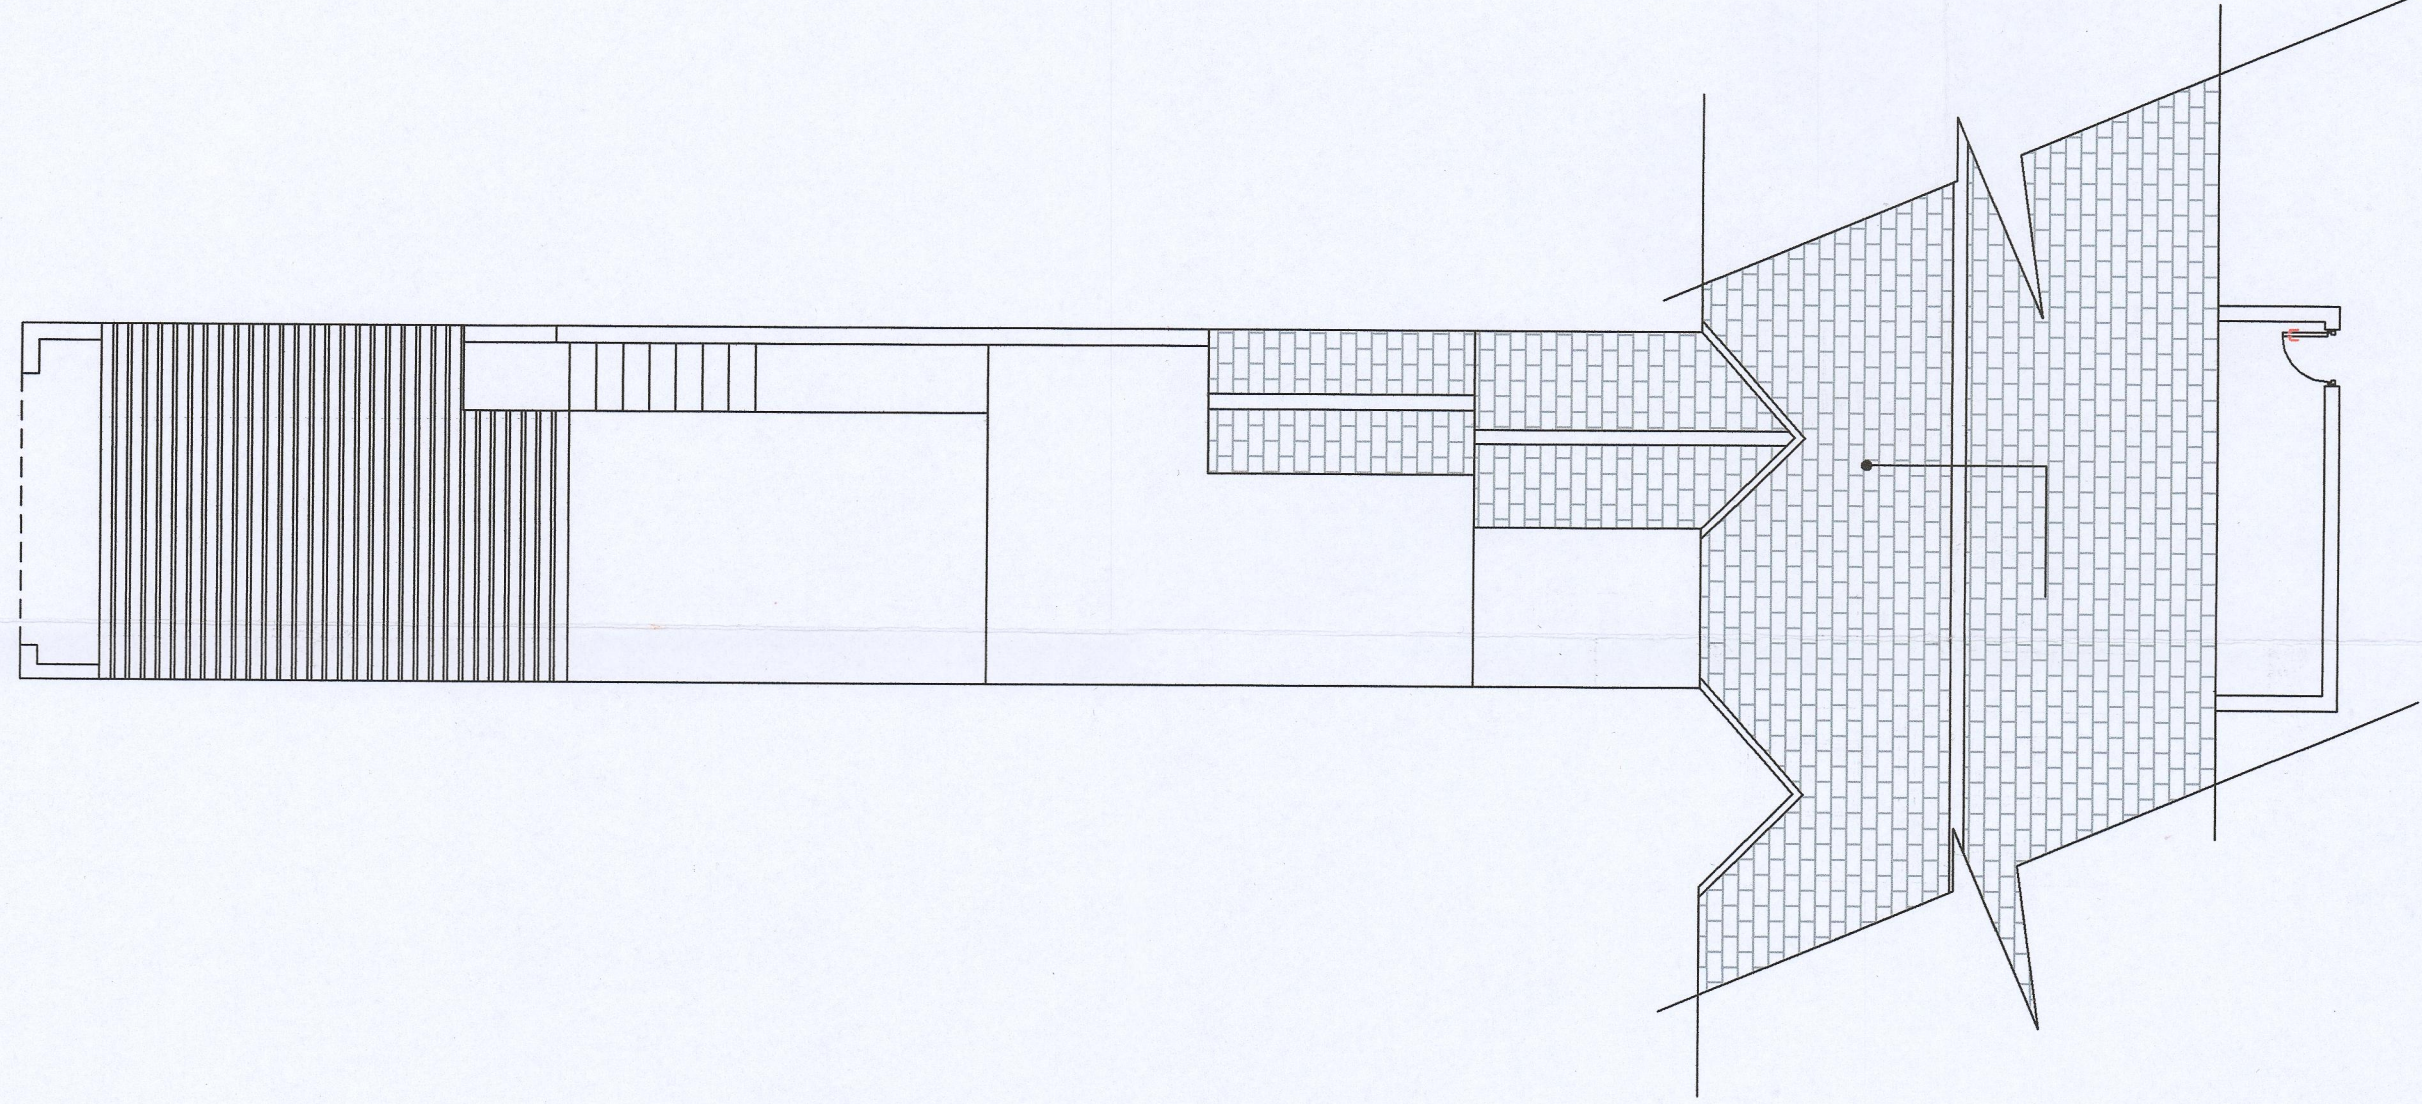

Site Plan as Proposed
Scale 1:100

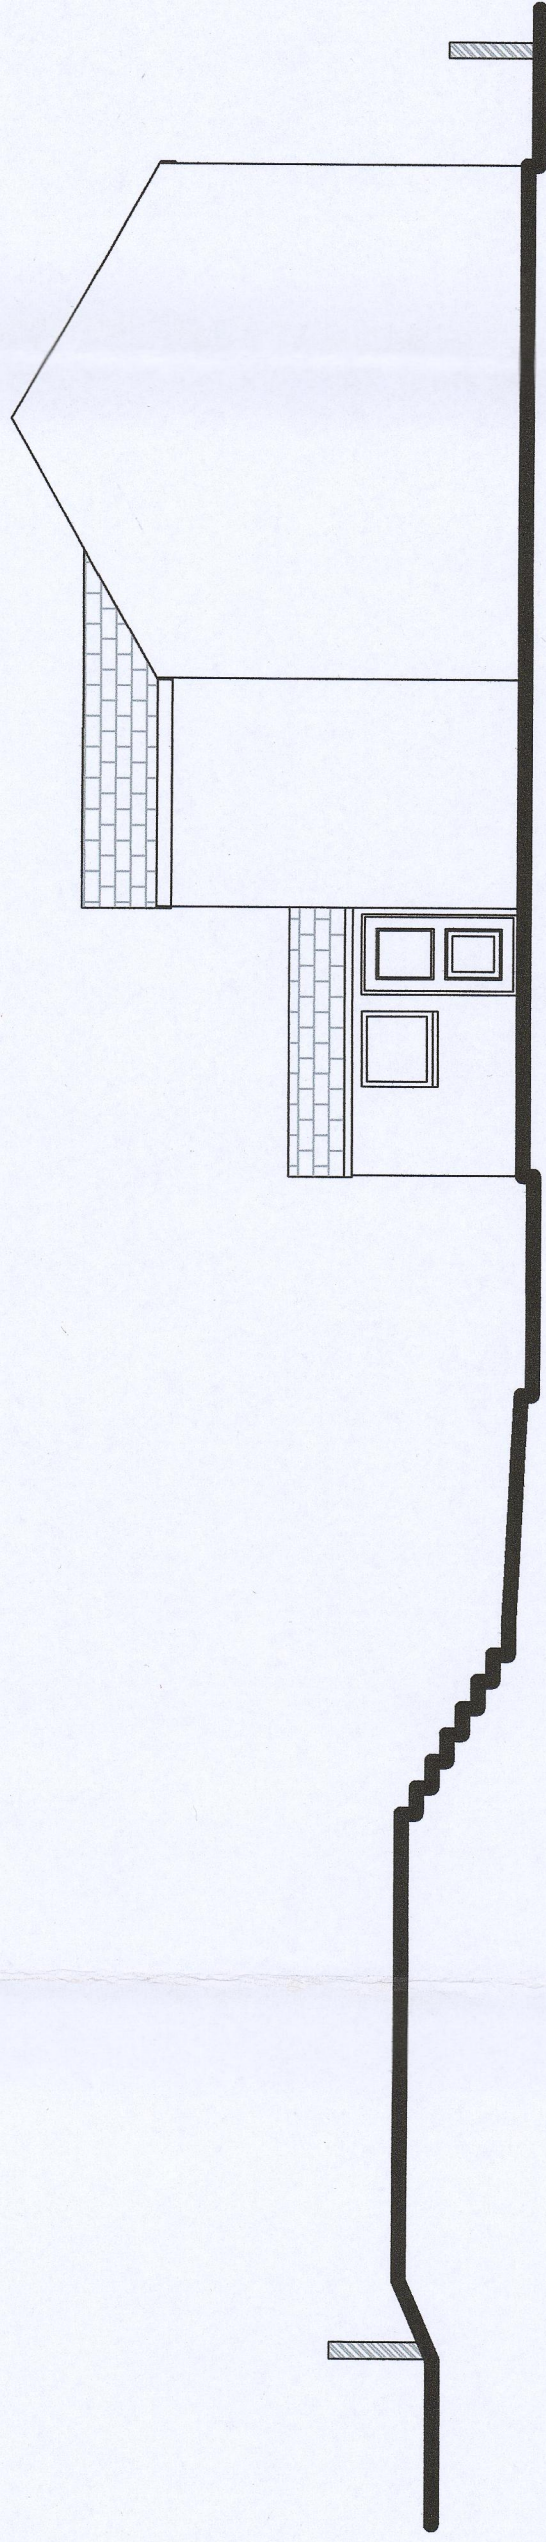

Section A-A as Existing
Scale 1:100

Revision	Description	Date

Project	Proposed Garage Development		
Site	18 Tydfil Terrace Trosedyrh Merthyr Tydfil CF46 4JB		
Drawn by		Checked	
Drawing Number	TYD16/001		