




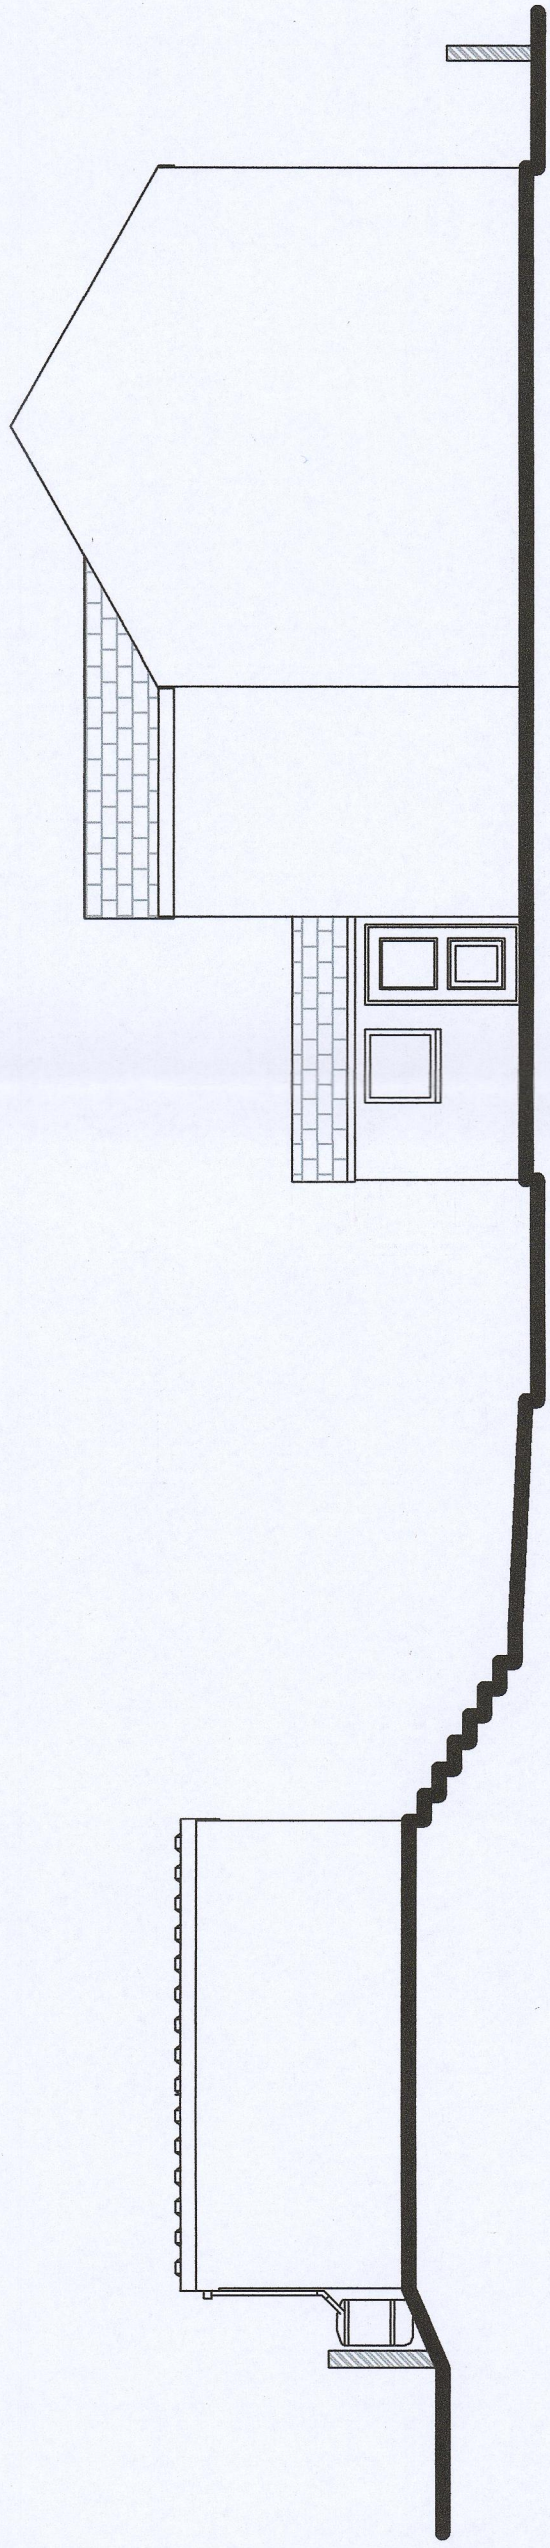


Section A-A as Proposed
Scale 1:100

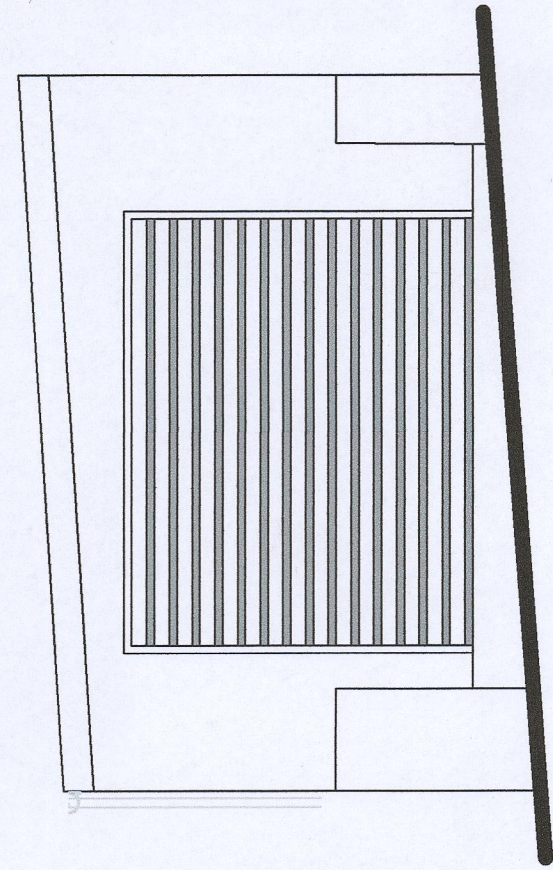


North East Elevation

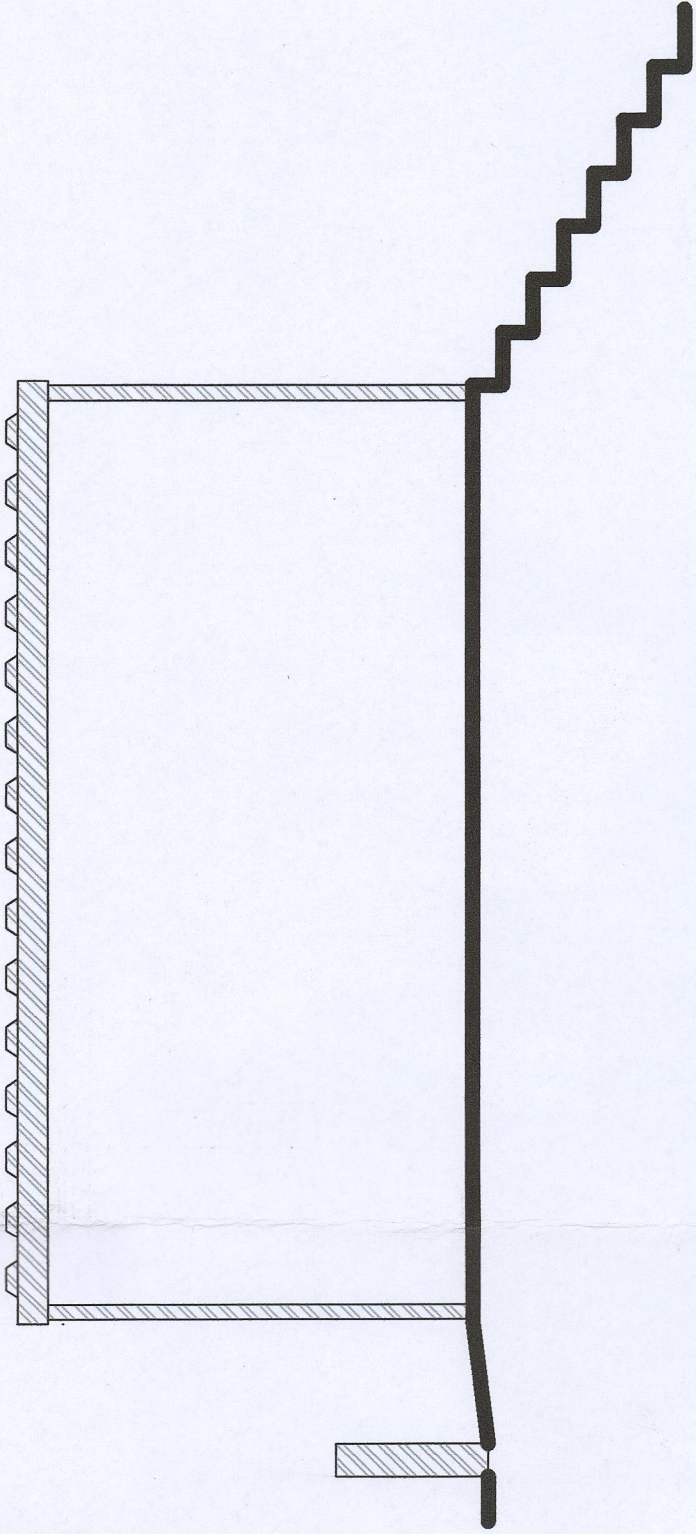

North West Elevation

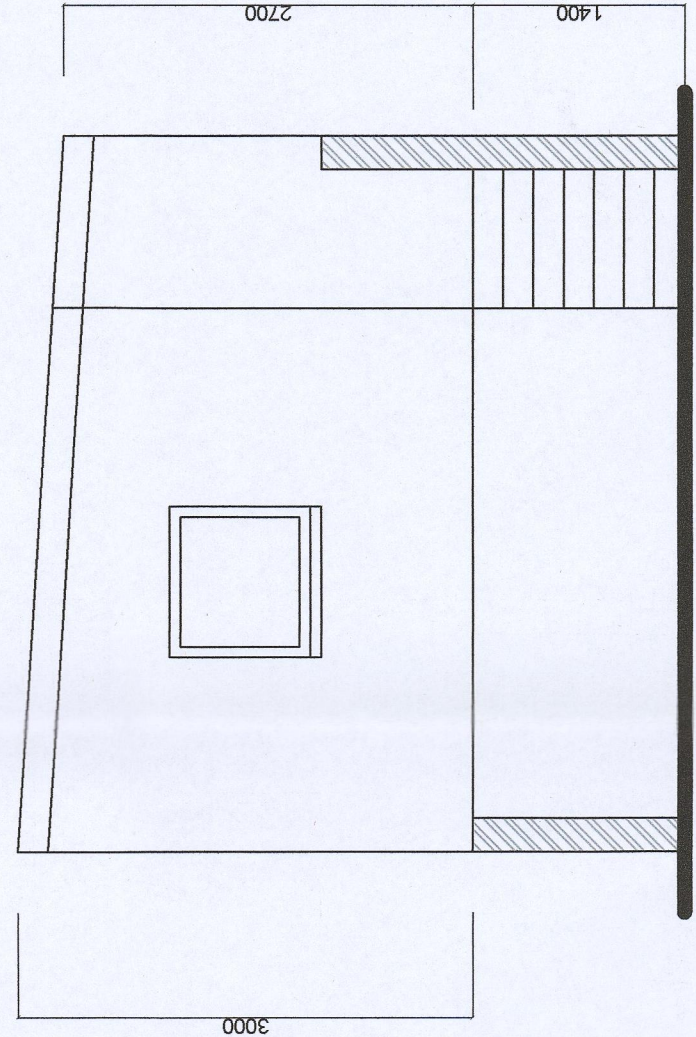

South West Elevation

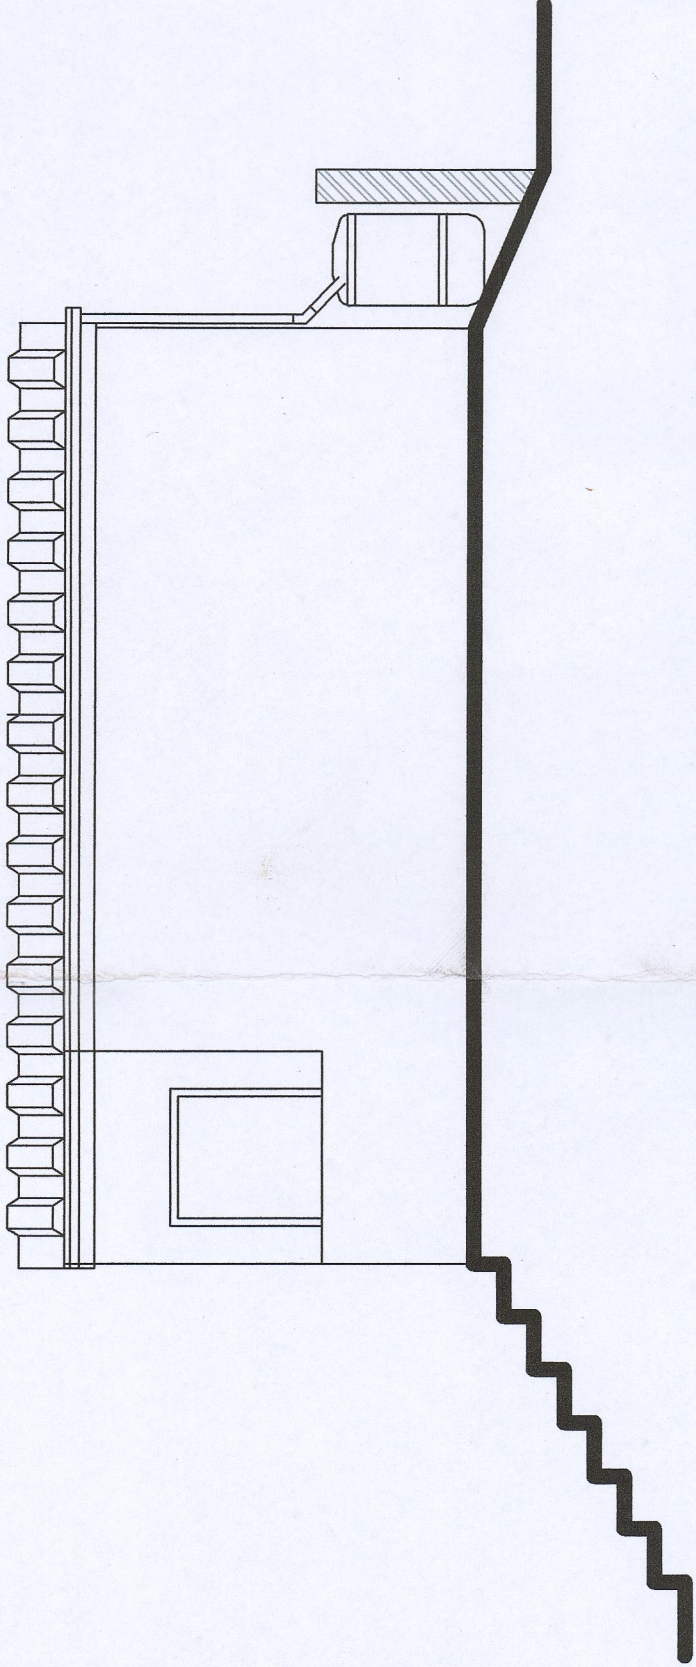

South East Elevation

Proposed Garage Elevations
Scale 1:50

Proposed Garage

The proposed Garage is to be constructed on Existing garage base and foundations.

Roof:

To be constructed using plastic coatedbox profile metal sheet cladding with metal profile fascia on timber roof joists and fixed with suitable weather proof fixings in accordance with Manufacturers Instructions.

Rain Water Guttering & Downpipe

To be black plastic guttering and downpipe installed in accordance with Manufacturers instructions.

The downpipe to discharge into a rainwater harvesting tank as indicated and within the site boundary.

Walls

To be constructed as indicated using dense concrete blockwork with sand and cement render to a fine down smooth finish.

Pedestrian Door


To be uPVC 2 panel door and frame, Colour: white.

Window

To be uPVC window and frame, Colour: white.

Vehicle Access Door

To be aluminium roller shutter door

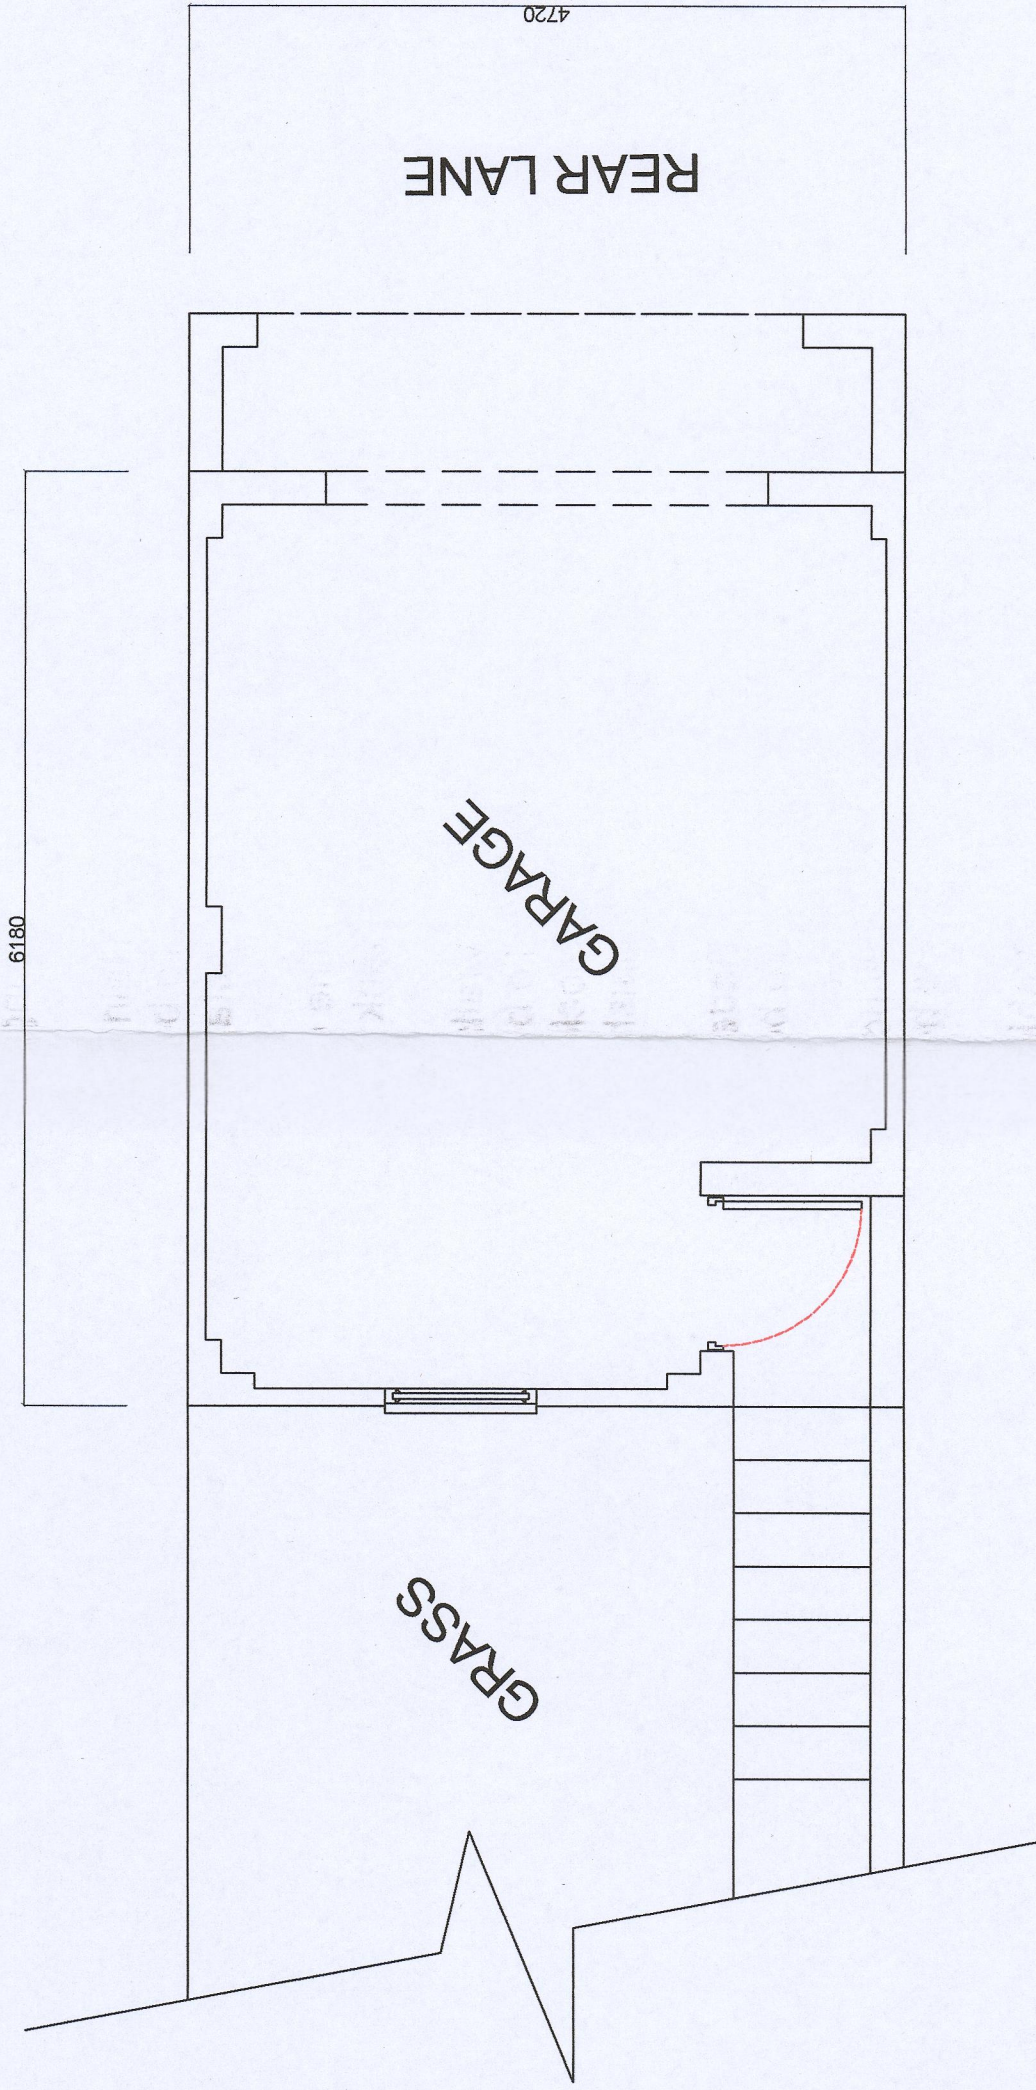

Proposed Garage Plot
Scale 1:50

Revision	Description	Date
Project Proposed Garage Development		
Title 18 Tyddi Terrace Troedynhiw Merthyr Tydfil CF48 4JB		
Drawn by	Checked	Status Preliminary
Drawing Number	Revision	Scale
TYD16/002	23/12/2021	1:50/100 @ A1
Date		